

A

B

C

D

E

F

A

B

C

D


E

F


KEYED NOTES

1. REMOVE EXISTING SEALS. TURNOVER TO NCA. FURNISH AND INSTALL SIX NEW SERVICE SEALS. SEE DETAILS B6 & F8/A-501.
2. DAMAGED STONE FINISH SHALL BE REPAIRED WHERE SEALS ARE RELOCATED. ANY STONE VENEER WITH EXISTING HOLES SHALL BE REPLACED.
3. CLEAN ALL EXPOSED STEEL STRUCTURE PER SPEC 09 91 00. REMOVE OIL, GREASE, AND CUTTING COMPOUNDS. FLUX AND OTHER DETRIMENTAL FOREIGN MATTERS. REMOVE LOOSE MILL SCALE, RUST, AND PAINT BY POWER TOOL CLEANING. APPLY 2 LAYERS OF ZINC SPRAY METALIZING COATING. REPAINT ALL EXPOSED STEEL SURFACES TO MATCH EXISTING.
4. REMOVE CAULKING FROM CAP JOINTS, BRUSH/SCRAPE LOOSE DEBRIS, BLOW OUT WITH COMPRESSED AIR TO PROPERLY PREPARE JOINT. REFILL ALL WALL CAP JOINTS. JOINTS COLOR TO MATCH EXISTING. SEE SPEC 07 92 00.
5. REPLACE STORAGE DOOR AND FRAME. SEE DOOR SCHEDULE AND DETAILS ON SHEET A-601.
6. REPLACE CONCRETE SLAB. SEE CIVIL FOR LIMITS OF REPLACEMENT.
7. BENCHES TO BE REMOVED, STORED AND REINSTALLED DURING CONCRETE REPLACEMENT WORK.
8. REMOVE AND REPLACE CAP STONE PIECES BELOW EXISTING SEALS COUNT OF 5. NEW STONE AND MORTAR TO MATCH ORIGINAL. APPLY POWER WASH CLEANING TO THE ENTIRE EXISTING CAPSTONE SURFACE. SEE DETAIL D1/A-501.
9. CLEAN, PREP AND REPAINT ALL STUCCO FINISHES WITH ELASTOMERIC RATED PAINT, COLOR TO MATCH EXISTING.
10. INSTALL NEW SEALS WITH TWO STONE CAP PIECES SPACING. SEALS ORDER (LEFT TO RIGHT FACING INNER OF THE CURVED OBSERVATION WALL) IS AS FOLLOWS: ARMY, MARINE, NAVY, AIR FORCE, SPACE FORCE, COAST GUARD.

NOTE: KEYNOTES ABOVE APPLY TO BOTH COMMITTAL SHELTERS A & B UNLESS OTHERWISE SPECIFIED

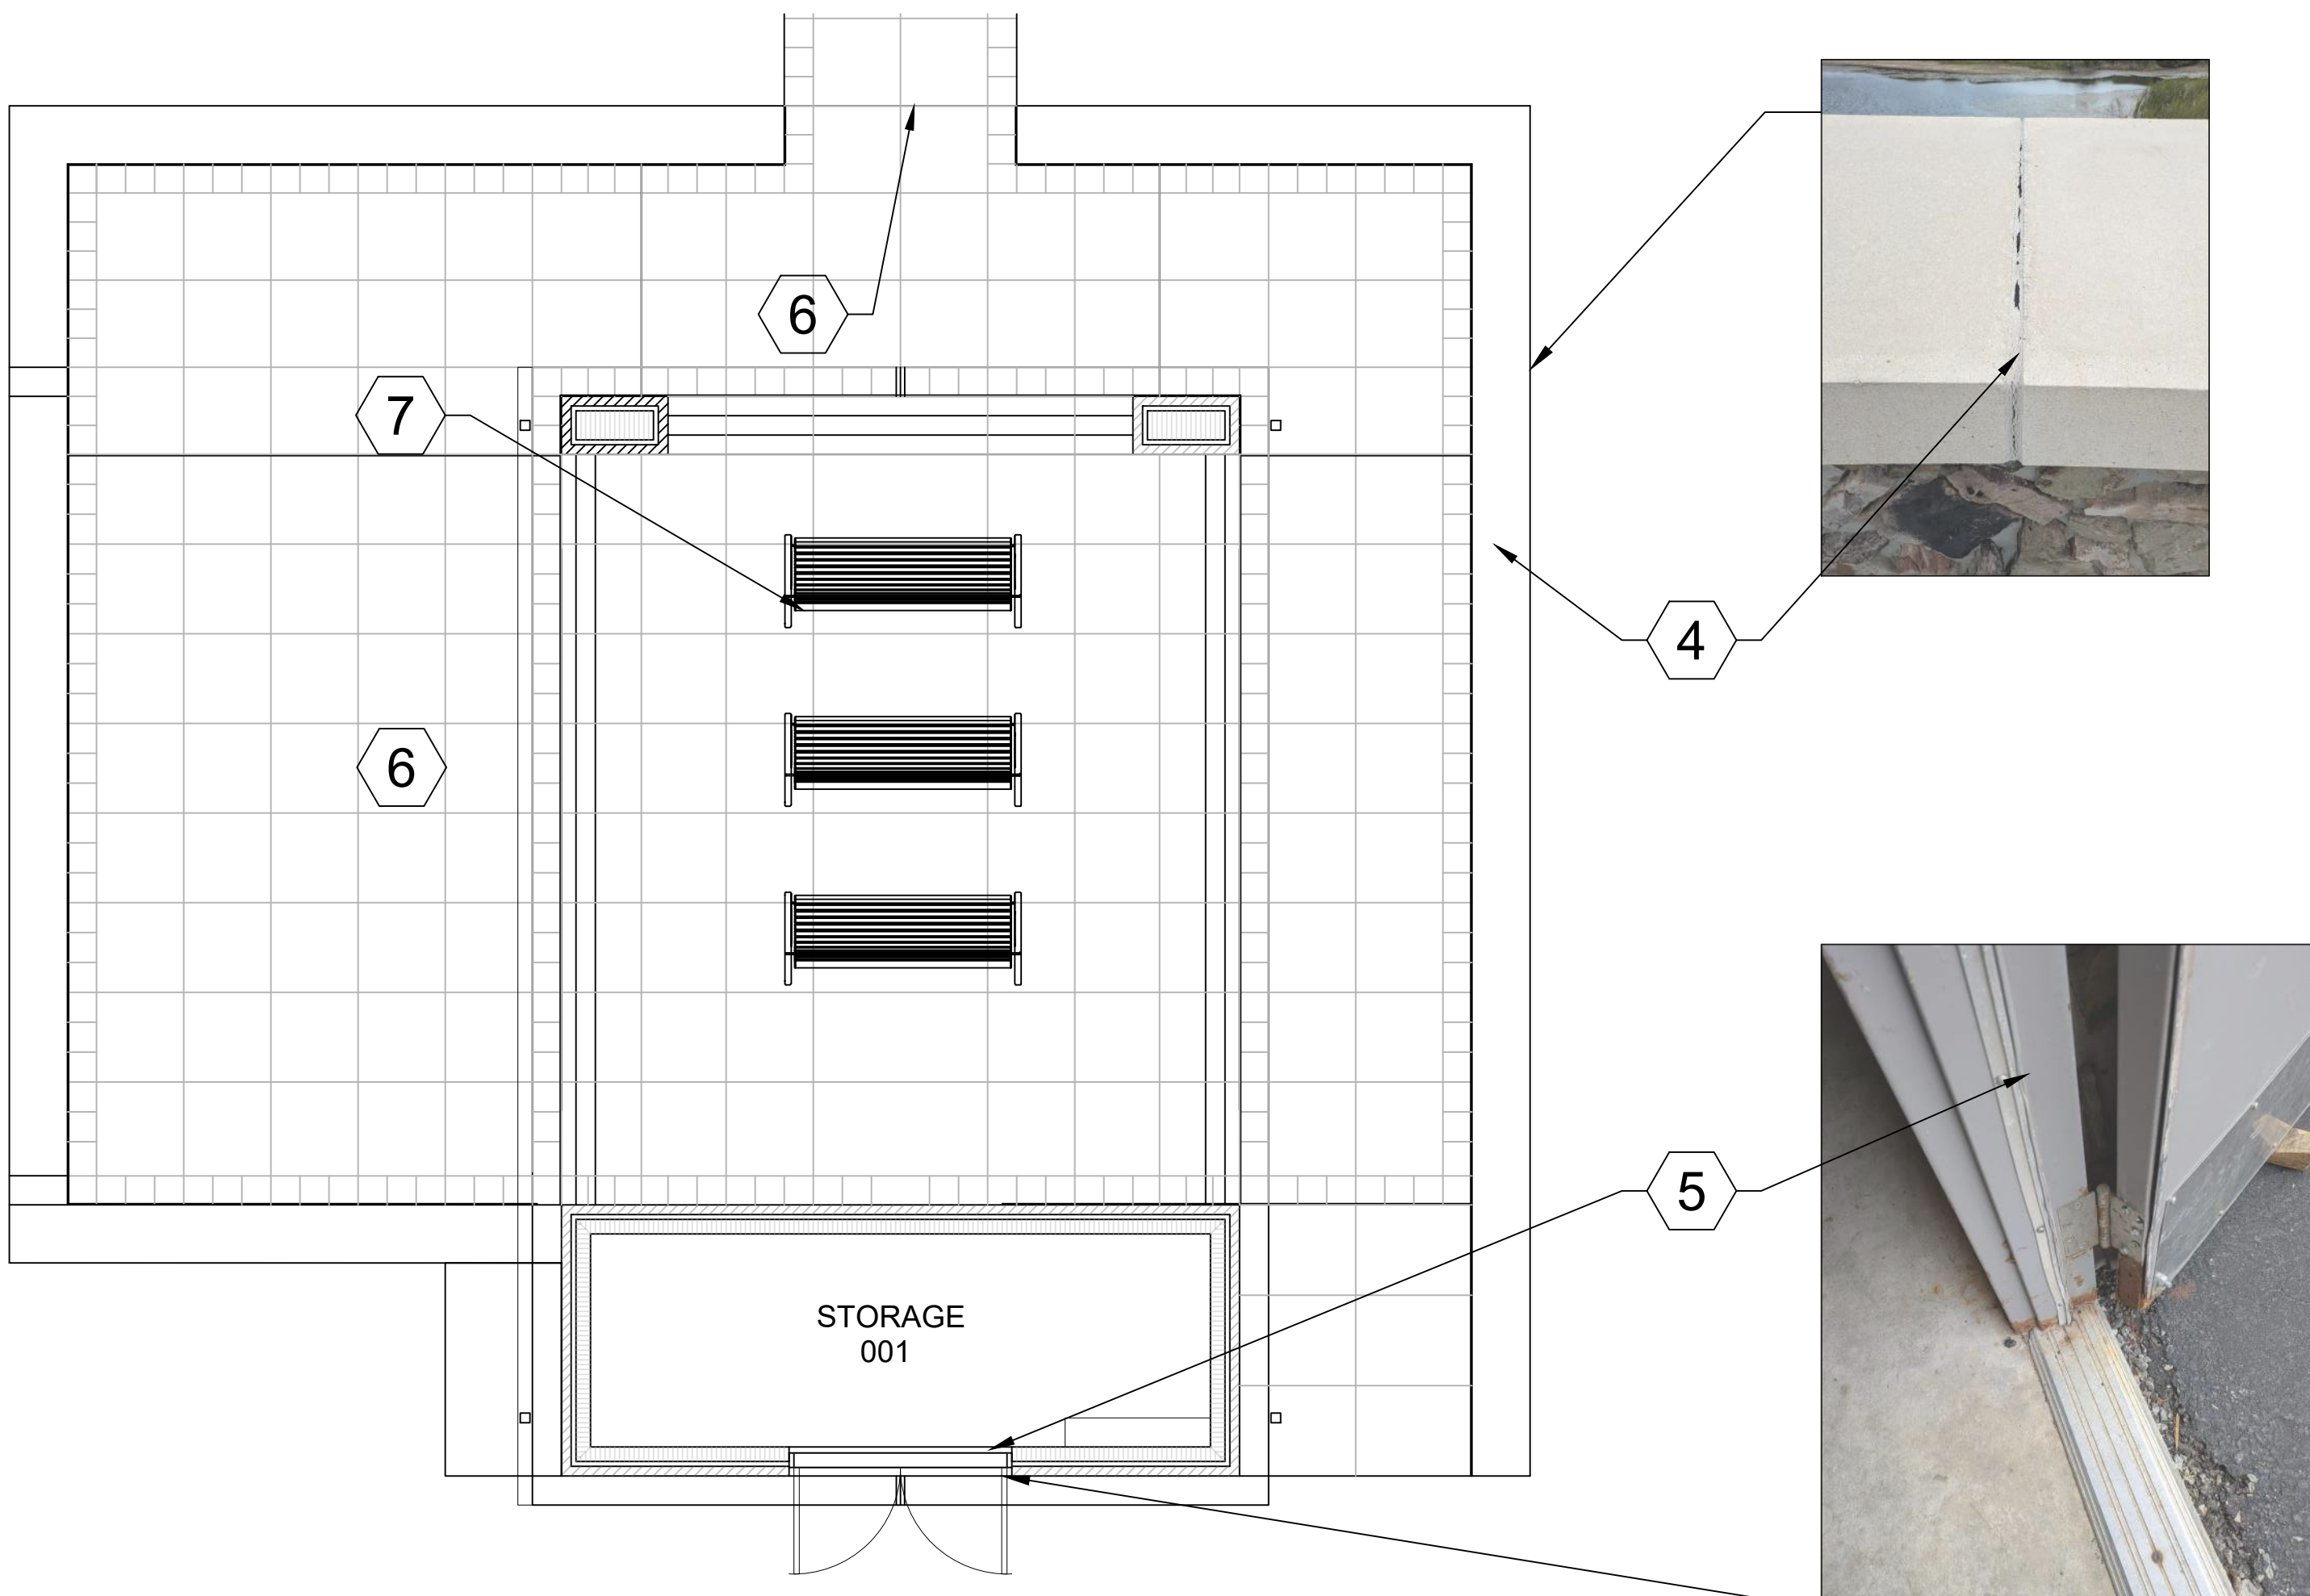


D1 COMMITTAL SHELTER FLOOR PLAN
SCALE: 1/4"=1'-0"

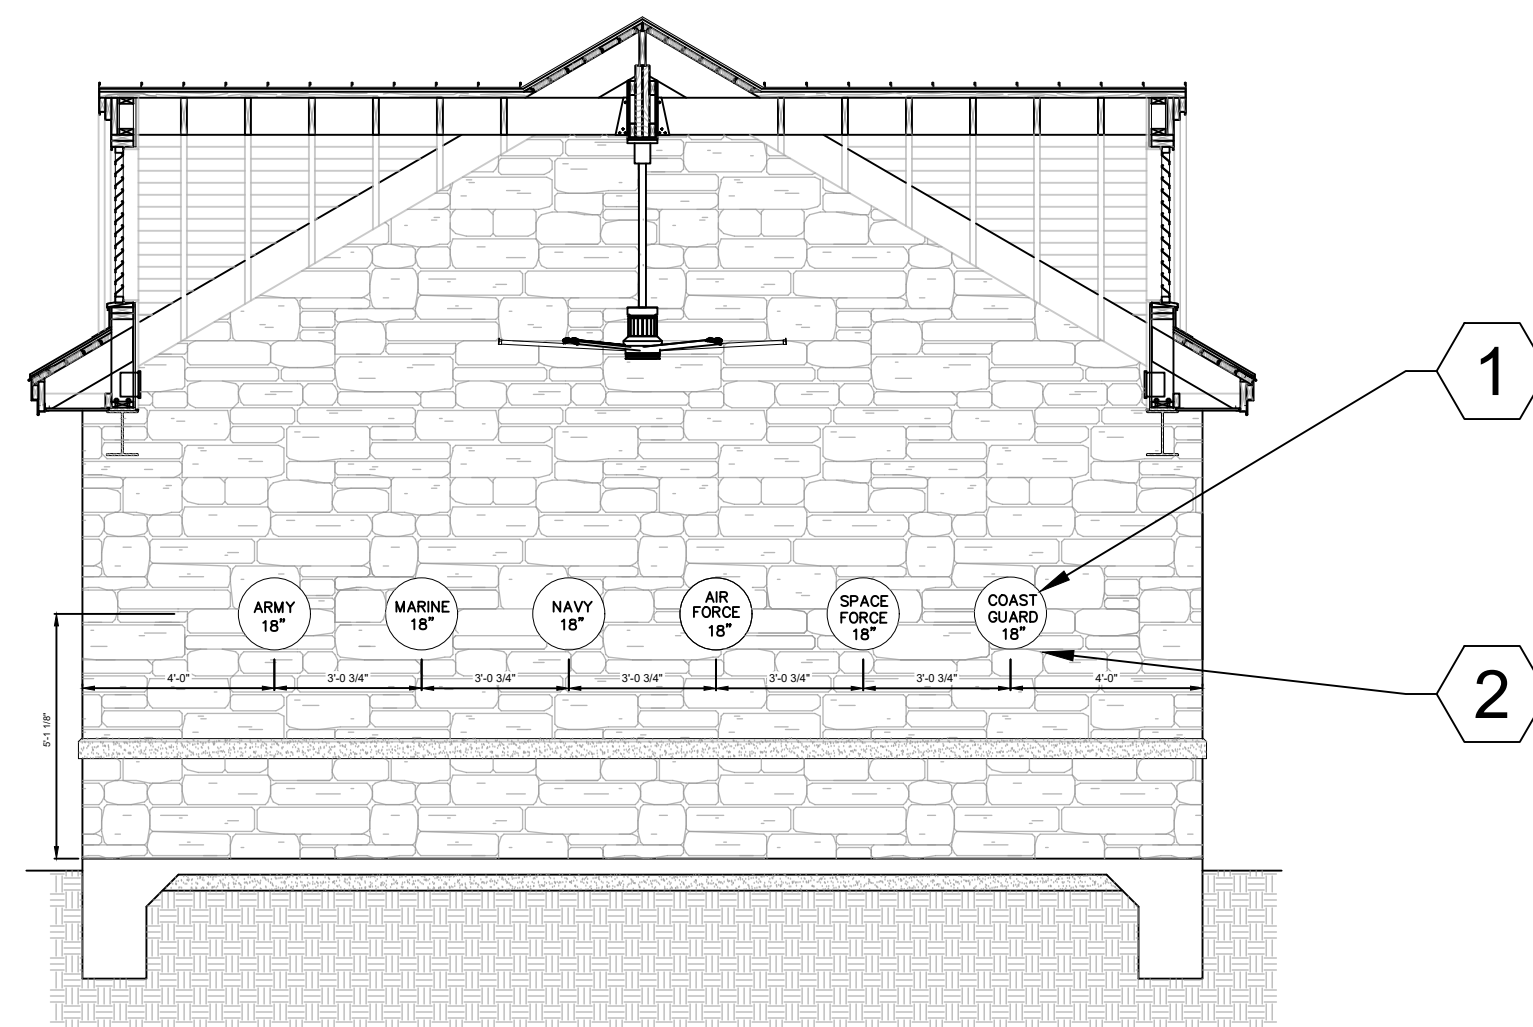

B5 COMMITTAL SHELTER SECTION
SCALE: 1/4"=1'-0"




B7 COMMITTAL SHELTER SERVICE WALL
SCALE: N.T.S

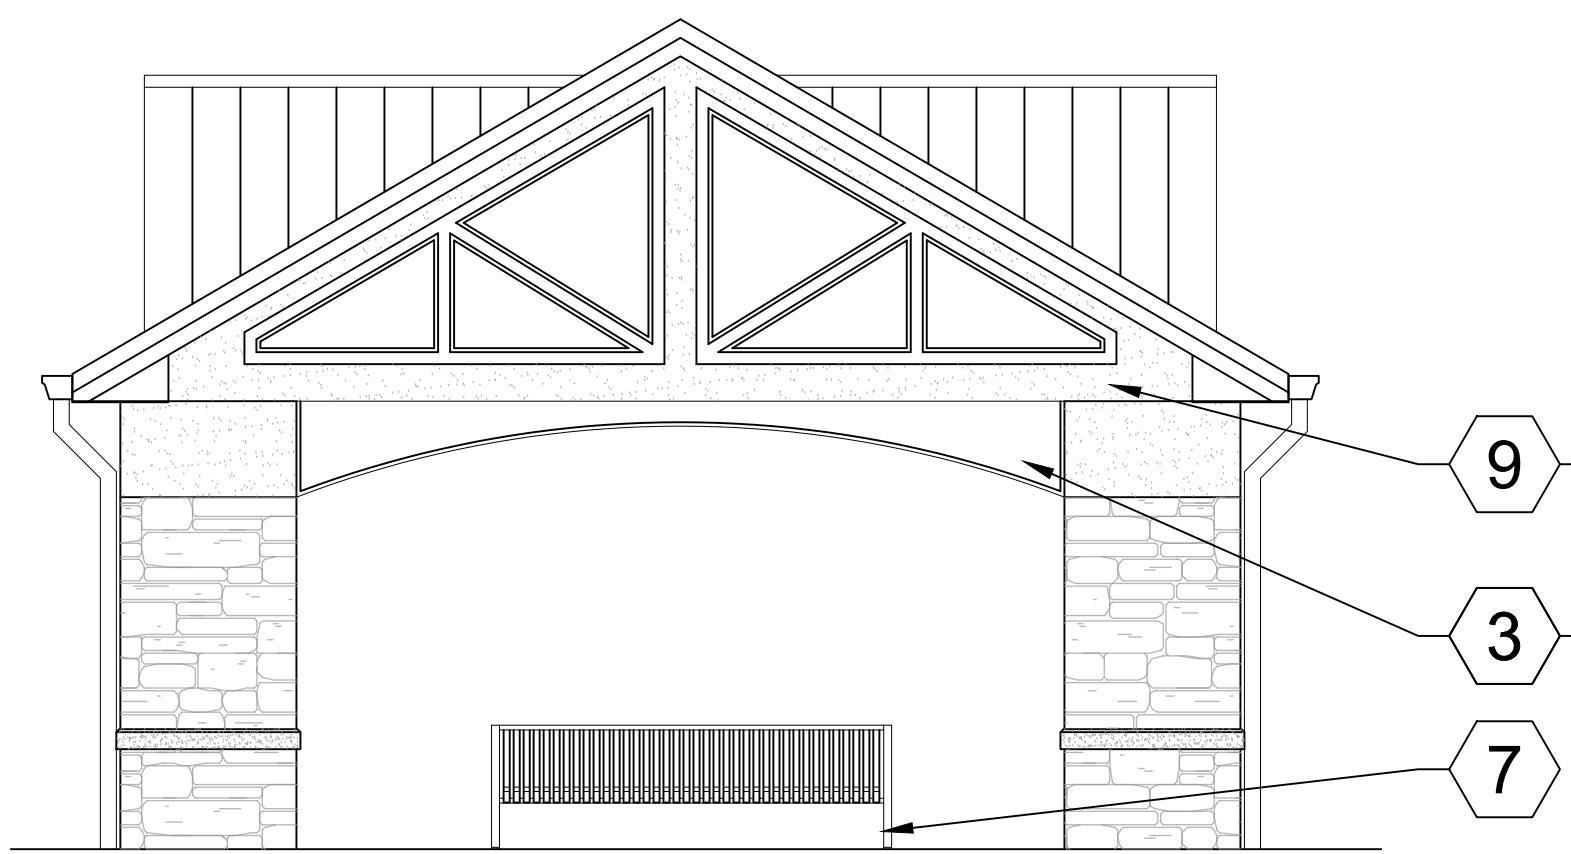


D5 NORTH ELEVATION
SCALE: 1/4"=1'-0"




D7 IMAGE VIEW OF THE SHELTER ROOF
SCALE: N.T.S

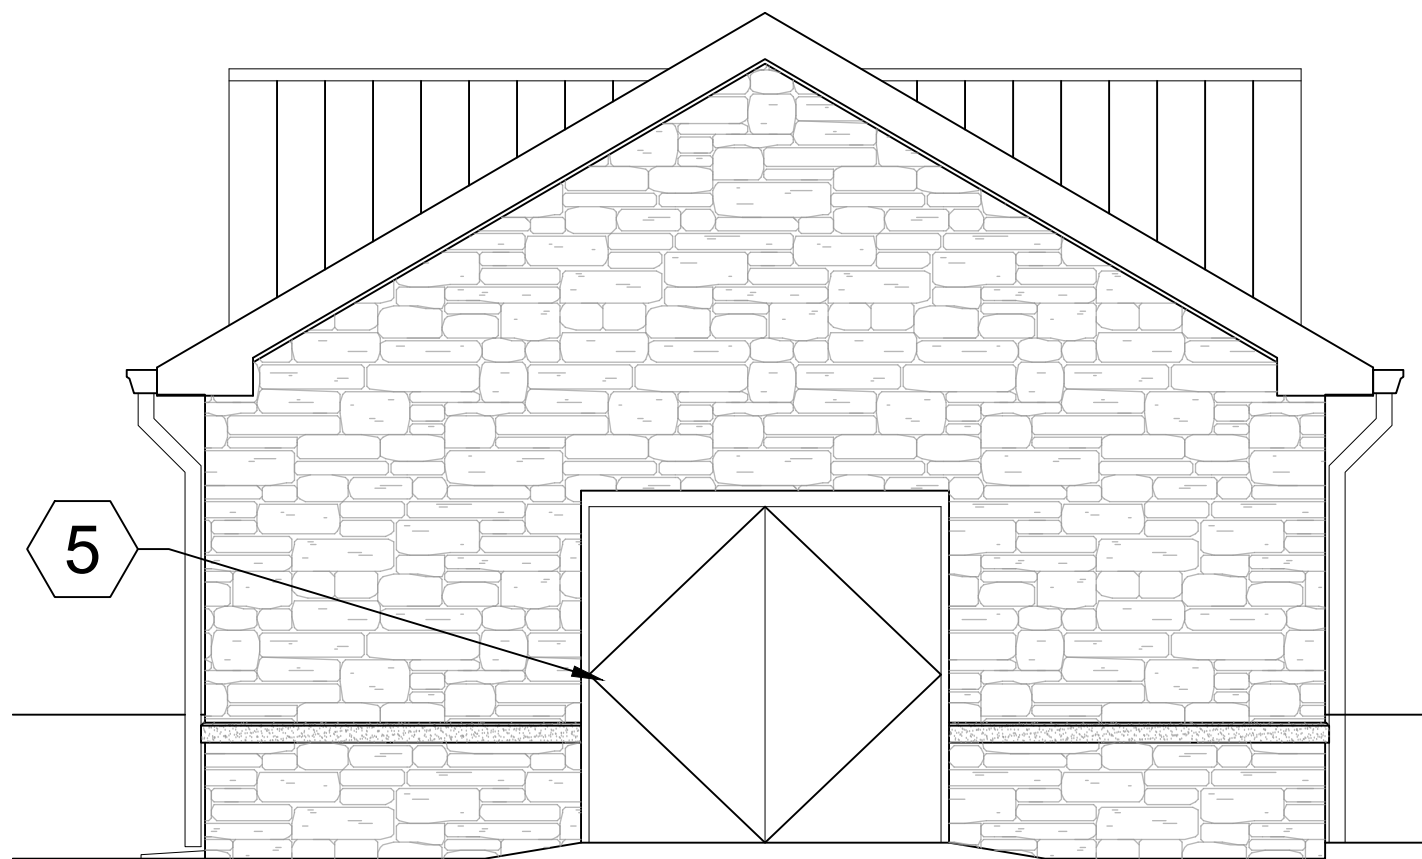


D9 SOUTH ELEVATION
SCALE: 1/4"=1'-0"

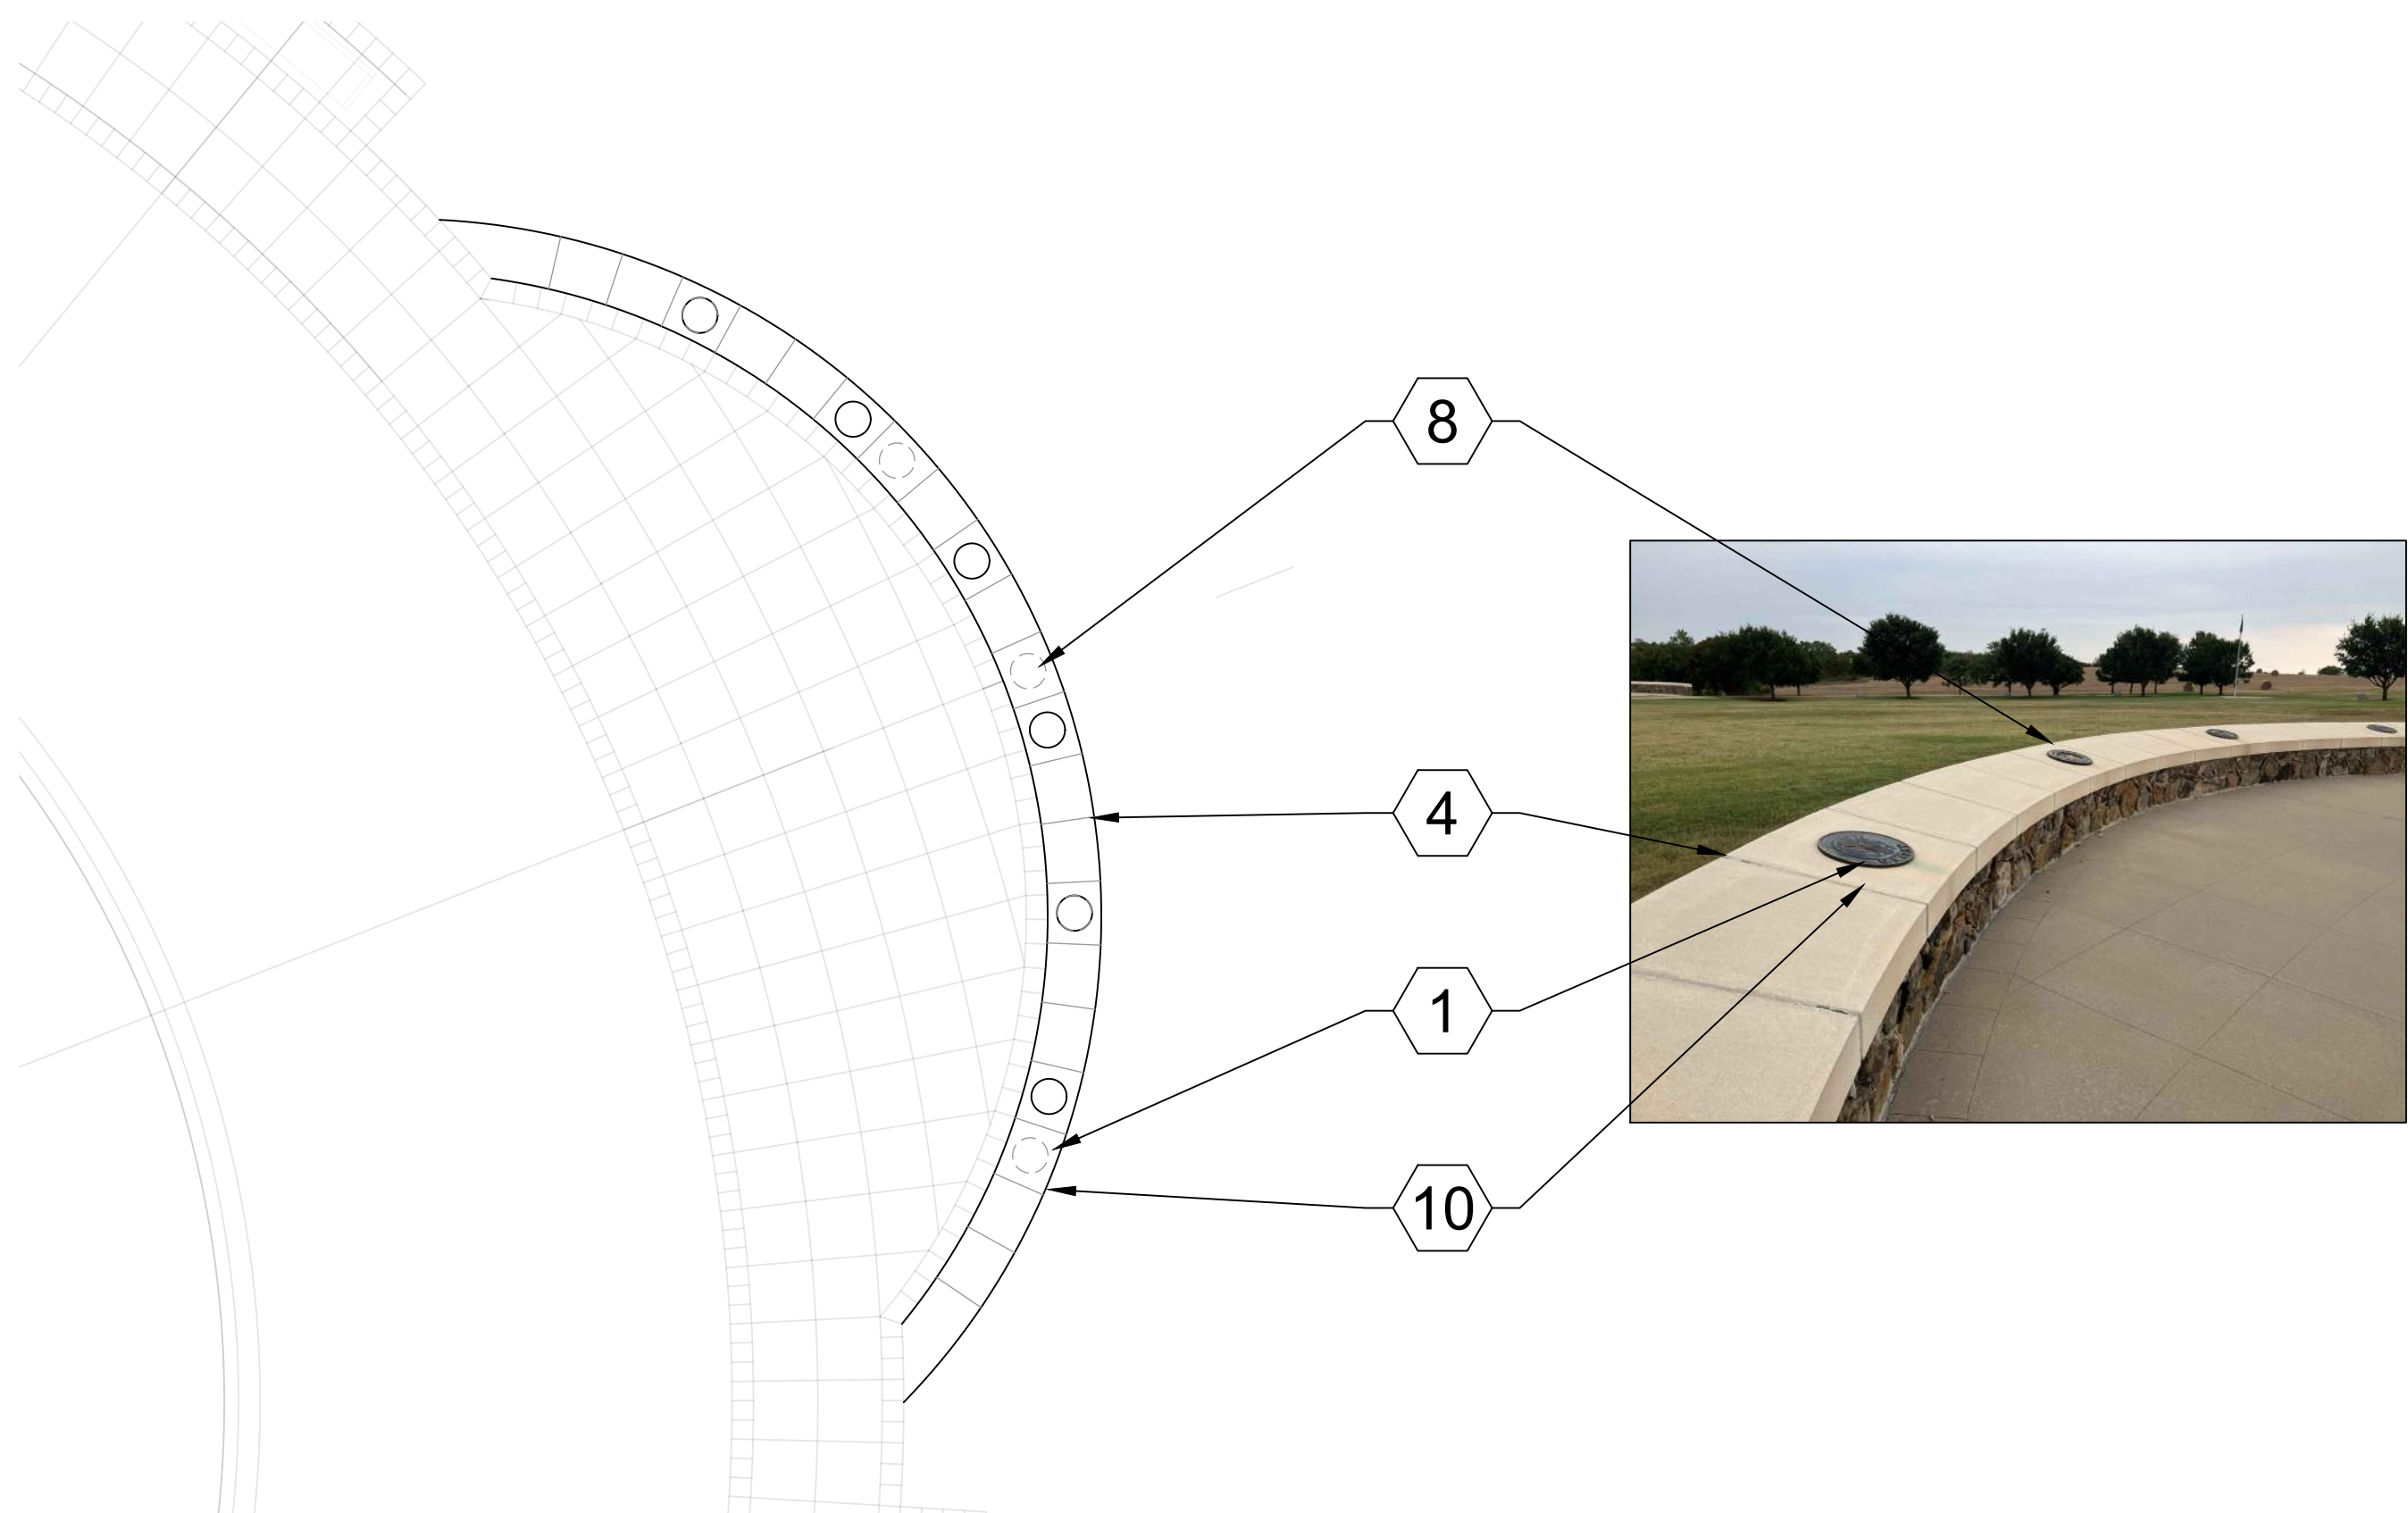

F1 OBSERVATION WALL SEALS ARRANGEMENT
SCALE: N.T.S

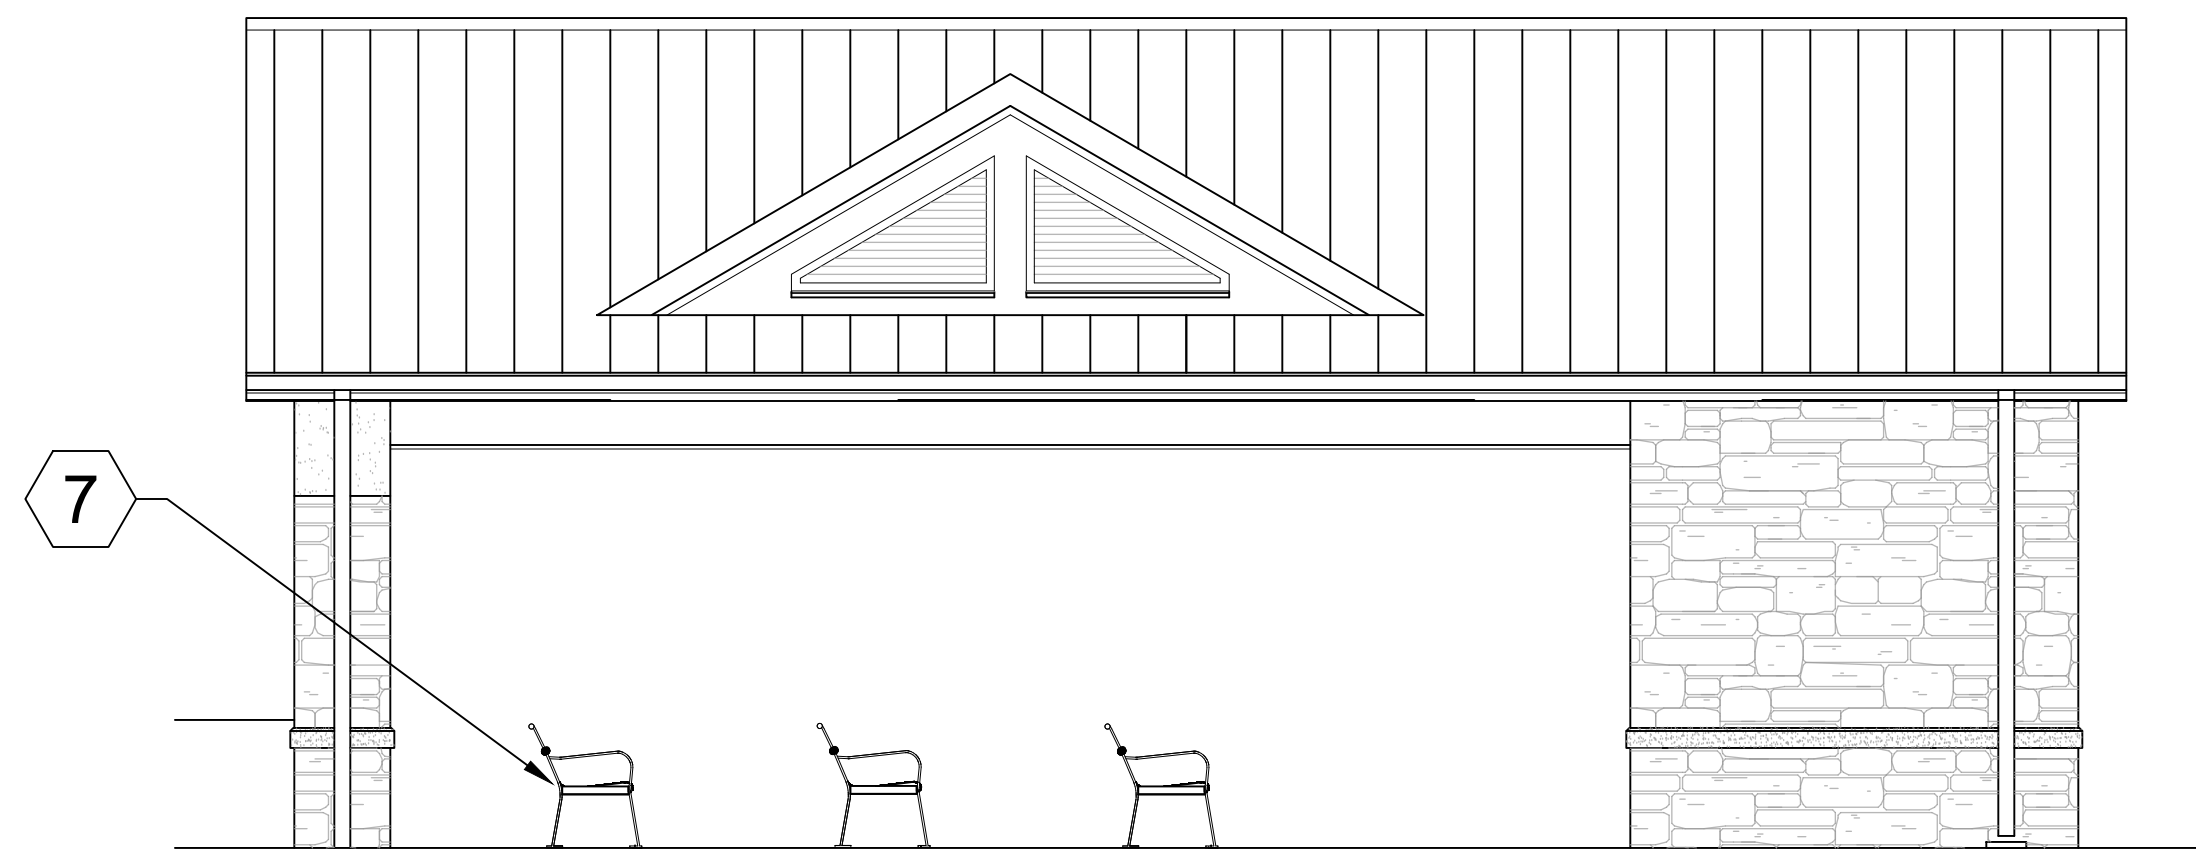

F5 WEST ELEVATION
SCALE: 1/4"=1'-0"

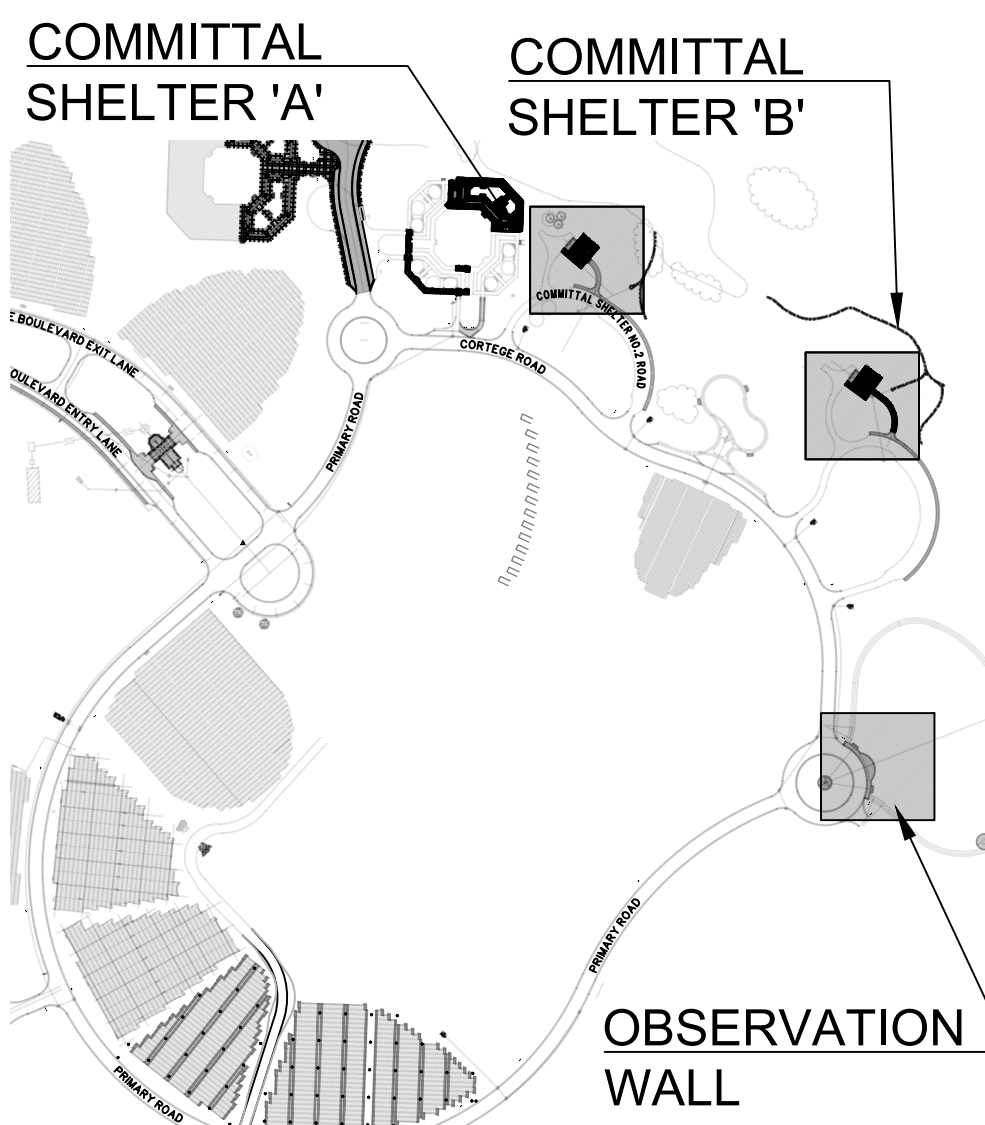

KEYPLAN
0 1' 5' 10' 15'
1/8" INCH = 1 FOOT

Revisions:	Date:

CONSULTANT

pland
COLLABORATIVE

plandcollab.com 505 268 2266


JD Engineering, PC
371 Zimmerman Lane
Hamilton, MT 59840
Phone: (406) 218 - 9980

ARCHITECT/ENGINEER OF RECORD

VCA
PROJECT / CONSTRUCTION
MANAGEMENT
ARCHITECTURE / ENGINEERING
PROJECT CONTROLS

56 LOUIS PRIMA DRIVE, SUITE B, COVINGTON, LA 70433
720.491.7559; Sean Fitzpatrick

STAMP

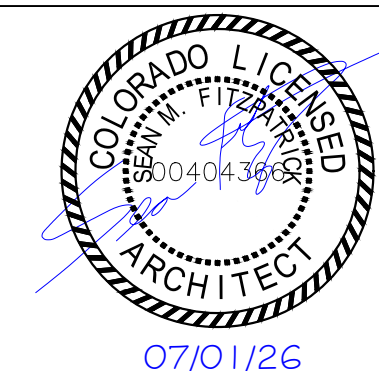

National Cemetery
Administration
Design and
Construction Service

VA U.S. Department
of Veterans Affairs

Drawing Title

COMMITTAL SHELTERS 'A' & 'B' &
OBSERVATION WALL RENOVATION
PLANS AND DETAILS

Approved: Project Manager/COR
Department of Veteran Affairs, NCA
POC: Homayoun Kazempour
Email: homayoun.kazempour@va.gov

Phase

BID DOCUMENTS

N/A

Project Title

FORT SILL
GRAVESITE EXPANSION AND
CEMETERY FCA IMPROVEMENTS

Location
Elgin, OK

Issue Date
07/01/2026

Checked
SF

Drawn
DH

Project Number

920CM3006


Building Number
N/A

Drawing Number


A-101




C1 HONOR GUARD DEMO WORK

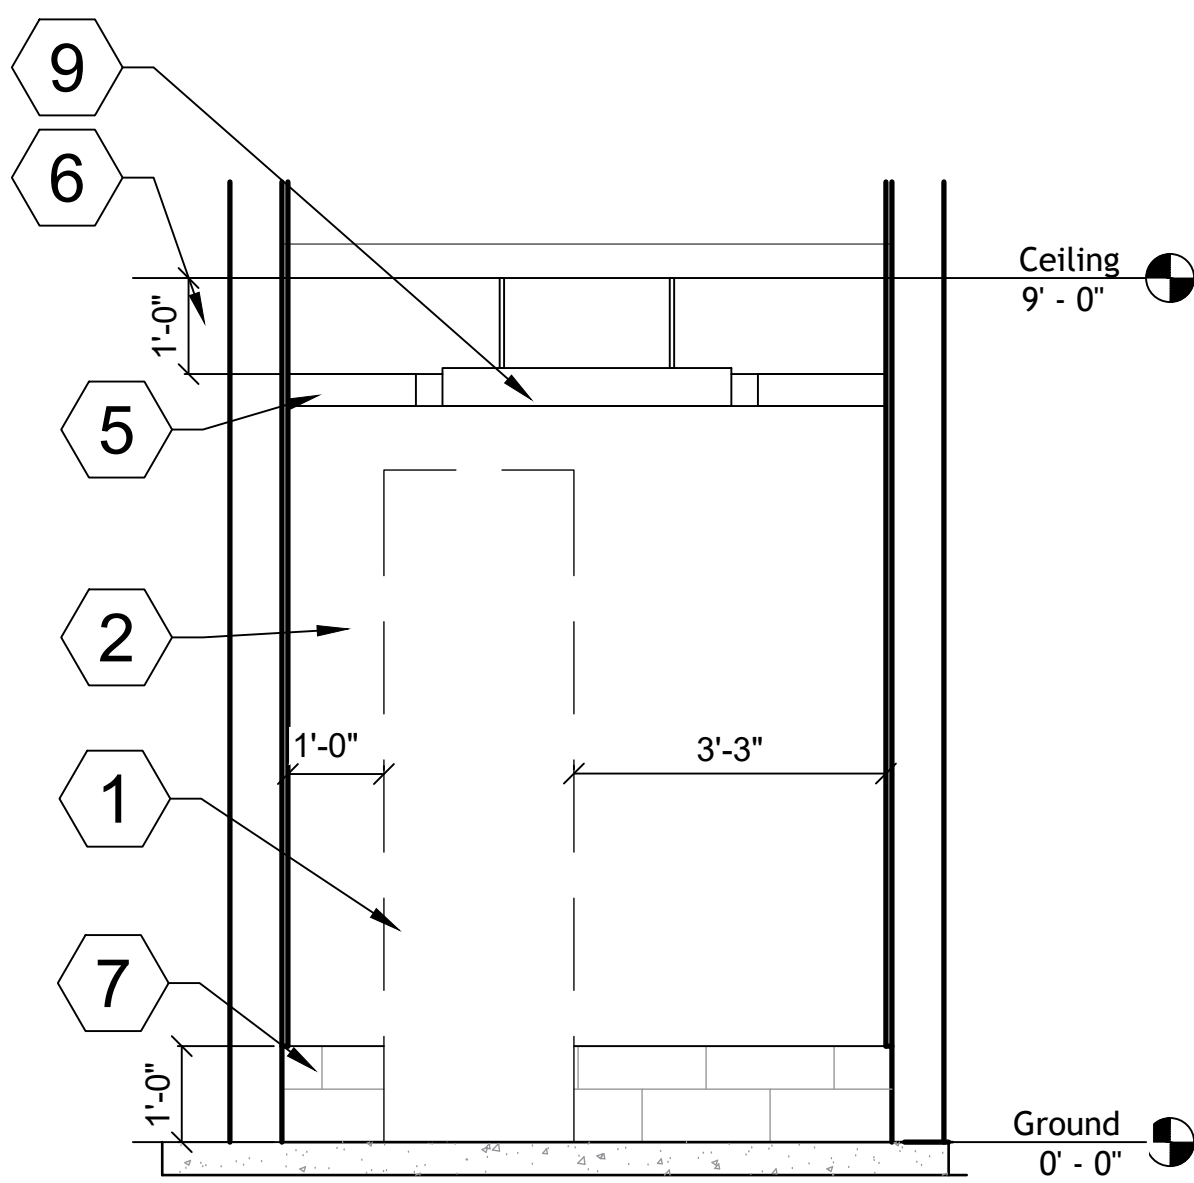

C3 TR ROOM INTERIOR ELEVATION REAR

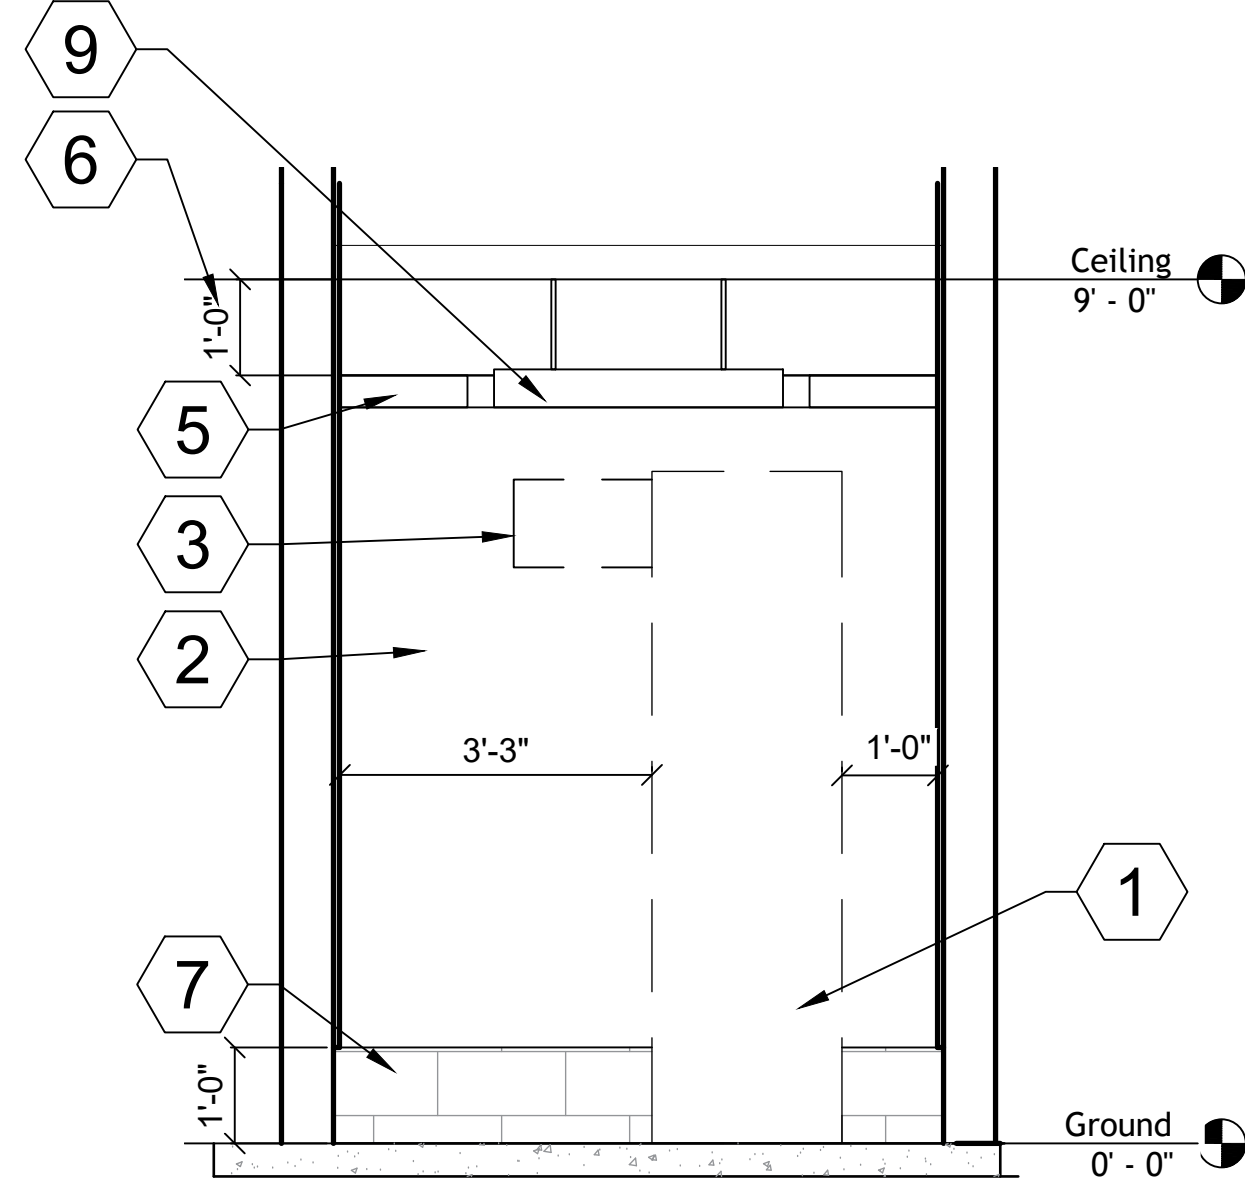


C5 TR ROOM INTERIOR ELEVATION FRONT

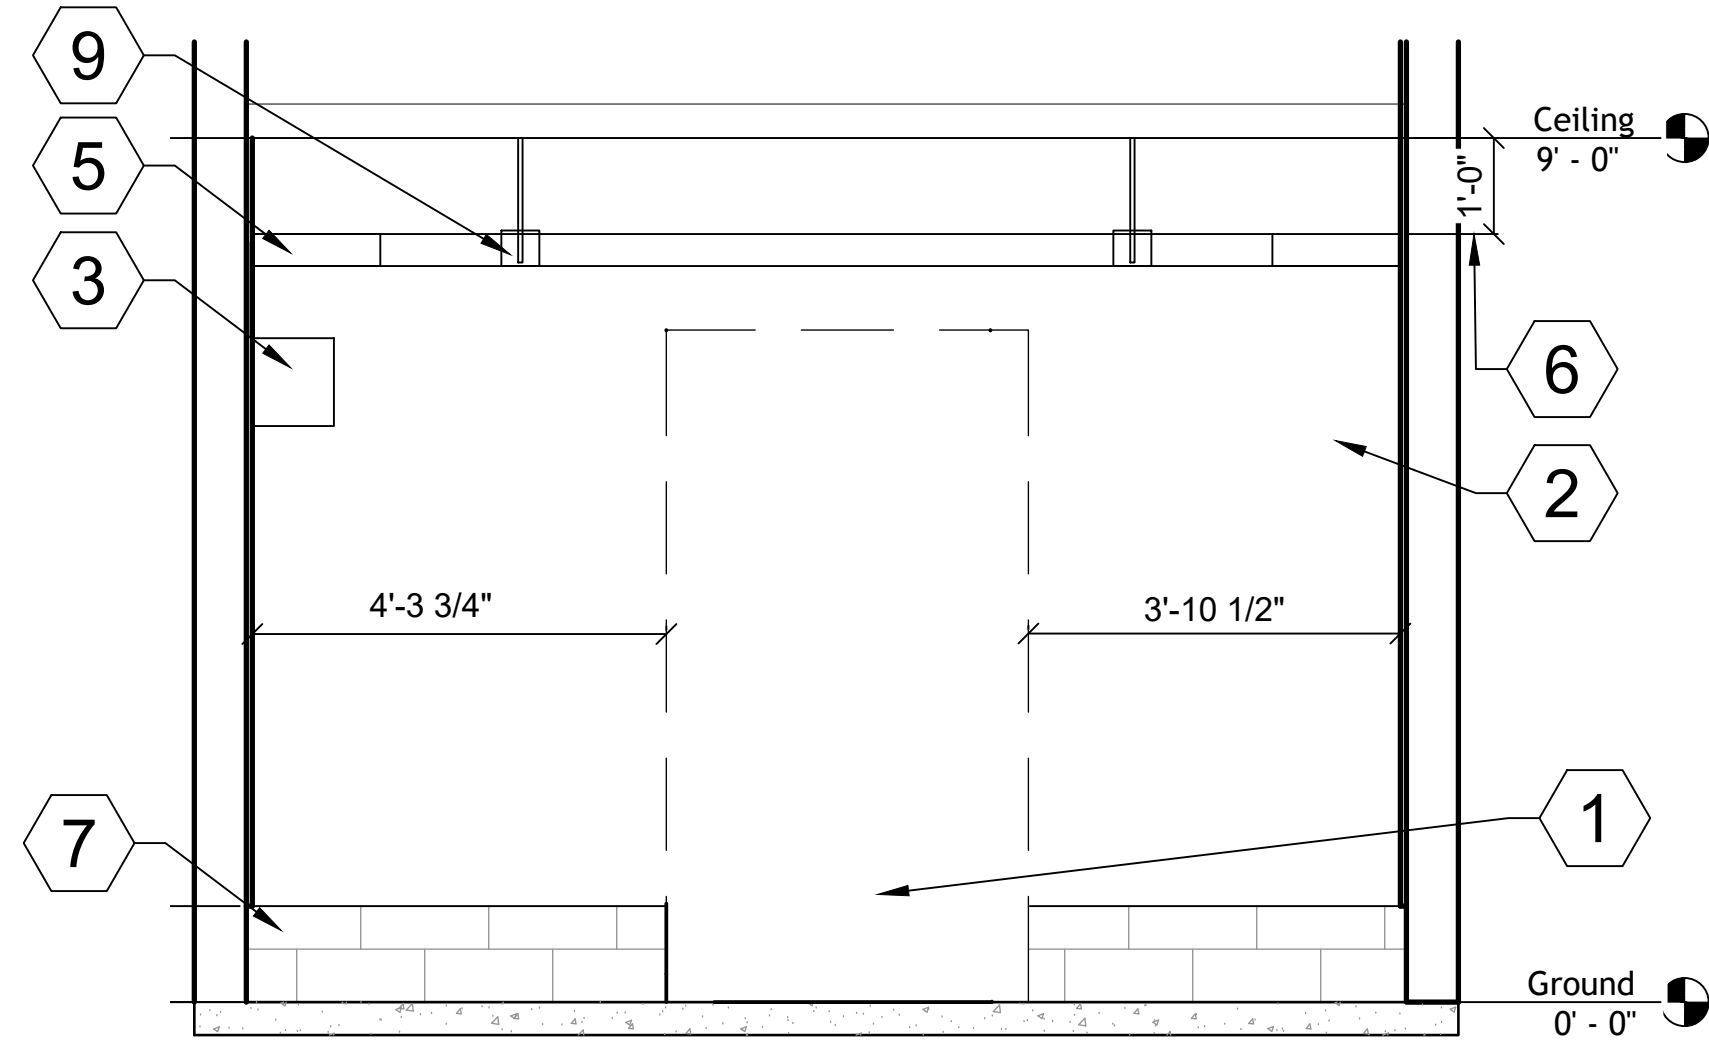


C7 TR ROOM INTERIOR ELEVATION

- DEMO KEYED NOTES**
1. DEMO SINK AND COUNTERTOP. SEE MEP DRAWINGS FOR PIPES AND VENT ROUTING.
 2. DEMO WALL MOUNTED CABINETS
 3. DEMO SOFFIT. CONTRACTOR TO VERIFY IF ANY PIPES/DUCTS NEED TO BE REROUTED.


- NEW WORK KEYED NOTES**
1. NEW TELECOM FLOOR MOUNTED RACK. SEE ELEC.
 2. APPLY FIRE RATED PLYWOOD BACKBOARD WITH A MINIMUM THICKNESS OF 3/4" PAINTED WITH TWO COATS OF FIRE-RESISTANT PAINT AND HIGH GLOSS WHITE TOP COAT. FIRE RATED STAMP SHALL REMAIN UNPAINTED. MOUNT PLYWOOD WITH BOTTOM EDGE@ 12" AFF. SEE A-601 FOR ROOM FINISH SCHEDULE.
 3. AC UNIT. SEE MECH.
 4. PAINT THE EXTERIOR SIDE OF THE NEW TR WALL AND ALL EXISTING HONOR GUARD ROOM WALLS TO MATCH EXISTING PAINT COLOR.
 5. CABLE TRAYS. SEE ELEC.
 6. PROVIDE 12" MINIMUM CLEARANCE ABOVE CABLE TRAYS.
 7. PAINT EXPOSED CMU WITH HIGH GLOSS WHITE PAINT TO MATCH PLYWOOD FINISH.
 8. ADD NEW ROOM SIGNAGE TO MATCH EXSITNG SIGNAGE STYLE. SEE B7/A-601 FOR ROOM SIGNAGE EXAMPLE.
 9. NEW LIGHT FIXTURES. SEE ELEC.

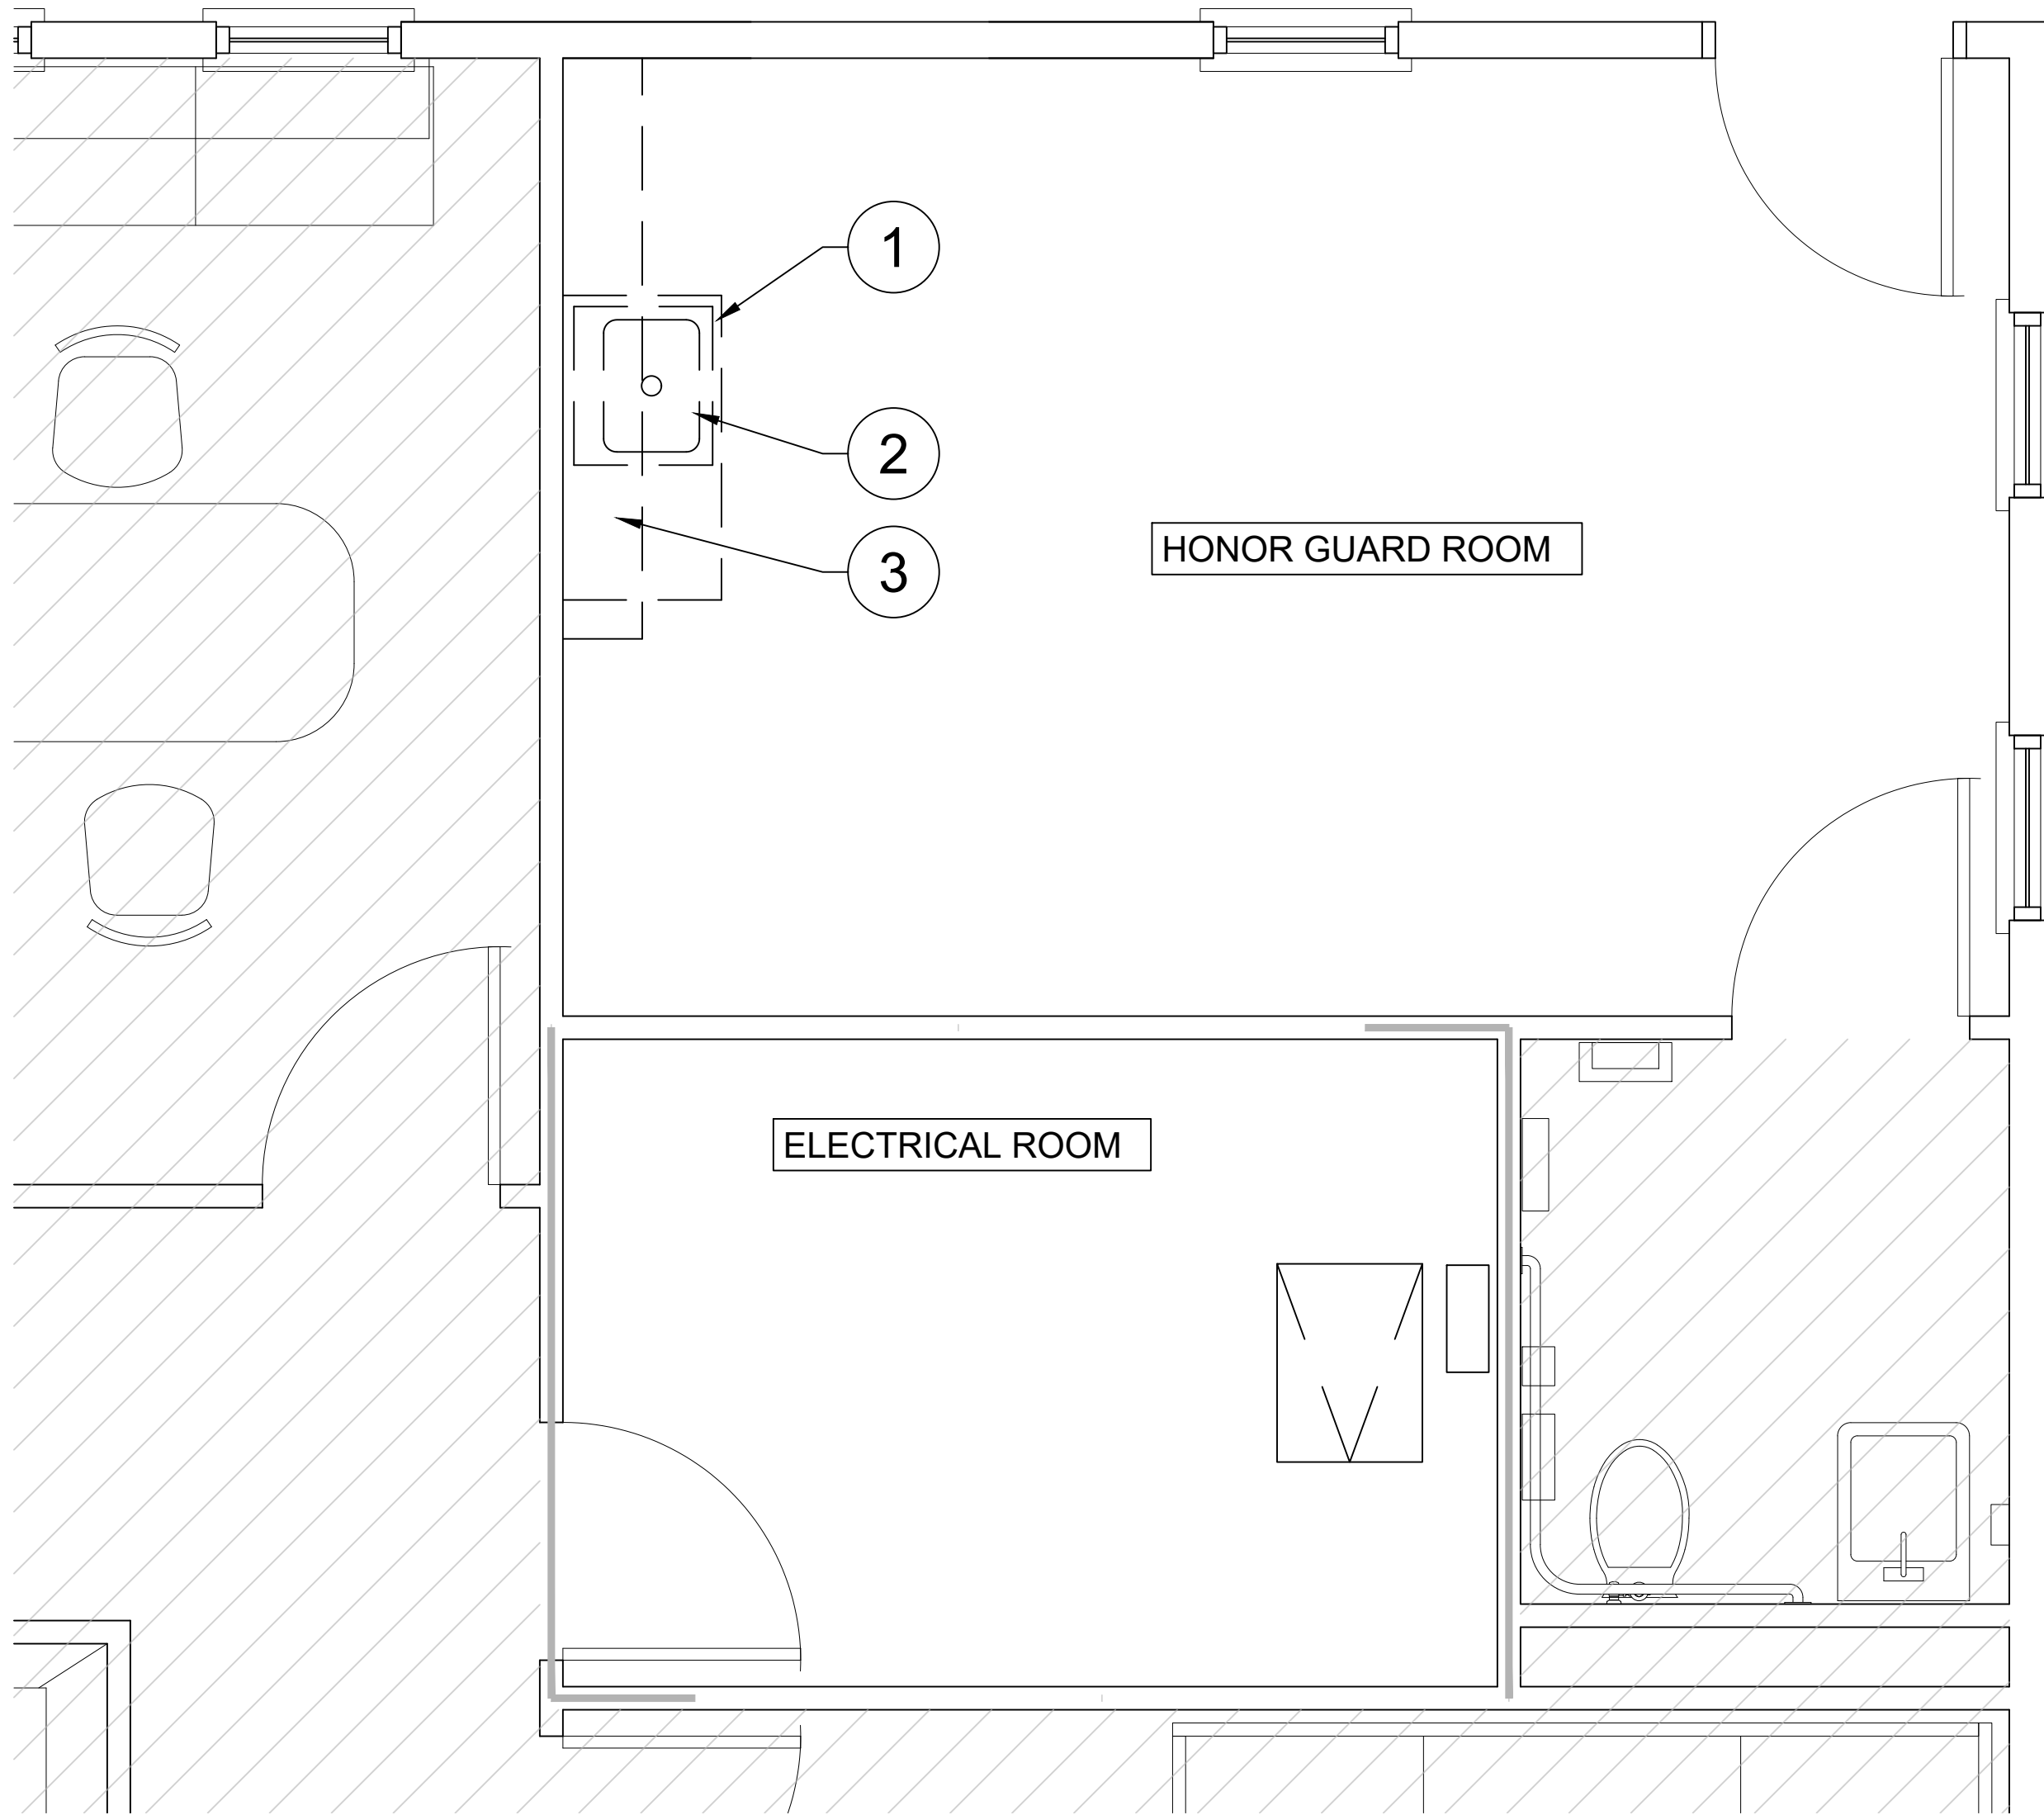

F1 ADMIN BUILDING DEMO PLAN

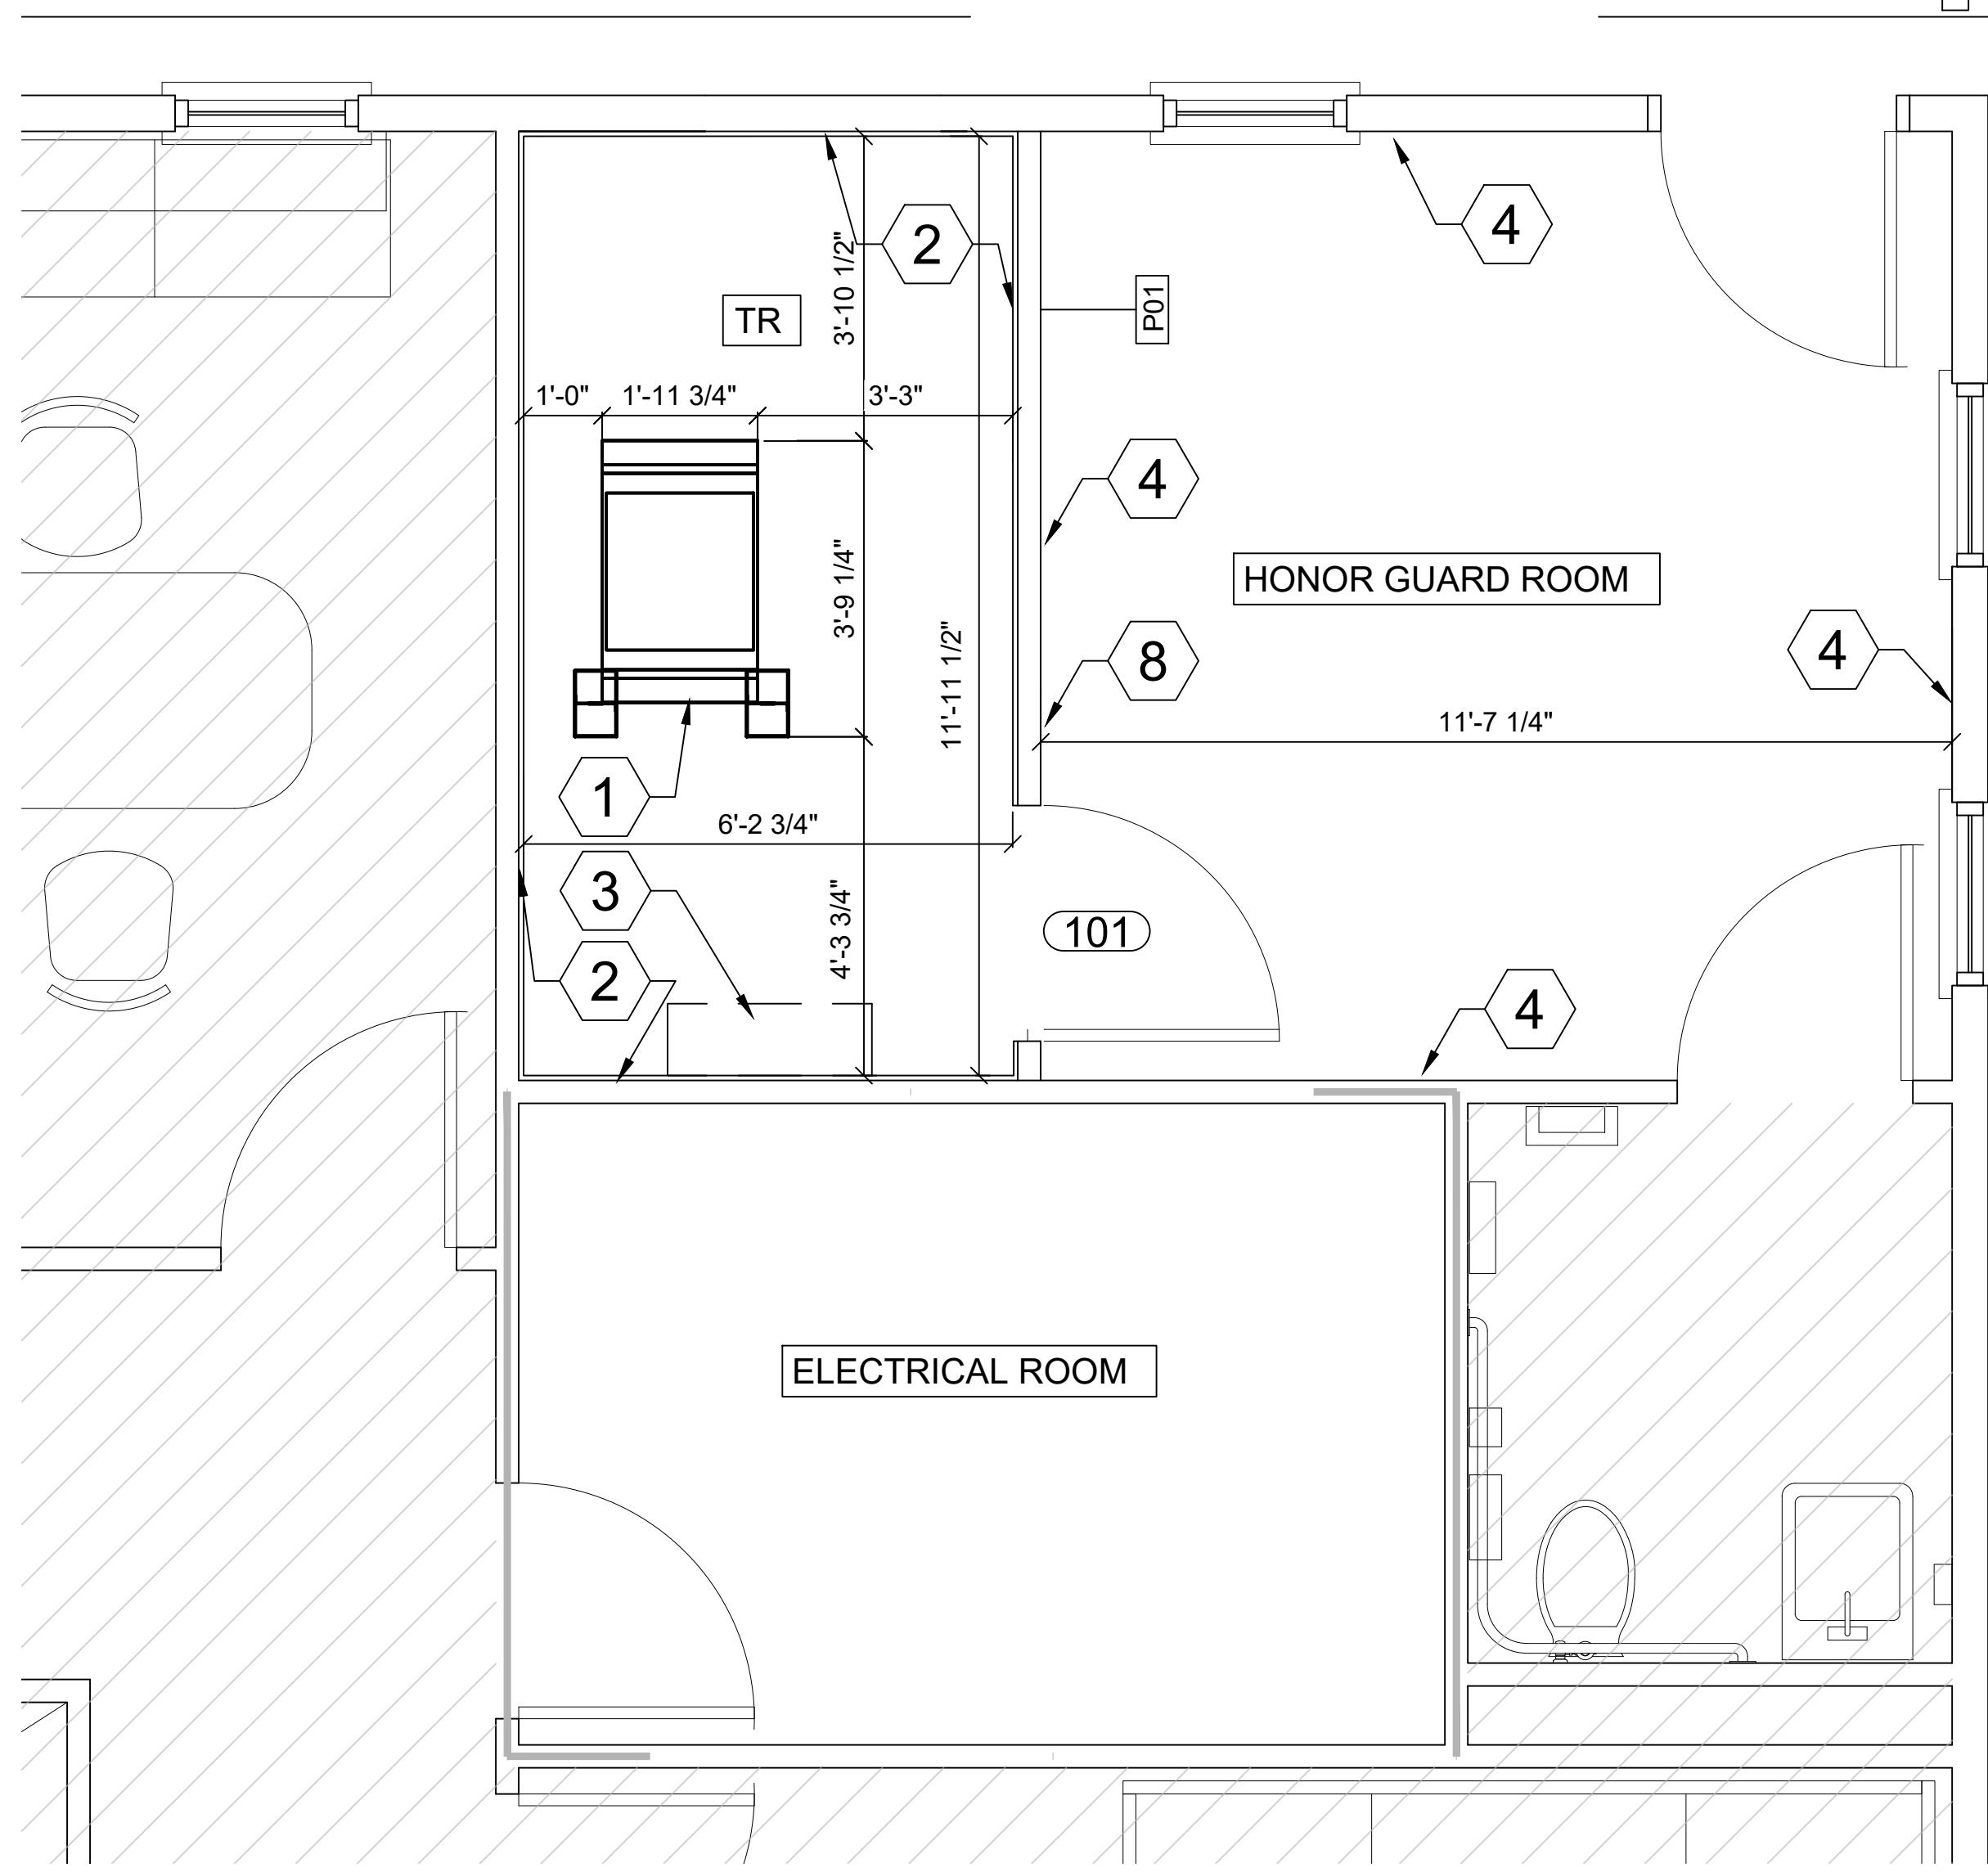

F4 ADMIN BUILDING RENOVATION PLAN

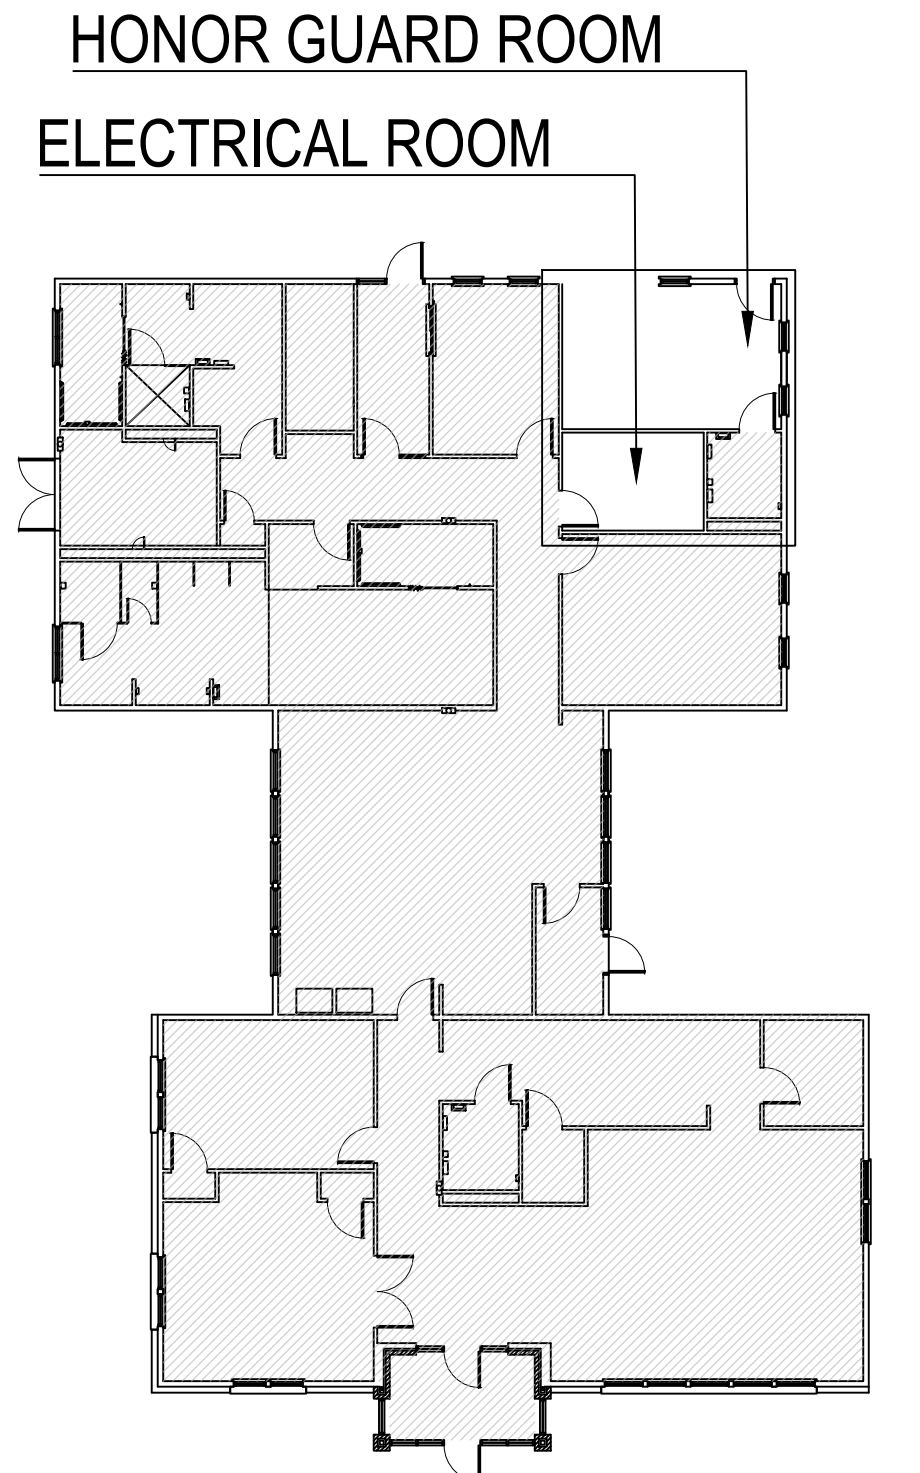

KEYPLAN


Revisions:		Date:		CONSULTANT		ARCHITECT/ENGINEER OF RECORD		STAMP		Drawing Title		Phase		Project Title		Project Number	
				pland		JD Engineering, PC		National Cemetery		ADMINISTRATION BUILDING-TELECOM ROOM FLOOR PLANS		BID DOCUMENTS		FORT SILL		920CM3006	
				plandcollab.com		371 Zimmerman Lane		VA		Approved: Project Manager/COR		N/A		GRAVESITE EXPANSION AND		Building Number	
				505 268 2266		Hamilton, MT 59840		U.S. Department of Veterans Affairs		Department of Veteran Affairs, NCA				CEMETERY FCA IMPROVEMENTS		N/A	
						Phone: (406) 218 - 9980				POC: Homayoun Kazempour				Location		Drawing Number	
										Email: homayoun.kazempour@va.gov				Elgin, OK		A-102	
														Issue Date		Checked	
														07/01/2026		SF	
																DH	




C1 HONOR GUARD DEMO WORK

- DEMO KEYED NOTES
1. DEMO SINK AND COUNTERTOP. SEE MEP DRAWINGS FOR PIPES AND VENT ROUTING.
 2. DEMO WALL MOUNTED CABINETS
 3. DEMO SOFFIT. CONTRACTOR TO VERIFY IF ANY PIPES/DUCTS NEED TO BE REROUTED.
 4. DEMO CEILING TILES TO THE CLOSEST GRID OF THE NEW ROOM BOUNDARY.
 5. DEMO LIGHT FIXTURES. SEE ELEC.
 6. RELOCATE MECHANICAL DIFFUSER. SEE MECH.


- ⬡ NEW WORK KEYED NOTES
1. AC UNIT. SEE MECH.
 2. NEW LIGHT FIXTURE. SEE ELEC.
 3. INSTALL NEW GYPSUM BOARD CEILING IN THE TR ROOM. SEE A-601 FOR ROOM FINISH SCHEDULE AND CEILING DETAILS.
 4. RELOCATE MECHANICAL DIFFUSER. SEE MECH.

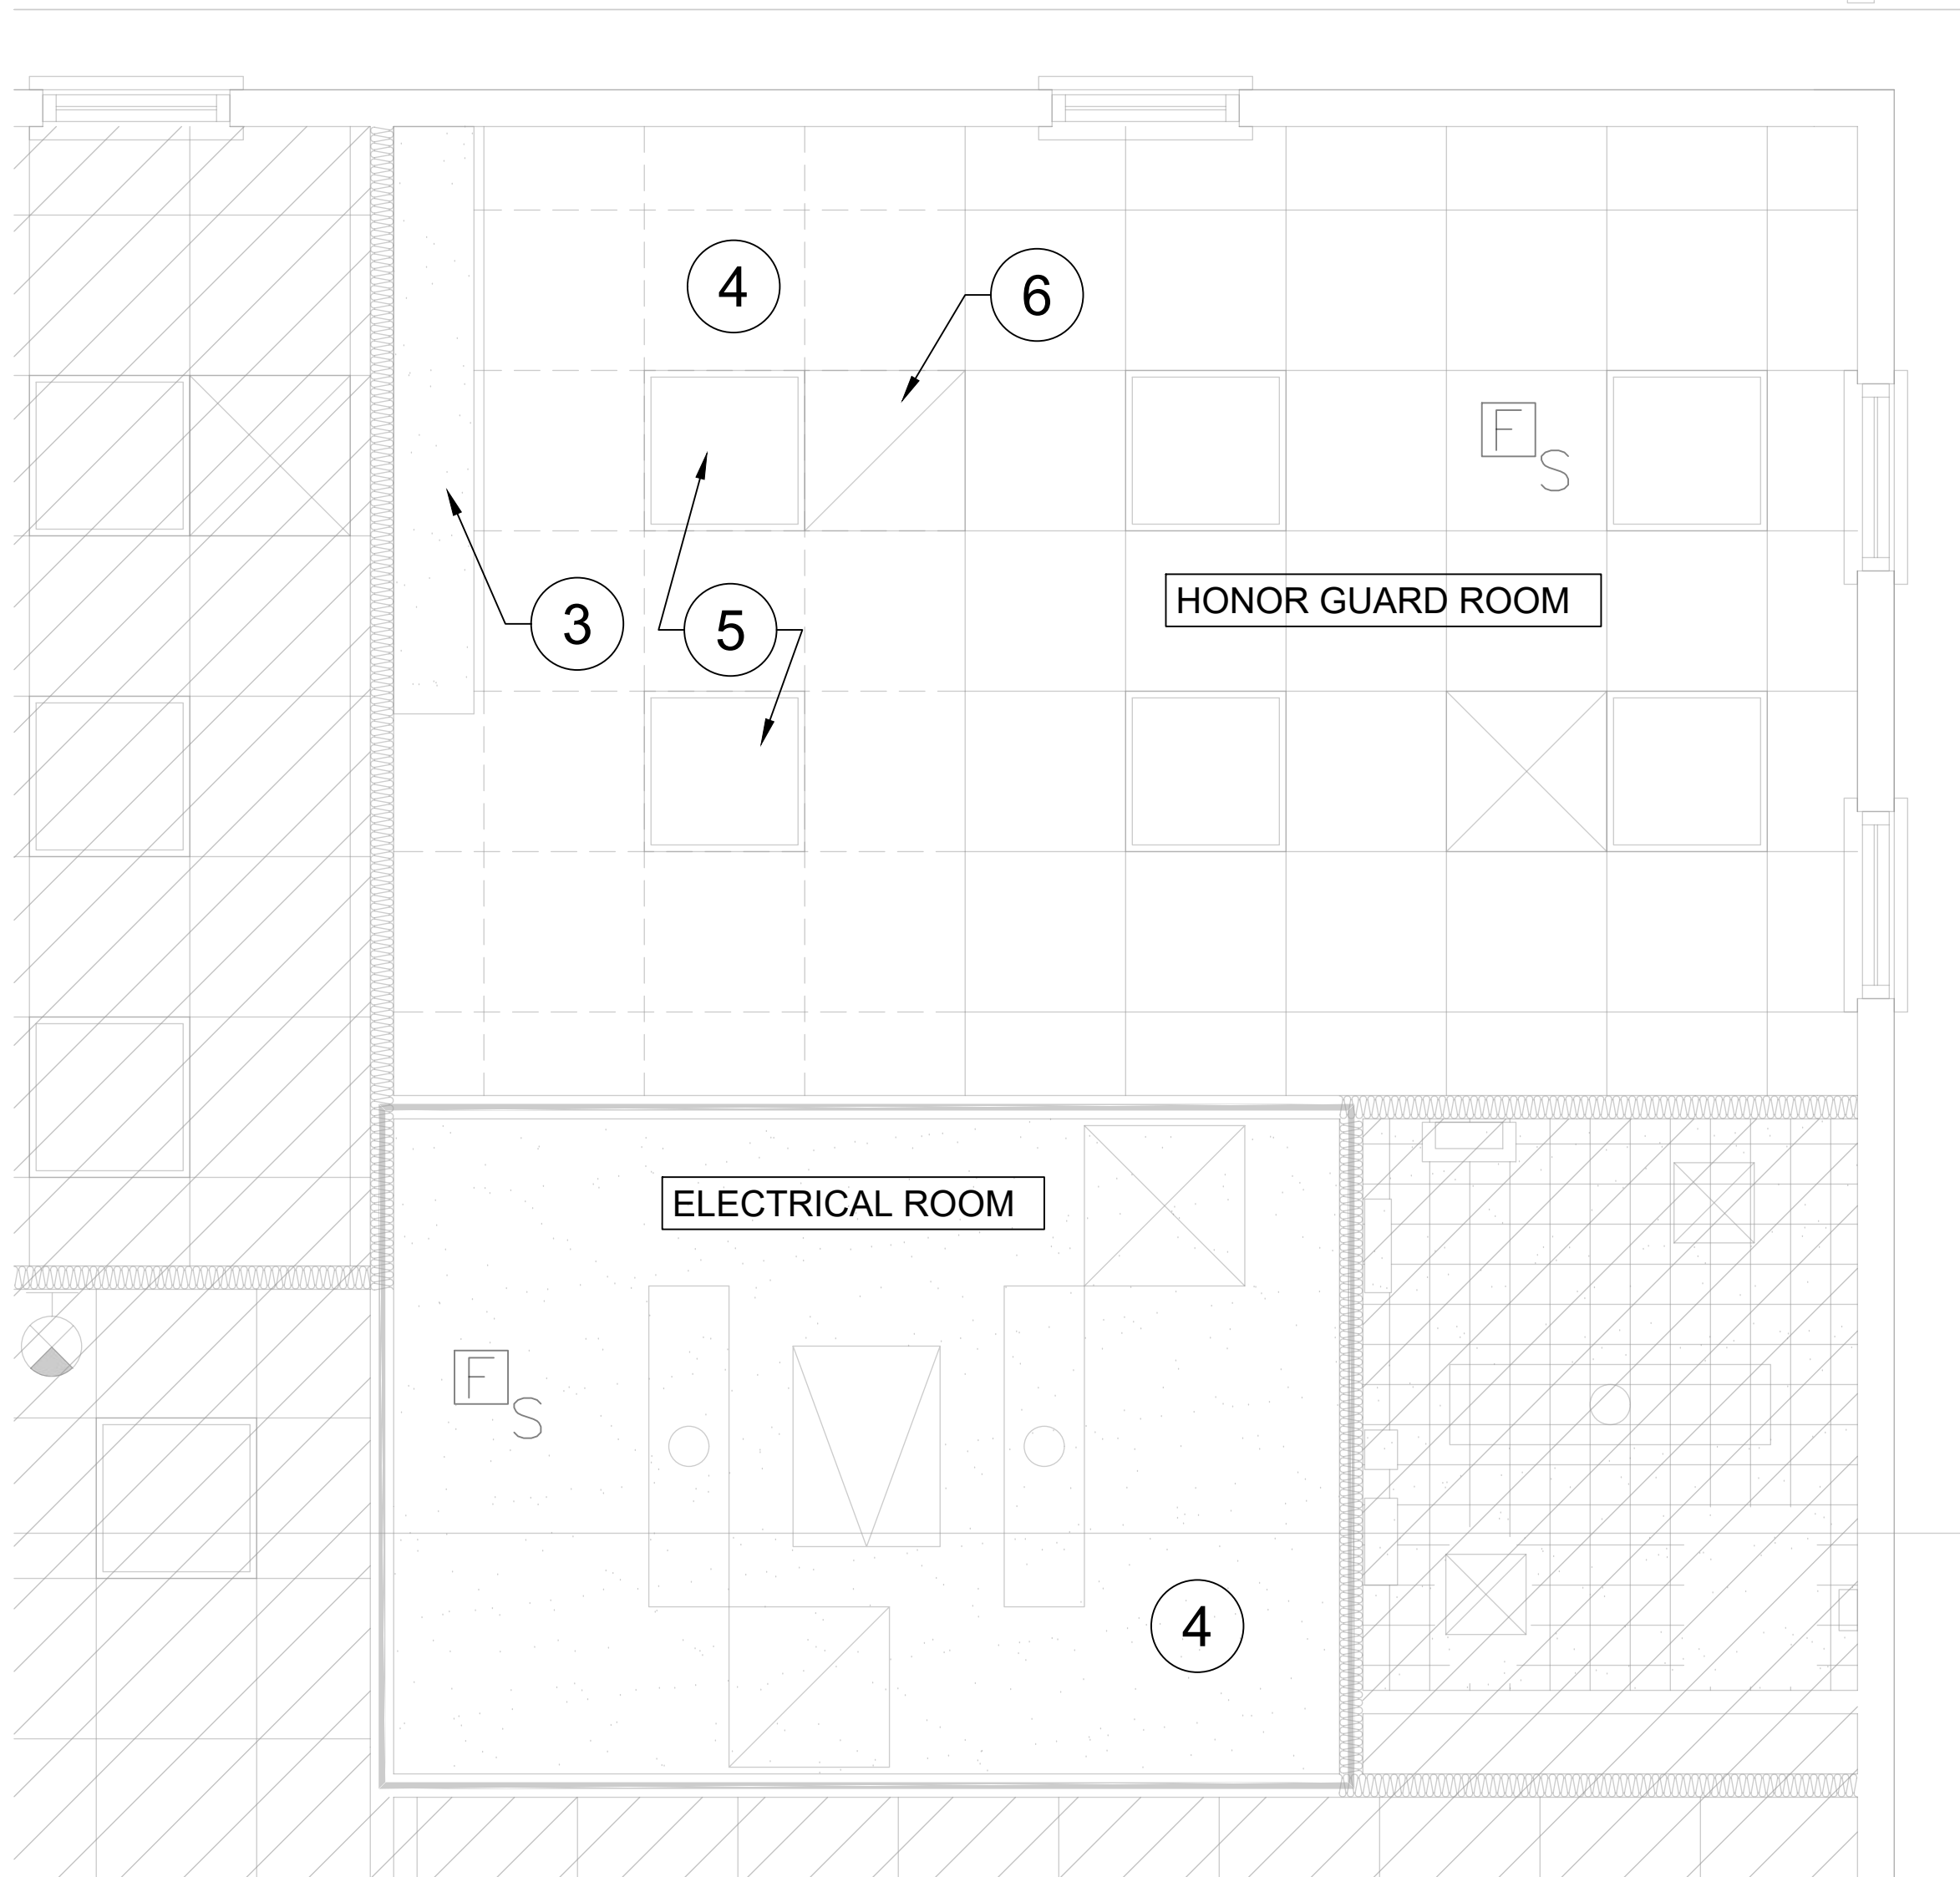


F1 ADMIN BUILDING DEMO CEILING PLAN
SCALE: 1/2"=1'-0"

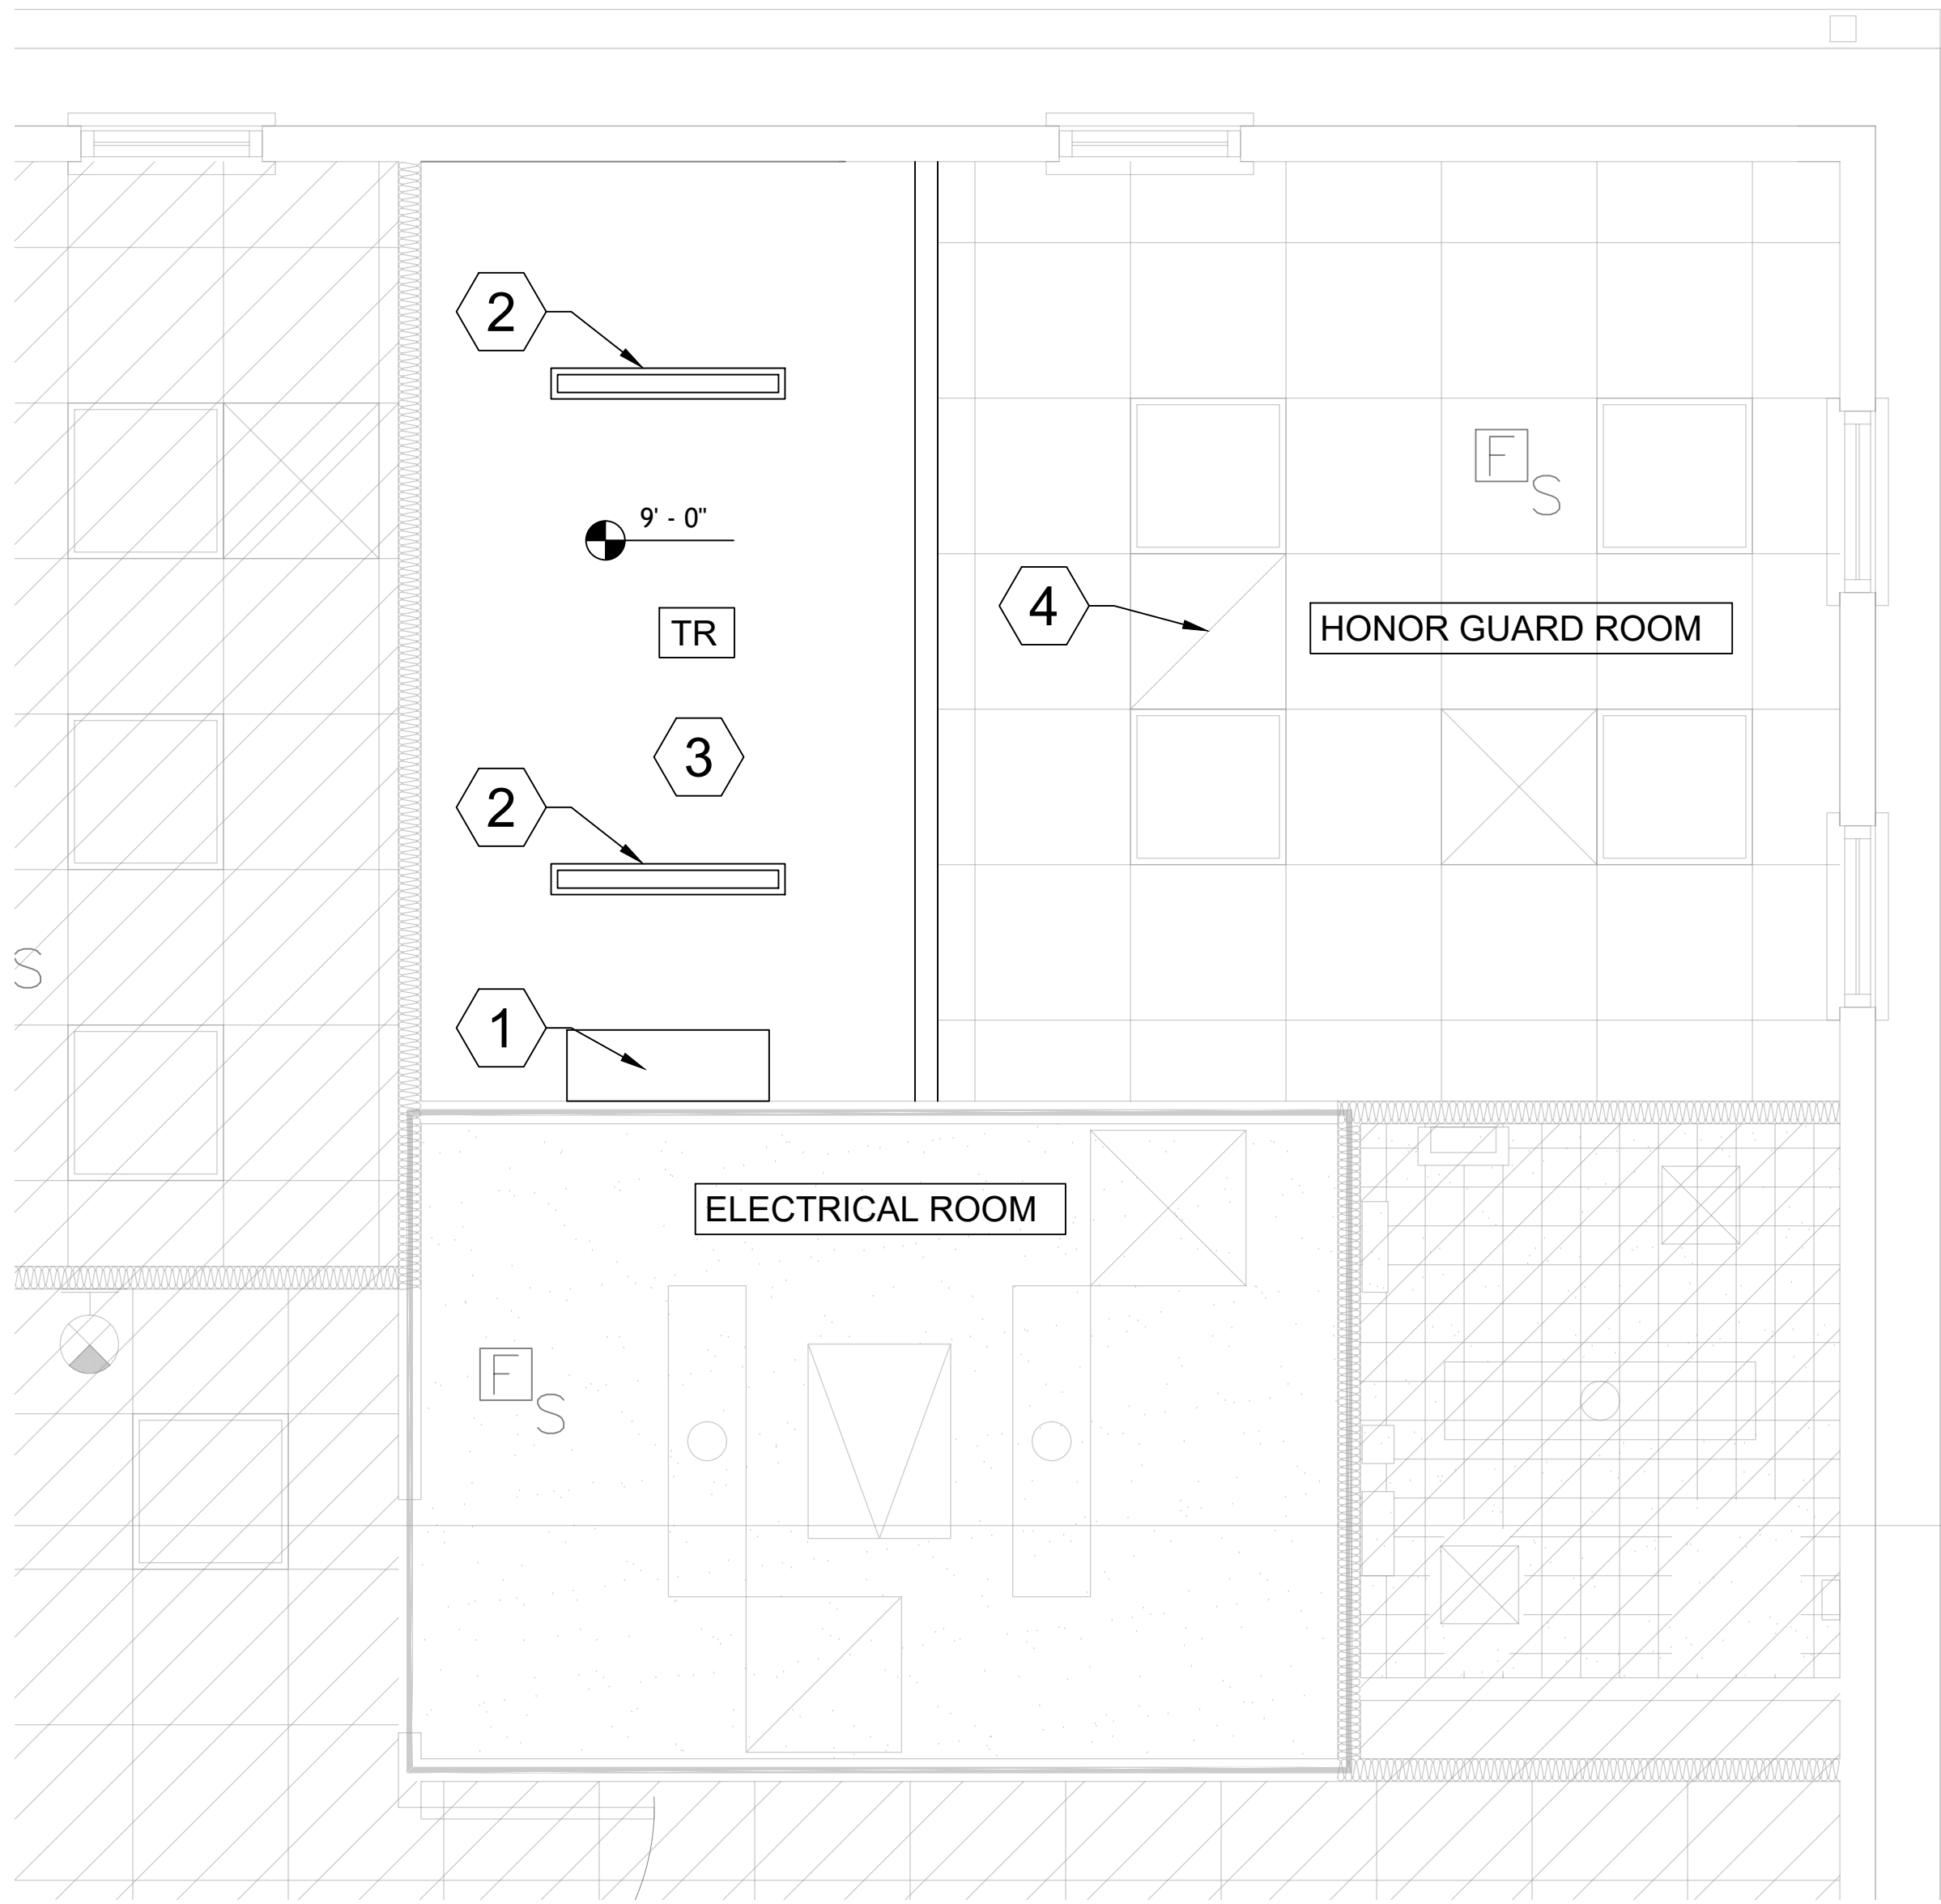

F4 ADMIN BUILDING RENOVATION CEILING PLAN
SCALE: 1/2"=1'-0"

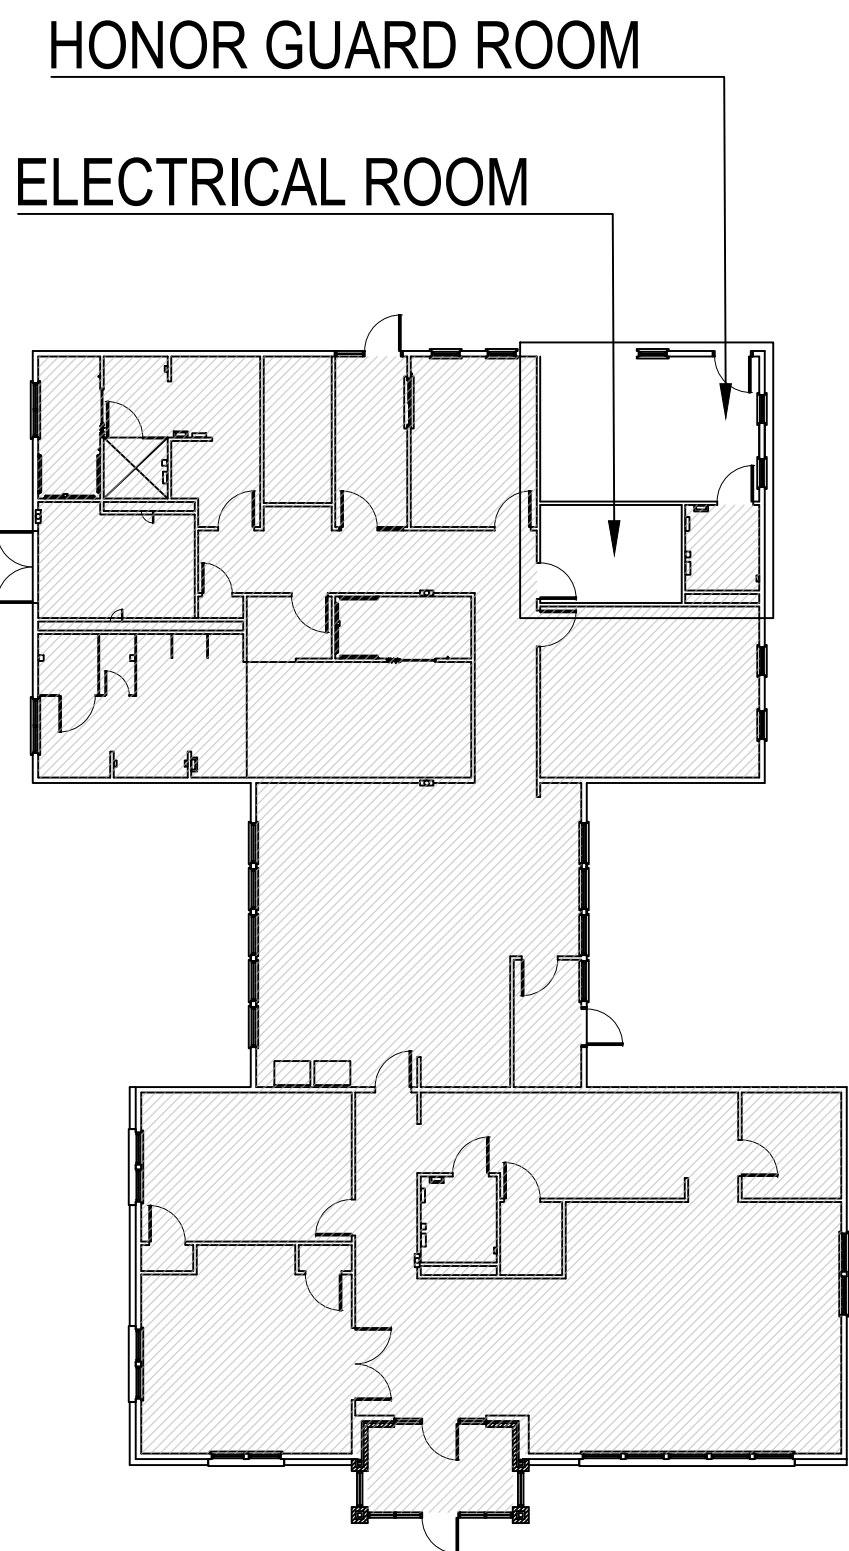


KEYPLAN

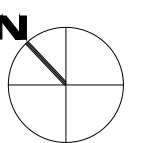

Revisions:	Date:	CONSULTANT pland COLLABORATIVE plandcollab.com 505 268 2266	JD Engineering, PC 371 Zimmerman Lane Hamilton, MT 59840 Phone: (406) 218 - 9980	ARCHITECT/ENGINEER OF RECORD VCA PROJECT / CONSTRUCTION MANAGEMENT ARCHITECTURE / ENGINEERING PROJECT CONTROLS 56 LOUIS PRIMA DRIVE, SUITE B, COVINGTON, LA 70433 720.491.7559; Sean Fitzpatrick	STAMP COLORADO LICENSE 188104043652 ARCHITECT 07/01/26	National Cemetery Administration Design and Construction Service VA U.S. Department of Veterans Affairs	Drawing Title ADMINISTRATION BUILDING- TELECOM ROOM REFLECTED CEILING PLANS Approved: Project Manager/COR Department of Veteran Affairs, NCA POC: Homayoun Kazempour Email: homayoun.kazempour@va.gov	Phase BID DOCUMENTS N/A	Project Title FORT SILL GRAVESITE EXPANSION AND CEMETERY FCA IMPROVEMENTS Location Elgin, OK Issue Date 07/01/2026	Project Number 920CM3006 Building Number N/A Drawing Number A-103
									Checked SF Drawn DH	

A
B
C
D
E
F

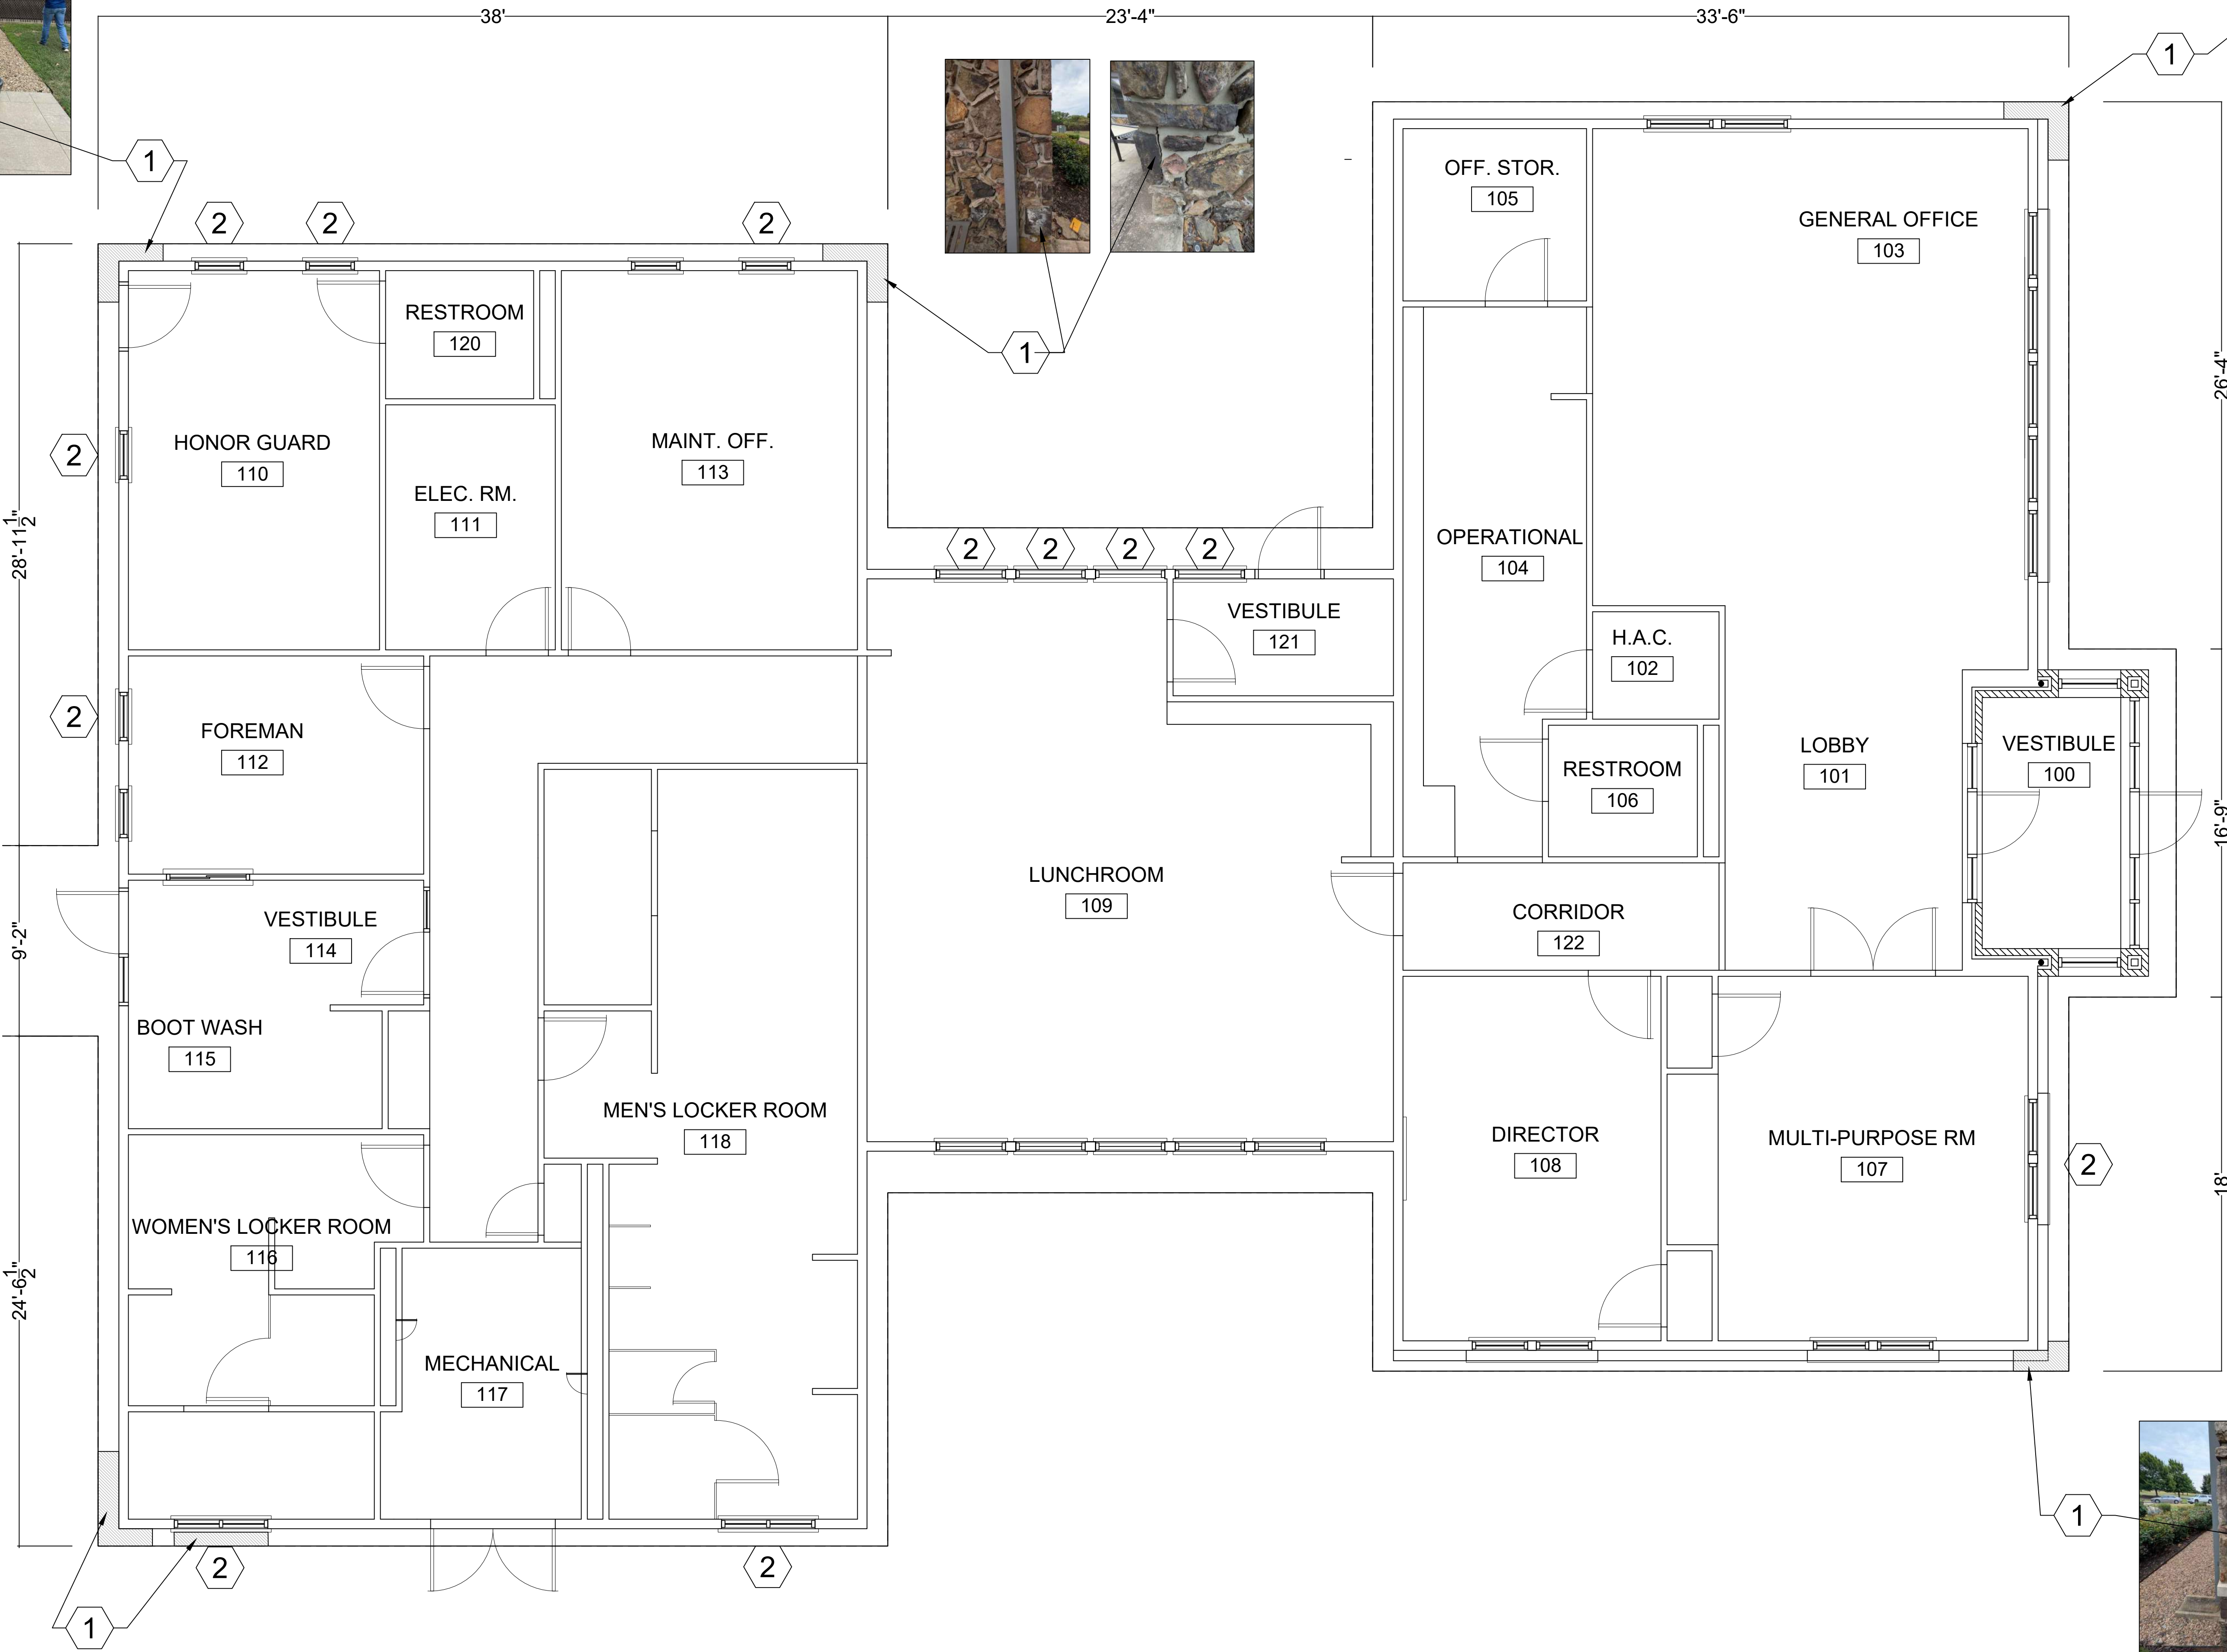

- KEYED NOTES
1. REMOVE CRACKED STONE MASONRY. STONE PIECES TO BE RESTORED AND REUSED FOR THE NEW TREATMENT. MATCH THE NEW MORTAR TYPE 'N' TO EXISTING MORTAR COLOR. SEE DETAIL F4/A-501 FOR STONE ATTACHMENT
 2. REPLACE WINDOWS WITH PREFINISHED INSULATED ALUMINUM WINDOWS PER SPEC 08 51 13. WINDOWS STYLE, OPERATION, GLAZING AND FINISHES ARE TO MATCH EXISTING. SEE A-602 FOR WINDOW SCHEDULE AND DETAILS.

F1 ADMIN BUILDING FLOOR PLAN
SCALE: 1/4"=1'-0"

Revisions:	Date:

CONSULTANT

pland
COLLABORATIVE

plandcollab.com 505 268 2266

JD Engineering, PC
371 Zimmerman Lane
Hamilton, MT 59840
Phone: (406) 218 - 9980

ARCHITECT/ENGINEER OF RECORD

VCA
PROJECT / CONSTRUCTION
MANAGEMENT
ARCHITECTURE / ENGINEERING
PROJECT CONTROLS

56 LOUIS PRIMA DRIVE, SUITE B, COVINGTON, LA 70433
720.491.7559; Sean Fitzpatrick

STAMP

SEAN FITZPATRICK
07/01/26

National Cemetery
Administration
Design and
Construction Service

VA U.S. Department
of Veterans Affairs

Drawing Title
ADMIN BUILDING RENOVATION
FLOOR PLAN

Approved: Project Manager/COR
Department of Veteran Affairs, NCA
POC: Homayoun Kazempour
Email: homayoun.kazempour@va.gov

Phase
BID DOCUMENTS

N/A

Project Title
FORT SILL
GRAVESITE EXPANSION AND
CEMETERY FCA IMPROVEMENTS

Location
Elgin, OK

Issue Date
07/01/2026


Checked
SF

Drawn
DH


Project Number
920CM3006

Building Number
N/A


Drawing Number
A-104

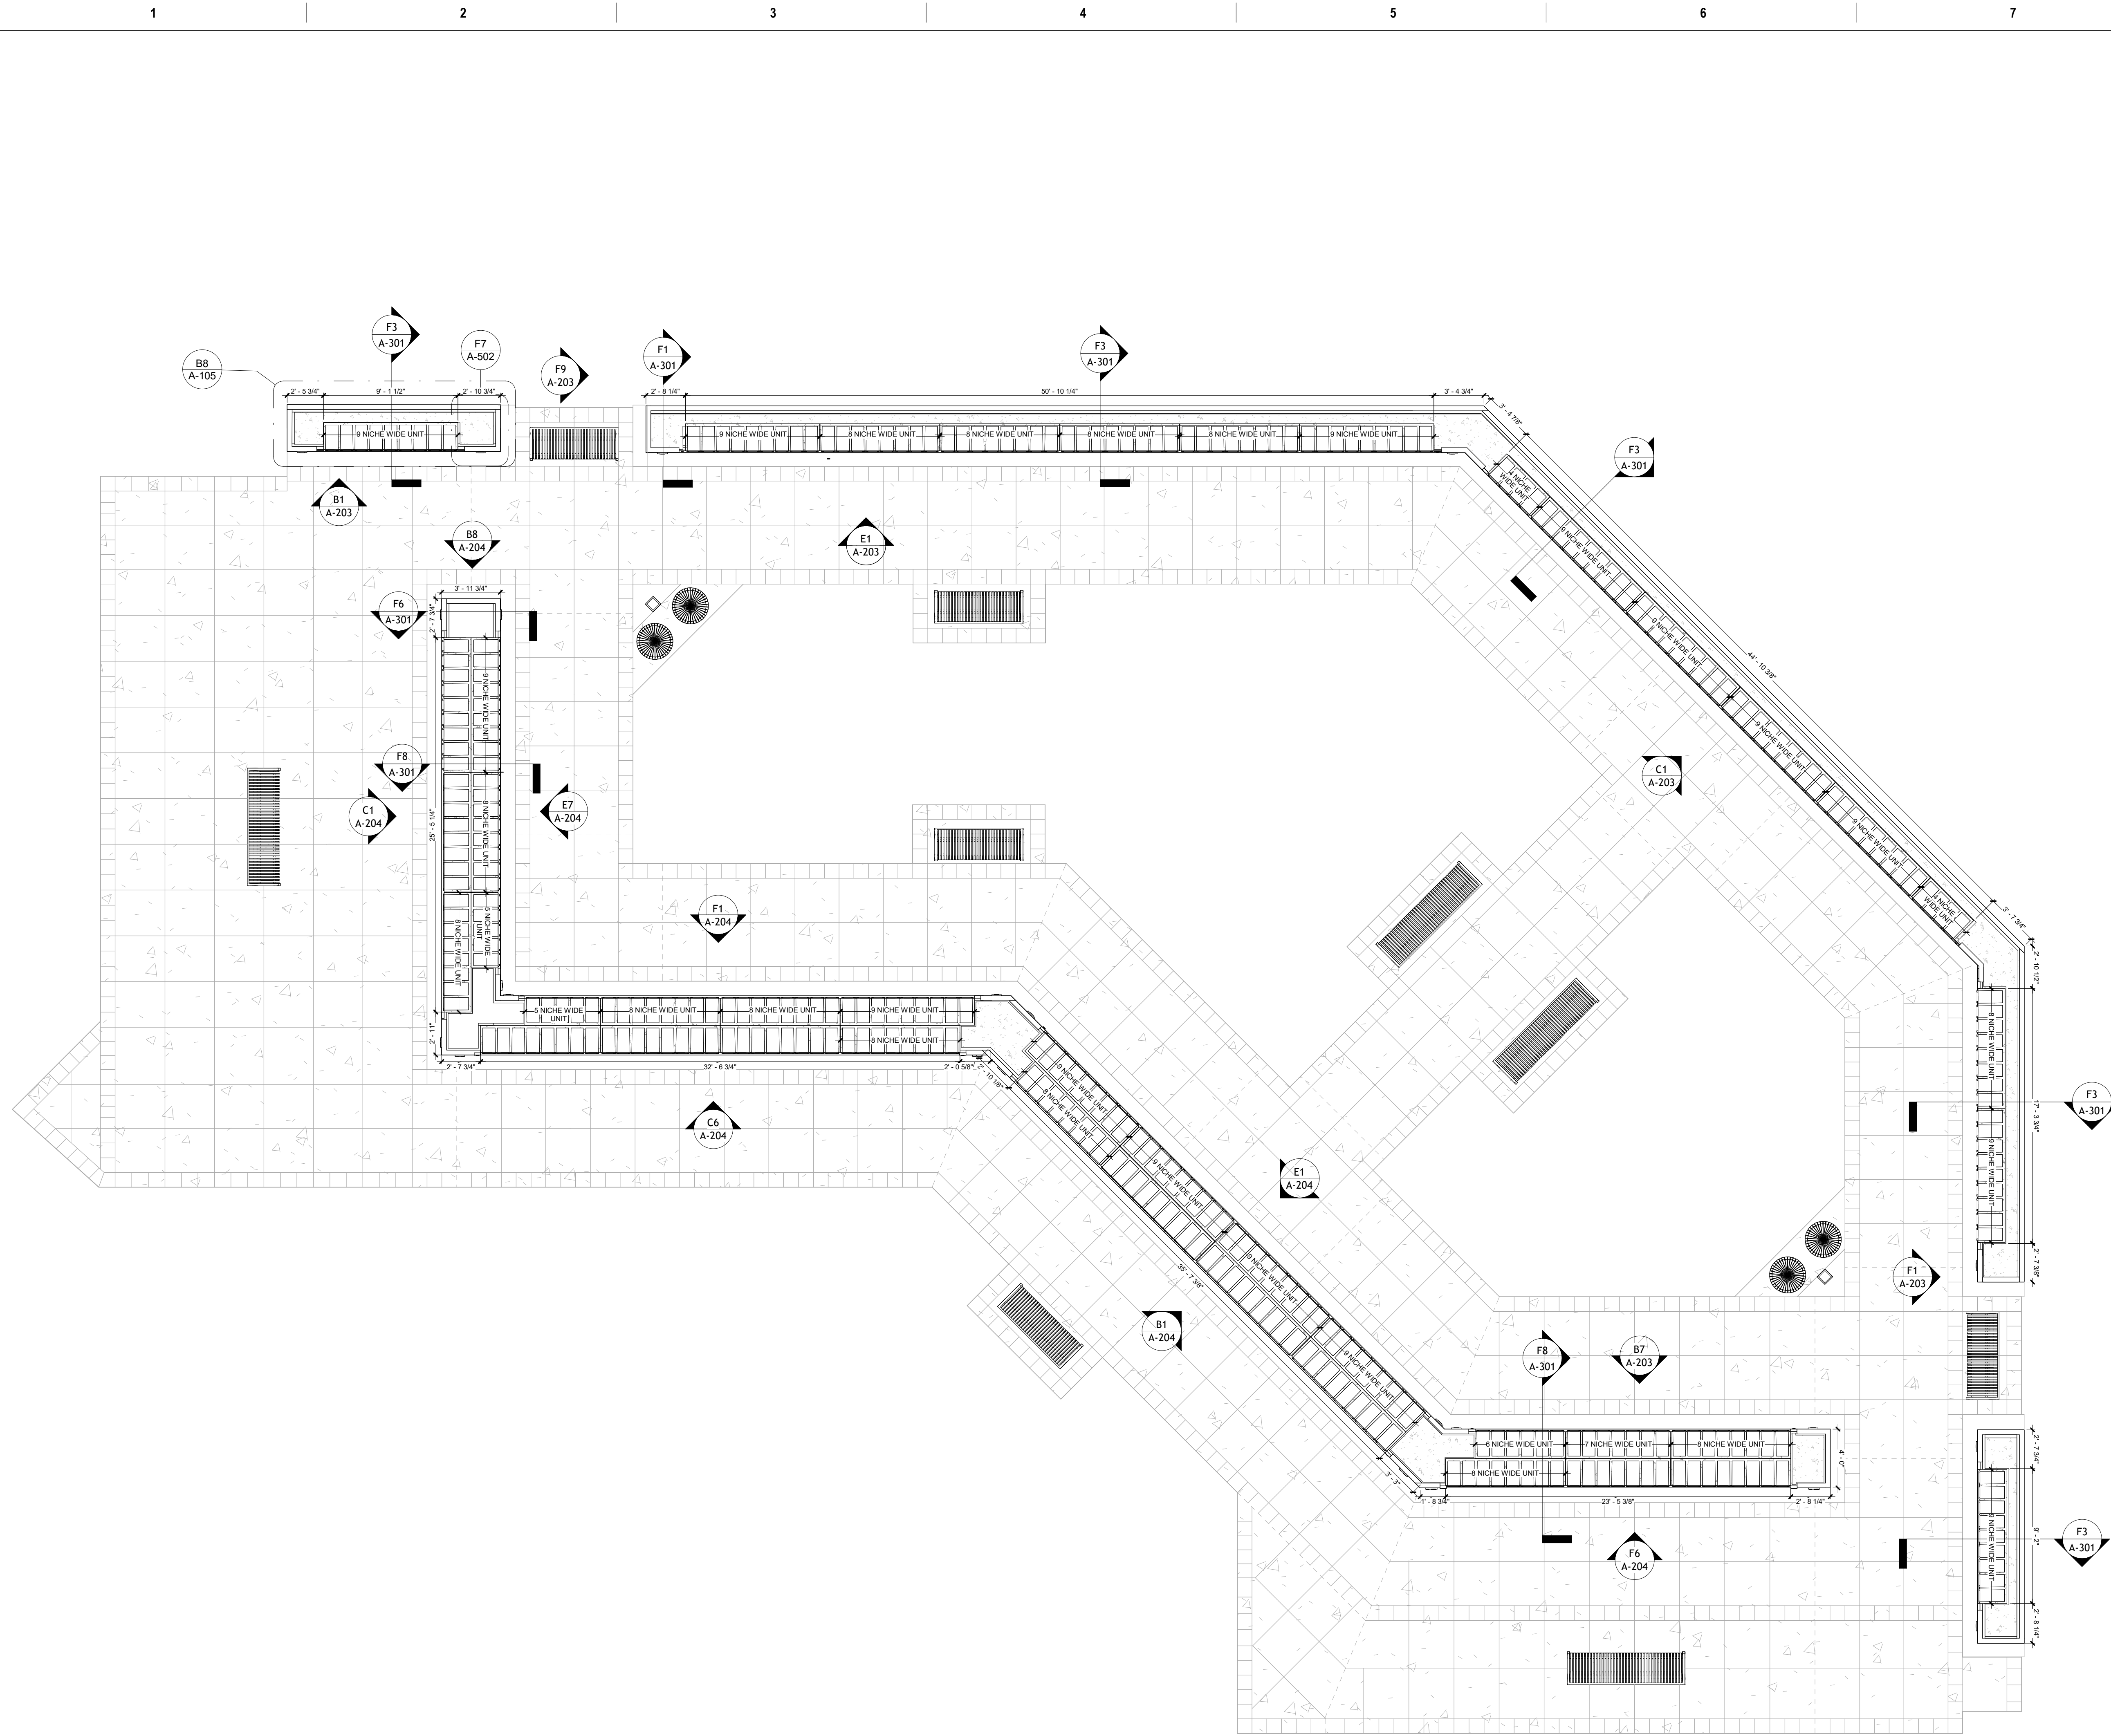


NICHE TYPE	UNIT W x H	QTY	#NICHES	TOTAL
	5 WIDE X 3 HIGH	2	15	30
	6 WIDE X 3 HIGH	1	18	18
	7 WIDE X 3 HIGH	2	21	42
	8 WIDE X 3 HIGH	13	24	312
	9 WIDE X 3 HIGH	10	27	270
	4 WIDE X 4 HIGH	2	16	32
	8 WIDE X 4 HIGH	5	32	160
	9 WIDE X 4 HIGH	9	36	324
44 TOTAL NICHE COUNT				1,188

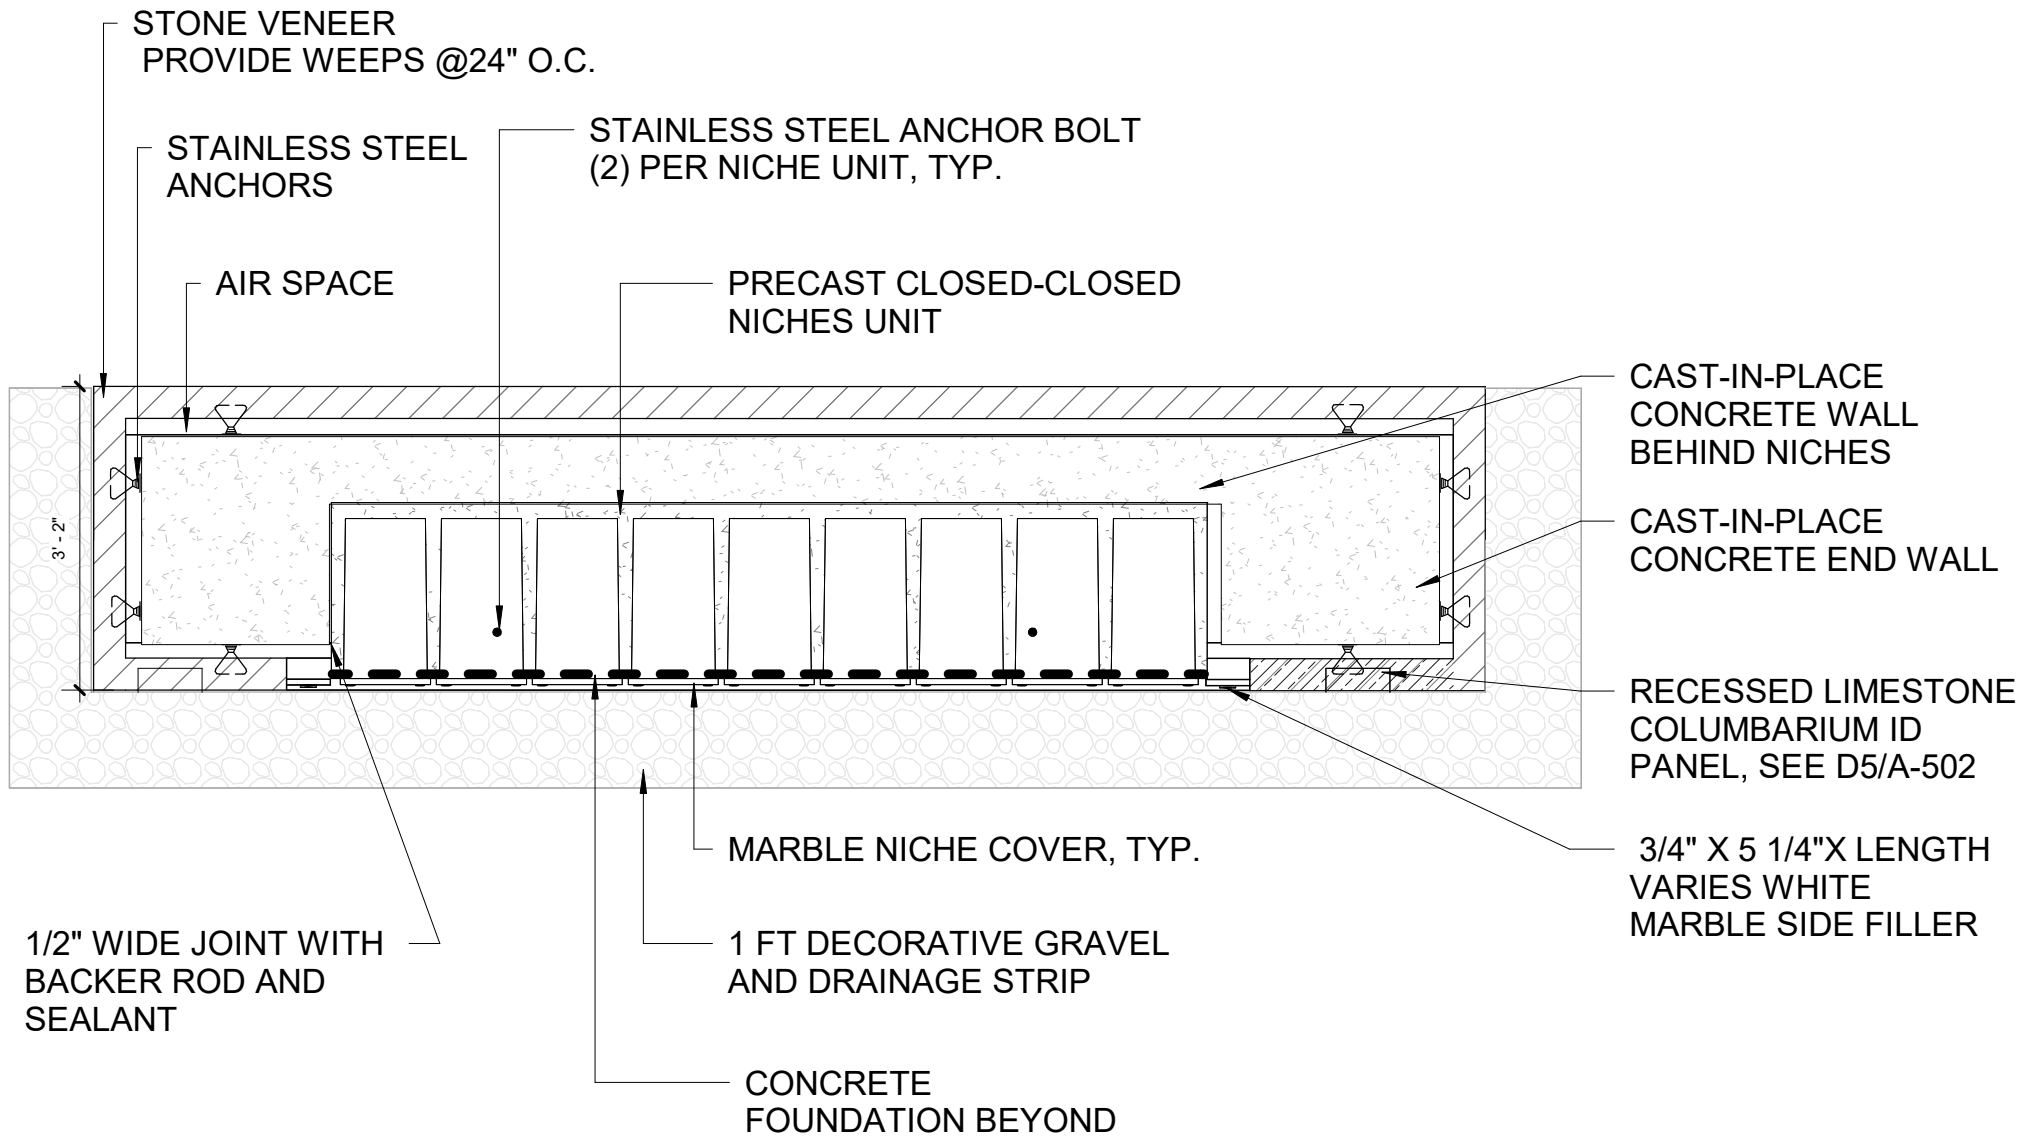

B8 ENLARGED COLUMBARIUM WALL PLAN
1/2" = 1'-0"

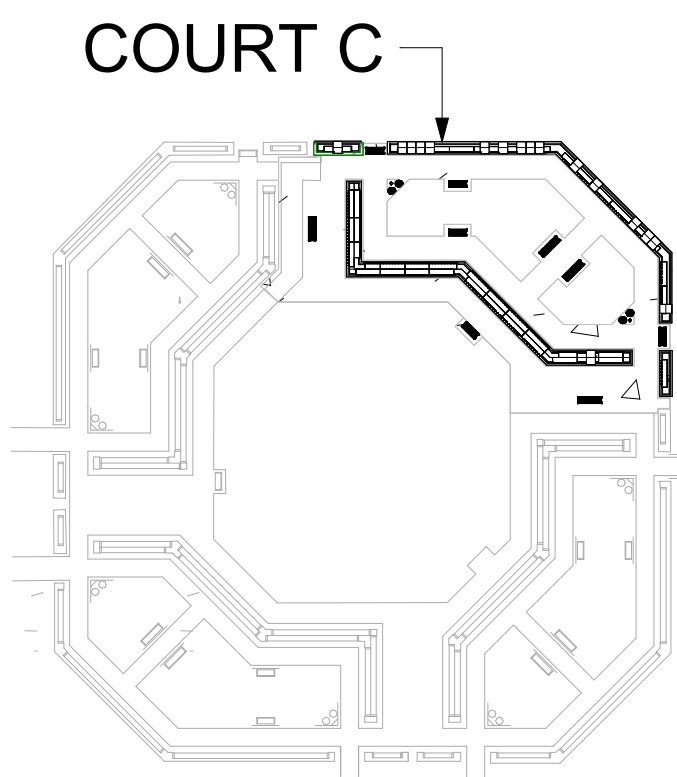

KEY PLAN

 

F1 COURT C PLAN
3/16" = 1'-0"

Revisions:		CONSULTANT pland COLLABORATIVE plandcollab.com 505 226 2266		ARCHITECT/ENGINEER OF RECORD JD Engineering, PC 371 Zimmerman Lane Hamilton, MT 59840 Phone: (406) 218-9980		ARCHITECT/ENGINEER OF RECORD VCA PROJECT / CONSTRUCTION MANAGEMENT ARCHITECTURE / ENGINEERING PROJECT CONTROLS 56 LOUIS PRIMA DRIVE, SUITE B, COVINGTON, LA 70433 720.491.7559; Sean Fitzpatrick		STAMP		National Cemetery Administration Design and Construction Service VA U.S. Department of Veterans Affairs		Drawing Title COLUMBARIUM COURT C PLAN Approved: Project Manager/COR Department of Veteran Affairs, NCA POC: Homayoun Kazempour Email: homayoun.kazempour@va.gov		Phase BID DOCUMENTS N/A		Project Title FORT SILL GRAVESITE EXPANSION AND CEMETERY FCA IMPROVEMENTS Location Elgin, OK Issue Date 07/01/2026 Checked SF Drawn IN		Project Number 920CM3006 Building Number N/A Drawing Number A-105	
-----------------------	--	---	--	--	--	---	--	------------------------------	--	--	--	---	--	--	--	--	--	---	--