

VETERANS AFFAIRS MEDICAL CENTER

500 E VETERANS ST
TOMAH, WI 54660

UPGRADE FIRE ALARM SYSTEM

PROJECT NO.: 676-22-110

SHEET INDEX

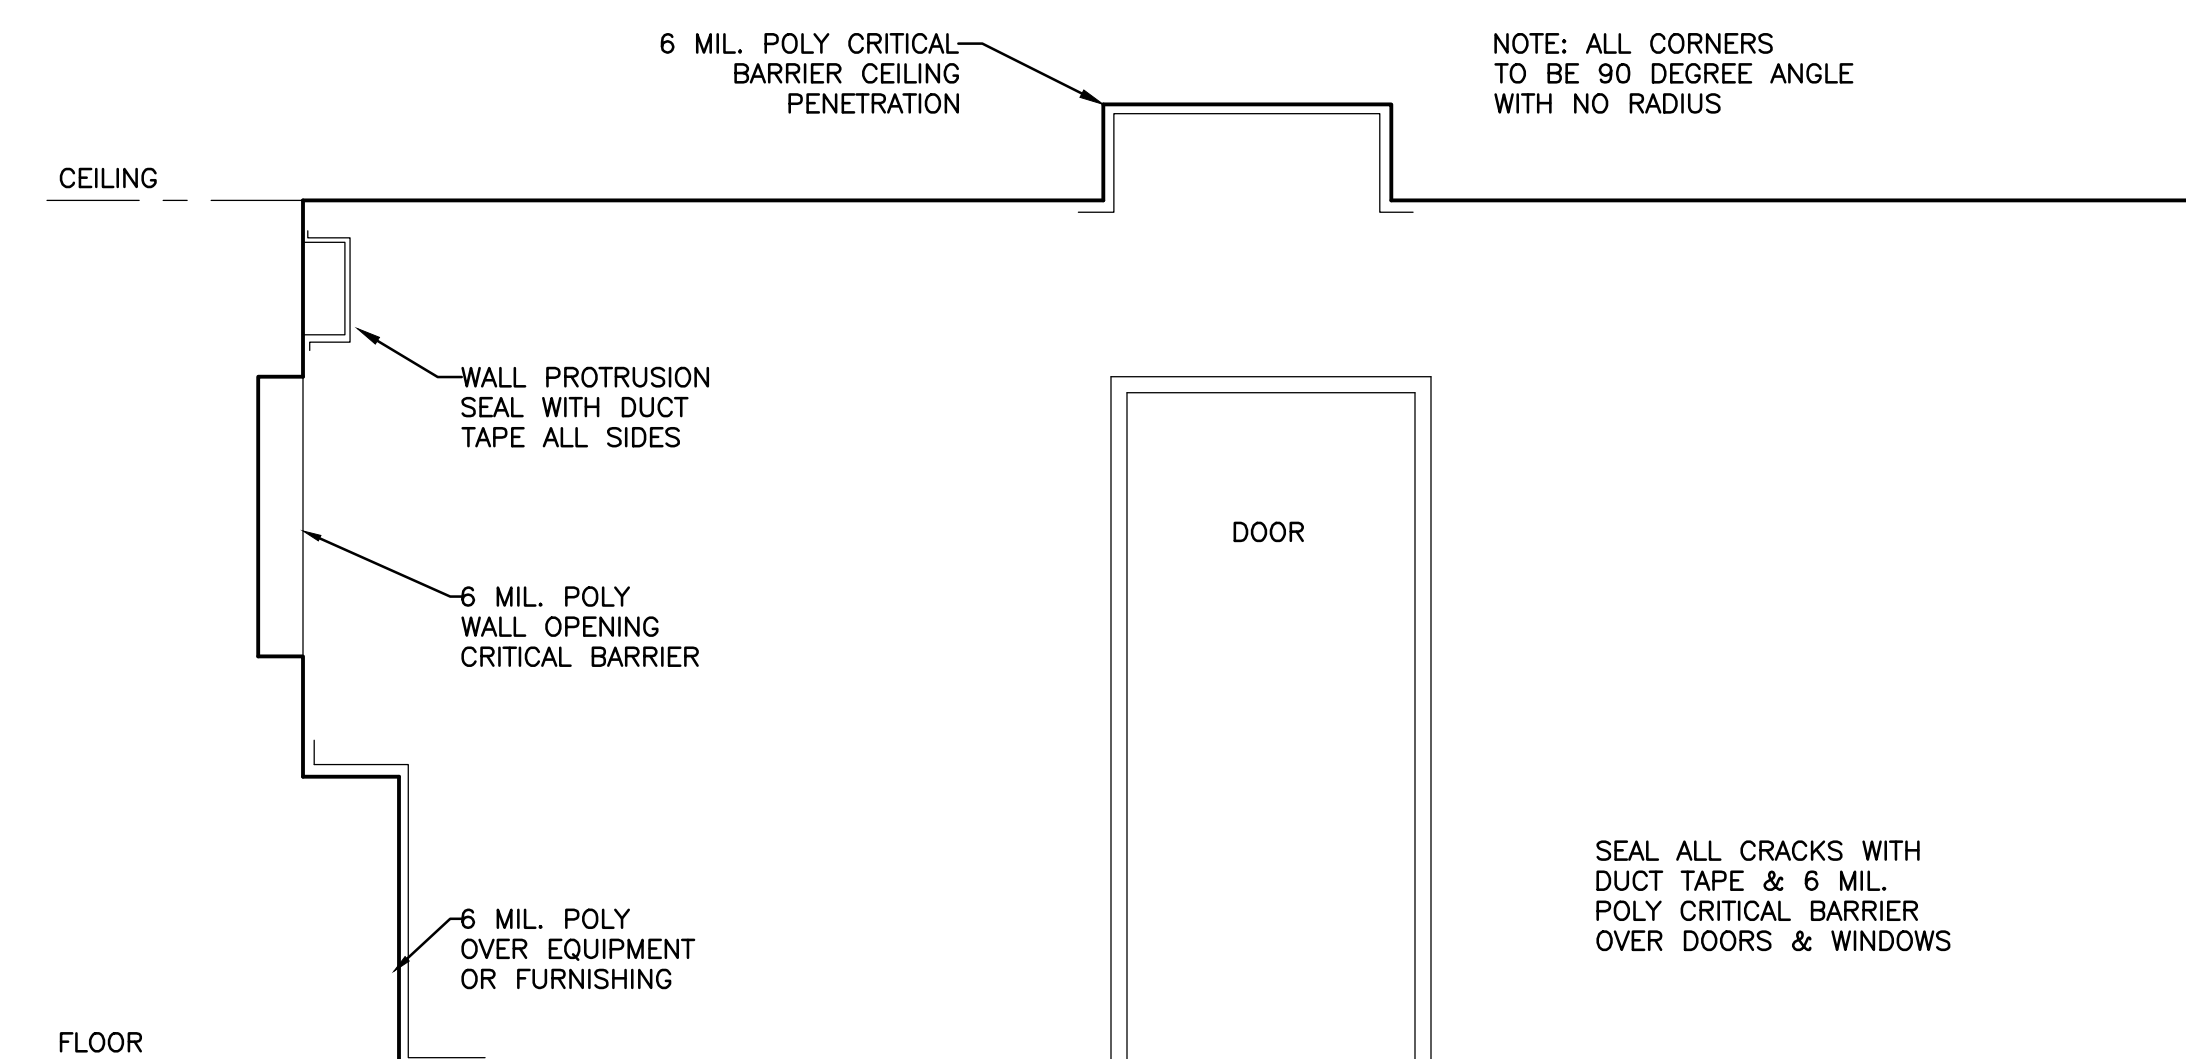
SHEET NUMBER	SHEET NAME	ISSUED FOR 35% SD 2/17/2025	ISSUED FOR 65% DD 3/24/2025	ISSUED FOR 95% CD 6/16/2025	ISSUED FOR 100% CD 10/17/2025	ISSUED FOR BID DOCS 11/26/2025	ISSUED FOR FINAL BID 4/21/2026
GENERAL INFORMATION							
G001	TITLE SHEET	X	X	X	X	X	X
G002	SHEET INDEX	X	X	X	X	X	X
GC101	INFECTION CONTROL NOTES AND RISK ASSESSMENTS		X	X	X	X	X
GC102	INFECTION CONTROL DETAILS		X	X	X	X	X
GC103	GENERAL TOMAH VAMC SITE PLAN		X	X	X	X	X
GC104	PHASING PLAN SEQUENCE OF BUILDINGS		X	X	X	X	X
GC105	PHASING PLAN SEQUENCE OF BUILDINGS		X	X	X	X	X
GC106	PHASING PLAN SEQUENCE OF BUILDINGS		X	X	X	X	X

CIVIL							
C001	CIVIL LEGEND, GENERAL NOTES, AND SITE INFORMATION			X	X	X	X
C011	SITE PLAN NORTHWEST - NEW WORK			X	X	X	X
C012	SITE PLAN NORTHEAST - NEW WORK			X	X	X	X
C013	SITE PLAN SOUTHWEST - NEW WORK			X	X	X	X
C014	SITE PLAN SOUTHEAST - NEW WORK			X	X	X	X
C501	DETAILS			X	X	X	X

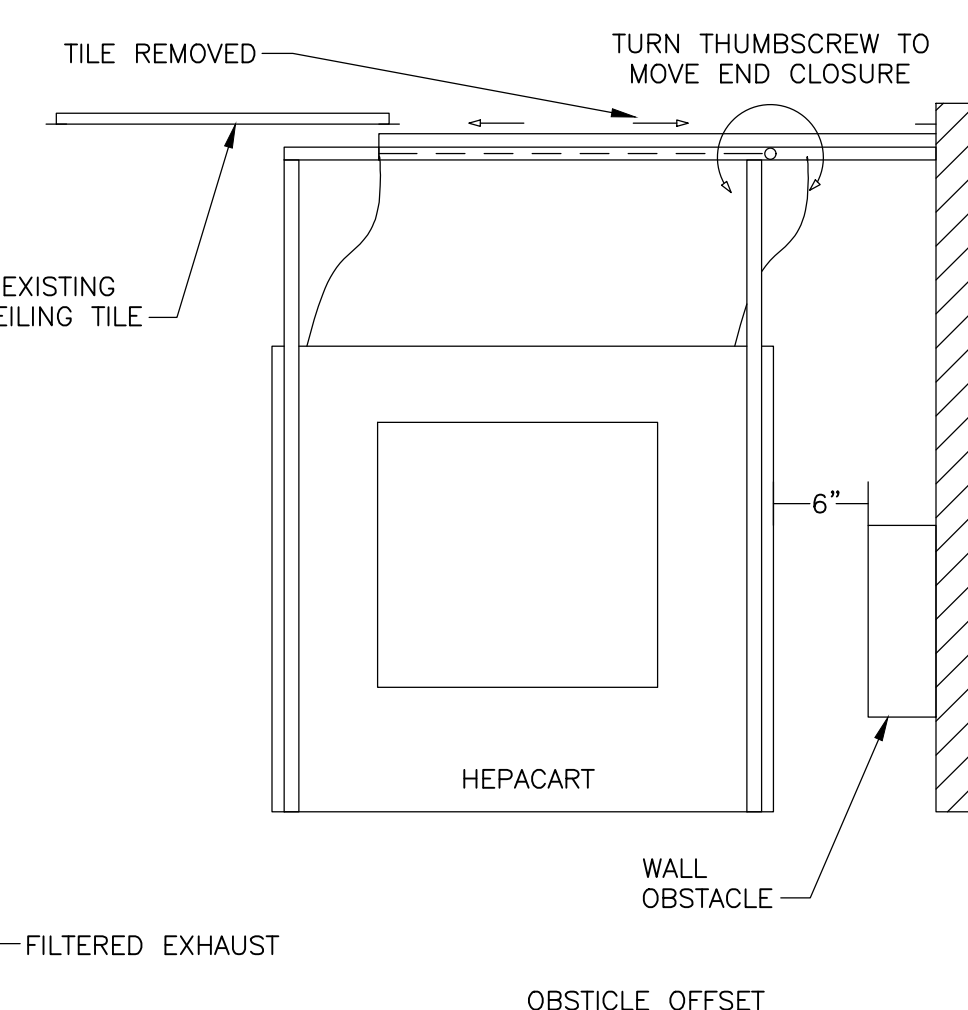
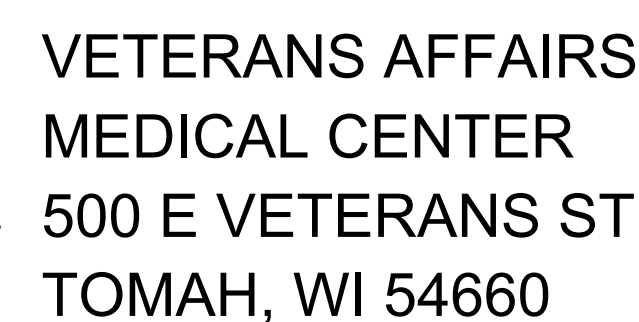
FIRE ALARM							
F001	FIRE PROTECTION LEGEND, ABBREVIATIONS, AND NOTES	X	X	X	X	X	X
FD011	SITE PLAN NORTHWEST - DEMOLITION	X	X	X	X	X	X
FD012	SITE PLAN NORTHEAST - DEMOLITION	X	X	X	X	X	X
FD013	SITE PLAN SOUTHWEST - DEMOLITION	X	X	X	X	X	X
FD014	SITE PLAN SOUTHEAST - DEMOLITION			X	X	X	X
FD101	B400 FIRST FLOOR AND PARTIAL BASEMENT PLANS - DEMOLITION	X	X	X	X	X	X
FD102	B400 SECOND FLOOR PLAN - DEMOLITION	X	X	X	X	X	X
FD103	B400 THIRD FLOOR PLAN - DEMOLITION	X	X	X	X	X	X
FD104	B400 FOURTH FLOOR PLAN - DEMOLITION	X	X	X	X	X	X
FD105	B400 ATTIC PLAN - DEMOLITION	X	X	X	X	X	X
FD106	B401 FIRST FLOOR AND PARTIAL BASEMENT PLANS - DEMOLITION	X	X	X	X	X	X
FD107	B401 SECOND FLOOR PLAN - DEMOLITION	X	X	X	X	X	X
FD108	B401 THIRD FLOOR PLAN - DEMOLITION	X	X	X	X	X	X
FD109	B401 ATTIC PLAN - DEMOLITION	X	X	X	X	X	X
FD110	B402 FIRST FLOOR AND PARTIAL BASEMENT PLANS - DEMOLITION	X	X	X	X	X	X
FD111	B402 SECOND FLOOR PLAN - DEMOLITION	X	X	X	X	X	X
FD112	B402 THIRD FLOOR PLAN - DEMOLITION	X	X	X	X	X	X
FD113	B402 ATTIC PLAN - DEMOLITION	X	X	X	X	X	X
FD114	B403 FIRST FLOOR AND PARTIAL BASEMENT PLANS - DEMOLITION	X	X	X	X	X	X
FD115	B403 SECOND FLOOR PLAN - DEMOLITION	X	X	X	X	X	X
FD116	B403 THIRD FLOOR PLAN - DEMOLITION	X	X	X	X	X	X
FD117	B403 ATTIC PLAN - DEMOLITION	X	X	X	X	X	X
FD118	B404 FIRST FLOOR AND PARTIAL BASEMENT PLANS - DEMOLITION	X	X	X	X	X	X
FD119	B404 SECOND FLOOR PLAN - DEMOLITION	X	X	X	X	X	X
FD120	B404 THIRD FLOOR PLAN - DEMOLITION	X	X	X	X	X	X
FD121	B404 ATTIC PLAN - DEMOLITION	X	X	X	X	X	X
FD122	B405 FIRST AND SECOND FLOOR PLANS - DEMOLITION	X	X	X	X	X	X
FD123	B405 THIRD FLOOR PLAN - DEMOLITION	X	X	X	X	X	X
FD124	B406 FIRST FLOOR AND PARTIAL BASEMENT PLANS - DEMOLITION	X	X	X	X	X	X
FD125	B406 SECOND FLOOR PLAN - DEMOLITION	X	X	X	X	X	X
FD126	B406 THIRD FLOOR PLAN - DEMOLITION	X	X	X	X	X	X
FD127	B406 ATTIC PLAN - DEMOLITION	X	X	X	X	X	X
FD128	B407 FIRST FLOOR AND PARTIAL BASEMENT PLANS - DEMOLITION	X	X	X	X	X	X
FD129	B407 SECOND FLOOR PLANS - DEMOLITION	X	X	X	X	X	X
FD130	B407 THIRD FLOOR PLAN - DEMOLITION	X	X	X	X	X	X
FD131	B407 ATTIC PLAN - DEMOLITION	X	X	X	X	X	X
FD132	B408 FIRST FLOOR AND PARTIAL BASEMENT PLANS - DEMOLITION	X	X	X	X	X	X
FD133	B408 SECOND FLOOR PLAN - DEMOLITION	X	X	X	X	X	X
FD134	B408 THIRD FLOOR PLAN - DEMOLITION	X	X	X	X	X	X
FD135	B408 ATTIC PLAN - DEMOLITION	X	X	X	X	X	X
FD136	B409 FIRST FLOOR AND BASEMENT PLANS - DEMOLITION	X	X	X	X	X	X
FD137	B410 FIRST FLOOR AND BASEMENT PLANS - DEMOLITION	X	X	X	X	X	X
FD138	B411 FIRST FLOOR AND ATTIC PLANS - DEMOLITION	X	X	X	X	X	X
FD139	B412 FIRST FLOOR AND ATTIC PLANS - DEMOLITION	X	X	X	X	X	X
FD140	B415 FIRST FLOOR, MEZZANINE, AND UPPER MEZZ. PLANS - DEMOLITION	X	X	X	X	X	X
FD141	B416 FIRST FLOOR AND BASEMENT PLANS - DEMOLITION	X	X	X	X	X	X
FD142	B32 FIRST FLOOR AND BASEMENT PLANS - DEMOLITION	X	X	X	X	X	X
FD143	B36/B40 GROUND FLOOR PLANS - DEMOLITION	X	X	X	X	X	X
FD144	B455 FIRST FLOOR AND MEZZ. PLANS - DEMOLITION	X	X	X	X	X	X
FD145	B424 FIRST FLOOR AND ATTIC PLANS - DEMOLITION	X	X	X	X	X	X
FD146	B52/B425 GROUND FLOOR PLANS - DEMOLITION	X	X	X	X	X	X
FD147	B1/B3 BASEMENT, GROUND, AND SECOND FLOOR PLANS - DEMOLITION	X	X	X	X	X	X
FD148	B4, B5, B6, B10 GROUND, FIRST, AND SECOND FLOOR PLANS - DEMOLITION	X	X	X	X	X	X
FD149	B12 AND B15 BASEMENT, FIRST, & SECOND FLOOR PLANS - DEMOLITION	X	X	X	X	X	X
FD150	B18 AND B25 BASEMENT, FIRST, AND SECOND FLOOR PLANS - DEMOLITION	X	X	X	X	X	X
FD151	B23 BASEMENT AND FIRST FLOOR PLANS - DEMOLITION	X	X	X	X	X	X
FD152	B23 SECOND AND ATTIC FLOOR PLANS - DEMOLITION	X	X	X	X	X	X
FD153	B212, B223, B240, B260, AND B270 GROUND FLOOR PLANS - DEMOLITION	X	X	X	X	X	X
FD154	B423 AND B290 GROUND FLOOR PLANS - DEMOLITION	X	X	X	X	X	X
FD155	B452 FIRST FLOOR PLAN - DEMOLITION	X	X	X	X	X	X
FD702	B400 RISER DIAGRAM - BASEMENT, FIRST, & SECOND FLOORS - DEMOLITION	X	X	X	X	X	X
FD703	B400 RISER DIAGRAM - THIRD & FOURTH FLOORS, & ATTIC - DEMOLITION	X	X	X	X	X	X
FD704	B401 RISER DIAGRAM - BASEMENT, FIRST, & SECOND FLOORS - DEMOLITION	X	X	X	X	X	X
FD705	B401 RISER DIAGRAM - THIRD FLOOR & ATTIC - DEMOLITION	X	X	X	X	X	X
FD706	B402 RISER DIAGRAM - BASEMENT, FIRST, & SECOND FLOORS - DEMOLITION	X	X	X	X	X	X
FD707	B402 RISER DIAGRAM - THIRD FLOOR & ATTIC - DEMOLITION	X	X	X	X	X	X
FD708	B403 RISER DIAGRAM - BASEMENT, FIRST, & SECOND FLOORS - DEMOLITION	X	X	X	X	X	X
FD709	B403 RISER DIAGRAM - THIRD FLOOR & ATTIC - DEMOLITION	X	X	X	X	X	X
FD710	B404 RISER DIAGRAM - DEMOLITION	X	X	X	X	X	X
FD711	B405 RISER DIAGRAM - DEMOLITION	X	X	X	X	X	X
FD712	B406 RISER DIAGRAM - BASEMENT, FIRST, & SECOND FLOORS - DEMOLITION	X	X	X	X	X	X
FD713	B406 RISER DIAGRAM - THIRD FLOOR & ATTIC - DEMOLITION	X	X	X	X	X	X
FD714	B407 RISER DIAGRAM - BASEMENT, FIRST, & SECOND FLOORS - DEMOLITION	X	X	X	X	X	X
FD715	B407 RISER DIAGRAM - THIRD FLOOR & ATTIC - DEMOLITION	X	X	X	X	X	X
FD716	B408 RISER DIAGRAM - DEMOLITION	X	X	X	X	X	X
FD717	B405 RISER DIAGRAM - DEMOLITION	X	X	X	X	X	X
FD718	B409 / B410 RISER DIAGRAMS - DEMOLITION	X	X	X	X	X	X
FD719	B411 / B412 RISER DIAGRAMS - DEMOLITION	X	X	X	X	X	X
FD720	B415 / B416 RISER DIAGRAMS - DEMOLITION	X	X	X	X	X	X
FD721	B32 / B36 / B40 RISER DIAGRAMS - DEMOLITION	X	X	X	X	X	X
FD722	B52 / B425 RISER DIAGRAMS - DEMOLITION	X	X	X	X	X	X
FD723	B452 / B4 / B5 RISER DIAGRAMS - DEMOLITION	X	X	X	X	X	X
FD724	B424 RISER DIAGRAM - FIRST FLOOR AND ATTIC - DEMOLITION	X	X	X	X	X	X
FD725	B10 / B3 / B1 RISER DIAGRAMS - DEMOLITION	X	X	X	X	X	X
FD726	B25 / B18 / B23 RISER DIAGRAMS - DEMOLITION	X	X	X	X	X	X
FD727	B423 / B15 / B12 RISER DIAGRAMS - DEMOLITION	X	X	X	X	X	X

SHEET INDEX

SHEET NUMBER	SHEET NAME	ISSUED FOR 35% SD 2/17/2025	ISSUED FOR 65% DD 3/24/2025	ISSUED FOR 95% CD 6/16/2025	ISSUED FOR 100% CD 10/17/2025	ISSUED FOR BID DOCS 11/26/2025	ISSUED FOR FINAL BID 4/21/2026
FIRE ALARM - CONTINUED							
FA011	SITE PLAN NORTHWEST - NEW WORK	X	X	X	X	X	X
FA012	SITE PLAN NORTHEAST - NEW WORK	X	X	X	X	X	X
FA013	SITE PLAN SOUTHWEST - NEW WORK	X	X	X	X	X	X
FA014	SITE PLAN SOUTHEAST - NEW WORK	X	X	X	X	X	X
FA101	B400 FIRST FLOOR AND PARTIAL BASEMENT PLANS - NEW WORK	X	X	X	X	X	X
FA102	B400 SECOND FLOOR PLAN - NEW WORK	X	X	X	X	X	X
FA103	B400 THIRD FLOOR PLAN - NEW WORK	X	X	X	X	X	X
FA104	B400 FOURTH FLOOR - NEW WORK	X	X	X	X	X	X
FA105	B400 ATTIC PLAN - NEW WORK	X	X	X	X	X	X
FA106	B401 FIRST FLOOR AND PARTIAL BASEMENT PLANS - NEW WORK	X	X	X	X	X	X
FA107	B401 SECOND FLOOR PLAN - NEW WORK	X	X	X	X	X	X
FA108	B401 THIRD FLOOR PLAN - NEW WORK	X	X	X	X	X	X
FA109	B401 ATTIC PLAN - NEW WORK	X	X	X	X	X	X
FA110	B402 FIRST FLOOR AND PARTIAL BASEMENT PLANS - NEW WORK	X	X	X	X	X	X
FA111	B402 SECOND FLOOR PLAN - NEW WORK	X	X	X	X	X	X
FA112	B402 THIRD FLOOR PLAN - NEW WORK	X	X	X	X	X	X
FA113	B402 ATTIC PLAN - NEW WORK	X	X	X	X	X	X
FA114	B403 FIRST FLOOR AND PARTIAL BASEMENT PLANS - NEW WORK	X	X	X	X	X	X
FA115	B403 SECOND FLOOR PLAN - NEW WORK	X	X	X	X	X	X
FA116	B403 THIRD FLOOR PLAN - NEW WORK	X	X	X	X	X	X
FA117	B403 ATTIC PLAN - NEW WORK	X	X	X	X	X	X
FA118	B404 FIRST FLOOR AND PARTIAL BASEMENT PLANS - NEW WORK	X	X	X	X	X	X
FA119	B404 SECOND FLOOR PLAN - NEW WORK	X	X	X	X	X	X
FA120	B404 THIRD FLOOR PLAN - NEW WORK	X	X	X	X	X	X
FA121	B404 ATTIC PLAN - NEW WORK	X	X	X	X	X	X
FA122	B405 FIRST AND SECOND FLOOR PLANS - NEW WORK	X	X	X	X	X	X
FA123	B405 THIRD FLOOR PLAN - NEW WORK	X	X	X	X	X	X
FA124	B406 FIRST FLOOR AND PARTIAL BASEMENT PLANS - NEW WORK	X	X	X	X	X	X
FA125	B406 SECOND FLOOR PLAN - NEW WORK	X	X	X	X	X	X
FA126	B406 THIRD FLOOR PLAN - NEW WORK	X	X	X	X	X	X
FA127	B406 ATTIC PLAN - NEW WORK	X	X	X	X	X	X
FA128	B407 FIRST FLOOR AND PARTIAL BASEMENT PLANS - NEW WORK	X	X	X	X	X	X
FA129	B407 SECOND FLOOR PLAN - NEW WORK	X	X	X	X	X	X
FA130	B407 THIRD FLOOR PLAN - NEW WORK	X	X	X	X	X	X
FA131	B407 ATTIC PLAN - NEW WORK	X	X	X	X	X	X
FA132	B408 FIRST FLOOR AND PARTIAL BASEMENT PLANS - NEW WORK	X	X	X	X	X	X
FA133	B408 SECOND FLOOR PLAN - NEW WORK	X	X	X	X	X	X
FA134	B408 THIRD FLOOR PLAN - NEW WORK	X	X	X	X	X	X
FA135	B408 ATTIC PLAN - NEW WORK	X	X	X	X	X	X
FA136	B409 FIRST FLOOR AND BASEMENT PLANS - NEW WORK	X	X	X	X	X	X
FA137	B410 FIRST FLOOR AND BASEMENT PLANS - NEW WORK	X	X	X	X	X	X
FA138	B411 FIRST FLOOR AND ATTIC PLANS - NEW WORK	X	X	X	X	X	X
FA139	B412 FIRST FLOOR AND ATTIC PLANS - NEW WORK	X	X	X	X	X	X
FA140	B415 FIRST FLOOR, MEZZANINE, AND UPPER MEZZ. PLANS - NEW WORK	X	X	X	X	X	X
FA141	B416 FIRST FLOOR AND BASEMENT PLANS - NEW WORK	X	X	X	X	X	X
FA142	B32 FIRST FLOOR AND BASEMENT PLANS - NEW WORK	X	X	X	X	X	X
FA143	B36 AND B40 GROUND FLOOR PLANS - NEW WORK	X	X	X	X	X	X
FA144	B455 FIRST FLOOR AND MEZZ. PLANS - NEW WORK	X	X	X	X	X	X
FA145	B424 FIRST FLOOR AND ATTIC PLANS - NEW WORK	X	X	X	X	X	X
FA146	B52 AND B425 GROUND FLOOR PLANS - NEW WORK	X	X	X	X	X	X
FA147	B1 AND B3 BASEMENT, GROUND, AND SECOND FLOOR PLANS - NEW WORK	X	X	X	X	X	X
FA148	B4, B5, B6, B10 GROUND, FIRST, AND SECOND FLOOR PLANS - NEW WORK	X	X	X	X	X	X
FA149	B12 AND B15 BASEMENT, FIRST, AND SECOND FLOOR PLANS - NEW WORK	X	X	X	X	X	X
FA150	B18 AND B25 BASEMENT, FIRST, AND SECOND FLOOR PLANS - NEW WORK	X	X	X	X	X	X
FA151	B23 BASEMENT AND FIRST FLOOR PLANS - NEW WORK	X	X	X	X	X	X
FA152	B23 SECOND AND ATTIC FLOOR PLANS - NEW WORK	X	X	X	X	X	X
FA153	B212, B223, B240, B260, AND B270 GROUND FLOOR PLANS - NEW WORK	X	X	X	X	X	X
FA154	B423, B290, B215, AND B421 GROUND FLOOR PLANS - NEW WORK	X	X	X	X	X	X
FA155	B452 FIRST FLOOR PLAN - NEW WORK	X	X	X	X	X	X
FA156	B445 - B451, B427, B295, B296, & B240A GROUND FLOOR PLANS - NEW WORK	X	X	X	X	X	X
F501	DETAILS	X	X	X	X	X	X
F502	DETAILS	X	X	X	X	X	X
F702	B400 RISER DIAGRAM - BASEMENT, FIRST, & SECOND FLOORS - NEW WORK	X	X	X	X	X	X
F703	B400 RISER DIAGRAM - THIRD & FOURTH FLOORS, & ATTIC - NEW WORK	X	X	X	X	X	X
F704	B401 RISER DIAGRAM - BASEMENT, FIRST, & SECOND FLOORS - NEW WORK	X	X	X	X	X	X
F705	B401 RISER DIAGRAM - THIRD FLOOR & ATTIC - NEW WORK	X	X	X	X	X	X
F706	B402 RISER DIAGRAM - BASEMENT, FIRST, & SECOND FLOORS - NEW WORK	X	X	X	X	X	X
F707	B402 RISER DIAGRAM - THIRD FLOOR & ATTIC - NEW WORK	X	X	X	X	X	X
F708	B403 RISER DIAGRAM - BASEMENT, FIRST, & SECOND FLOORS - NEW WORK	X	X	X	X	X	X
F709	B403 RISER DIAGRAM - THIRD FLOOR & ATTIC - NEW WORK	X	X	X	X	X	X
F710	B404 RISER DIAGRAM - NEW WORK	X	X	X	X	X	X
F711	B405 RISER DIAGRAM - NEW WORK	X	X	X	X	X	X
F712	B406 RISER DIAGRAM - BASEMENT, FIRST, & SECOND FLOORS - NEW WORK	X	X	X	X	X	X
F713	B406 RISER DIAGRAM - THIRD FLOOR & ATTIC - NEW WORK	X	X	X	X	X	X
F714	B407 RISER DIAGRAM - BASEMENT, FIRST, & SECOND FLOORS - NEW WORK	X	X	X	X	X	X
F715	B407 RISER DIAGRAM - THIRD FLOOR & ATTIC - NEW WORK	X	X	X	X	X	X
F716	B408 RISER DIAGRAM - NEW WORK	X	X	X	X	X	X
F717	B405 RISER DIAGRAM - NEW WORK	X	X	X	X	X	X
F718	B409 / B410 RISER DIAGRAMS - NEW WORK	X	X	X	X	X	X
F719	B411 / B412 RISER DIAGRAMS - NEW WORK	X	X	X	X	X	X
F720	B415 / B416 RISER DIAGRAMS - NEW WORK	X	X	X	X	X	X
F721	B32 / B36 / B40 RISER DIAGRAMS - NEW WORK	X	X	X	X	X	X
F722	B52 / B425 RISER DIAGRAMS - NEW WORK	X	X	X	X	X	X
F723	B452 / B4 / B6 RISER DIAGRAMS - NEW WORK	X	X	X	X	X	X
F724	B424 RISER DIAGRAM - FIRST FLOOR AND ATTIC - NEW WORK	X	X	X	X	X	X
F725	B10 / B3 / B1 RISER DIAGRAMS - NEW WORK	X	X	X	X	X	X
F726	B25 / B18 / B23 RISER DIAGRAMS - NEW WORK	X	X	X	X	X	X
F727	B423 / B15 / B12 RISER DIAGRAMS - NEW WORK	X	X	X	X	X	X

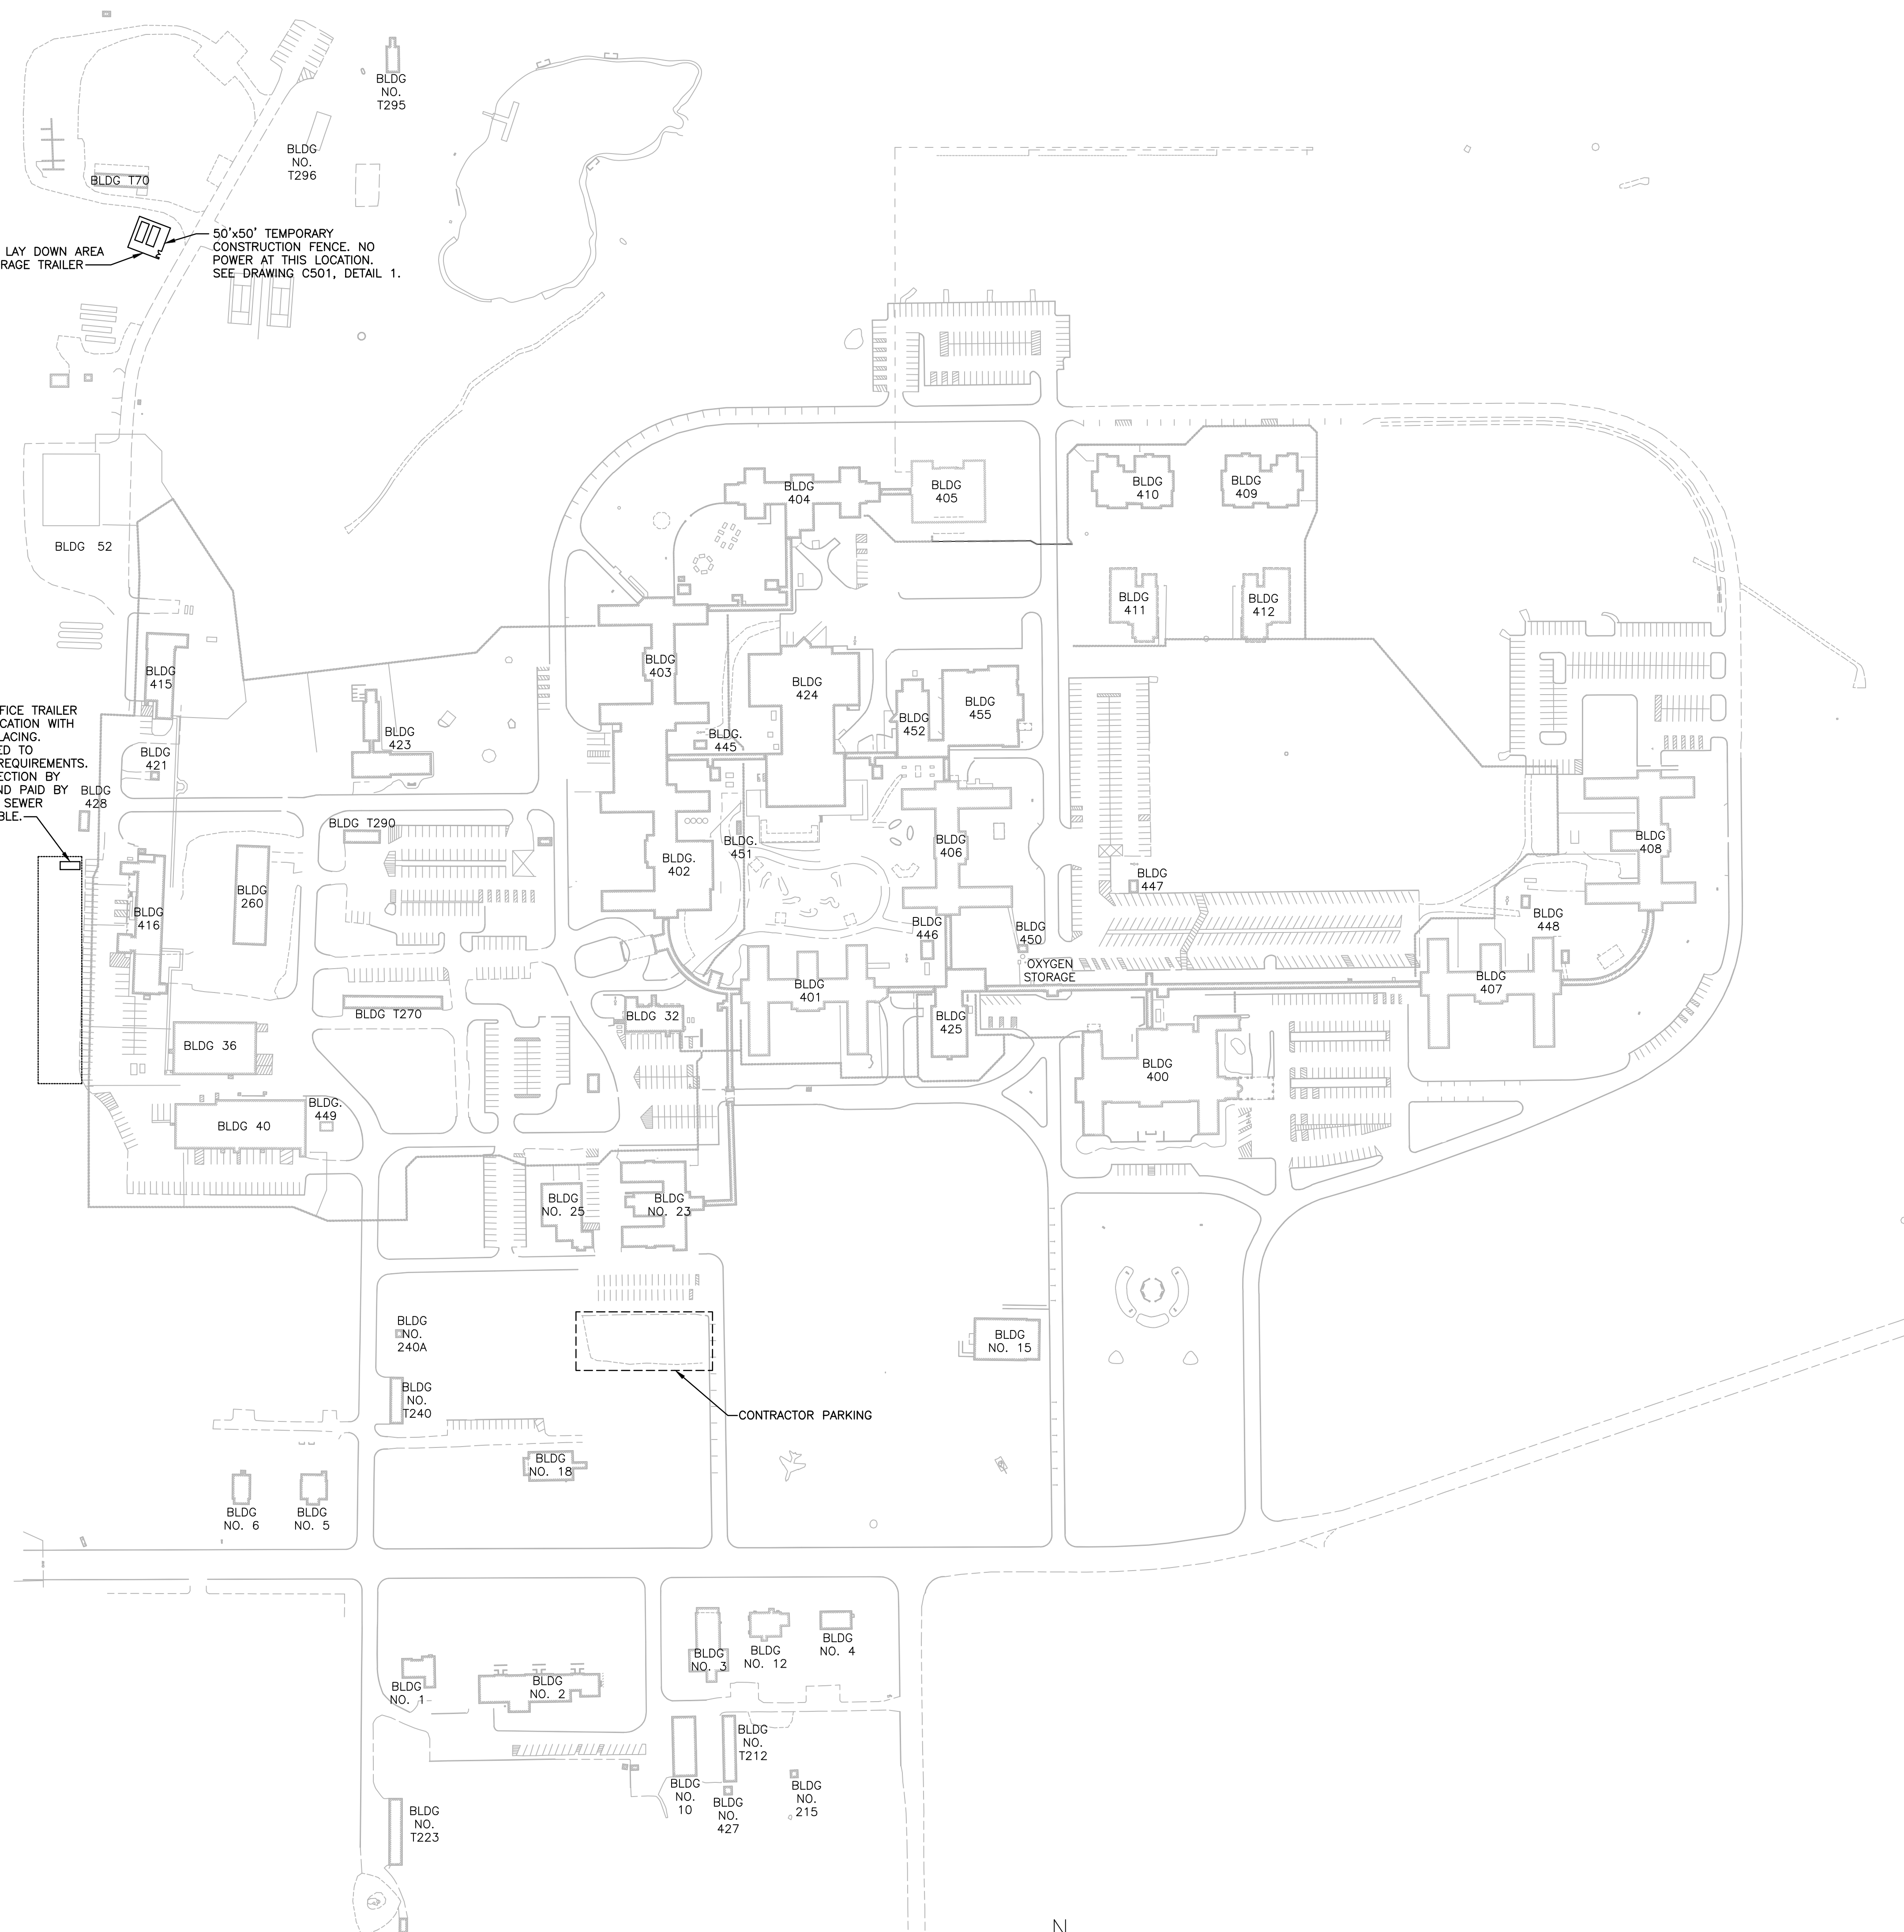


2 6 MIL. POLY CRITICAL BARRIER
1/2" = 1'-0"

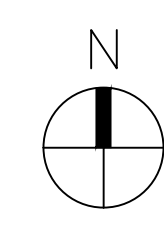
[illegible]

PCG
DESIGN / BUILD SERVICES
1021 N. Superior Ave, Unit 11
Tomah, Wisconsin 54660

 Department of
Veterans Affairs



1 TOMAH VAMC SITE PLAN
1/128" = 1'-0"

[illegible]

CONSULTANTS

PROJECT LEADER:



Drawing Title	GENERAL TOMAH VAMC SITE PLAN
---------------	---------------------------------

Approved: Project Director

Project Title	UPGRADE FIRE ALARM SYSTEM DESIGN
---------------	-------------------------------------

Location	Tomah, Wisconsin
----------	------------------

Date

Checked By:

Drawn By:

FINAL BID DOCUMENTS

Project Number	676-22-110
Building Number	

Drawing Number

GC103

Office of
Facilities
Management



