

VETERAN'S MEMORIAL AFRC


Grounds Maintenance Map

SITE CODE: 09532 FAC ID: CT018

90 WOOSTER HEIGHTS RD
DANBURY, CT 06810

VETERAN'S MEMORIAL AFRC

	SQ FT	SQ YDS
GROUNDS MAINTAINED	147,719	(16,413)

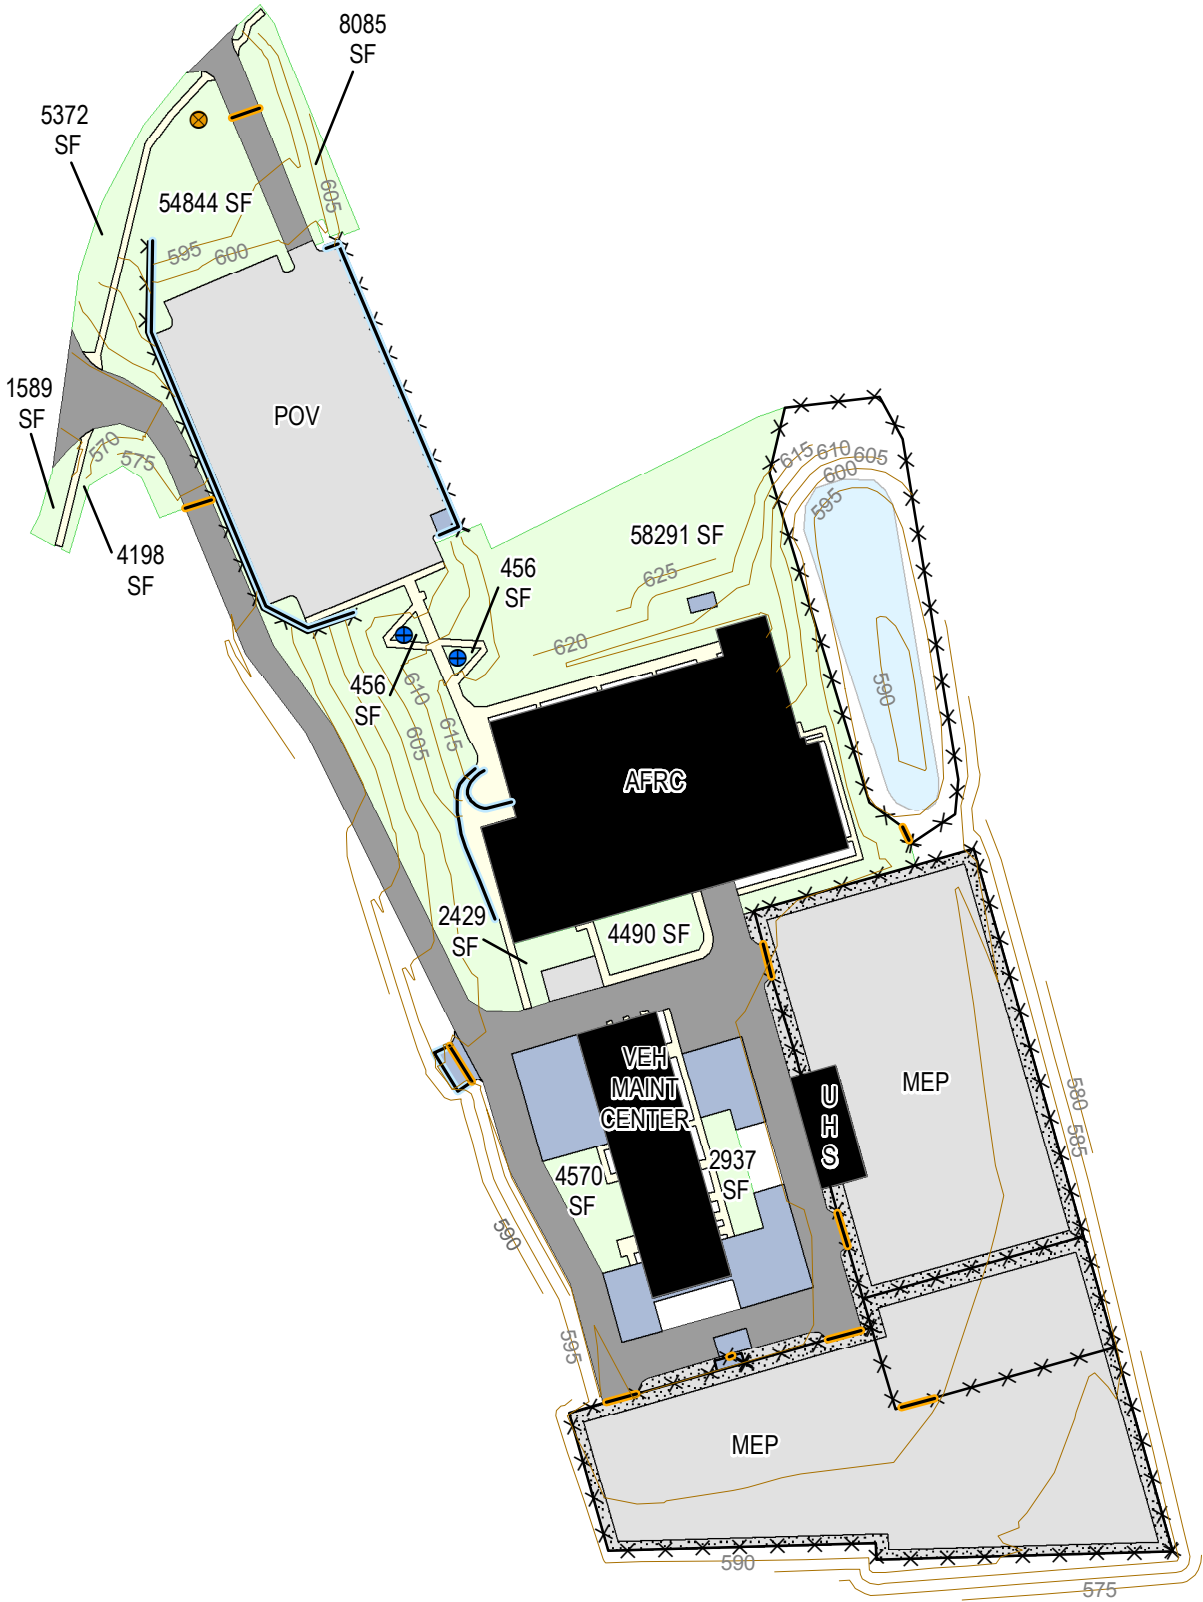

Legend

- FLAGPOLE
- SIGN
- GATE LINE
- WALL LINE
- FENCE LINE
- ELEVATION
- SLAB AREA
- SIDEWALKS
- STORMWATER POND
- GROUNDS AREA
- BUILDINGS
- EXISTING
- ROAD AREA
- PAVED
- UNPAVED
- PARKING AREA
- PAVED
- UNPAVED

0 25 50 100 150 Yards

0 100 200 400 600 Feet



The contour lines depicted herein are derived from:
Final Site Grading and Drainage Plan
US Army Engineer District
Corps of Engineers, Louisville KT, 19APR12.

Elevation shown shall be used for grounds maintenance reference
only. NOT FOR CONSTRUCTION.

99th REGIONAL SUPPORT COMMAND

DPW - CAD/ GIS BRANCH



DRAWN:	CHECKED:	FIELD VERIFIED:	DATE:
AF	SJS	GM	11AUG14