


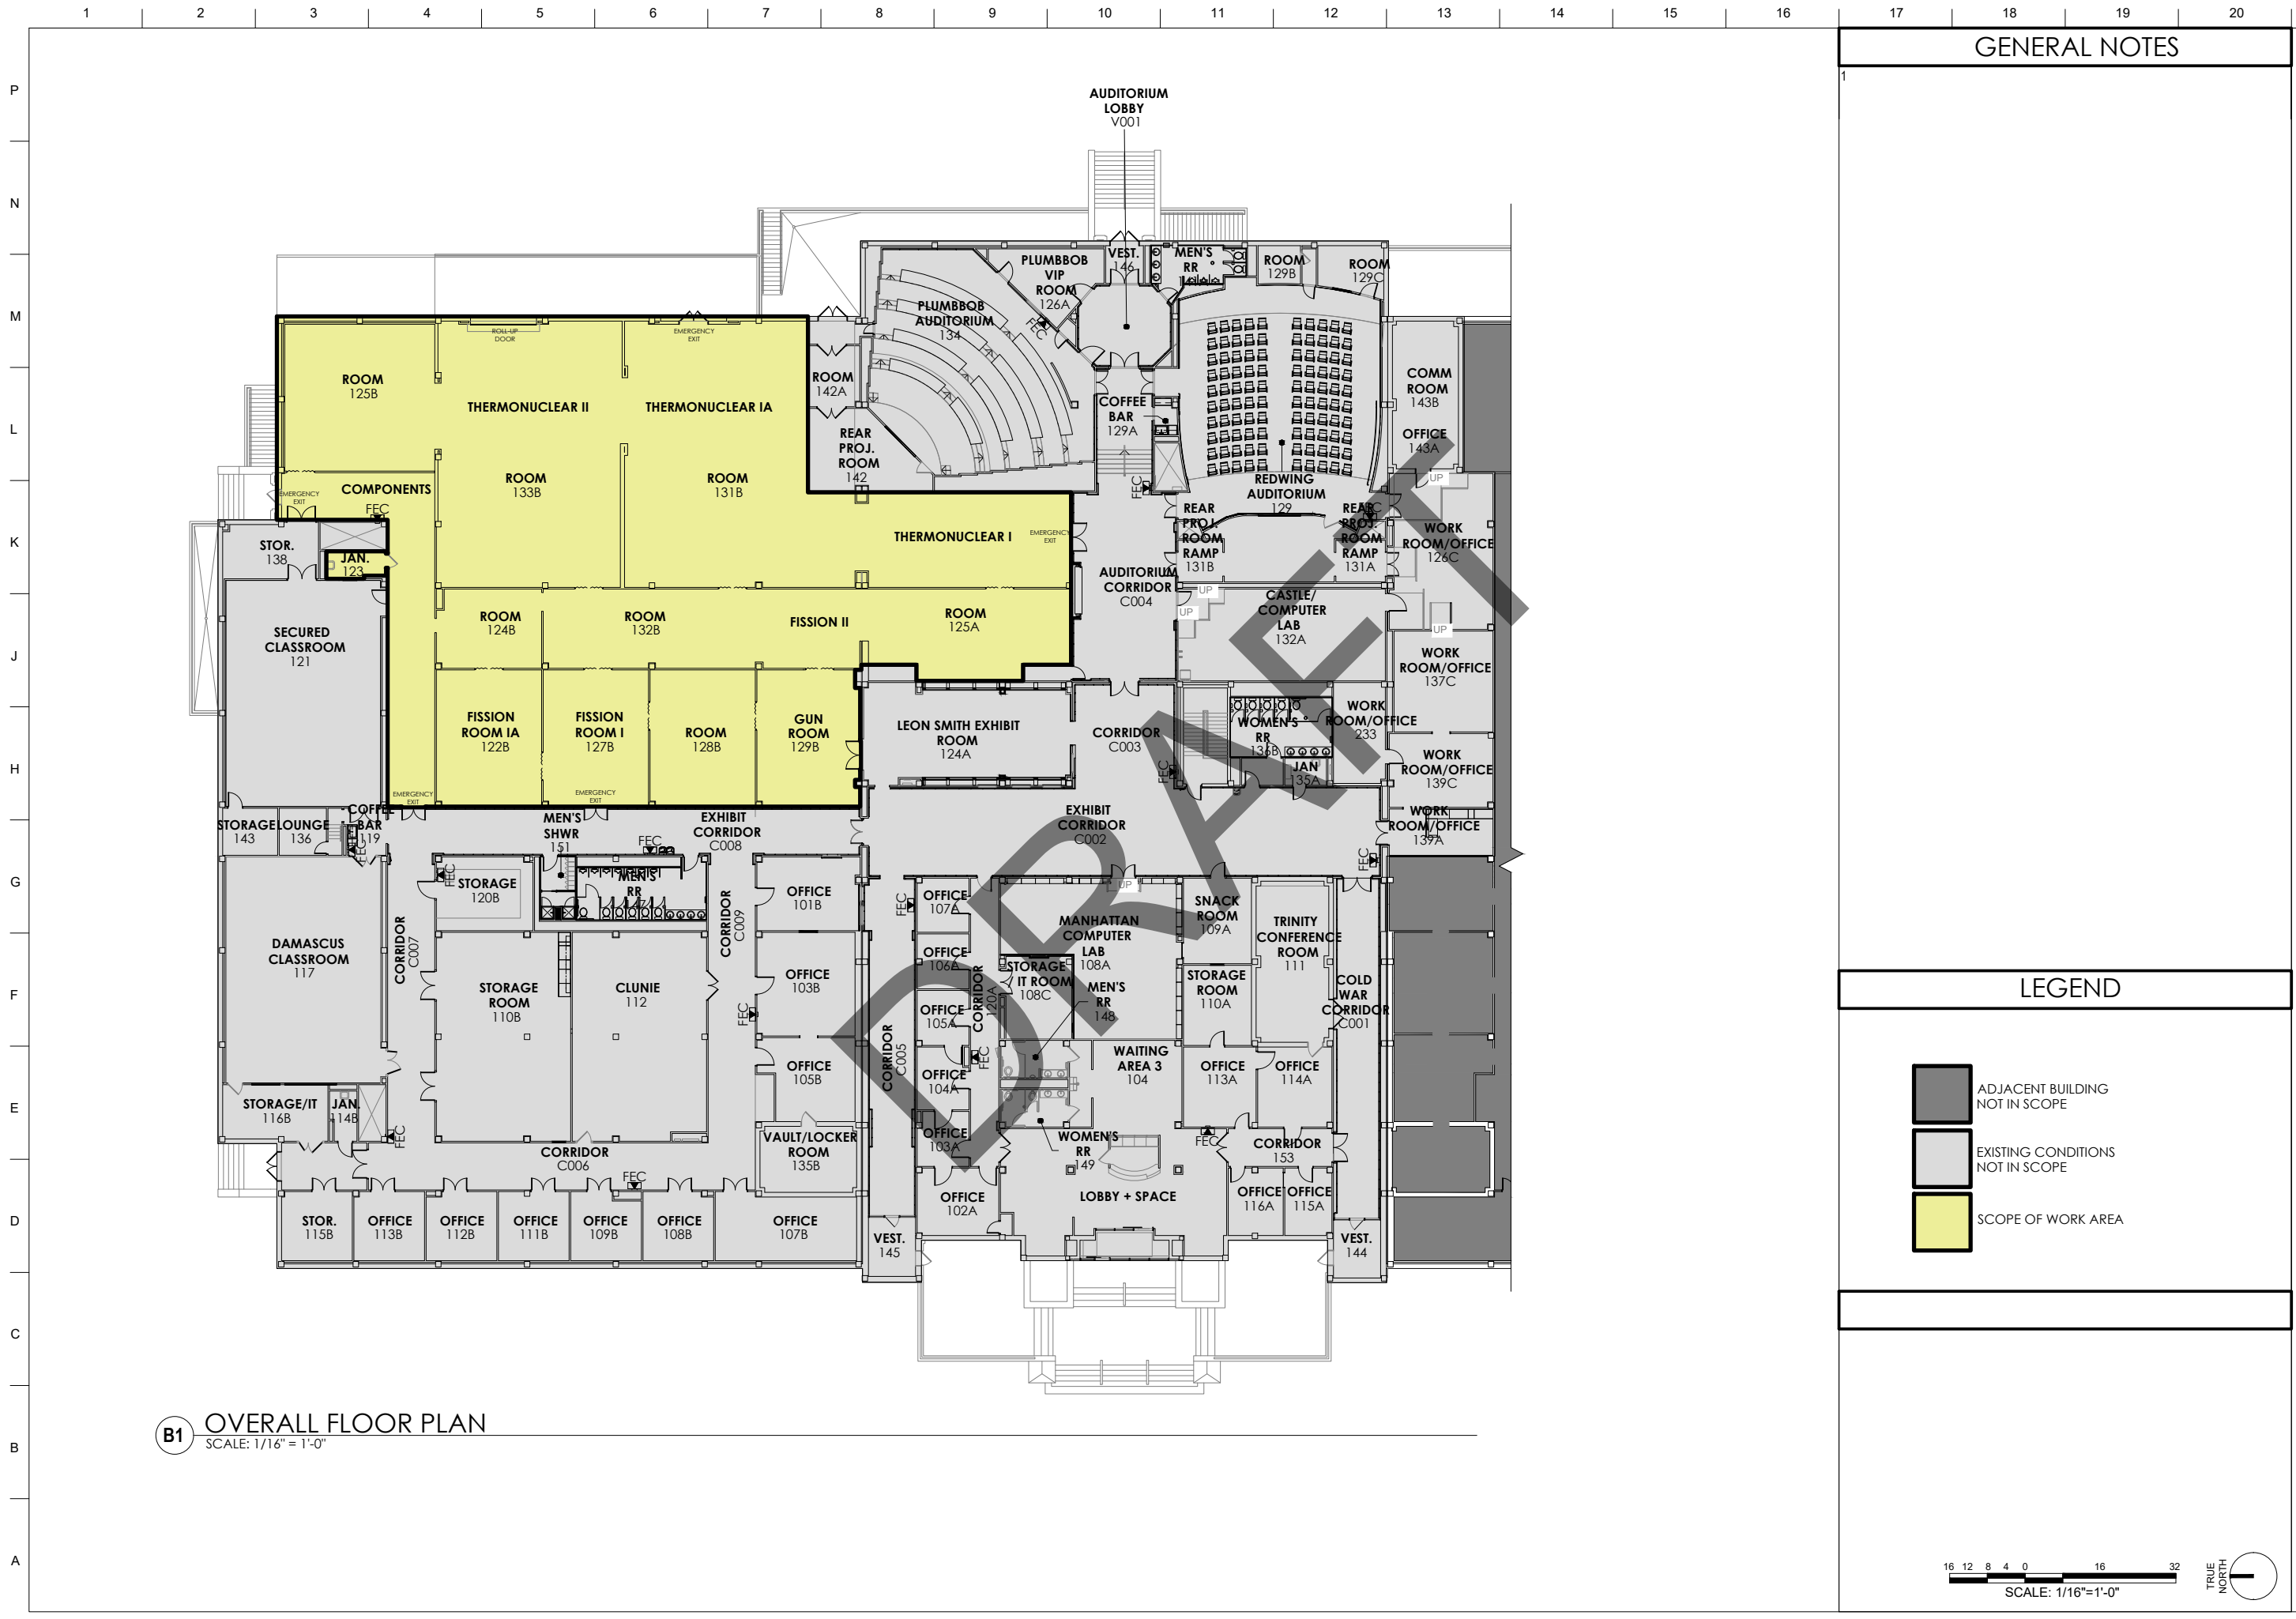


B1 OVERALL FLOOR PLAN
SCALE: 1/16" = 1'-0"

GENERAL NOTES

1

LEGEND

- ADJACENT BUILDING NOT IN SCOPE
- EXISTING CONDITIONS NOT IN SCOPE
- SCOPE OF WORK AREA

 

DESIGNED BY:	ISSUE DATE:
DRAWN BY:	06-16-2025
CHECKED BY:	SOLICITATION NO.:
SUBMITTED BY:	XXXXXXXXXX
SIZE:	CONTRACT NO.:
	XXXXXXXXXX

KIRTLAND AIR FORCE BASE
DEFENSE THREAT REDUCTION AGENCY (DTRA) DEFENSE
THREAT REDUCTION AGENCY (DTRA) DEFENSE
TASK ORDER NUMBER: XXXX-BUILDING ID: 2002
OVERALL - 1ST FLOOR PLAN

SHEET ID
A-110