




DESIGN FIRM




***Towne
Engineering, P.C.***


***118 South Street
Millis, New York 11501***

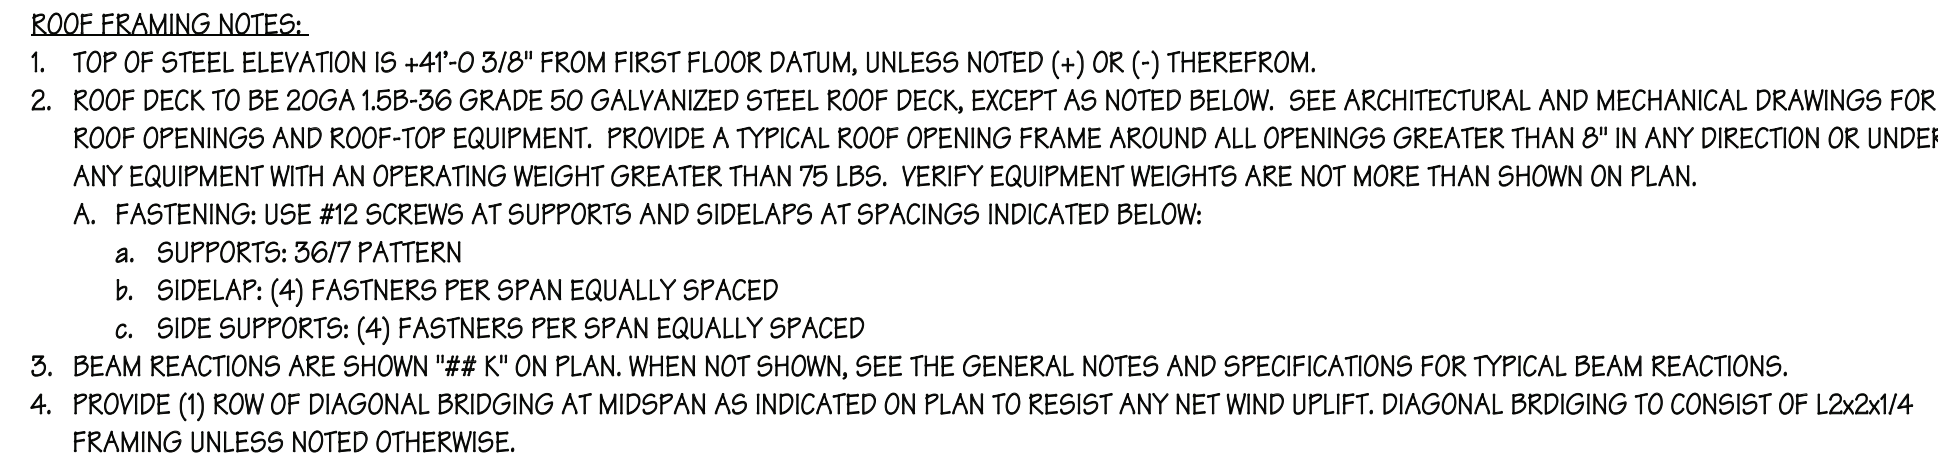




34 $1/4 = 1.0$

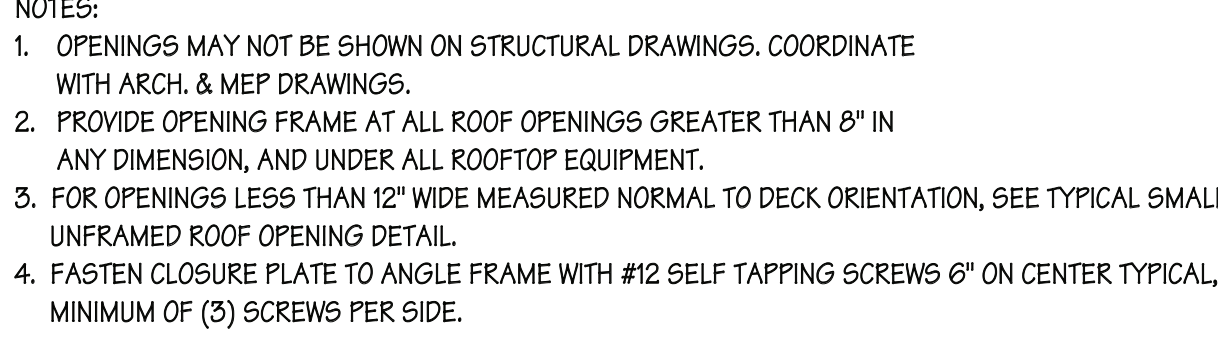


(S-4) $3/4^{\circ} = 1^{\circ} - 0$

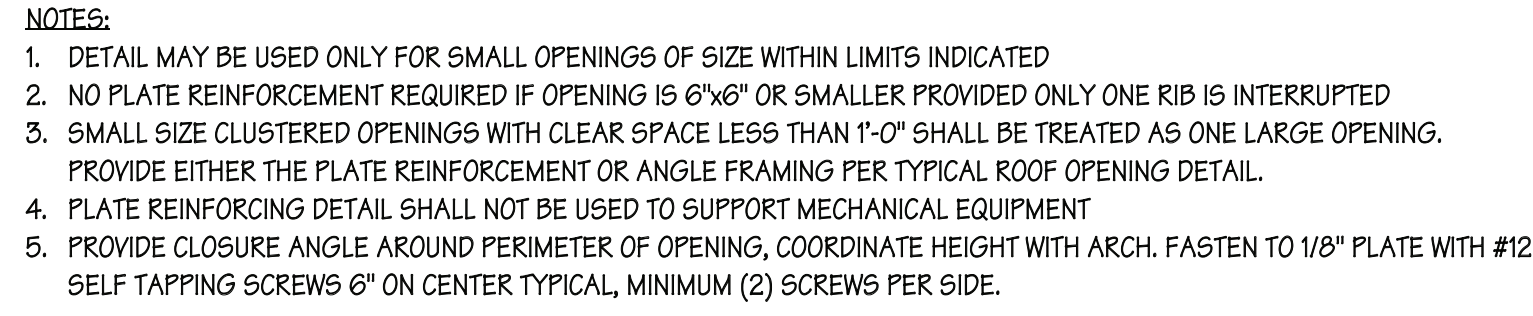

S-4) $3/4" = 1'-0"$

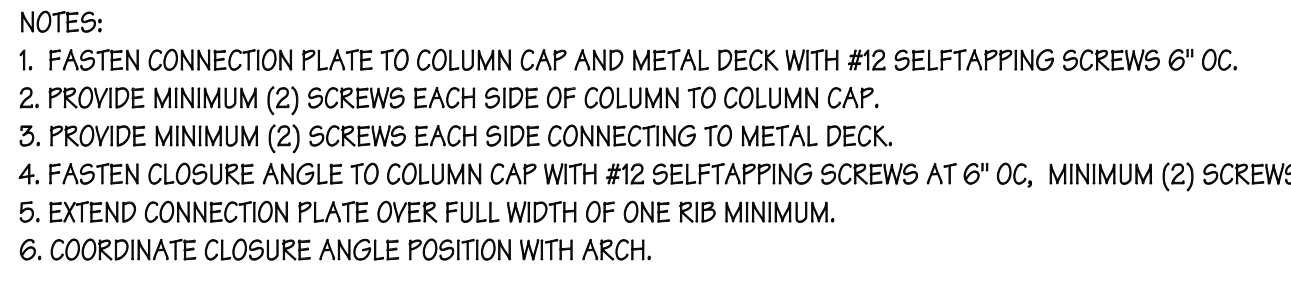  

S-4 3/4" = 1'-0"

 

NOTES:
1. TOP OF STIFFENED COLUMN CAP +1 1/2" FROM TOP OF ROOF STEEL.

[illegible]

SHEET TITLE
PENTHOUSE ROOF
FRAMING PLAN

PROJECT TITLE	RENOVATE H8 LABORATORY, B3
---------------	-------------------------------

PROJECT NUMBER	
113000	
DRAWING NUMBER	FACILITY NUMBER
S-4	