



KEYED NOTES


1. REPLACE WINDOWS WITH PREFINISHED INSULATED ALUMINUM WINDOWS PER SPEC SEC 08 51 13. WINDOWS STYLE, OPERATION, GLAZING AND FINISHES ARE TO MATCH EXISTING. SEE A-602 FOR WINDOW SCHEDULE AND DETAILS.

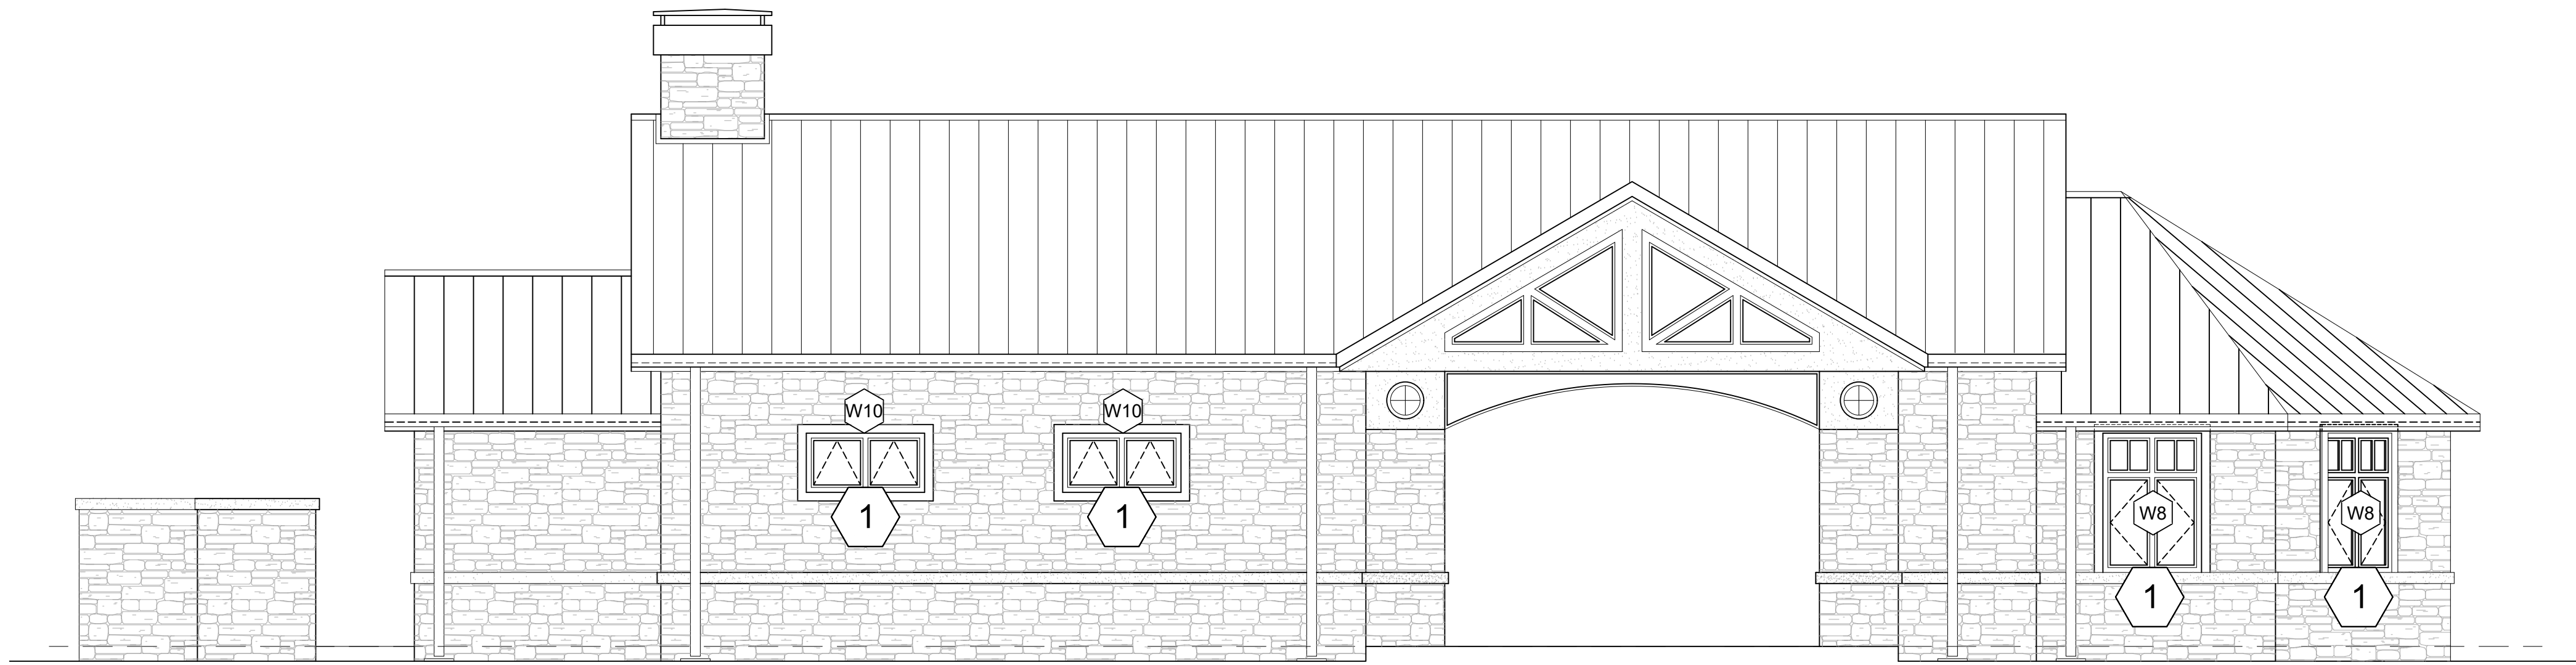


D1 EAST ELEVATION
SCALE: 1/4" = 1'-0"

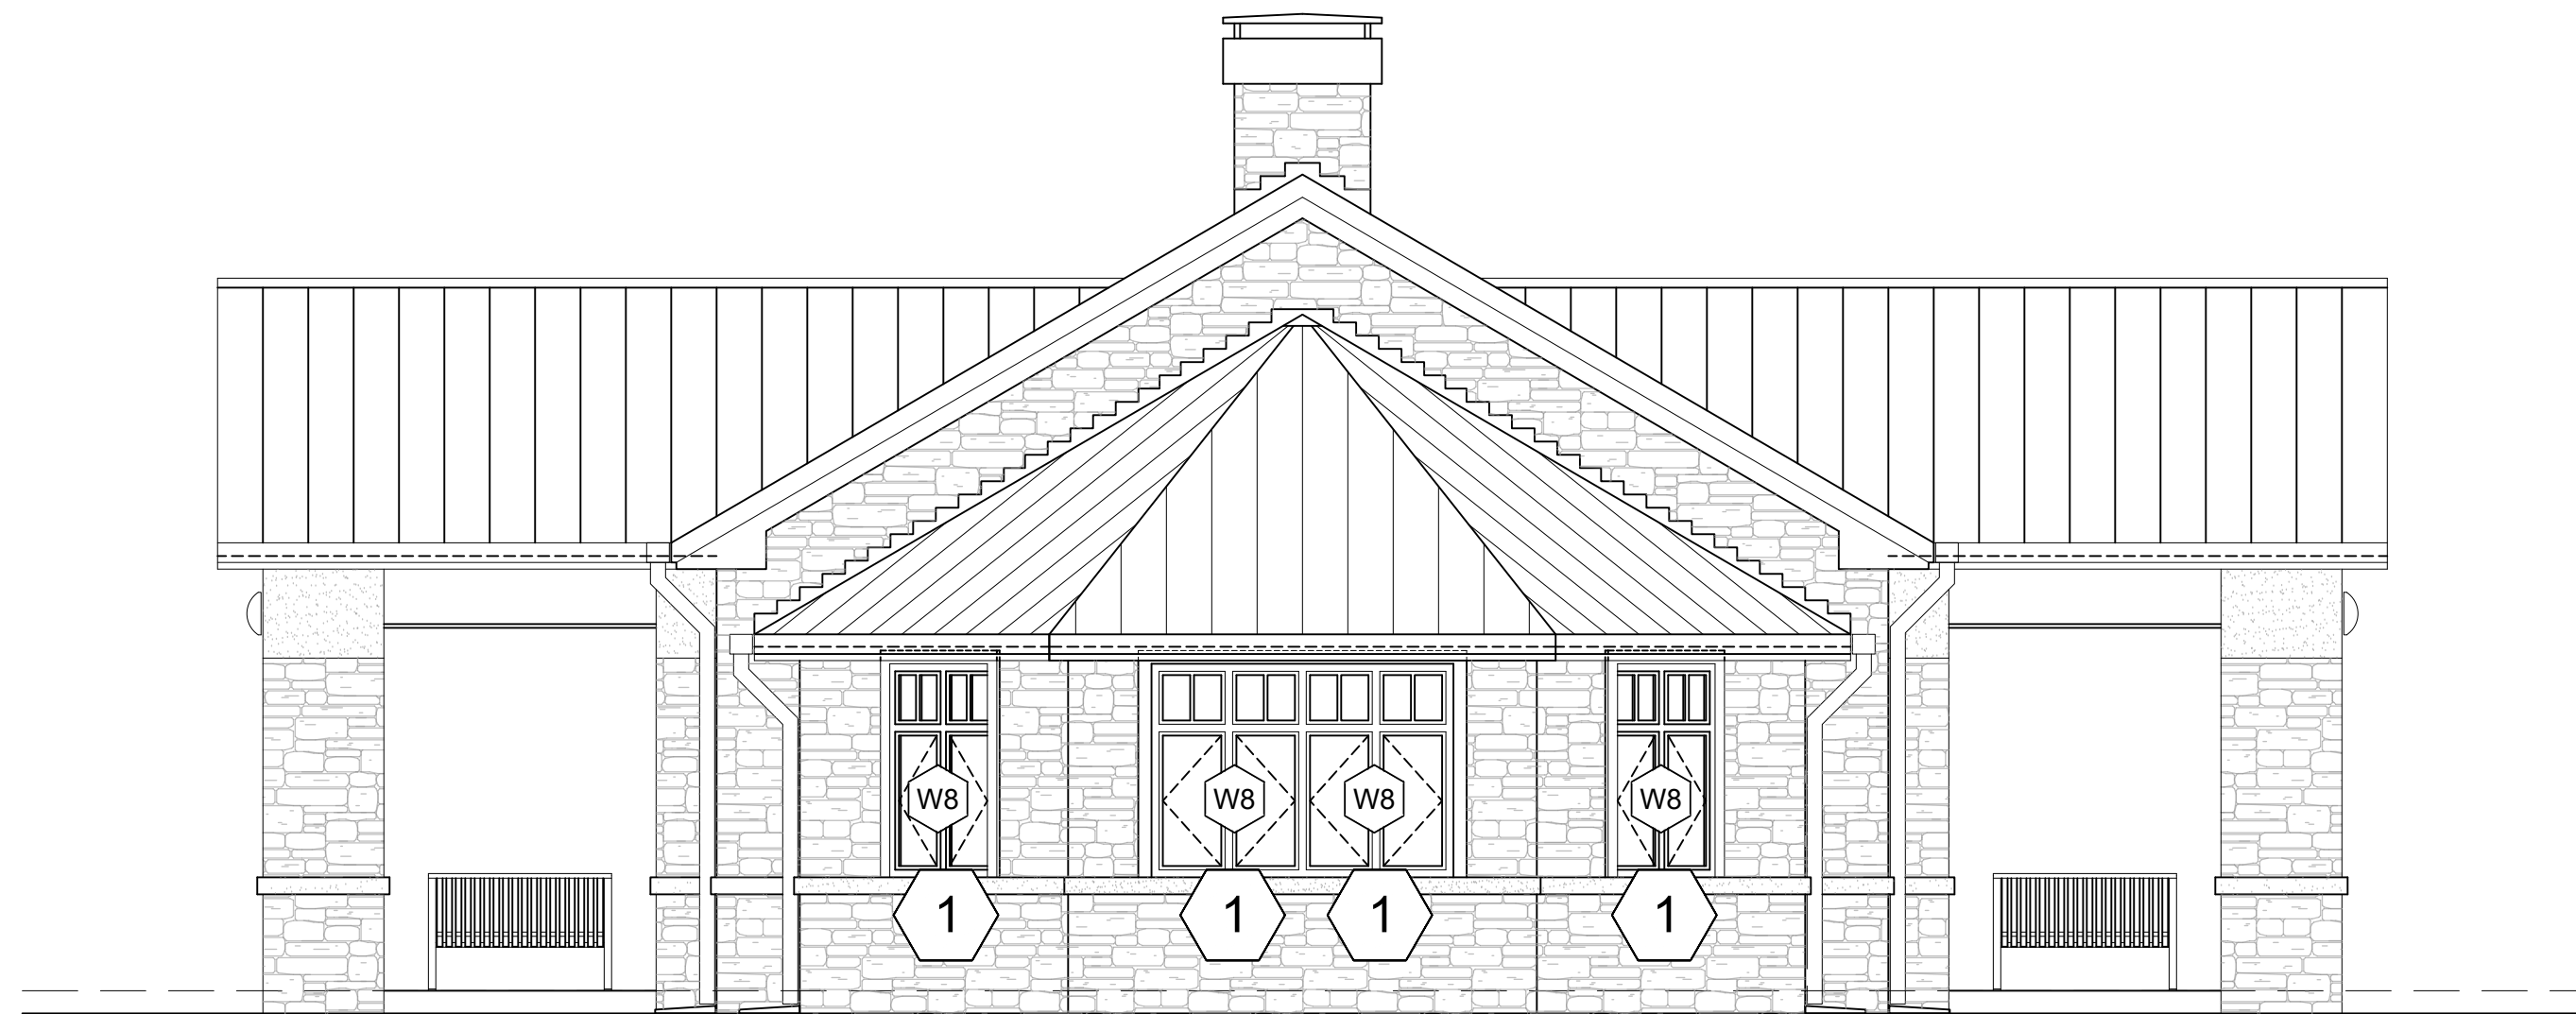

D7 NORTH ELEVATION
SCALE: 1/4" = 1'-0"




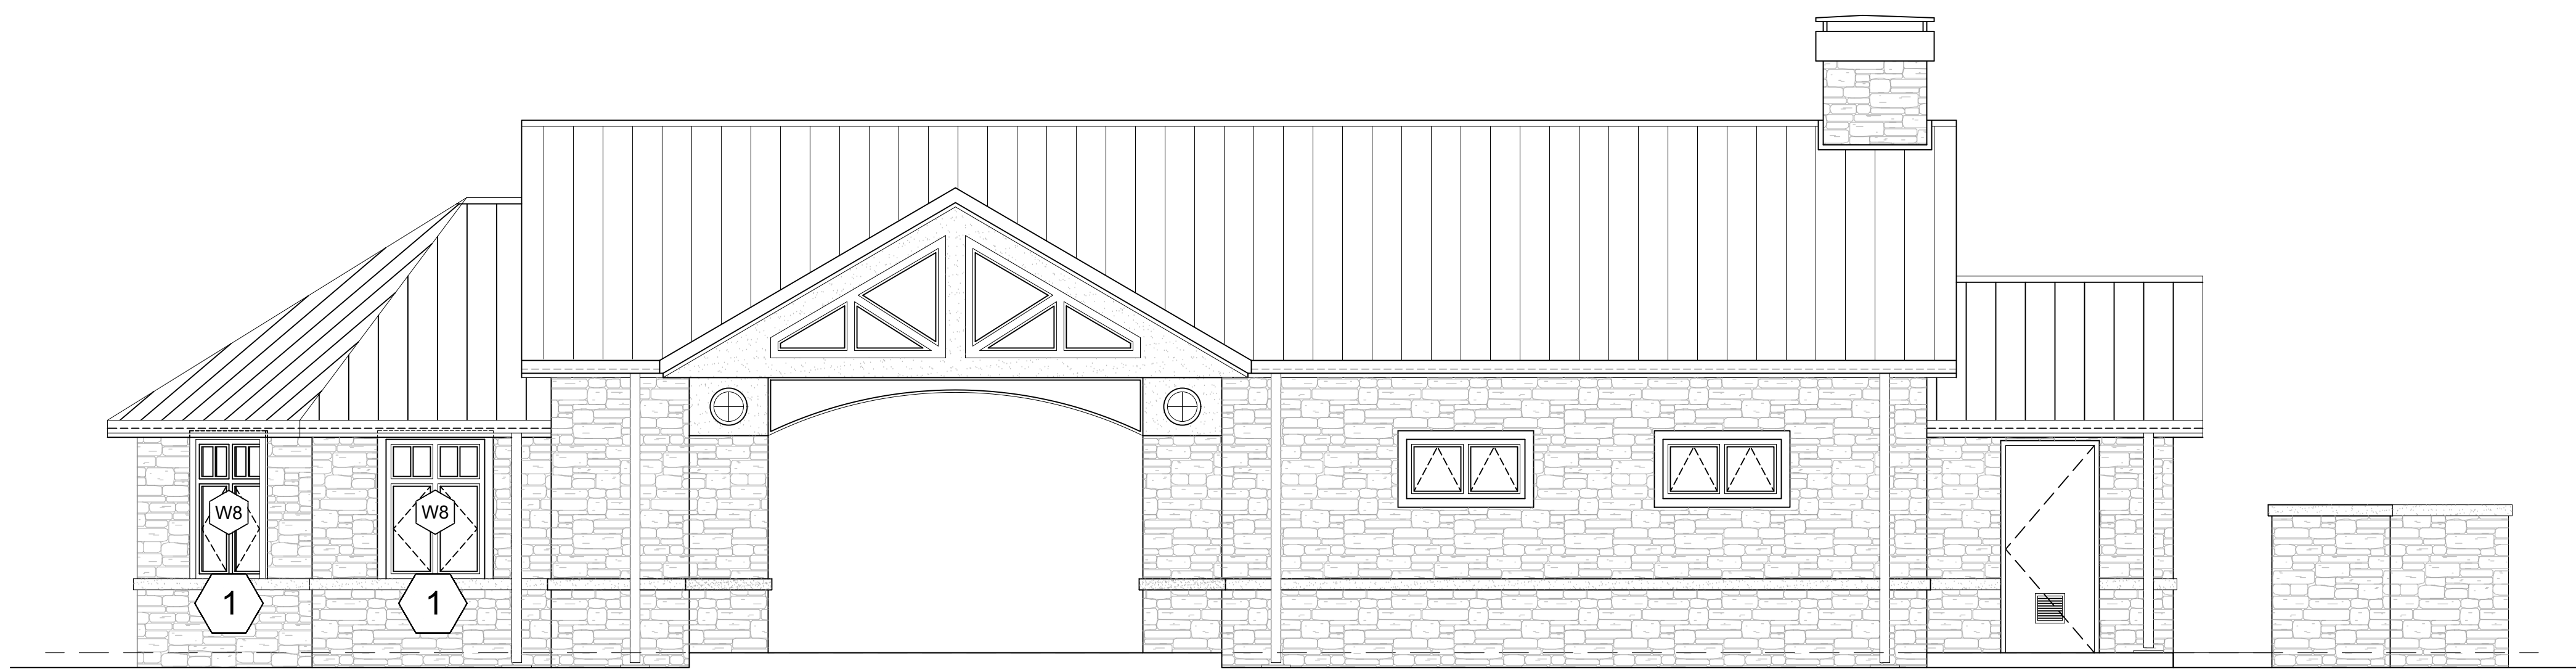


F1 WEST ELEVATION
SCALE: 1/4" = 1'-0"

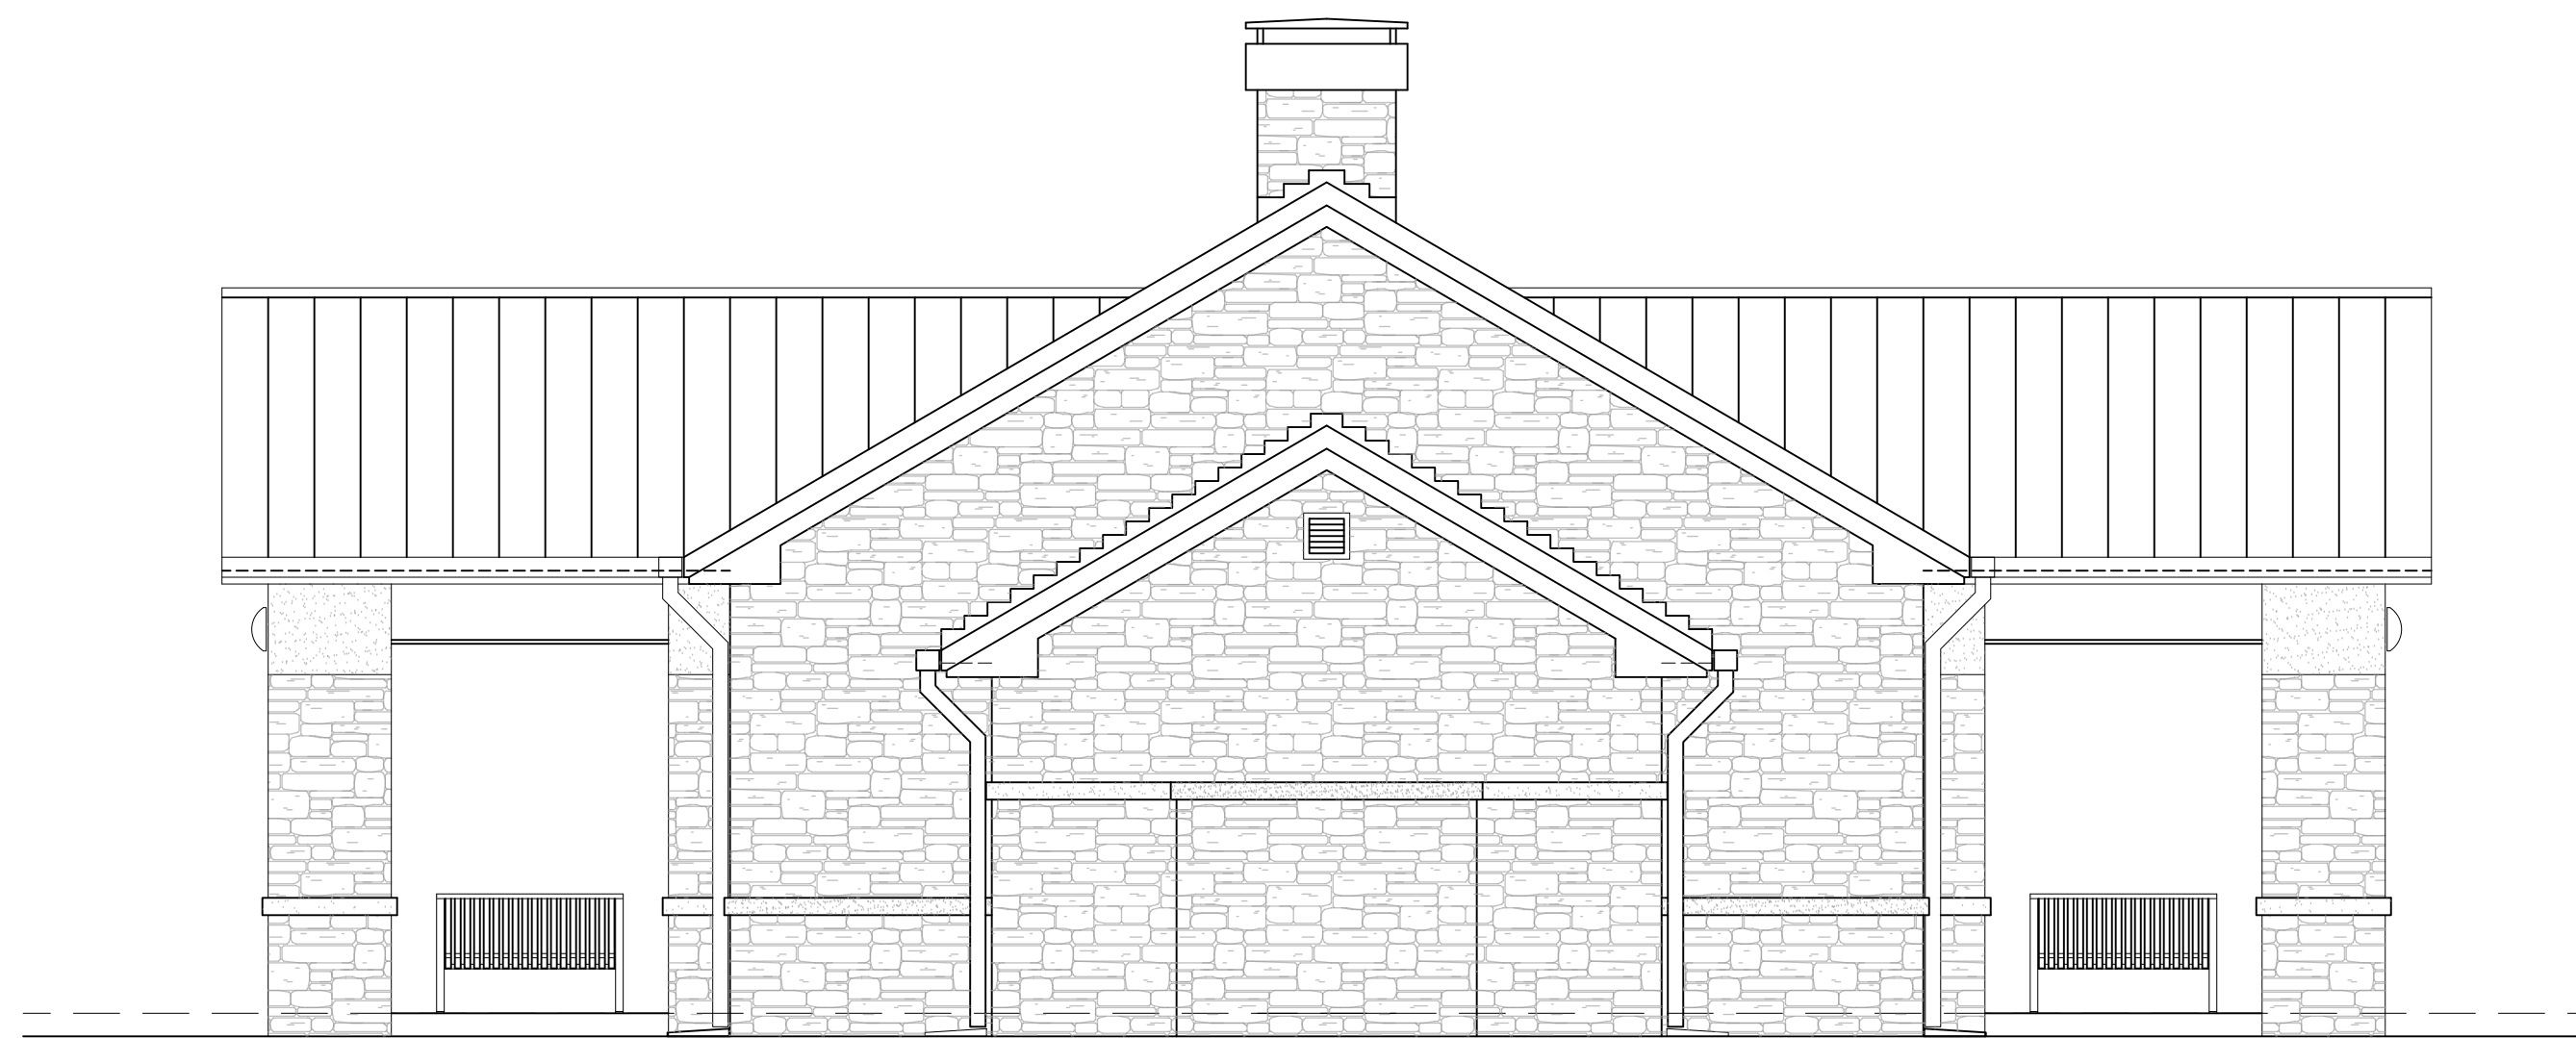


F7 SOUTH ELEVATION
SCALE: 1/4" = 1'-0"

--	--	

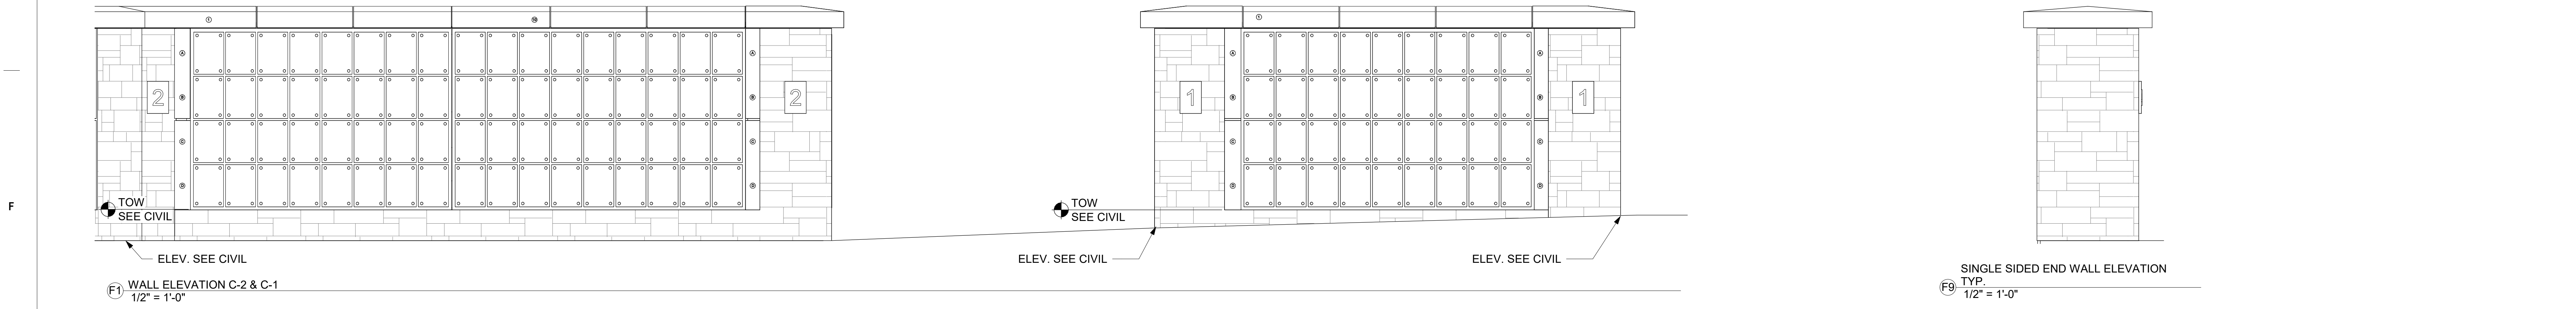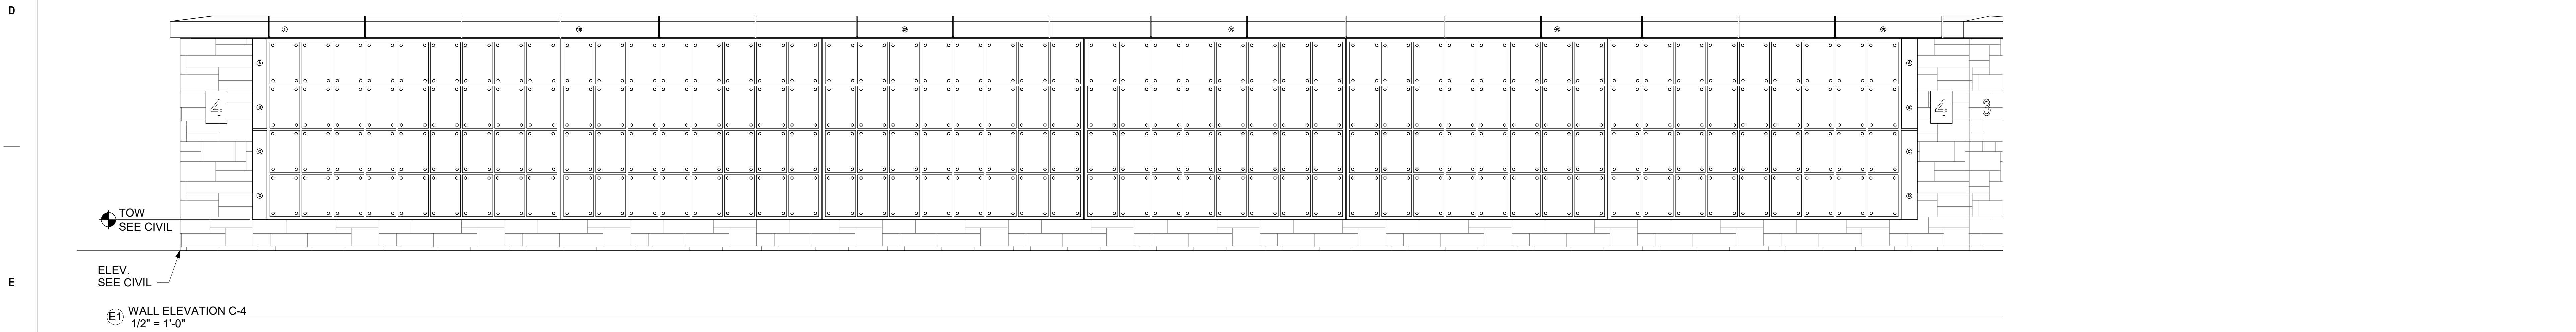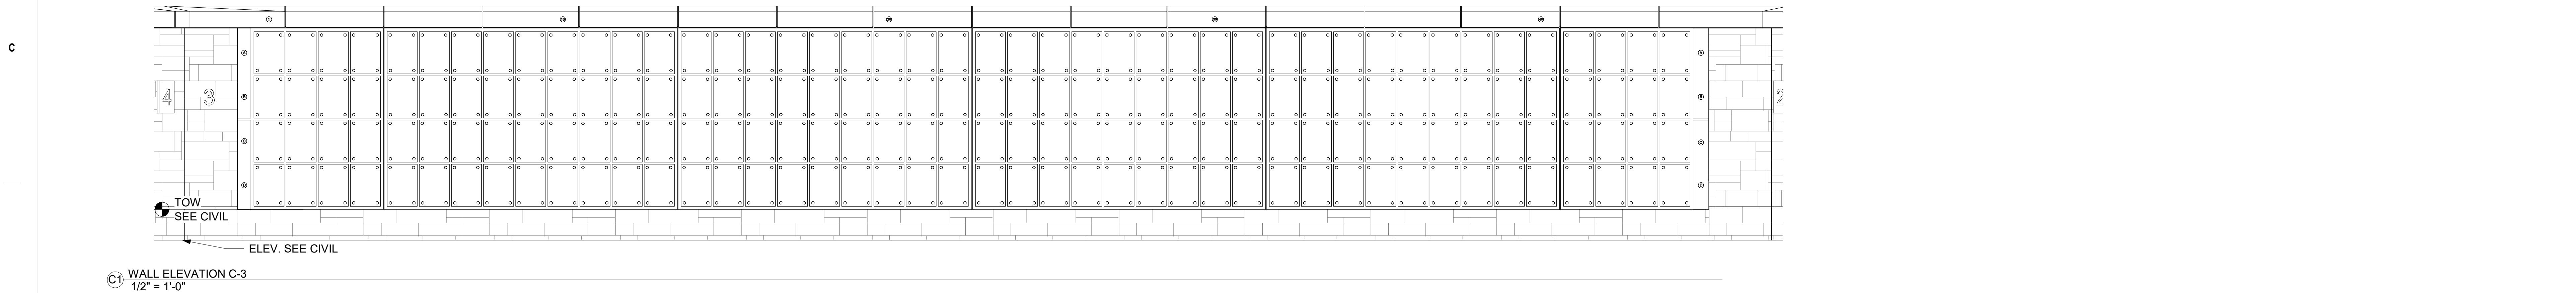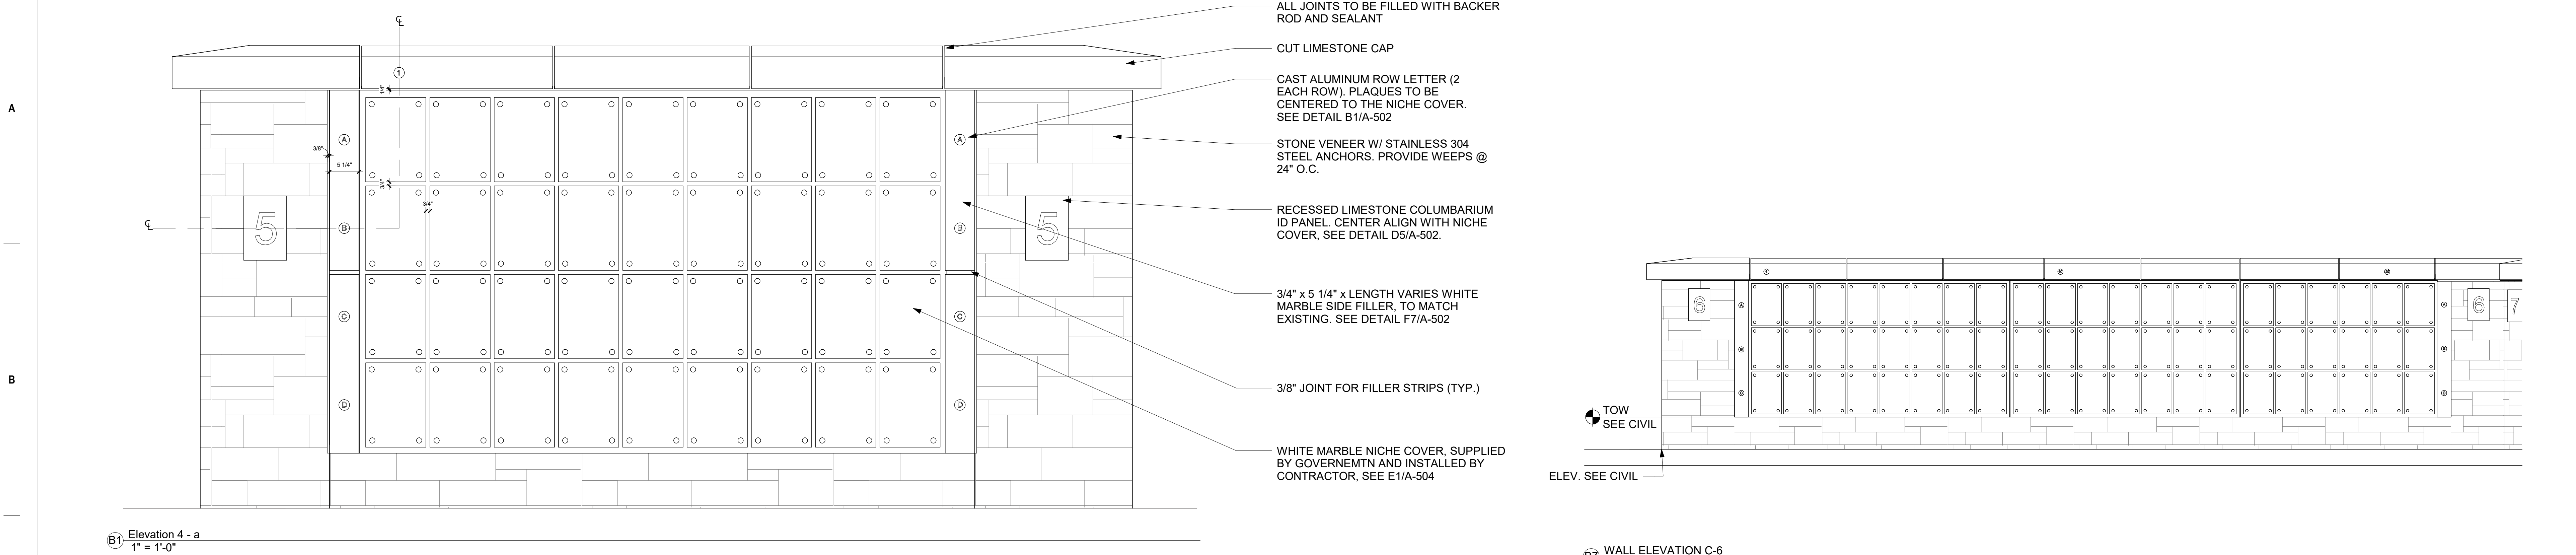


	</
--	--	----

A

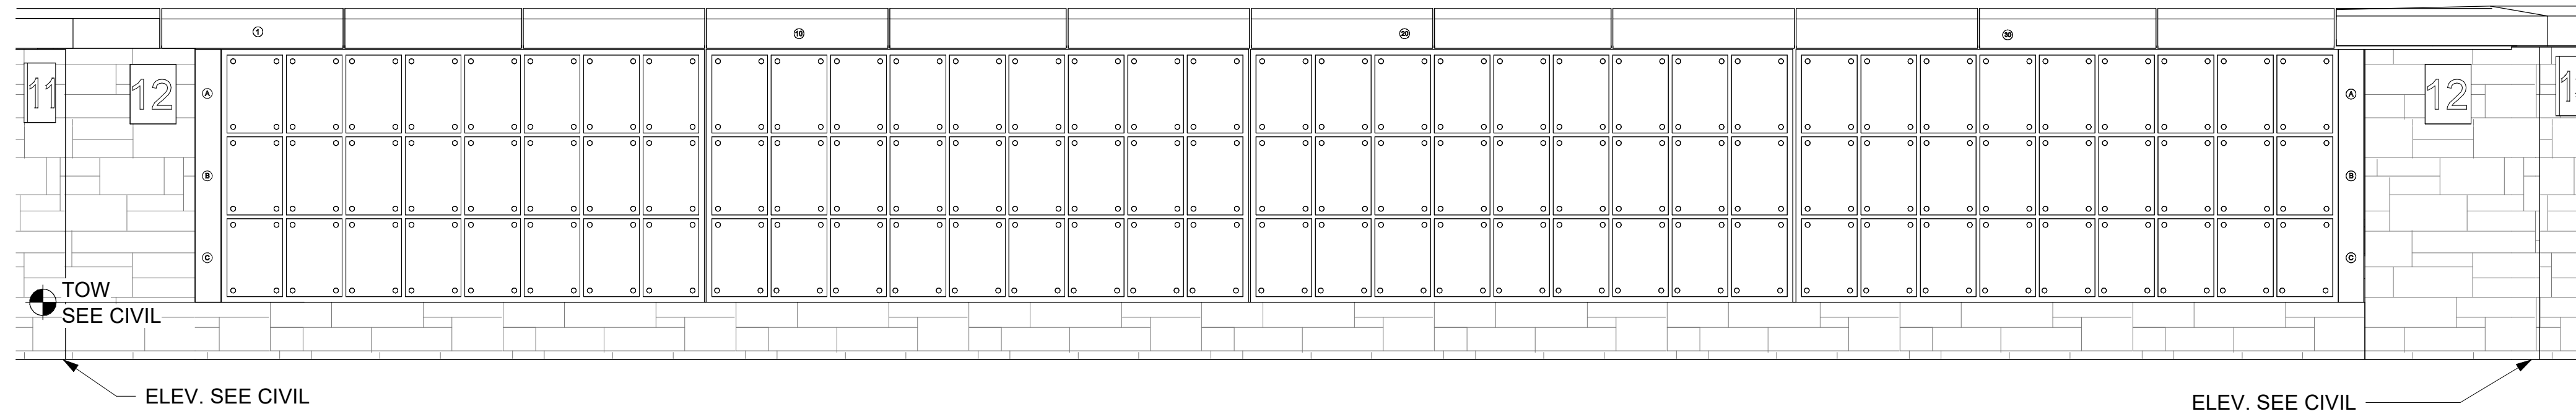


B1 WALL ELEVATION C-12
1/2" = 1'-0"

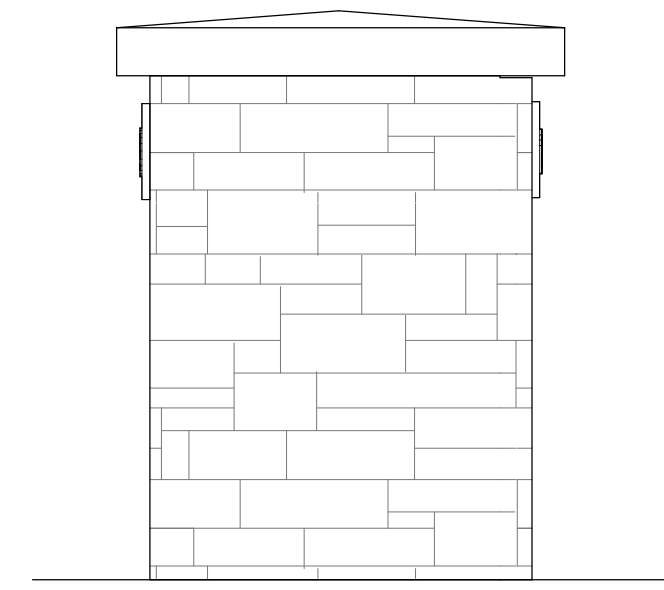


DOUBLE SIDED END WALL ELEVATION
TYP.
1/2" = 1'-0"

B

C

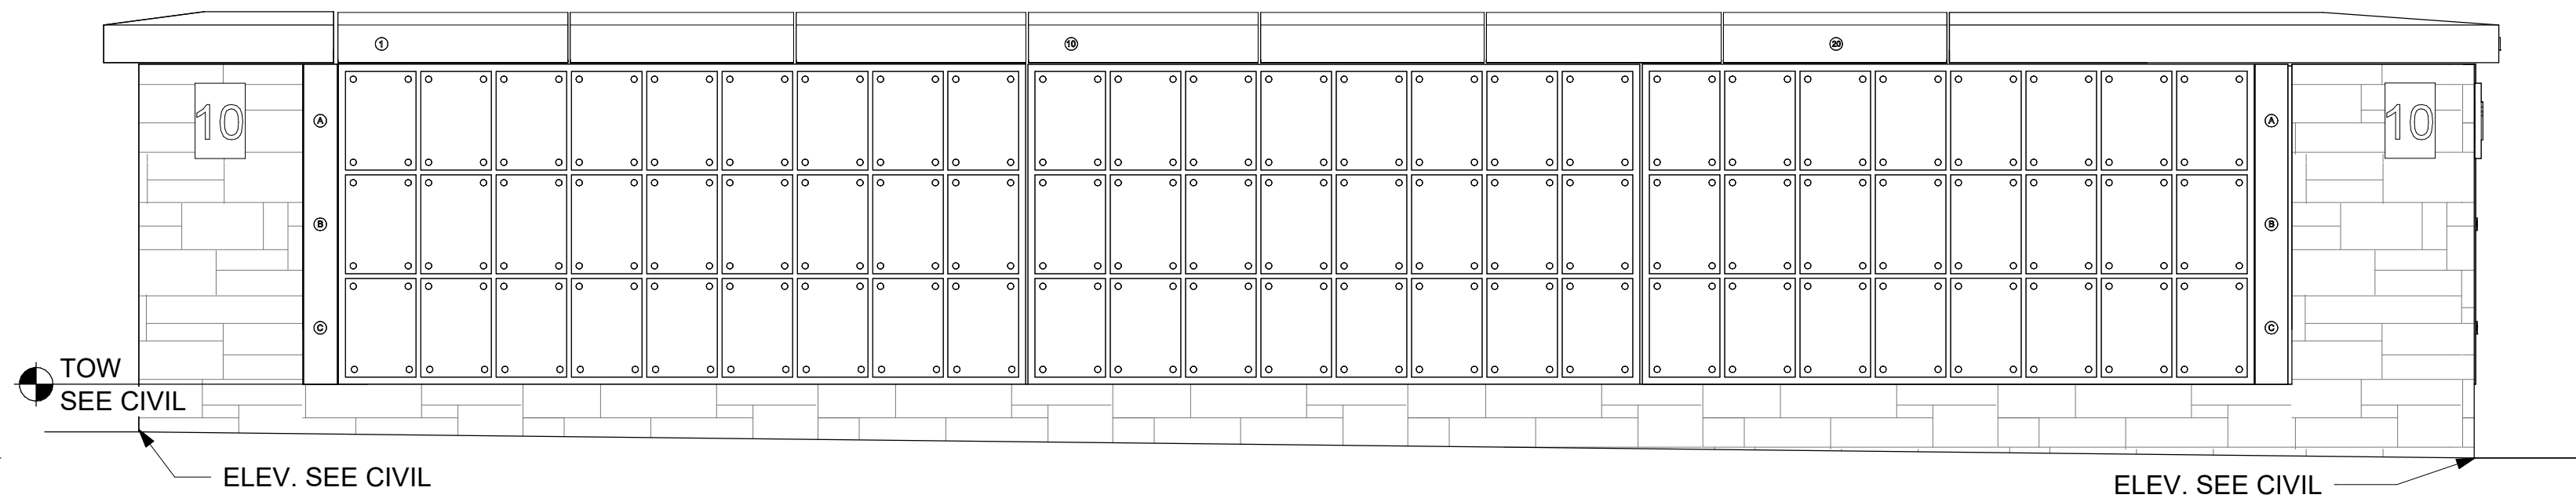


C1 WALL ELEVATION C-10
1/2" = 1'-0"

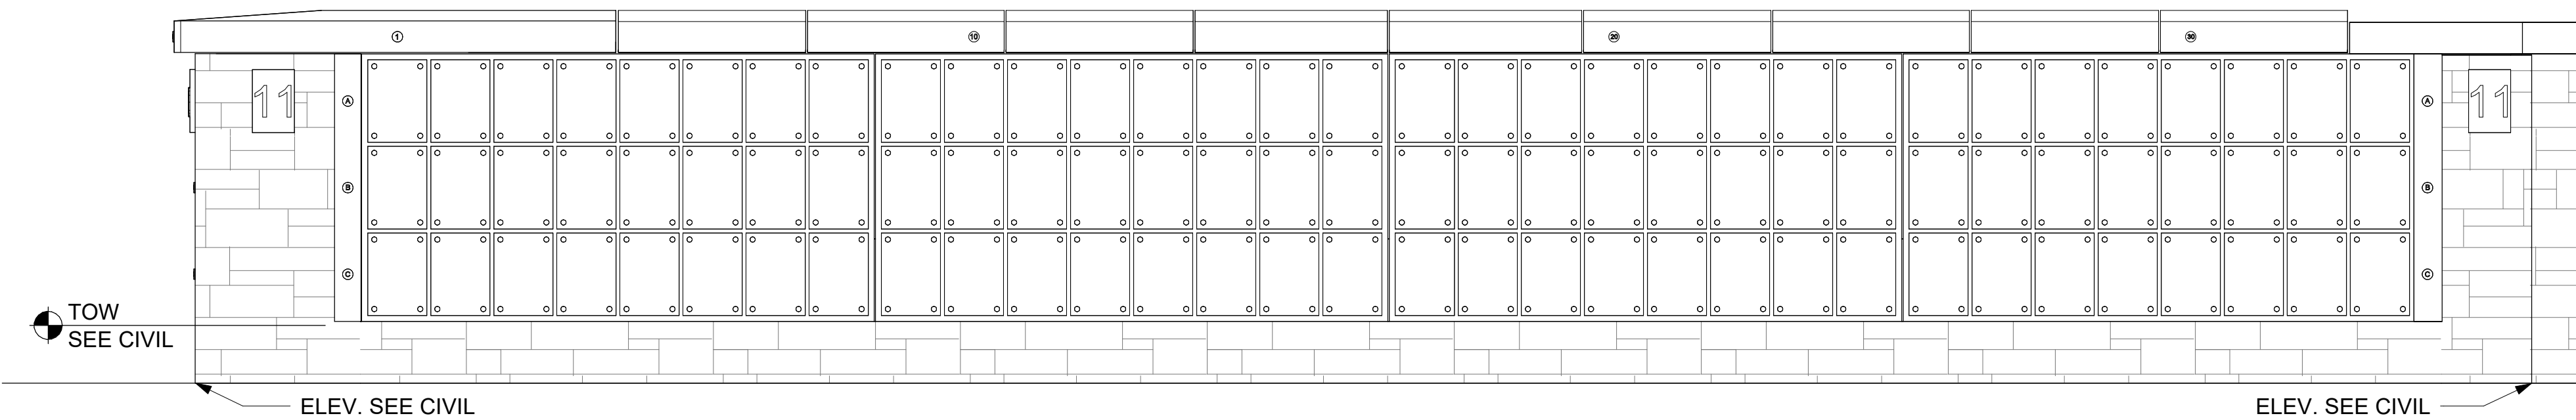


C6 WALL ELEVATION C-11
1/2" = 1'-0"

D

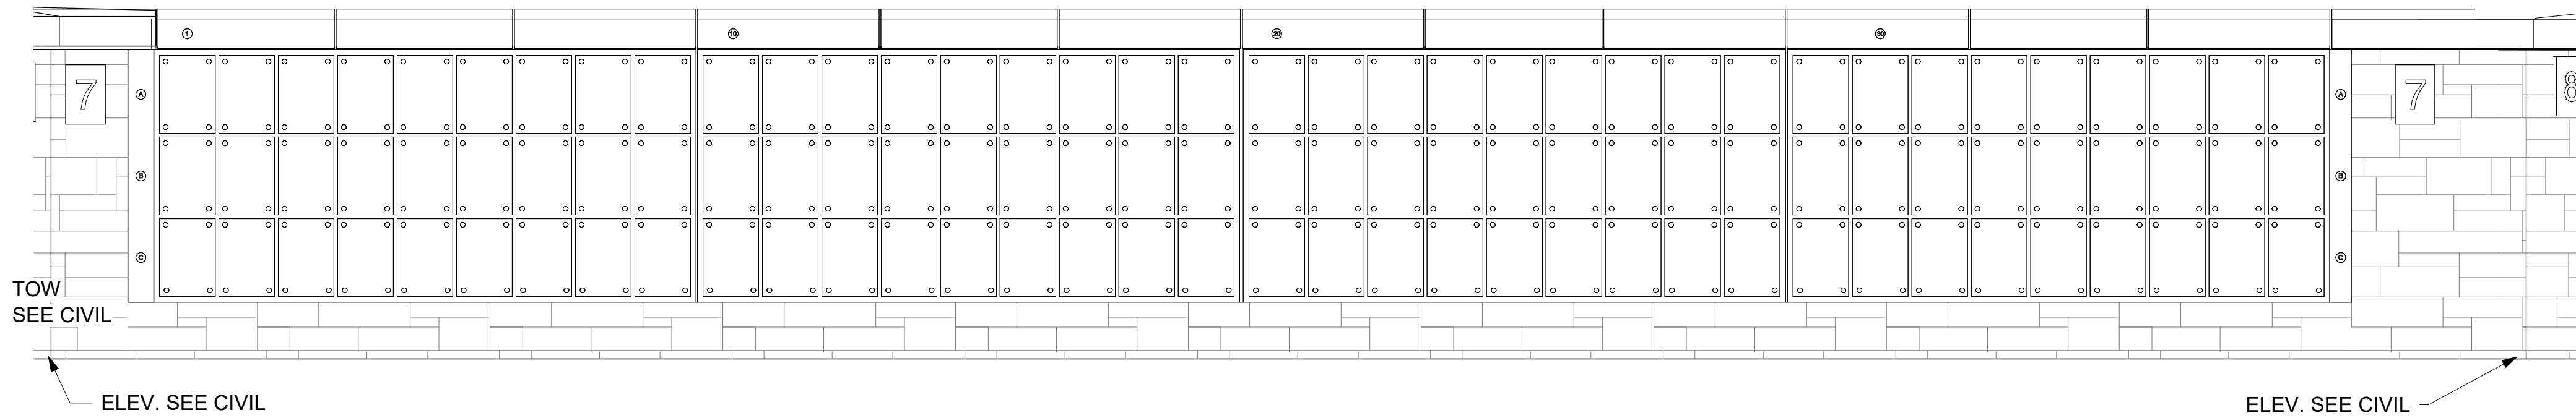


E1 WALL ELEVATION C-7
1/2" = 1'-0"

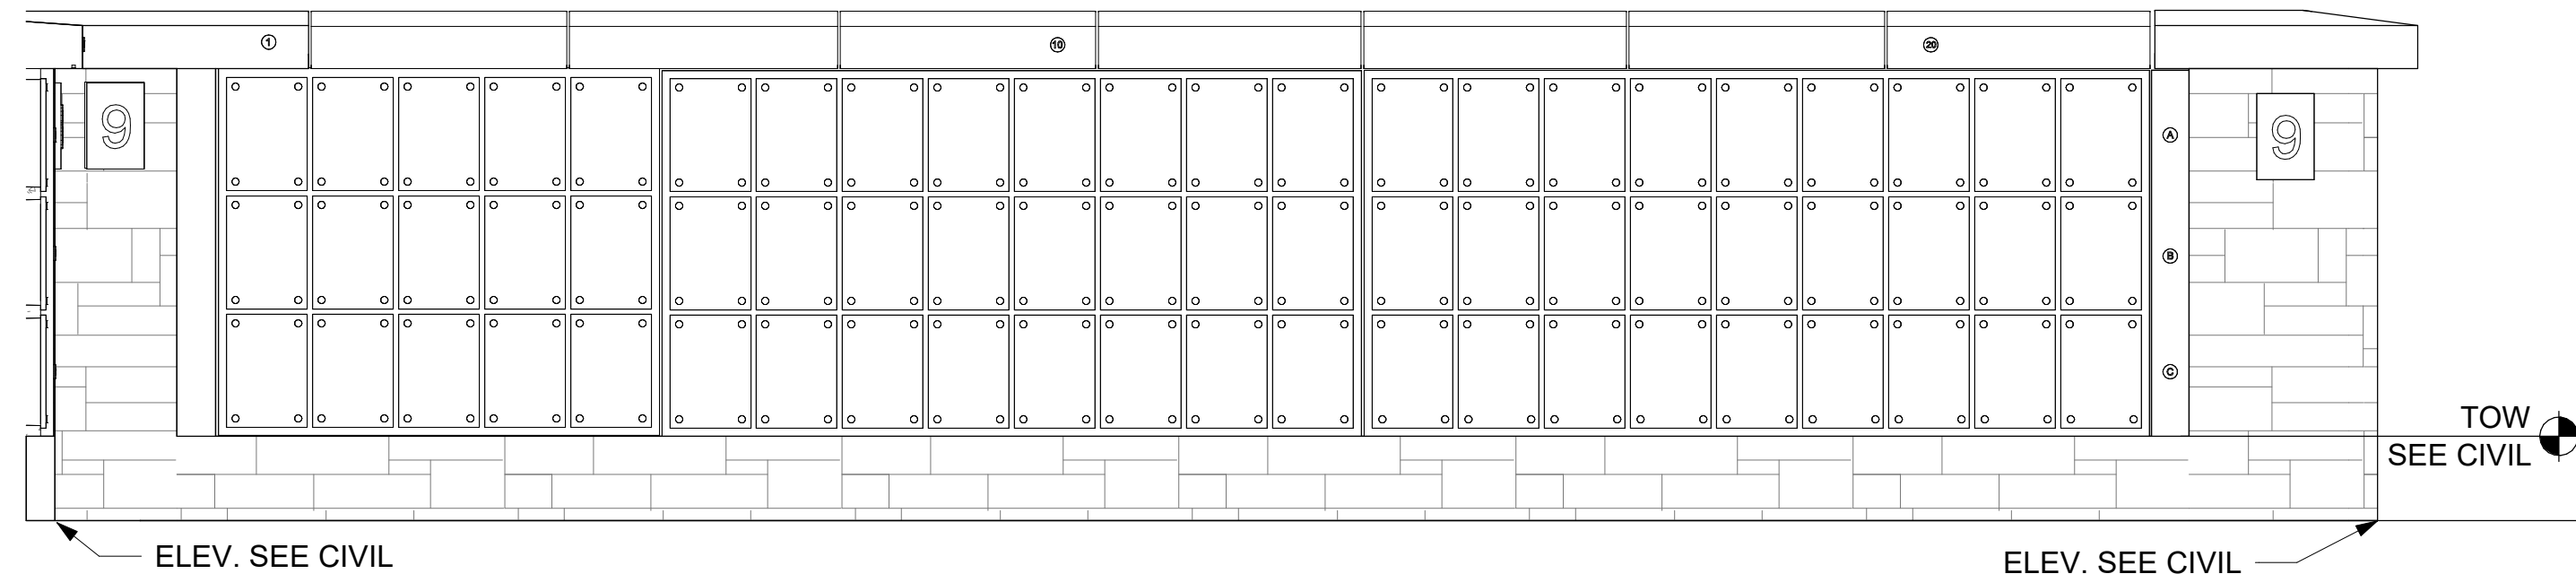


E7 WALL ELEVATION C-9
1/2" = 1'-0"

E

F

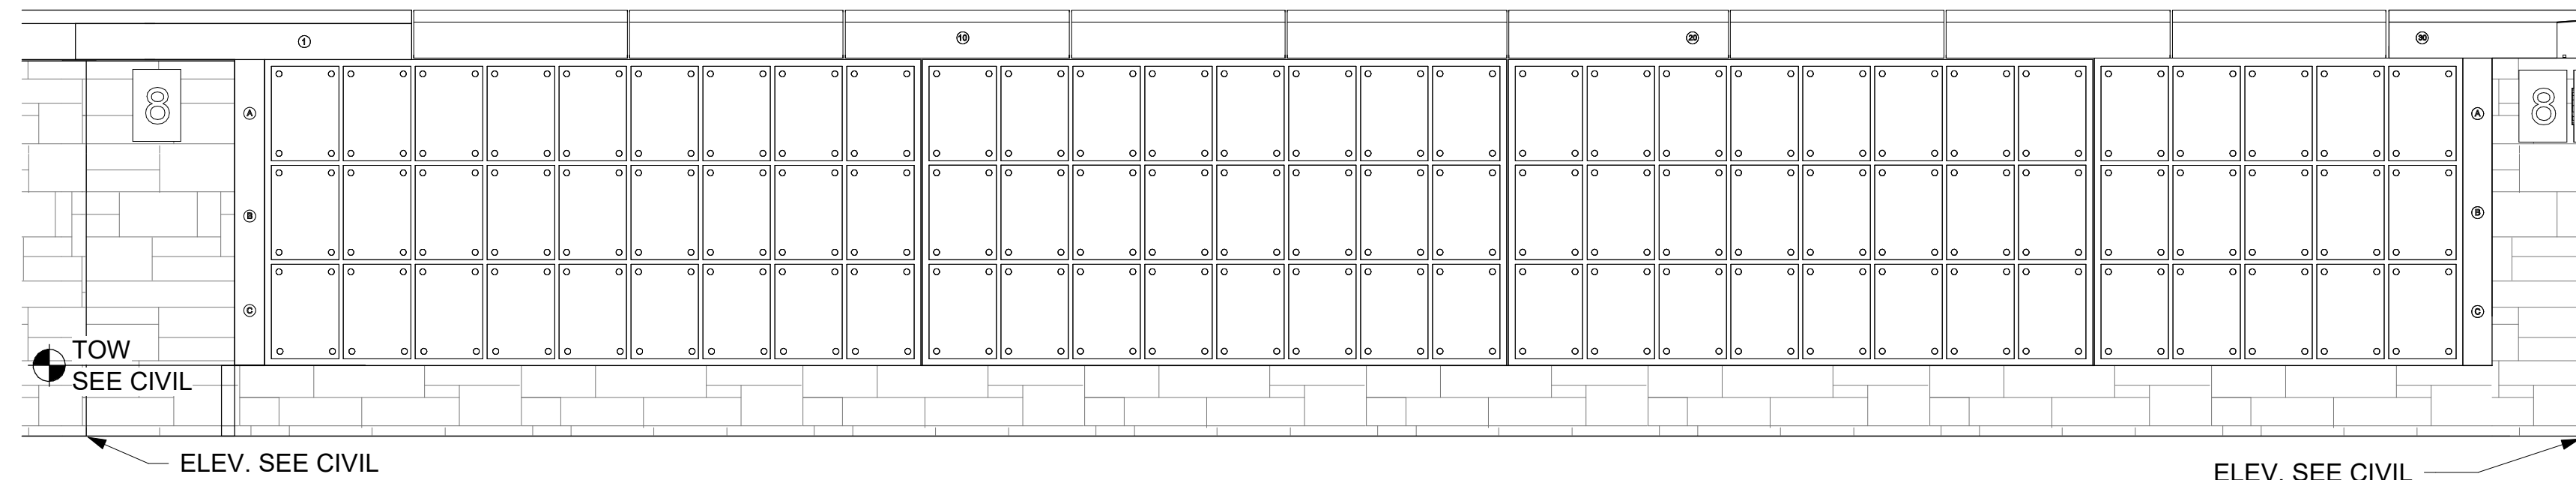

F1 WALL ELEVATION C-8
1/2" = 1'-0"

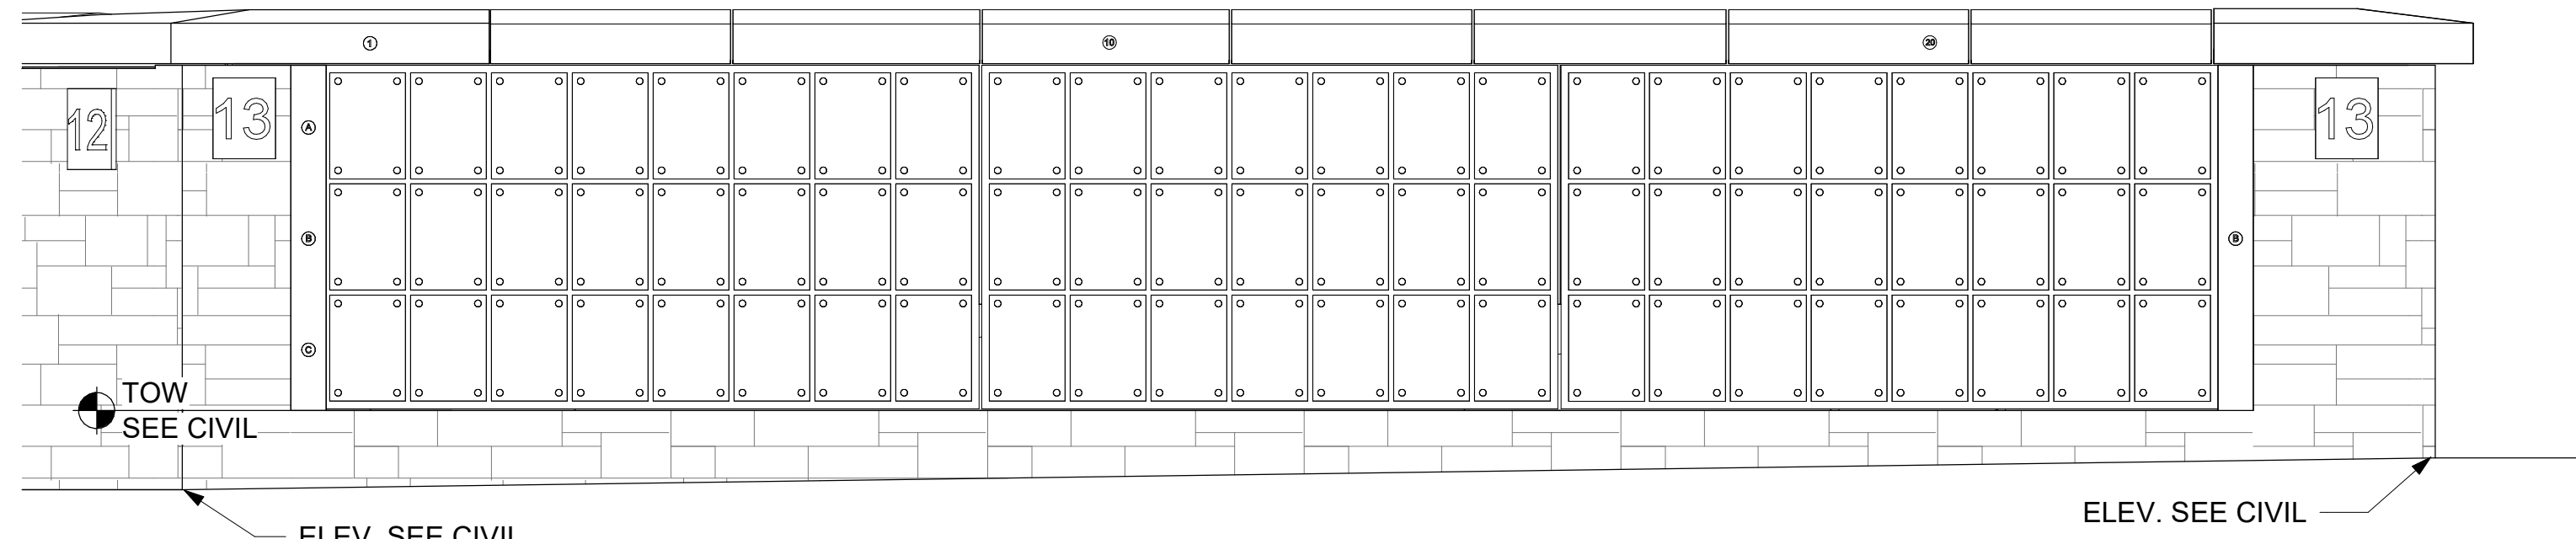

F6 WALL ELEVATION C-13
1/2" = 1'-0"

CONSULTANT

pland
COLLABORATIVE

plandcollab.com 505 268 2266

JD Engineering, PC
371 Zimmerman Lane
Hamilton, MT 59840
Phone: (406) 218-9988

ARCHITECT/ENGINEER OF RECORD



PROJECT / CONSTRUCTION
MANAGEMENT
ARCHITECTURE / ENGINEERING
PROJECT CONTROLS
56 LOUIS PRIMA DRIVE, SUITE B, COVINGTON, LA 70433
720.491.7559; Sean Fitzpatrick

STAMP



National Cemetery
Administration
Design and
Construction Service



U.S. Department
of Veterans Affairs

Drawing Title

COLUMBARIUM COURT C
ELEVATIONS

Approved: Project Manager/COR
Department of Veteran Affairs, NCA
POC: Homayoun Kazempour
Email: homayoun.kazempour@va.gov

Phase

BID DOCUMENTS

N/A

Project Title
FORT SILL
GRAVESITE EXPANSION AND
CEMETERY FCA IMPROVEMENTS

Location
Elgin, OK

Issue Date
07/01/2026

Checked
SF

Drawn
IN

Project Number
920CM3006

Building Number
N/A

Drawing Number
A-204



Revisions:	Date:

CONSULTANT

plandcollab.com 505 268 2266

JD Engineering, PC
371 Zimmerman Lane
Hamilton, MT 59840
Phone: (406) 218-9980

ARCHITECT/ENGINEER OF RECORD

PROJECT / CONSTRUCTION
MANAGEMENT
ARCHITECTURE / ENGINEERING
PROJECT CONTROLS

56 LOUIS PRIMA DRIVE, SUITE B, COVINGTON, LA 70433
720.491.7559; Sean Fitzpatrick

STAMP

National Cemetery
Administration
Design and
Construction Service

U.S. Department
of Veterans Affairs

Drawing Title
COURT E ELEVATIONS

Approved: Project Manager/COR
Department of Veteran Affairs, NCA
POC: Homayoun Kazempour
Email: homayoun.kazempour@va.gov

Phase
BID DOCUMENTS

N/A

Project Title
FORT SILL
GRAVESITE EXPANSION AND
CEMETERY FCA IMPROVEMENTS

Location
Elgin, OK

Issue Date
07/01/2026

Checked
SF


Drawn
IN

Project Number
920CM3006

Building Number
N/A


Drawing Number
A-205

A

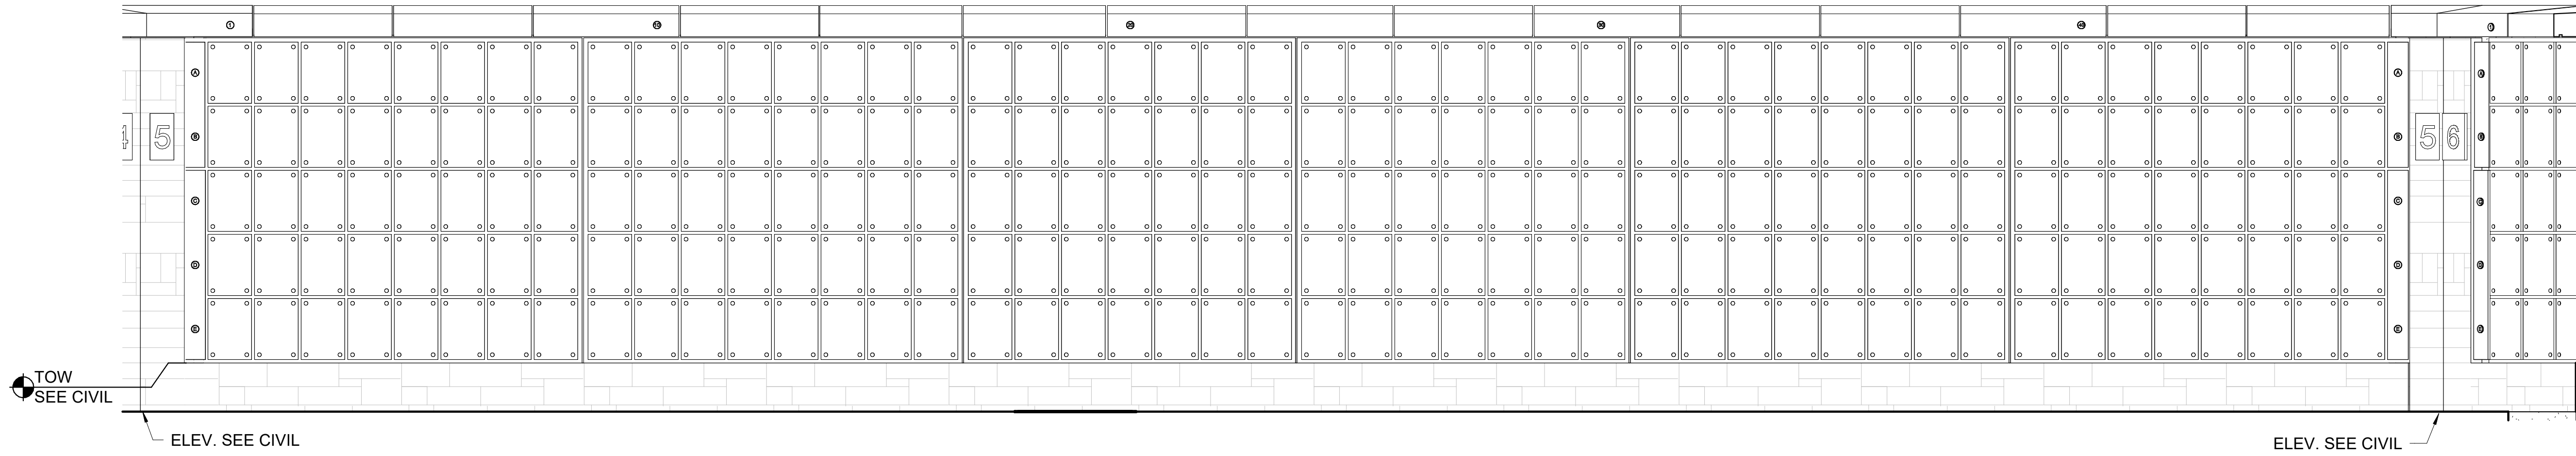


A1 WALL ELEVATION E-5
1/2" = 1'-0"

B

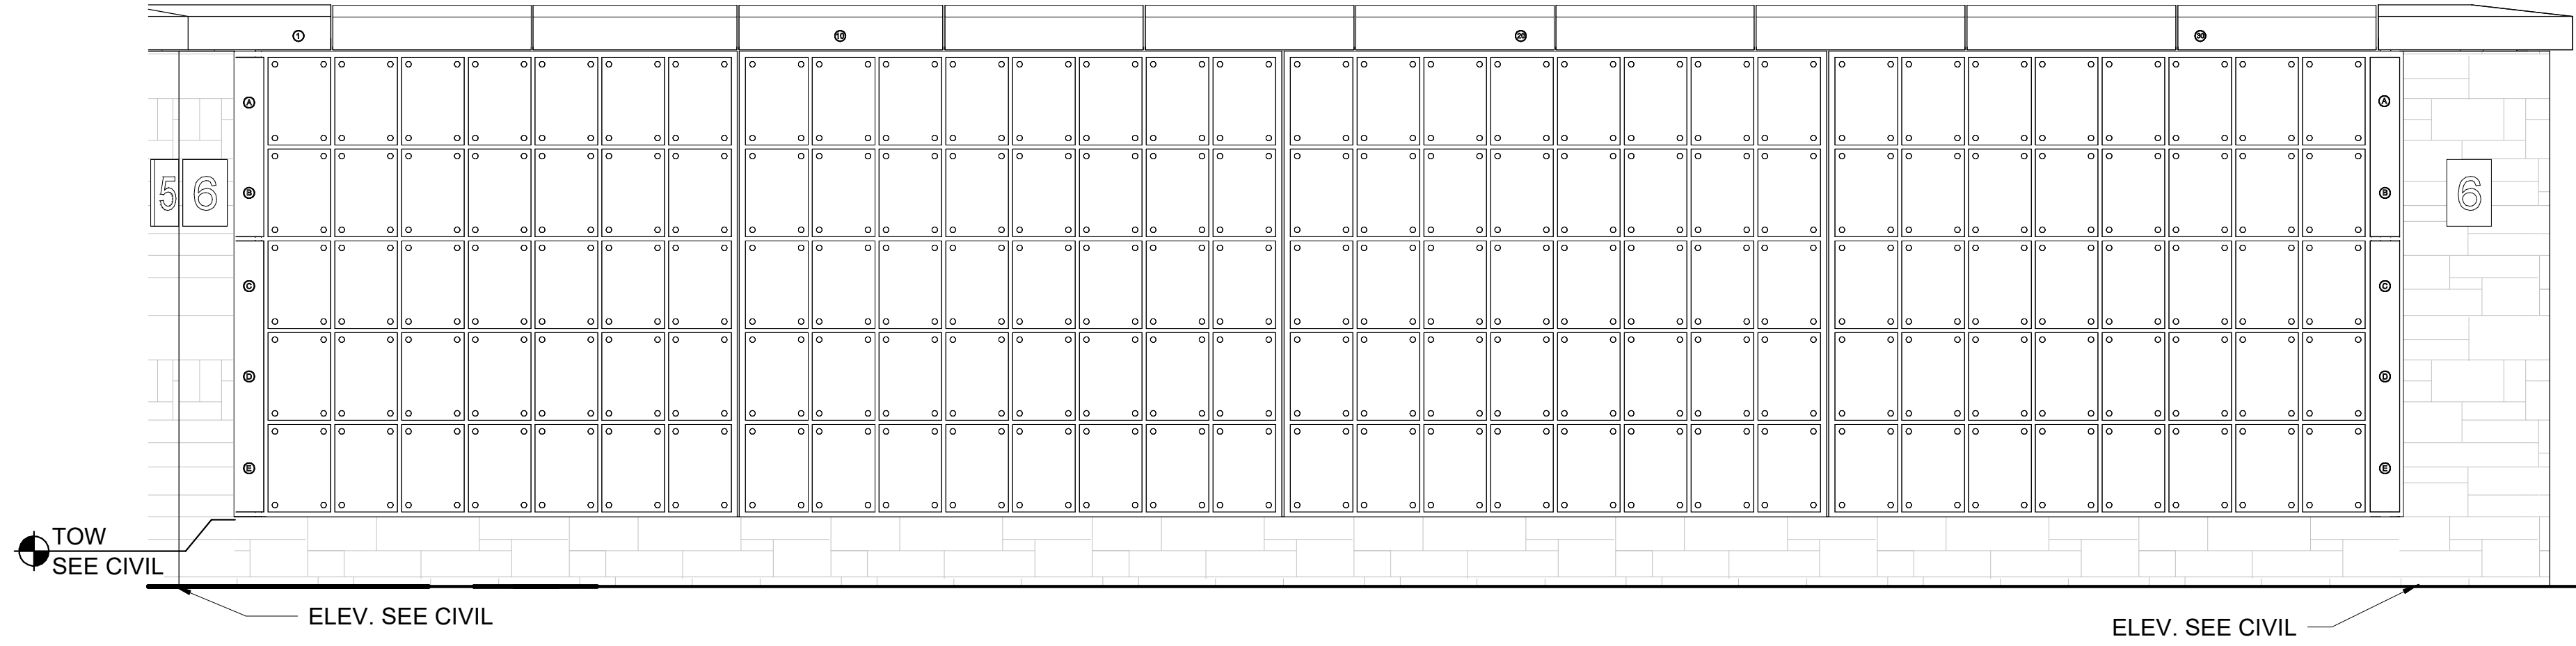


C1 WALL ELEVATION E-6
1/2" = 1'-0"

C

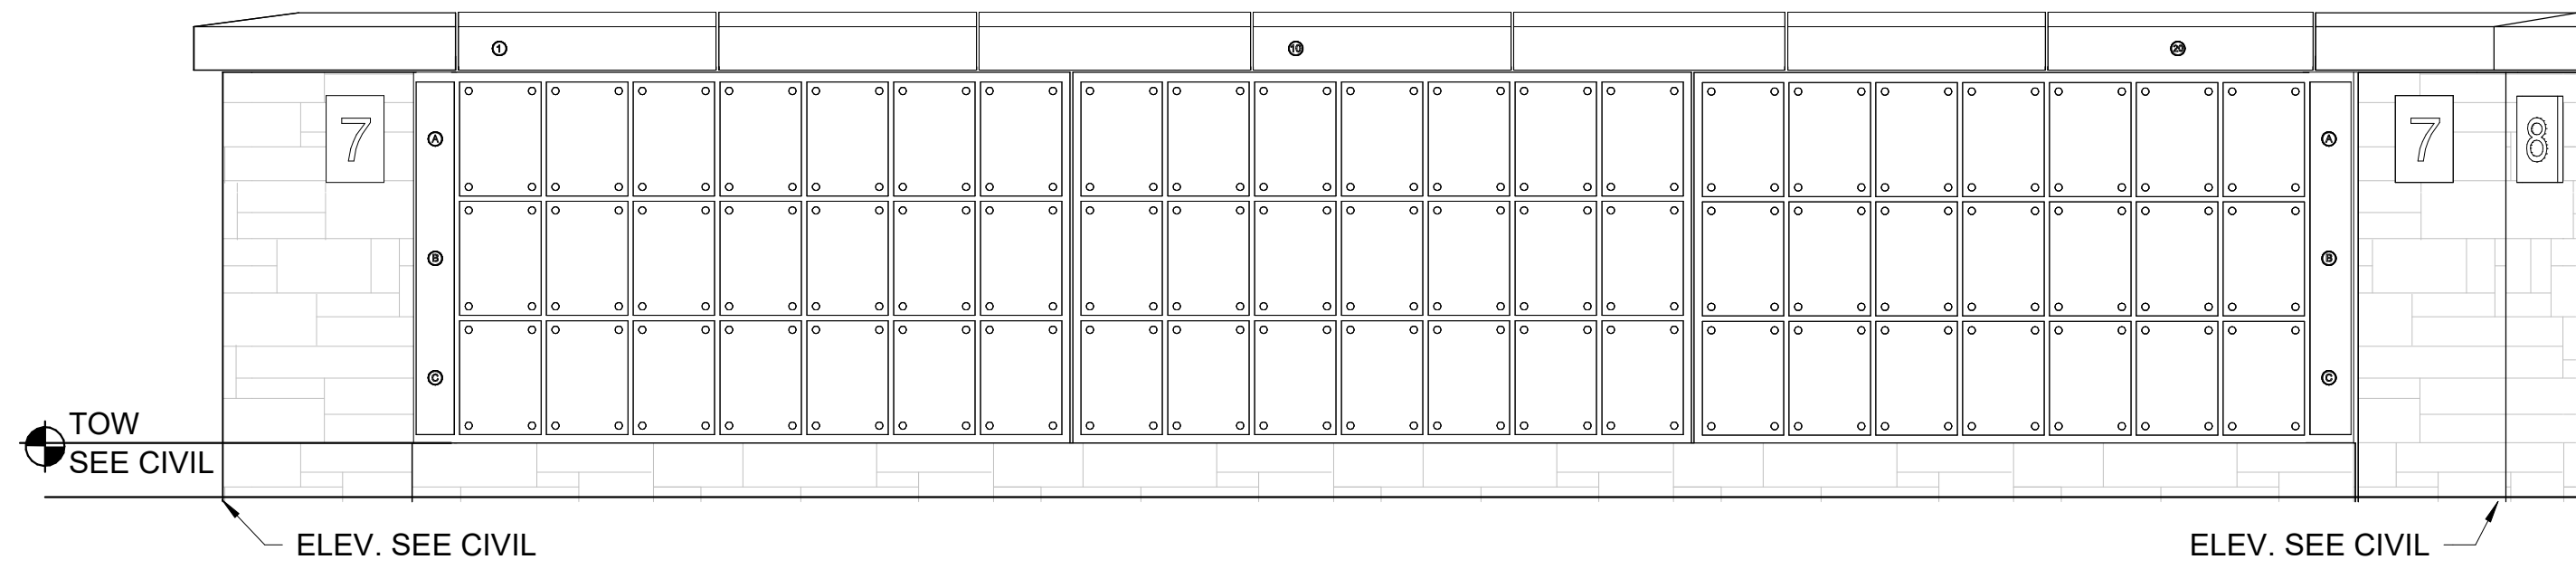


D1 WALL ELEVATION E-7
1/2" = 1'-0"

D

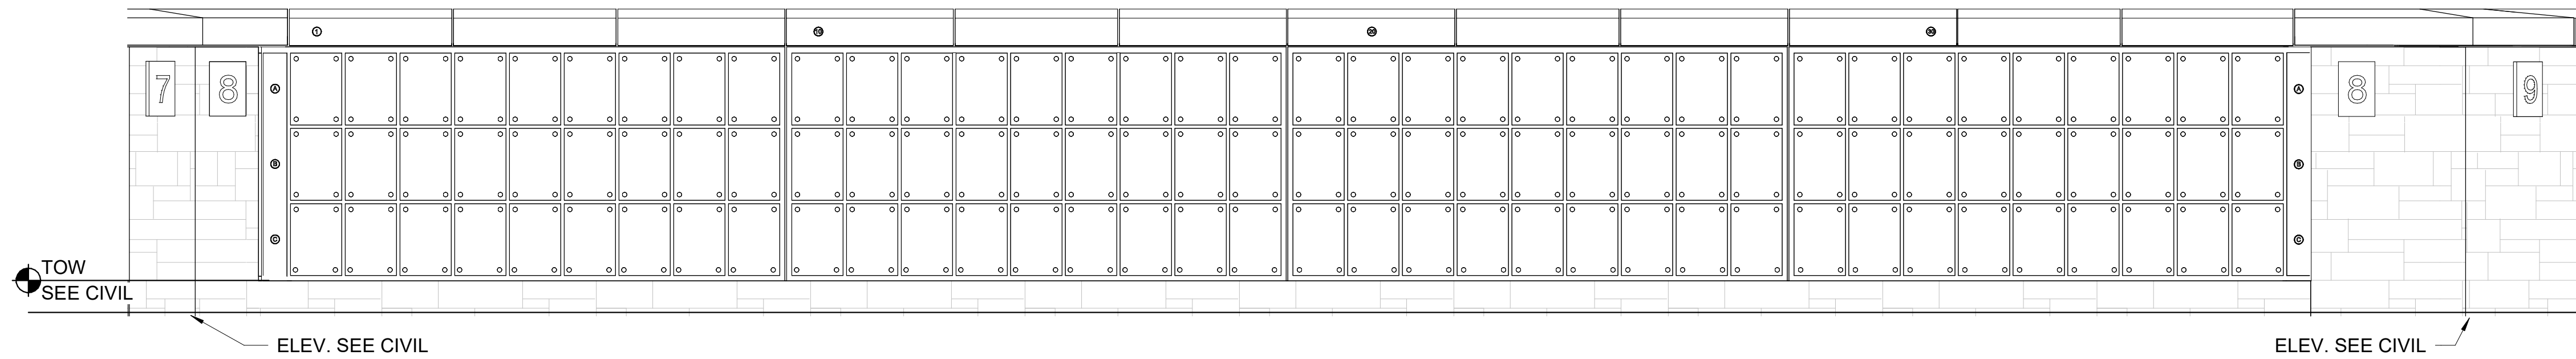


E1 WALL ELEVATION E-8
1/2" = 1'-0"

E

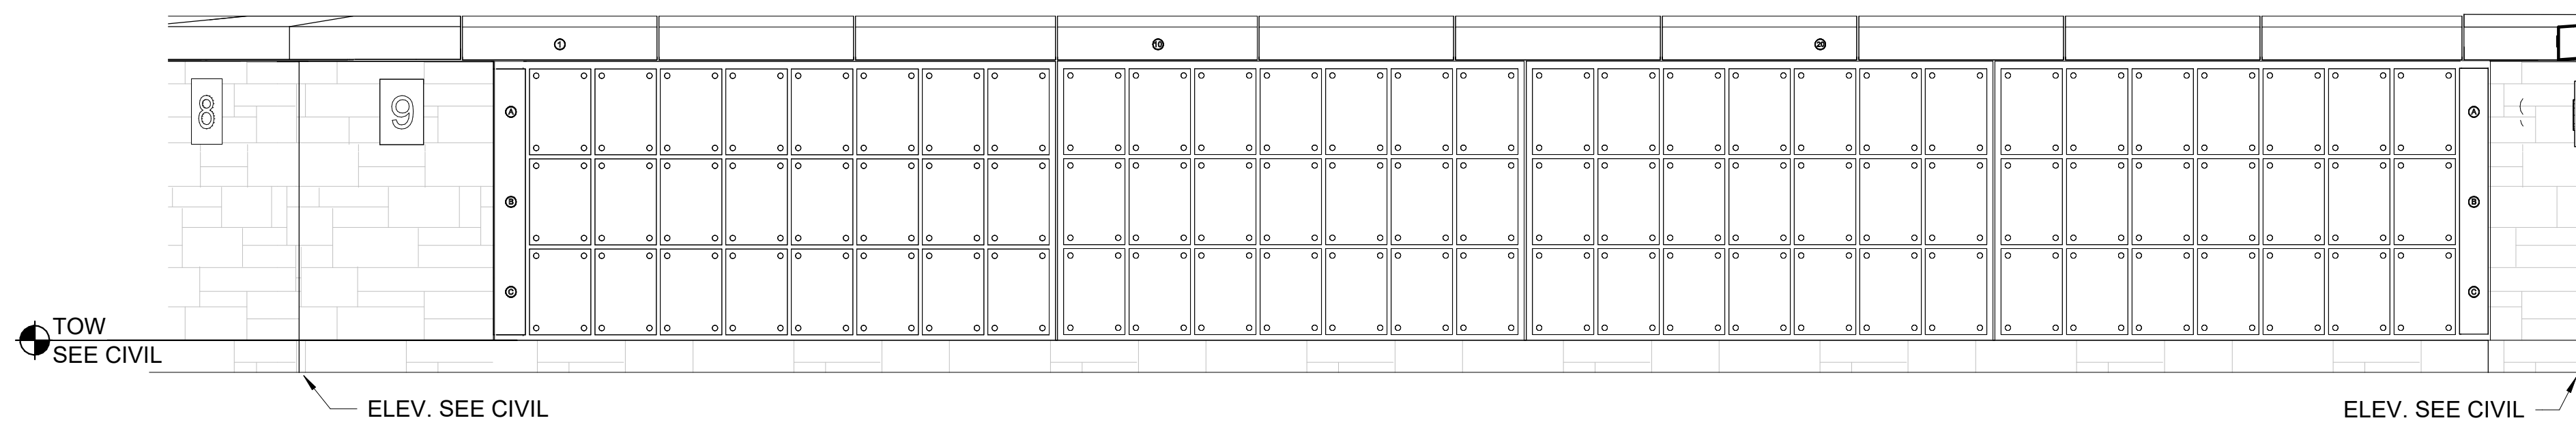


F1 WALL ELEVATION E-9
1/2" = 1'-0"

F

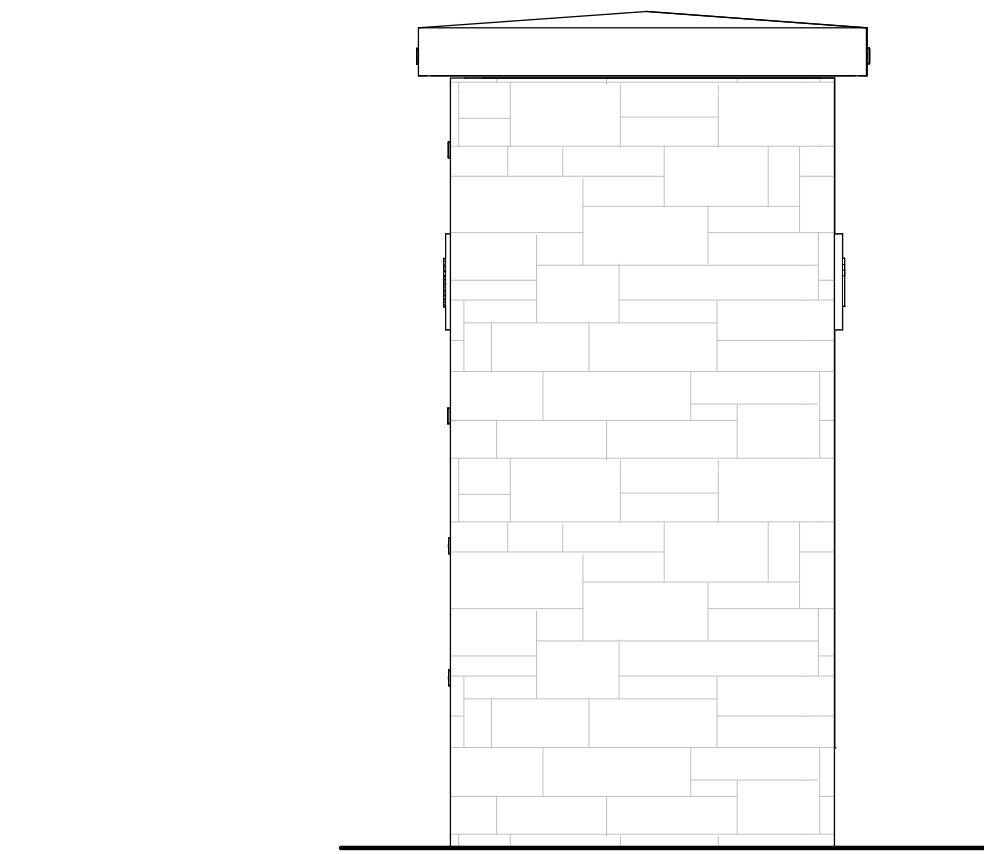

C6 5H SIDE ELEVATION
1/2" = 1'-0"

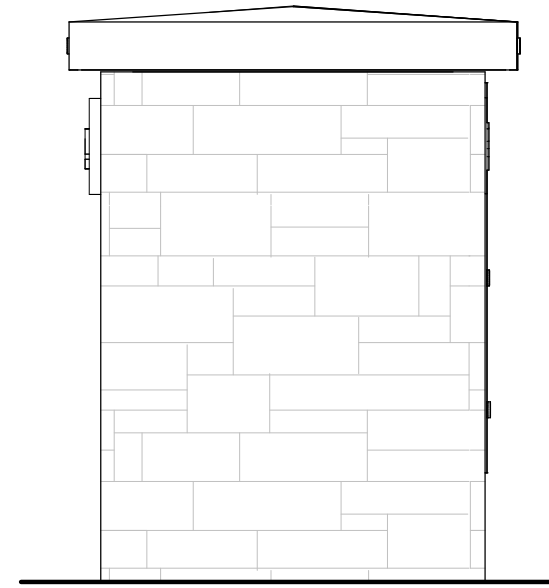

C8 3H SIDE ELEVATION
1/2" = 1'-0"

A

B

C

D

E

F



C



D



E



F




C

1	2	3	4	5	6	7	8	9	10
---	---	---	---	---	---	---	---	---	----

A


A

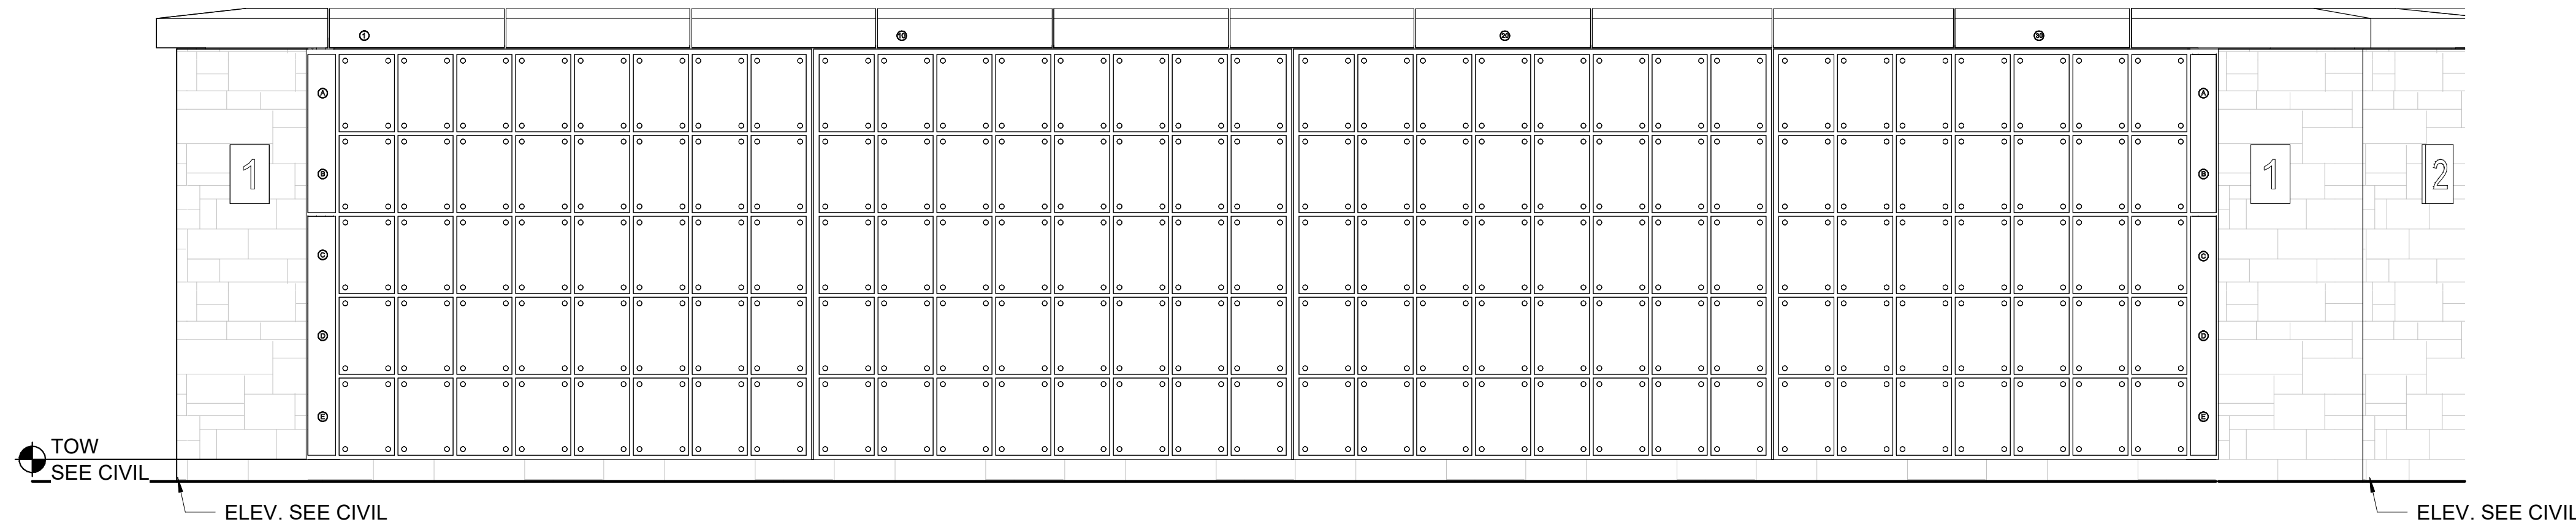

(A1) WALL ELEVATION H-1
1/2" = 1'-0"

B


B

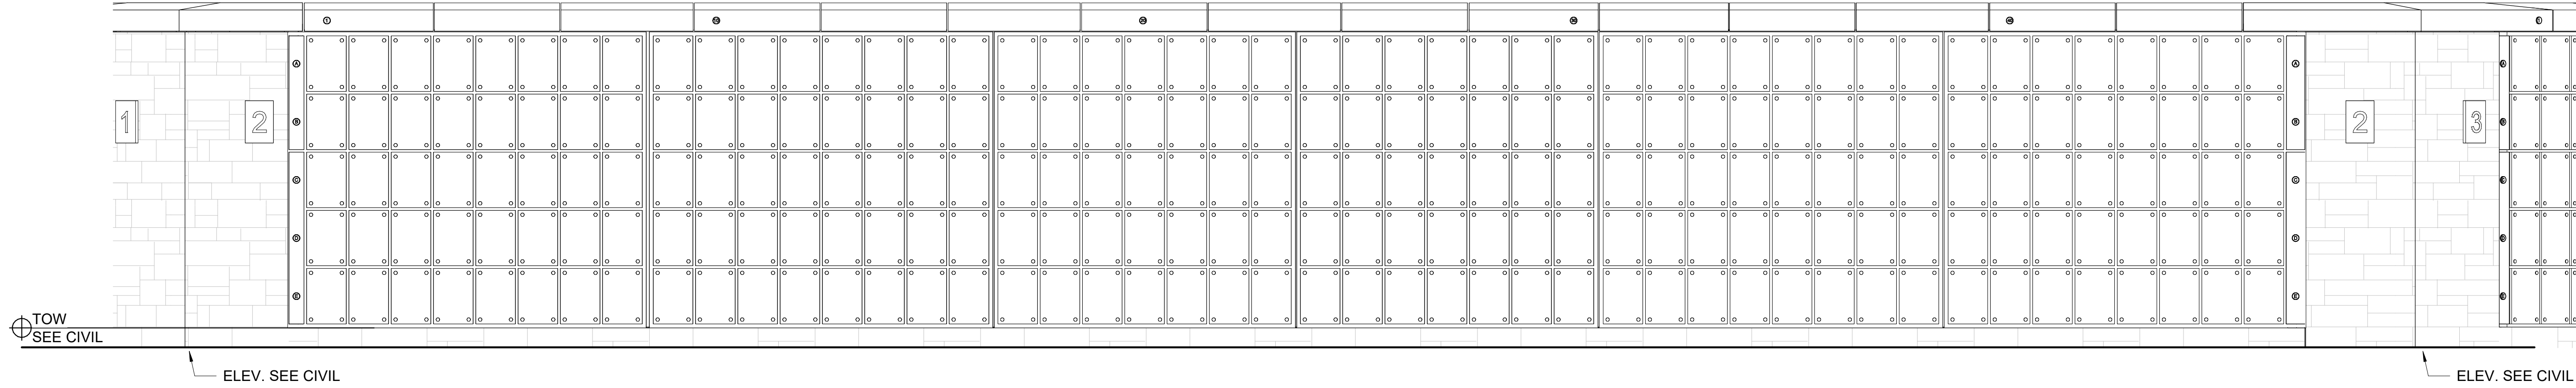

(C1) WALL ELEVATION H-2
1/2" = 1'-0"

C


C

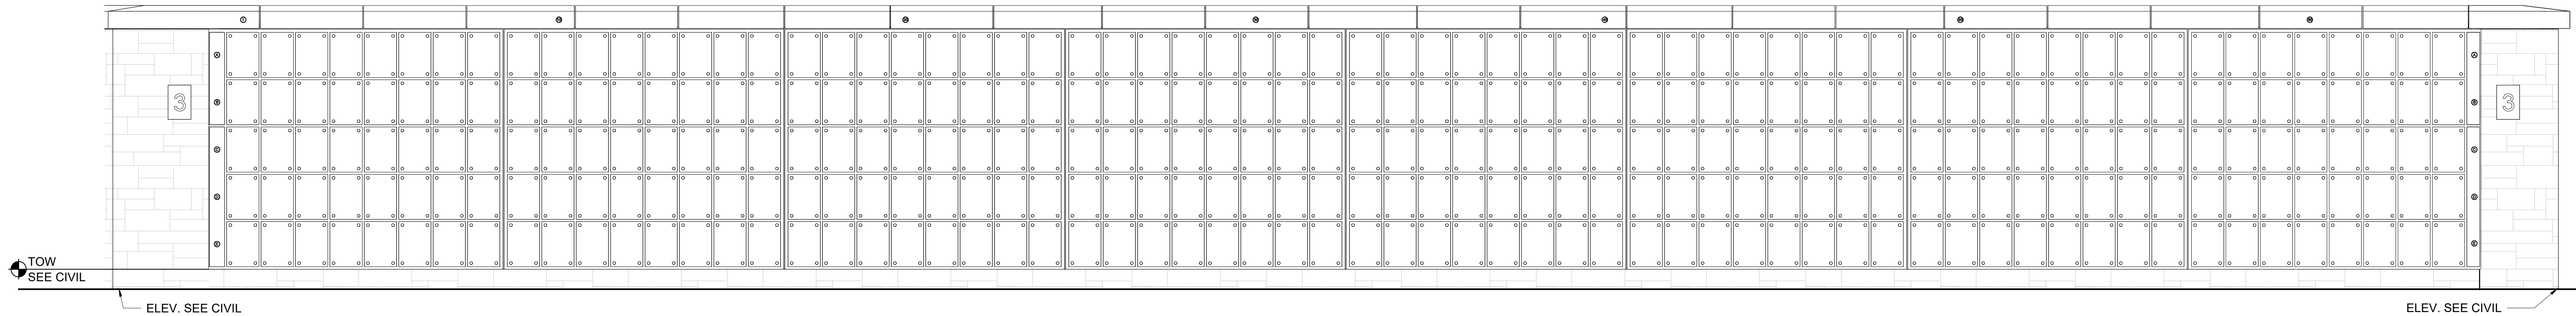

(D1) WALL ELEVATION H-3
1/2" = 1'-0"

E

E

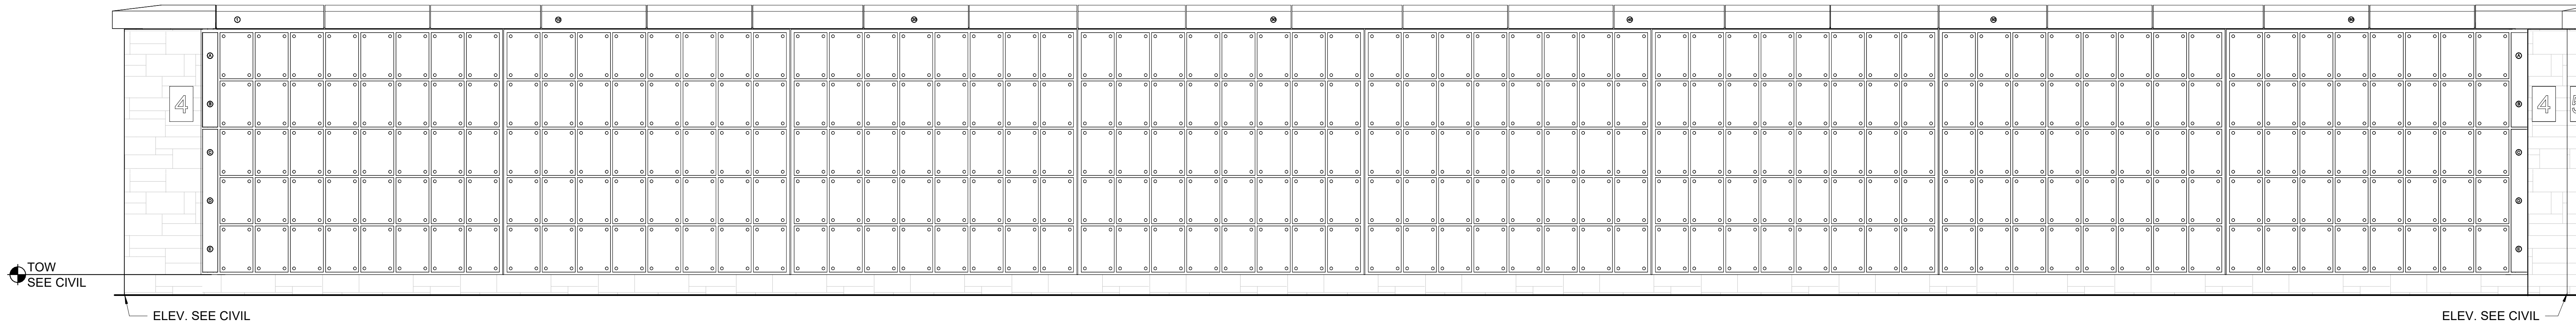

(F1) WALL ELEVATION H-4
1/2" = 1'-0"

F

F

Revisions:	Date:

CONSULTANT

pland
COLLABORATIVE

plandcollab.com 505 268 2266

JD Engineering, PC
371 Zimmerman Lane
Hamilton, MT 59840
Phone: (406) 218-9980

ARCHITECT/ENGINEER OF RECORD

VC
PROJECT / CONSTRUCTION
MANAGEMENT
ARCHITECTURE / ENGINEERING
PROJECT CONTROLS

56 LOUIS PRIMA DRIVE, SUITE B, COVINGTON, LA 70433
720.491.7559; Sean Fitzpatrick

STAMP



National Cemetery
Administration
Design and
Construction Service

VA U.S. Department
of Veterans Affairs

Drawing Title

COURT H ELEVATIONS

Approved: Project Manager/COR
Department of Veteran Affairs, NCA
POC: Homayoun Kazempour
Email: homayoun.kazempour@va.gov

Phase

BID DOCUMENTS

N/A

Project Title

FORT SILL
GRAVESITE EXPANSION AND
CEMETERY FCA IMPROVEMENTS

Location
Elgin, OK

Issue Date
07/01/2026

Checked
Checker

Drawn
Author


Project Number
920CM3006

Building Number
N/A

Drawing Number
A-208

A


A

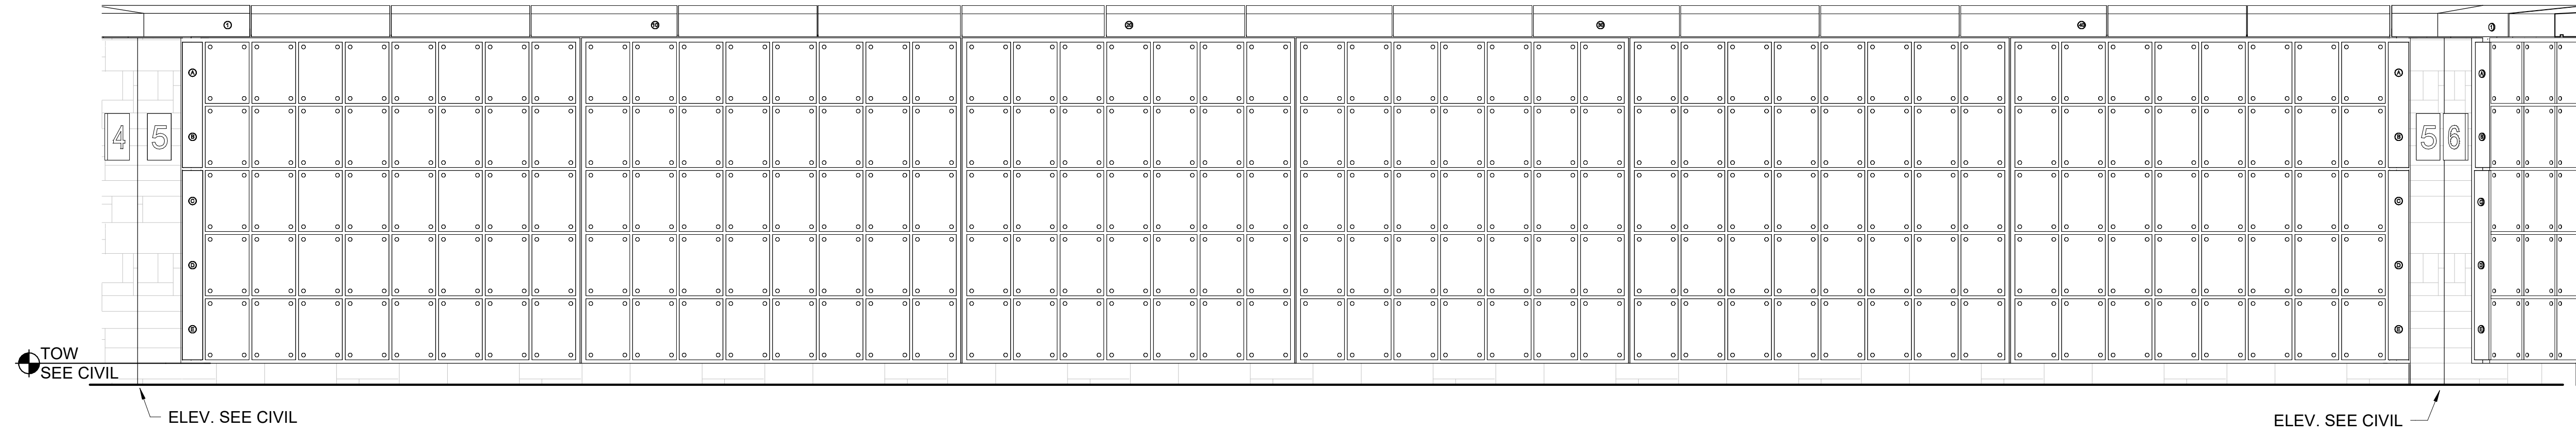

A1 WALL ELEVATION H-5
1/2" = 1'-0"

B


B

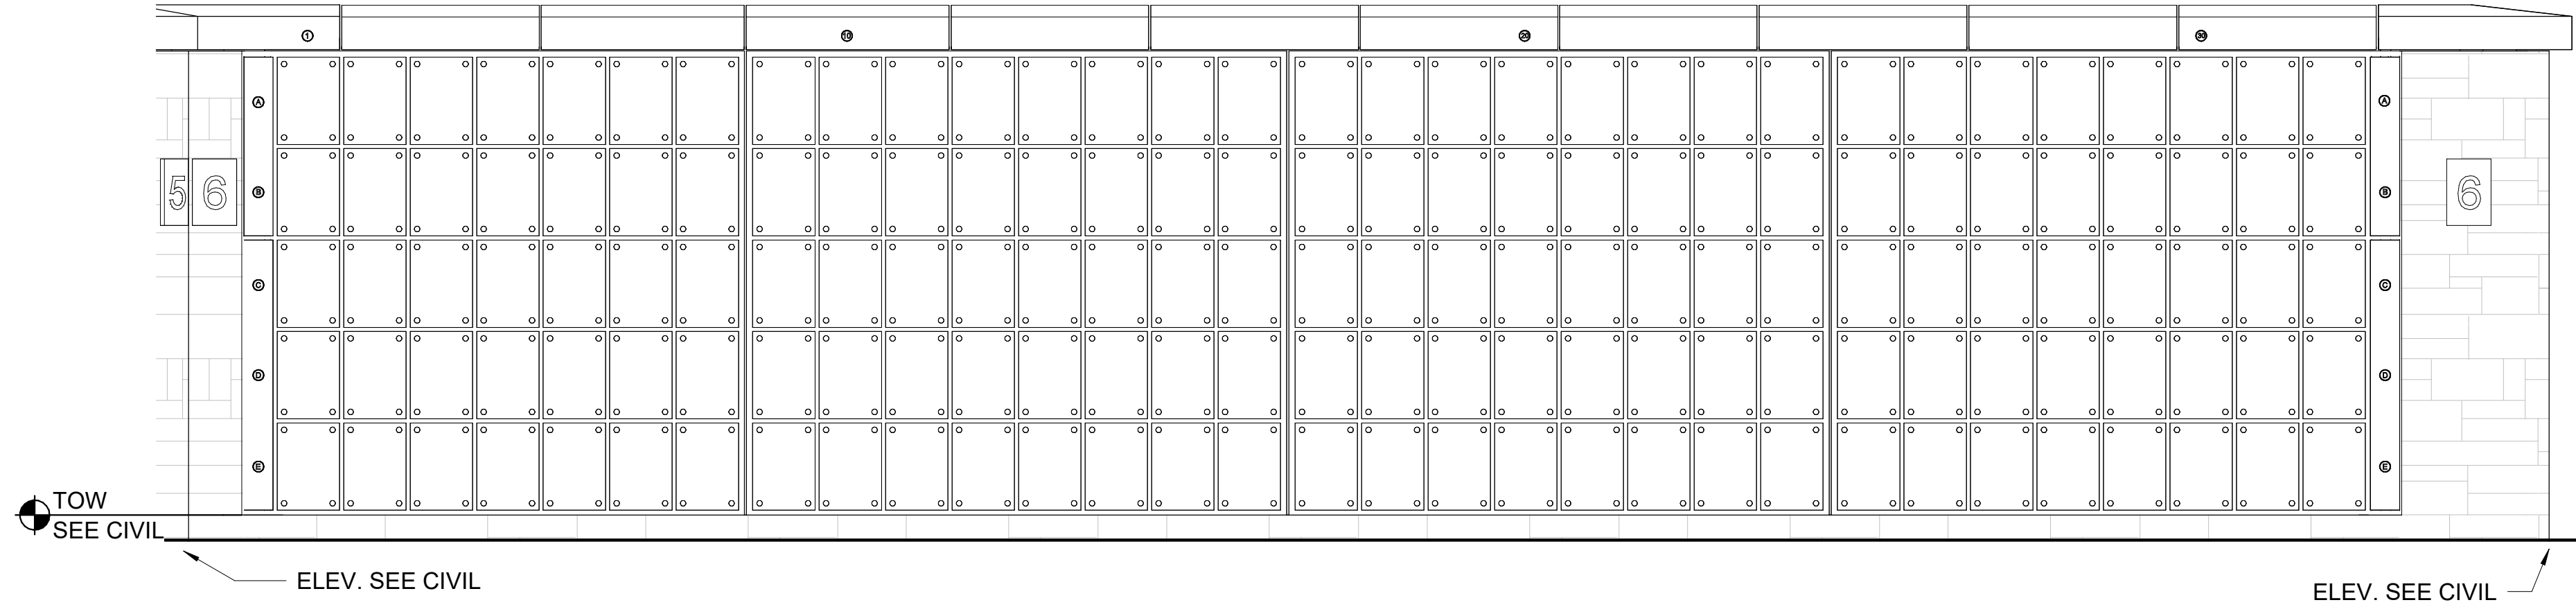


C1 WALL ELEVATION H-6
1/2" = 1'-0"

C

C

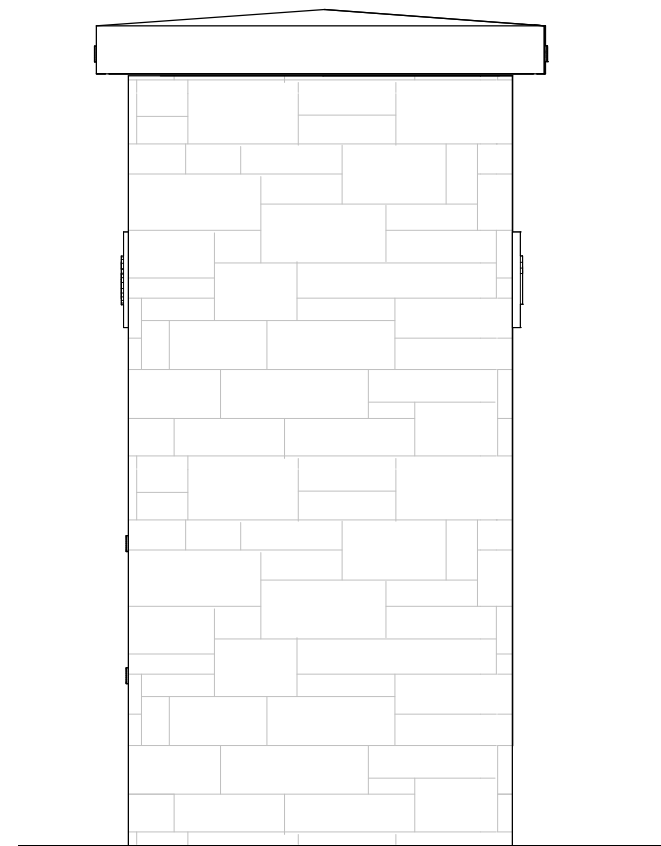


C7 SIDE ELEVATION 5 HIGH
1/2" = 1'-0"

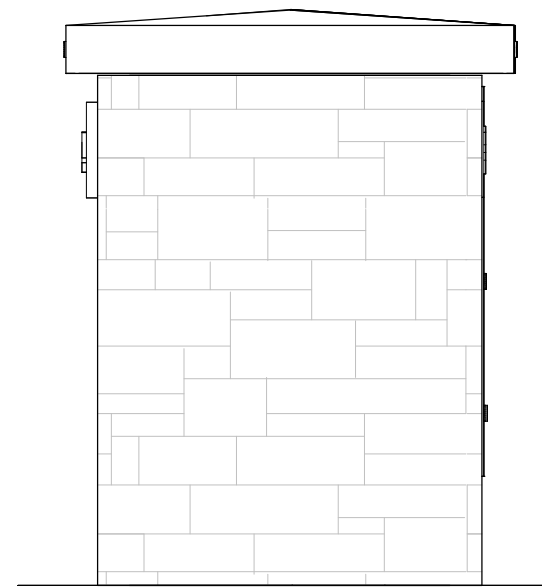

C8 SIDE ELEVATION 3 HIGH
1/2" = 1'-0"

D


D

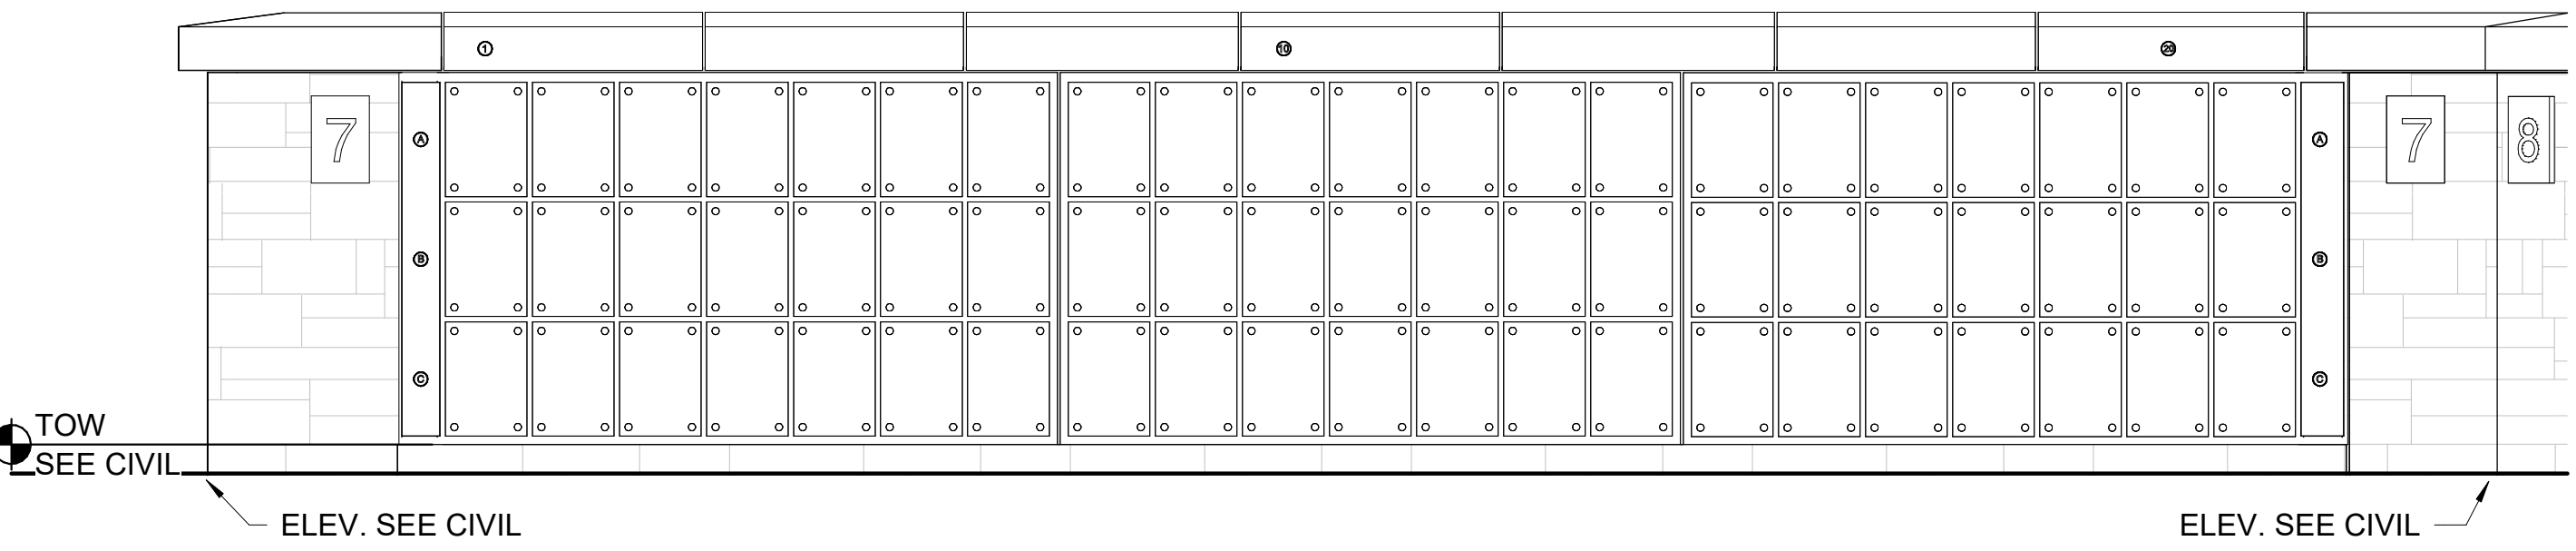

D1 WALL ELEVATION H-7
1/2" = 1'-0"

E


E

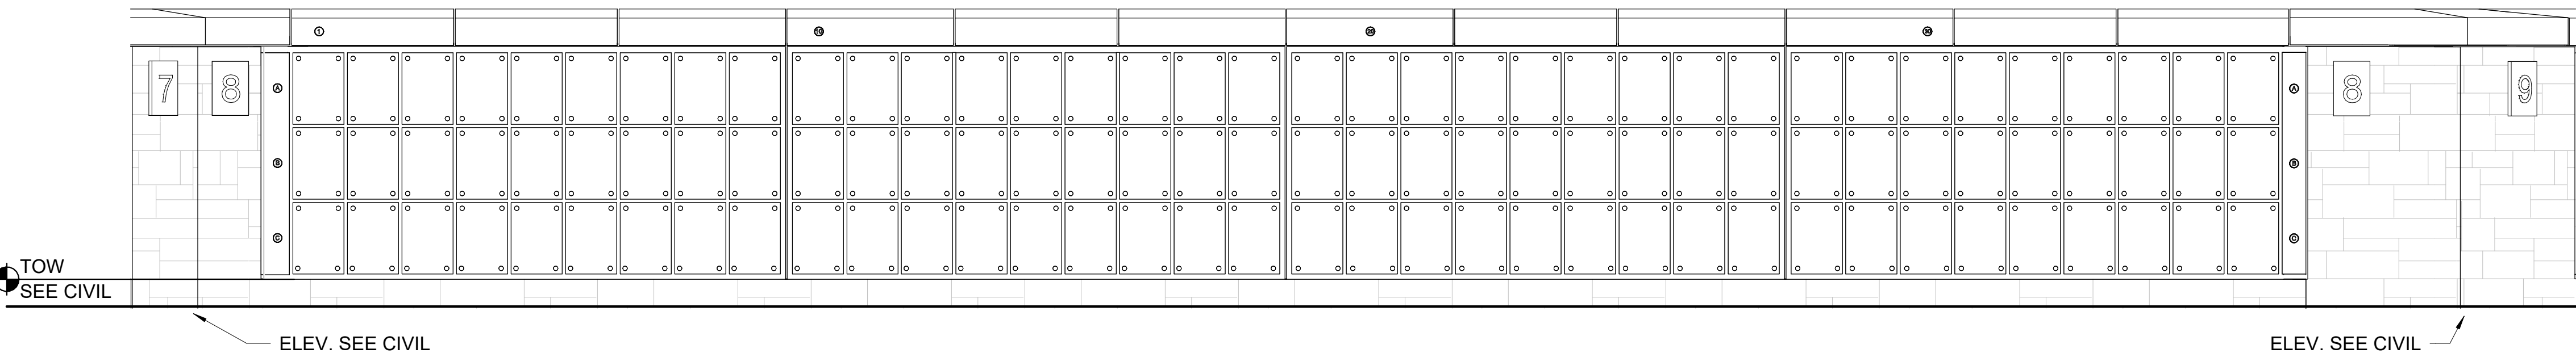


E1 WALL ELEVATION H-8
1/2" = 1'-0"

F

F

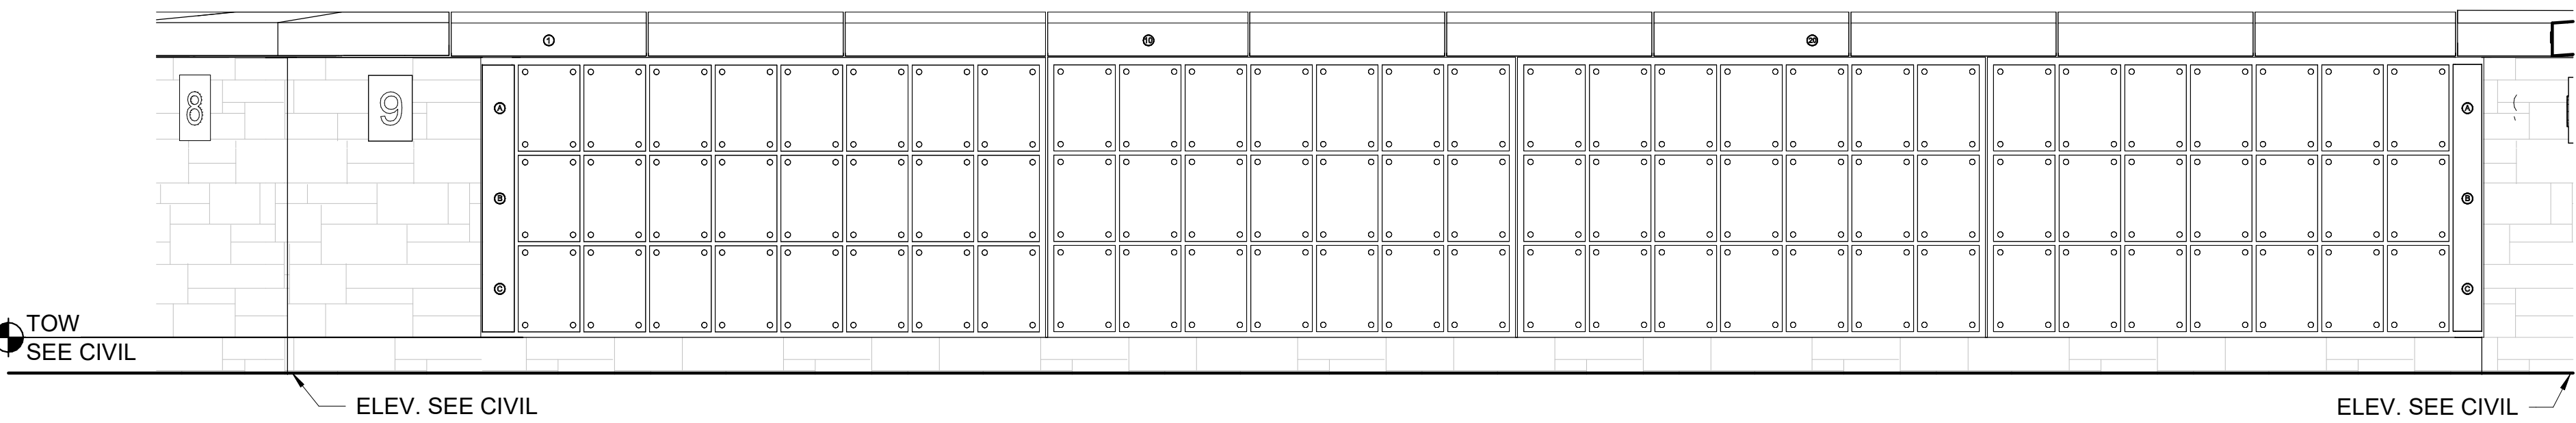

F1 WALL ELEVATION H-9
1/2" = 1'-0"

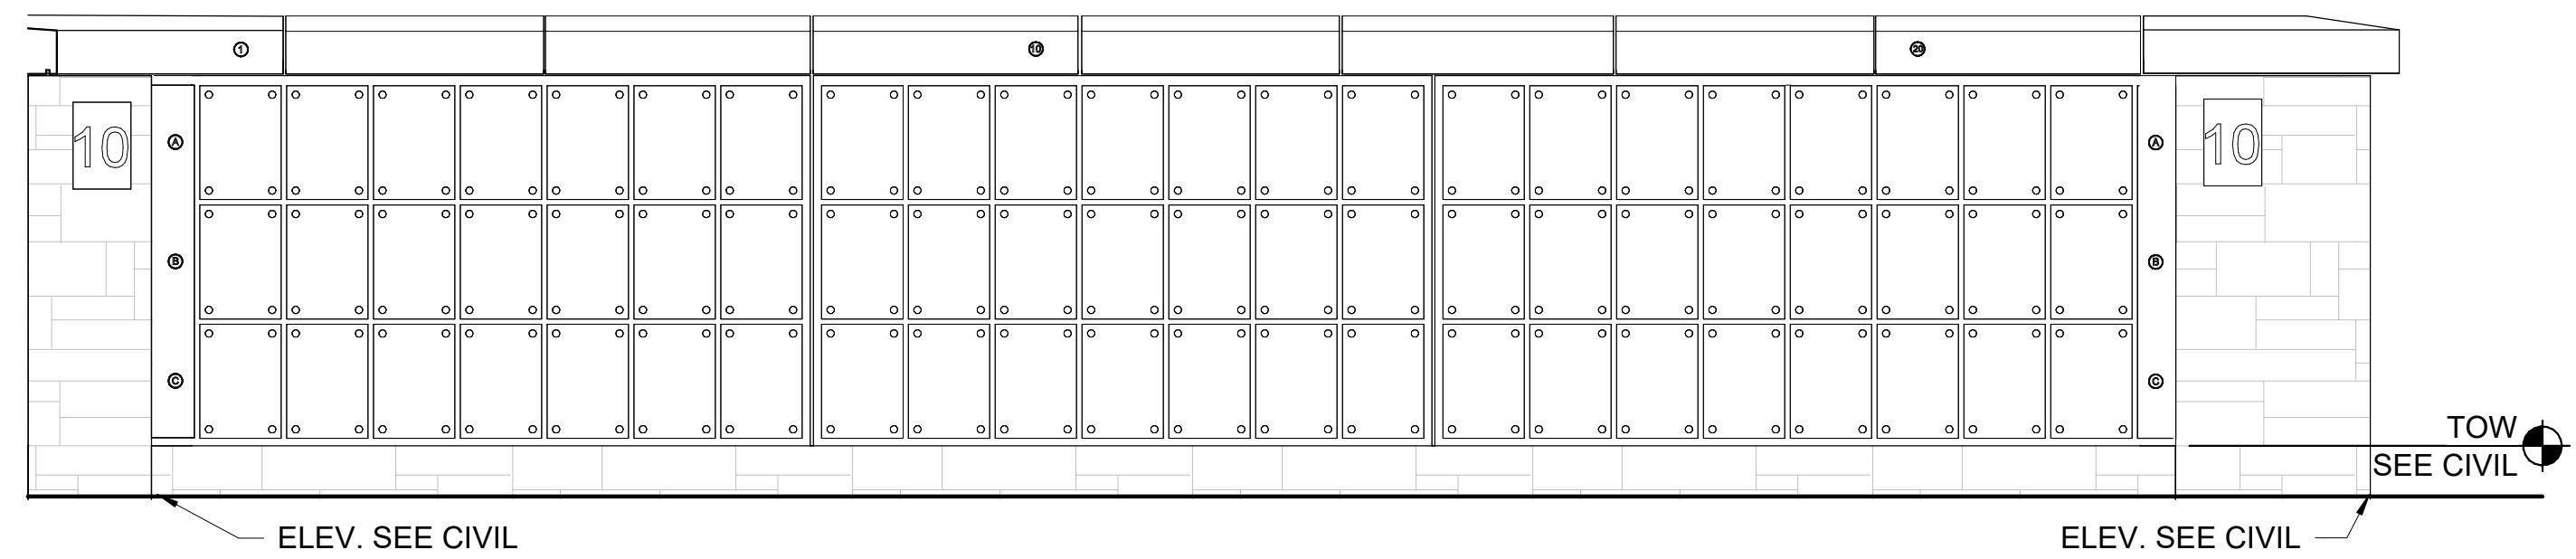

F6 WALL ELEVATION H-10
1/2" = 1'-0"

Revisions:	Date:

CONSULTANT

pland
COLLABORATIVE

plandcollab.com 505 268 2266

JD Engineering, PC
371 Zimmerman Lane
Hamilton, MT 59840
Phone: (406) 218-9988

ARCHITECT/ENGINEER OF RECORD

VC PROJECT / CONSTRUCTION
MANAGEMENT
ARCHITECTURE / ENGINEERING
PROJECT CONTROLS

56 LOUIS PRIMA DRIVE, SUITE B, COVINGTON, LA 70433
720.491.7559; Sean Fitzpatrick

STAMP

COLORADO LICENSED
ARCHITECT
SEAN FITZPATRICK
00404366
07/01/26

National Cemetery
Administration
Design and
Construction Service

VA U.S. Department
of Veterans Affairs

Drawing Title
COURT H ELEVATIONS

Approved: Project Manager/COR
Department of Veteran Affairs, NCA
POC: Homayoun Kazempour
Email: homayoun.kazempour@va.gov

Phase
BID DOCUMENTS

N/A

Project Title
**FORT SILL
GRAVESITE EXPANSION AND
CEMETERY FCA IMPROVEMENTS**

Location
Elgin, OK

Issue Date
07/01/2026

Checked
Author

Project Number
920CM3006

Building Number
N/A

Drawing Number
A-209



C



D



E





F




D

F

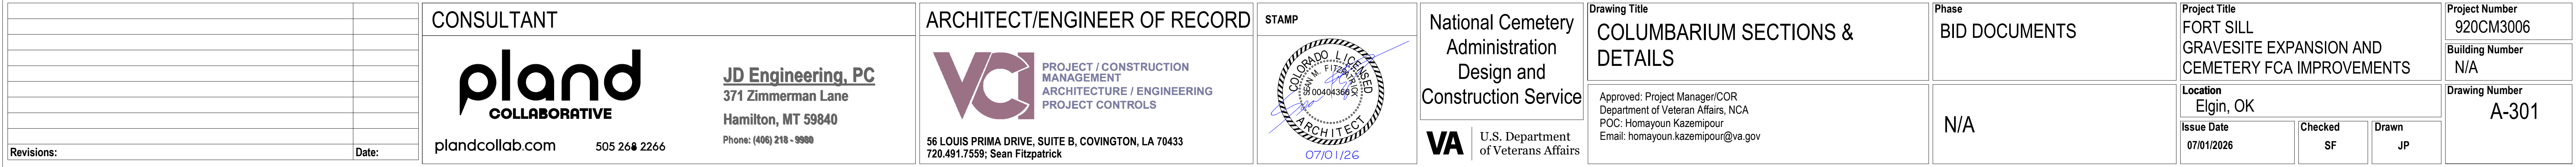


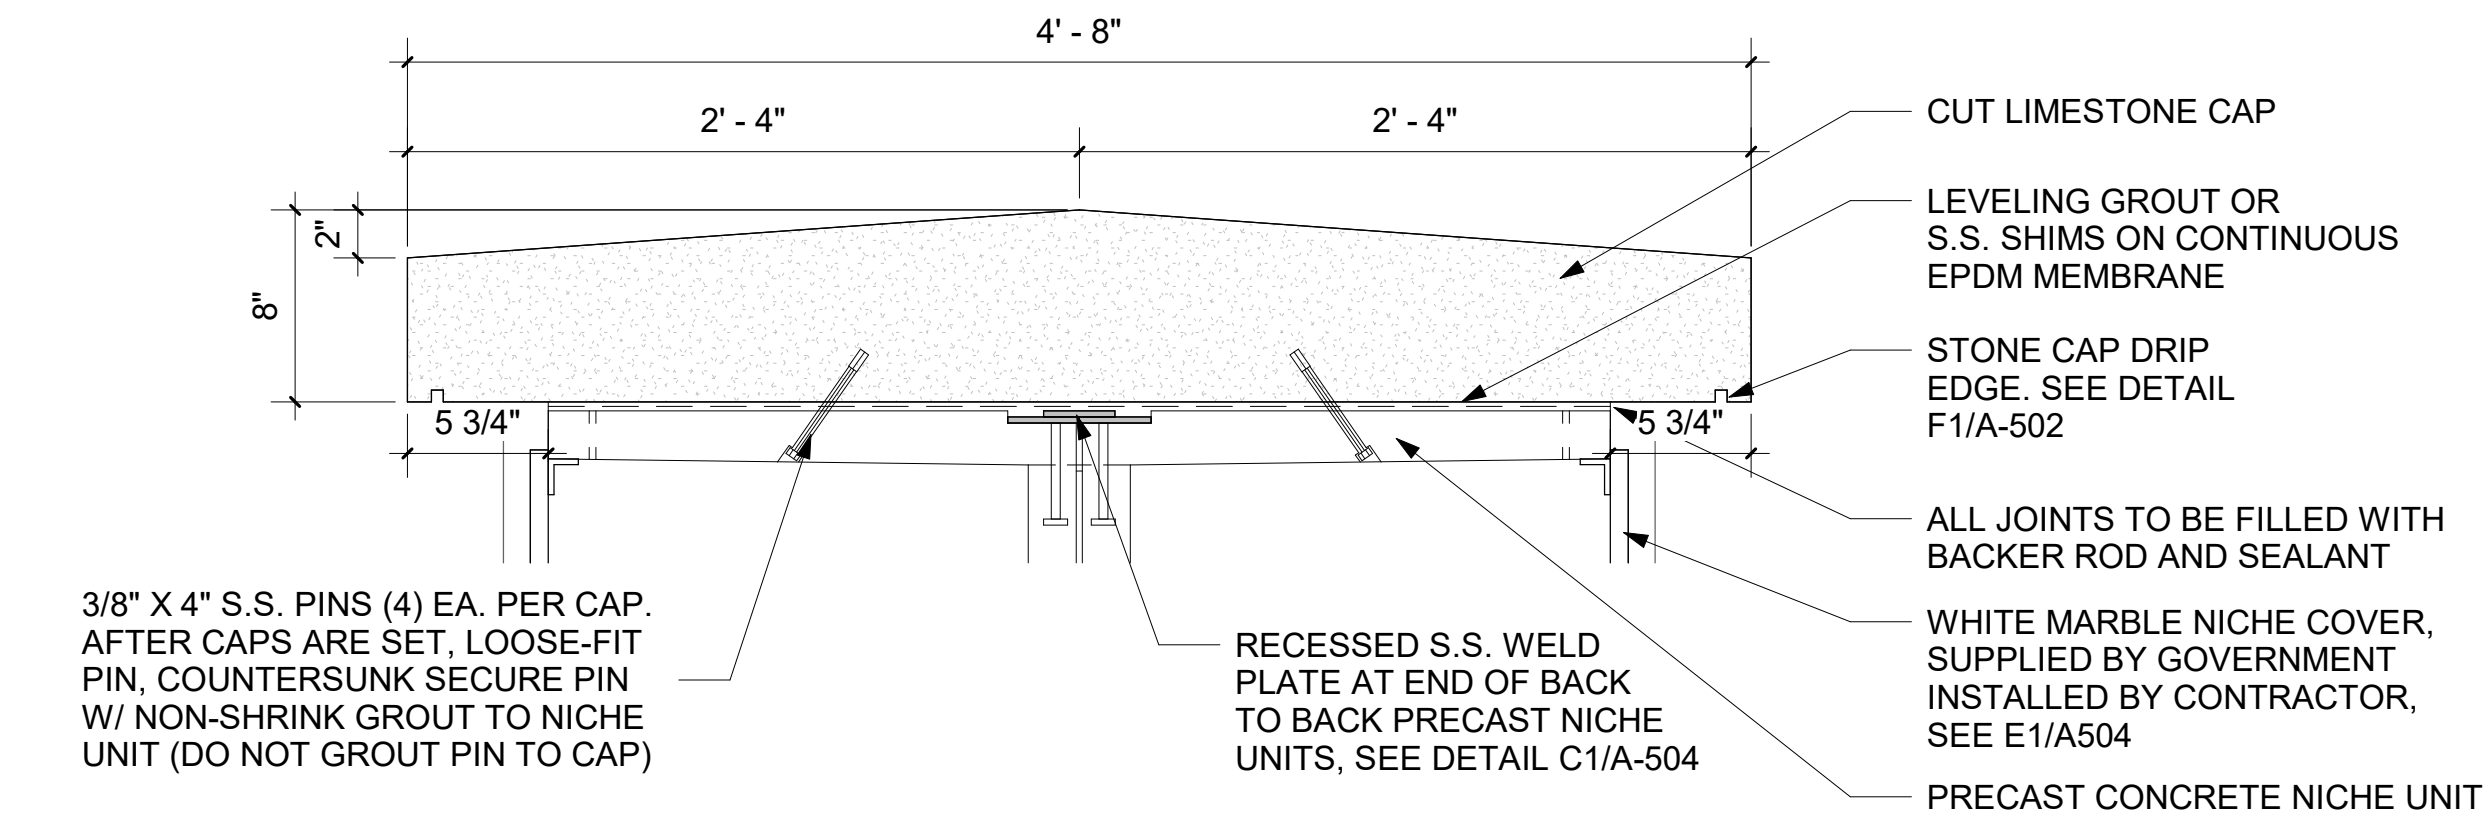


B4 DOUBLE SIDED CAP SECTION
1 1/2" = 1'-0"

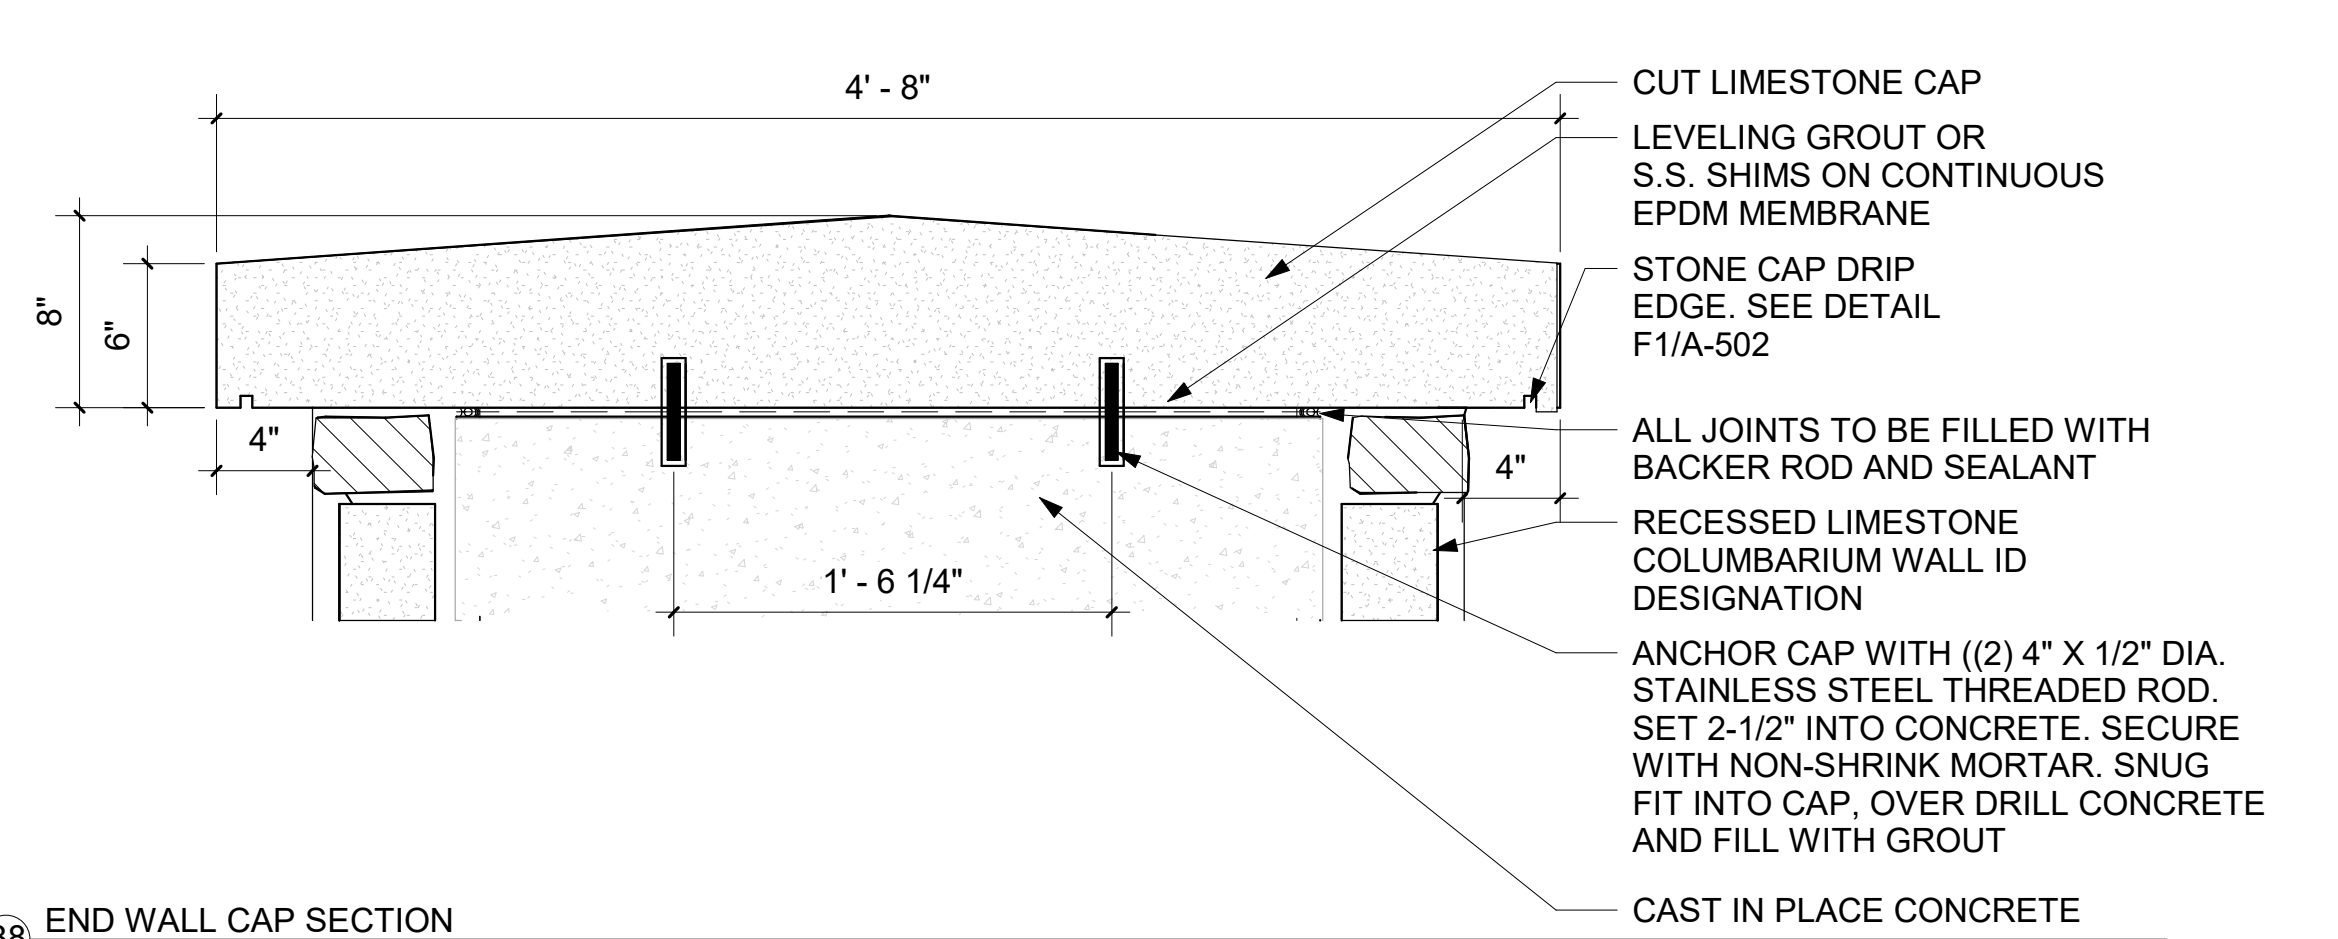


B8 END WALL CAP SECTION
1 1/2" = 1'-0"

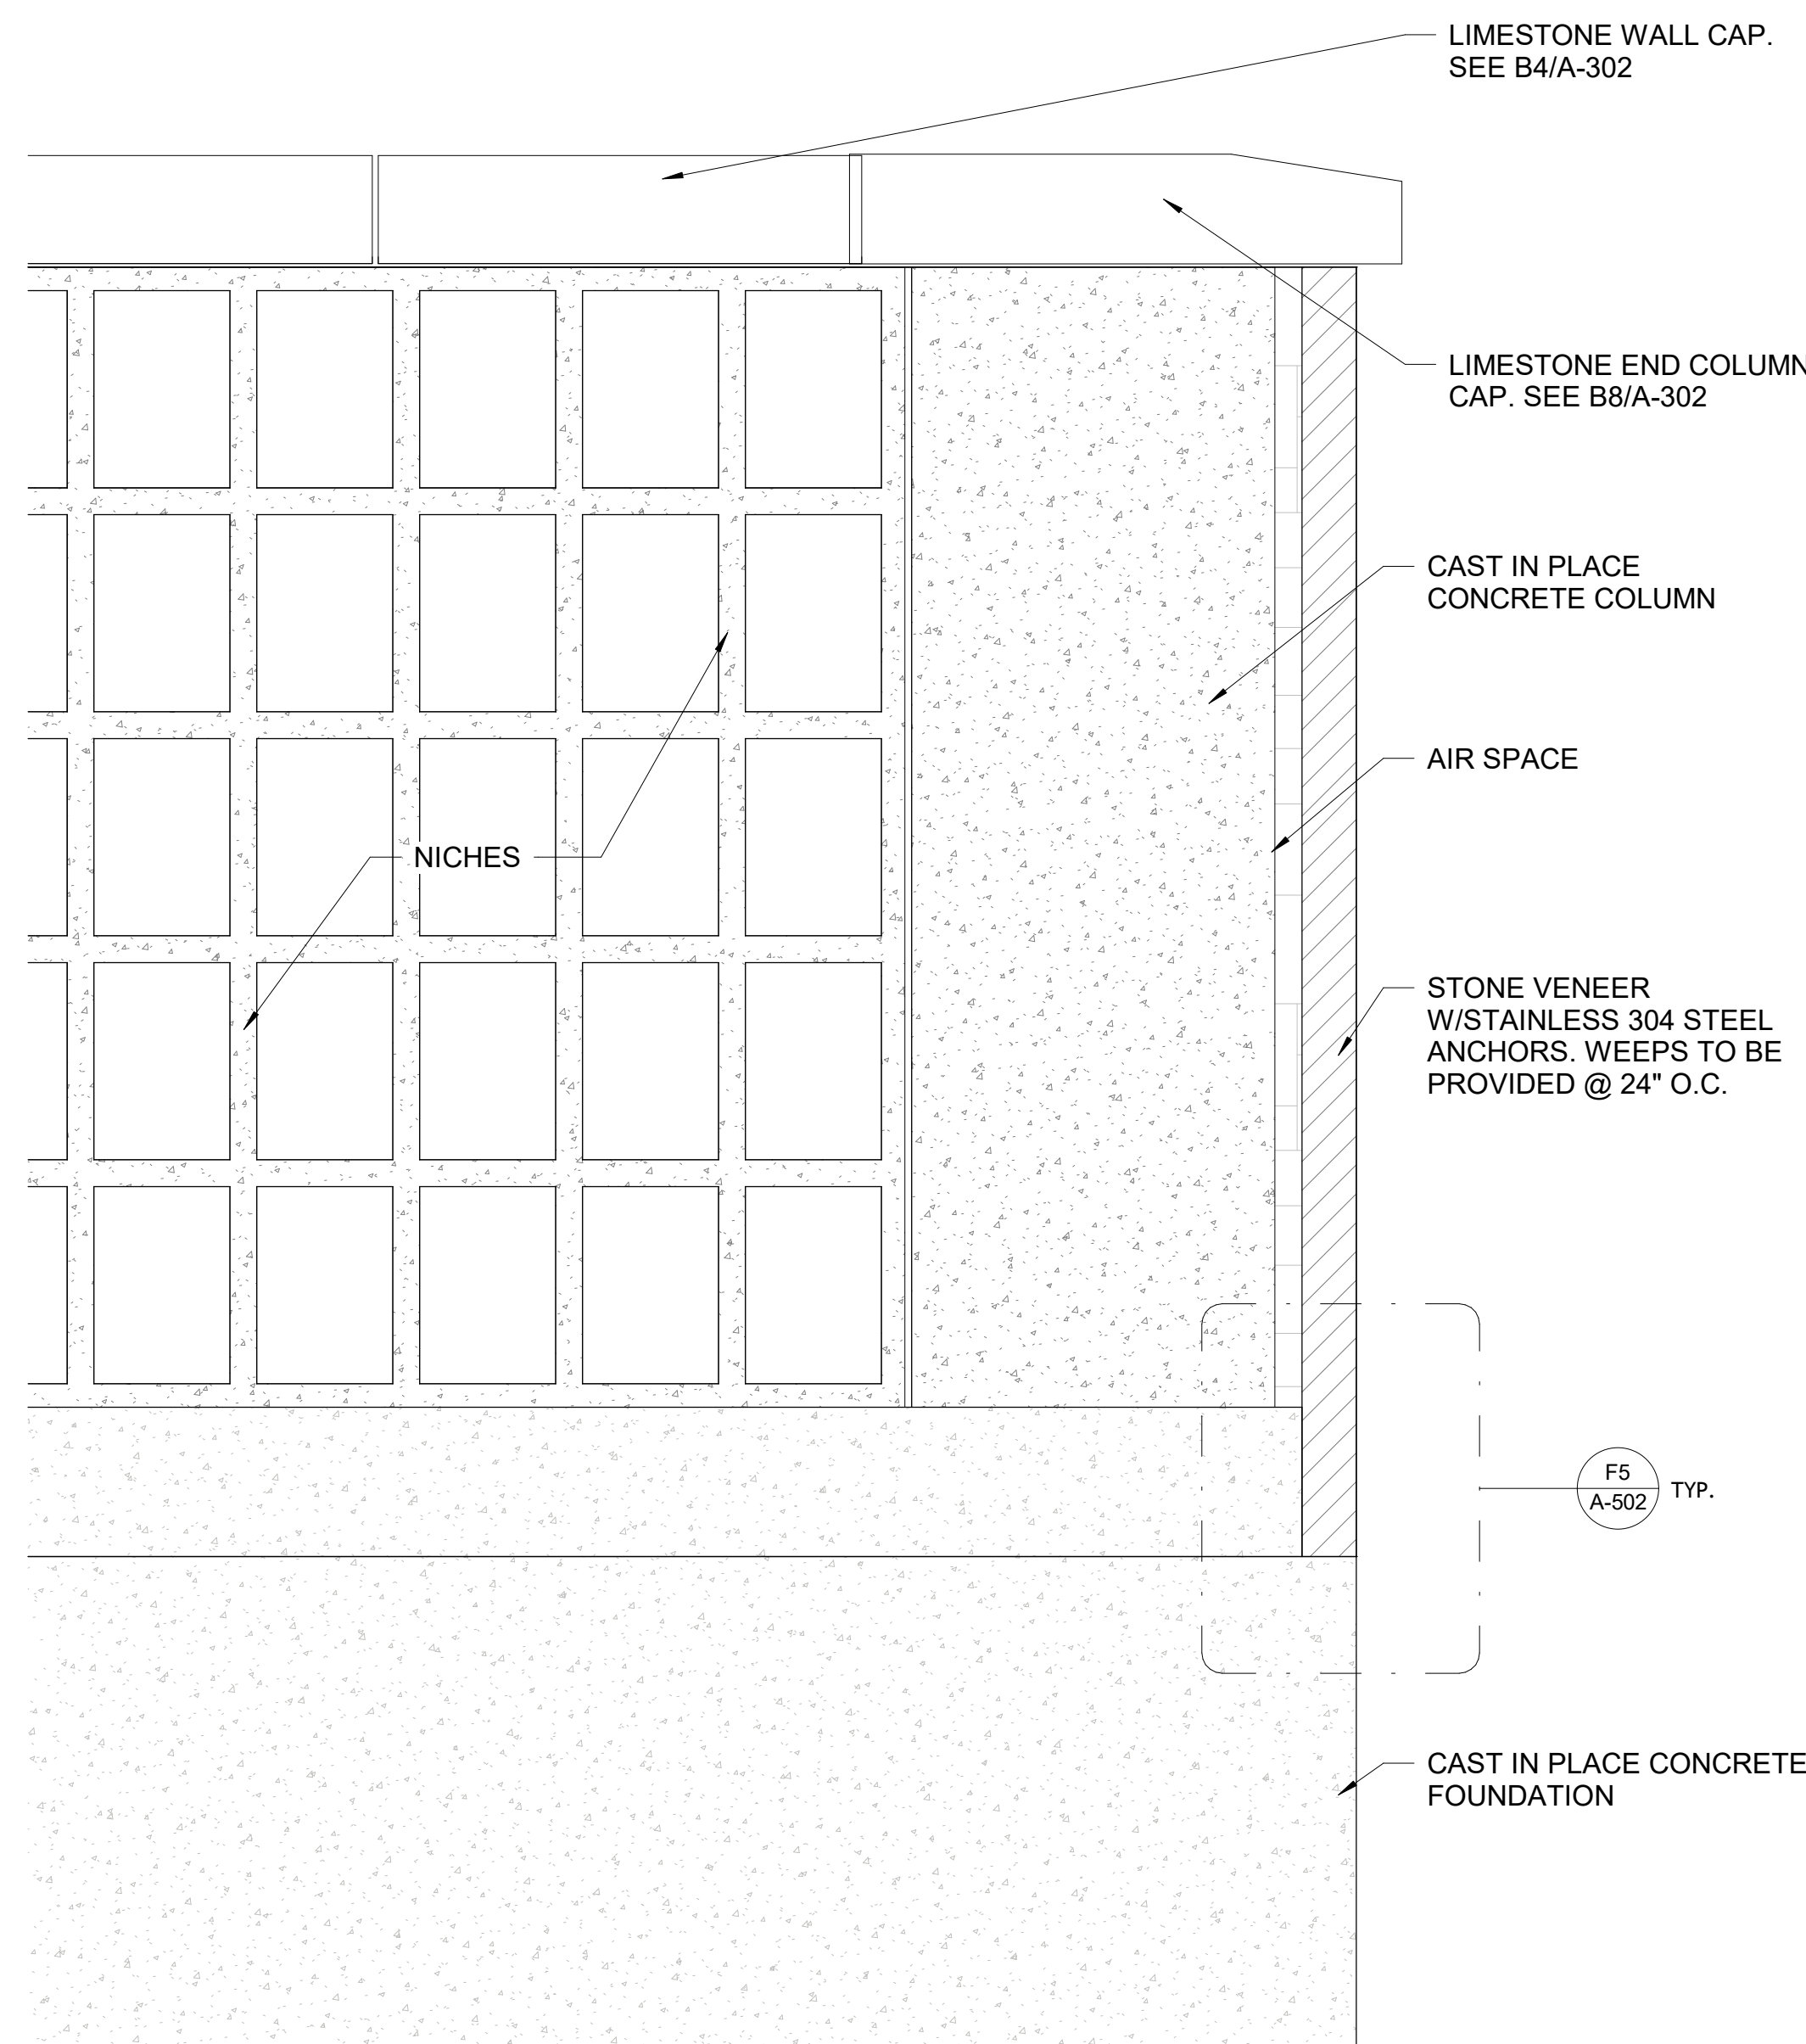

F1 5H THROUGH SECTION
1" = 1'-0"

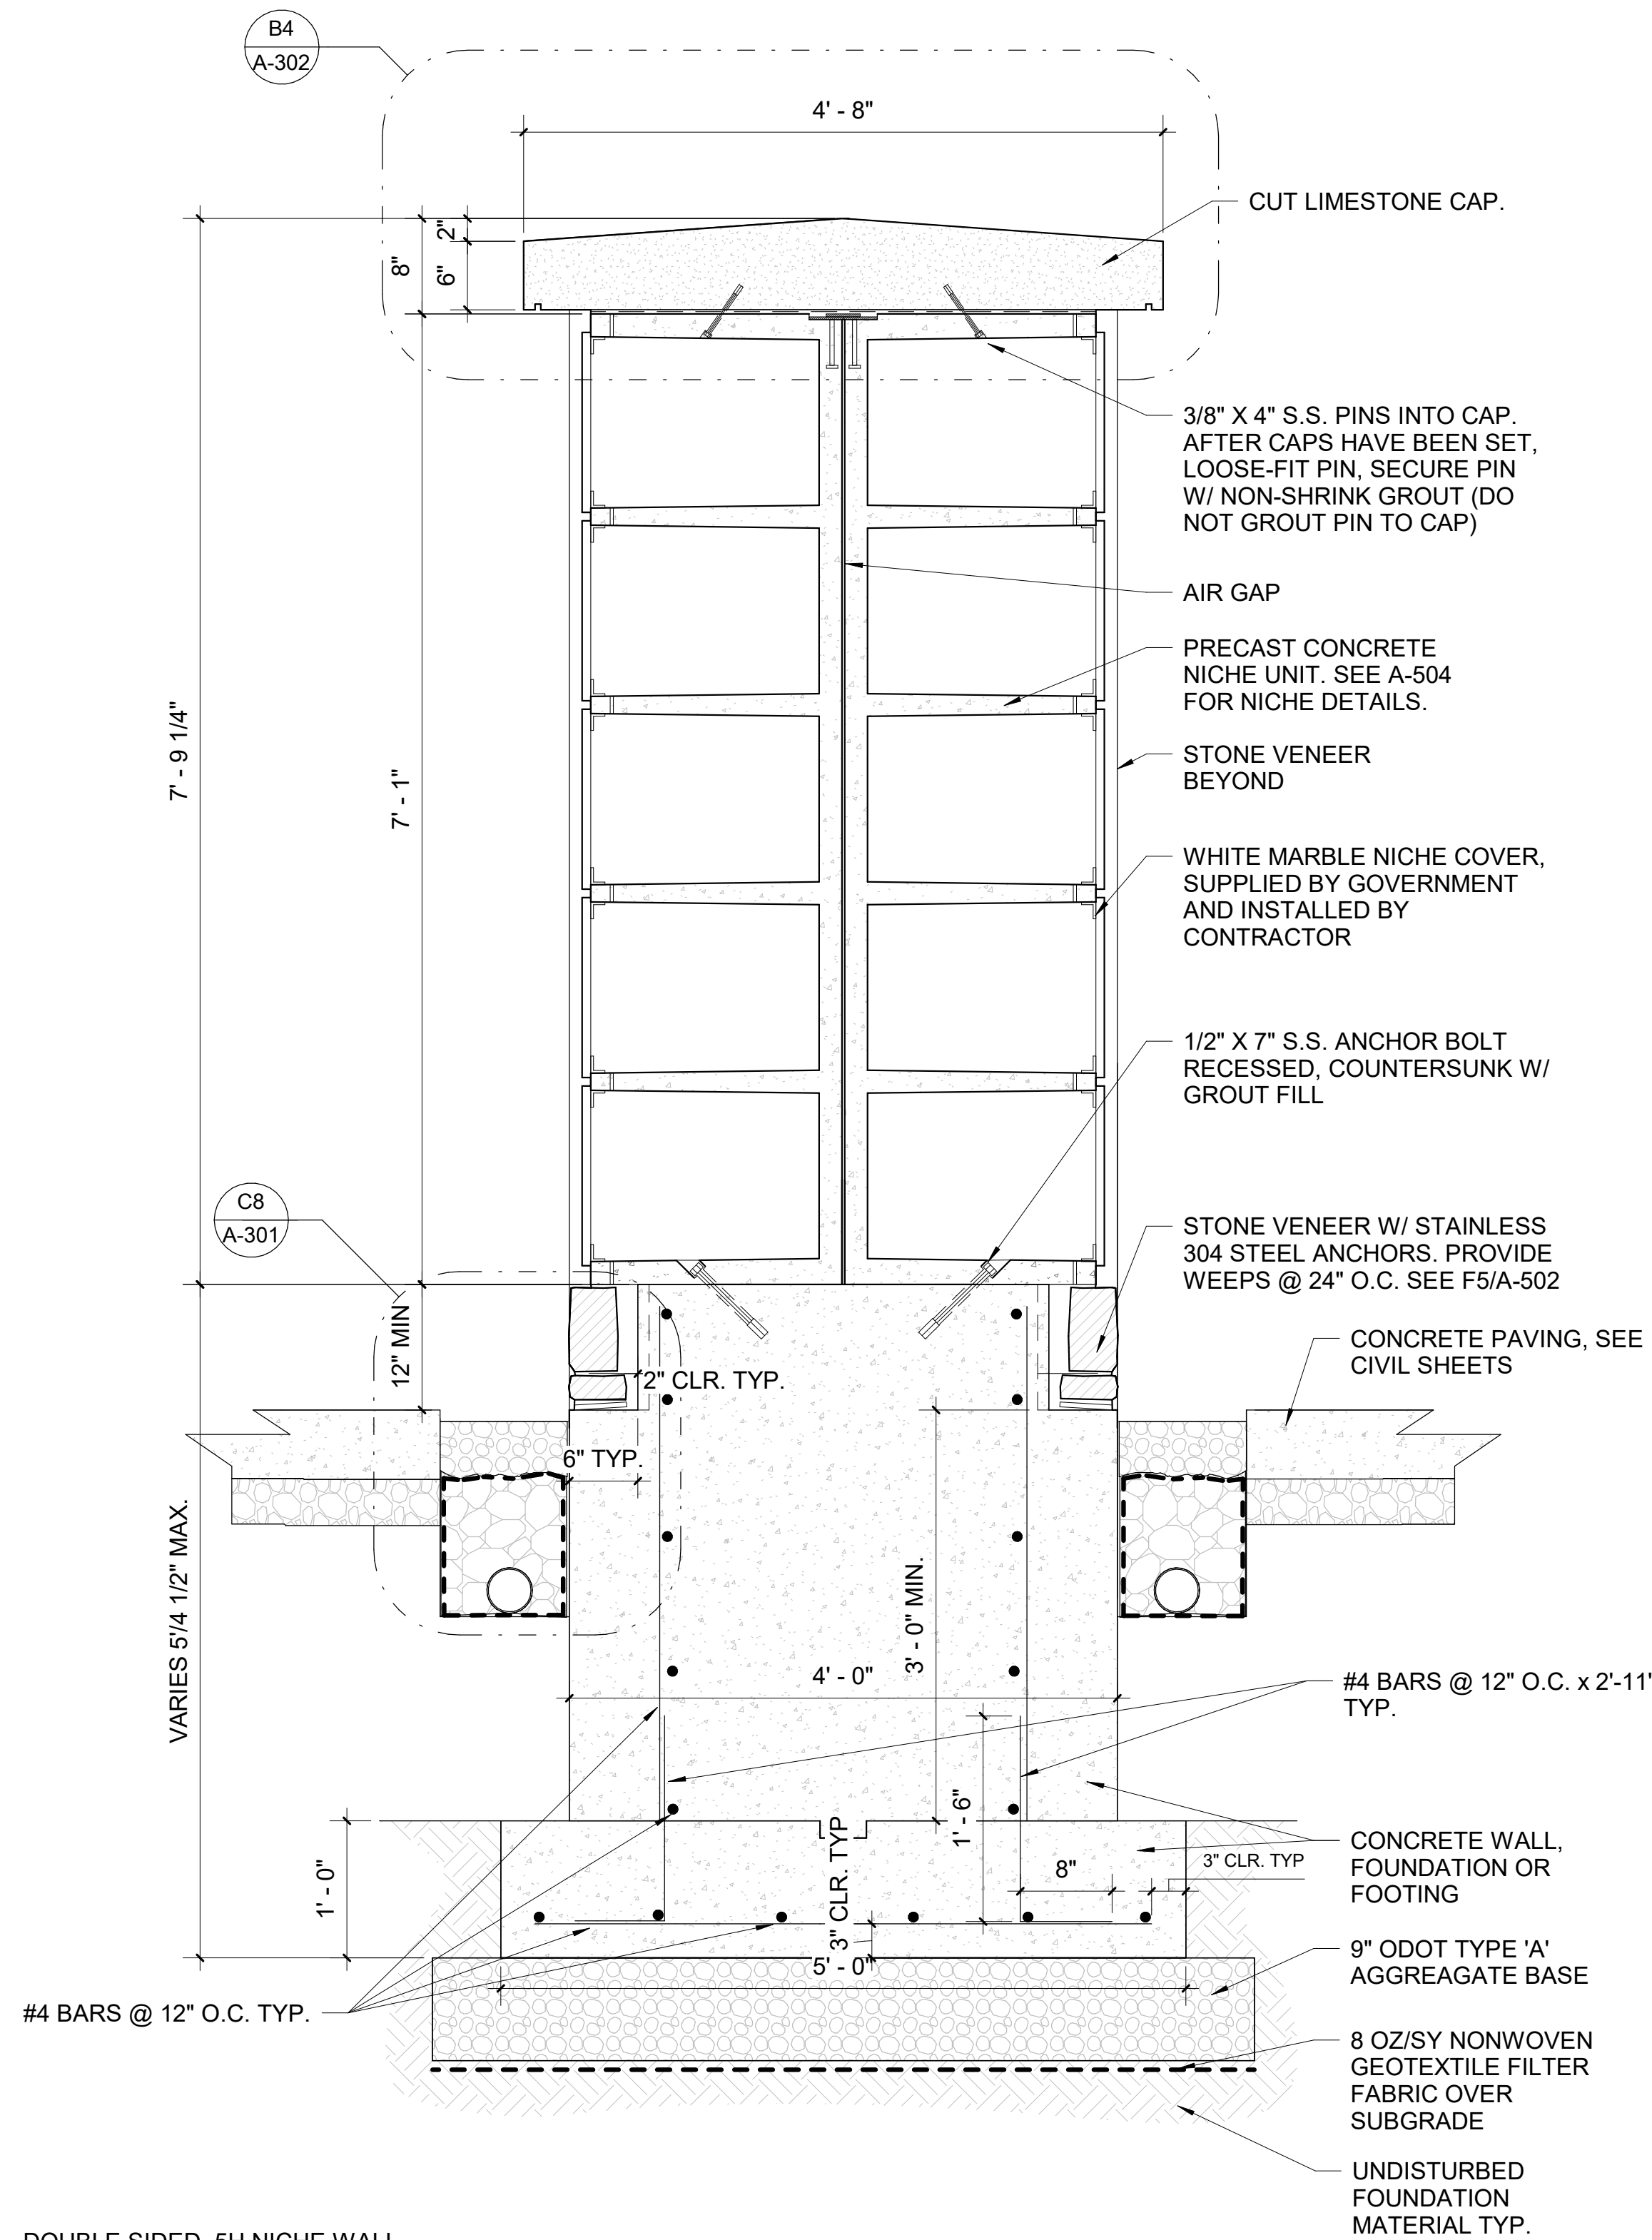

F4 DOUBLE SIDED, 5H NICHE WALL SECTION
1" = 1'-0"

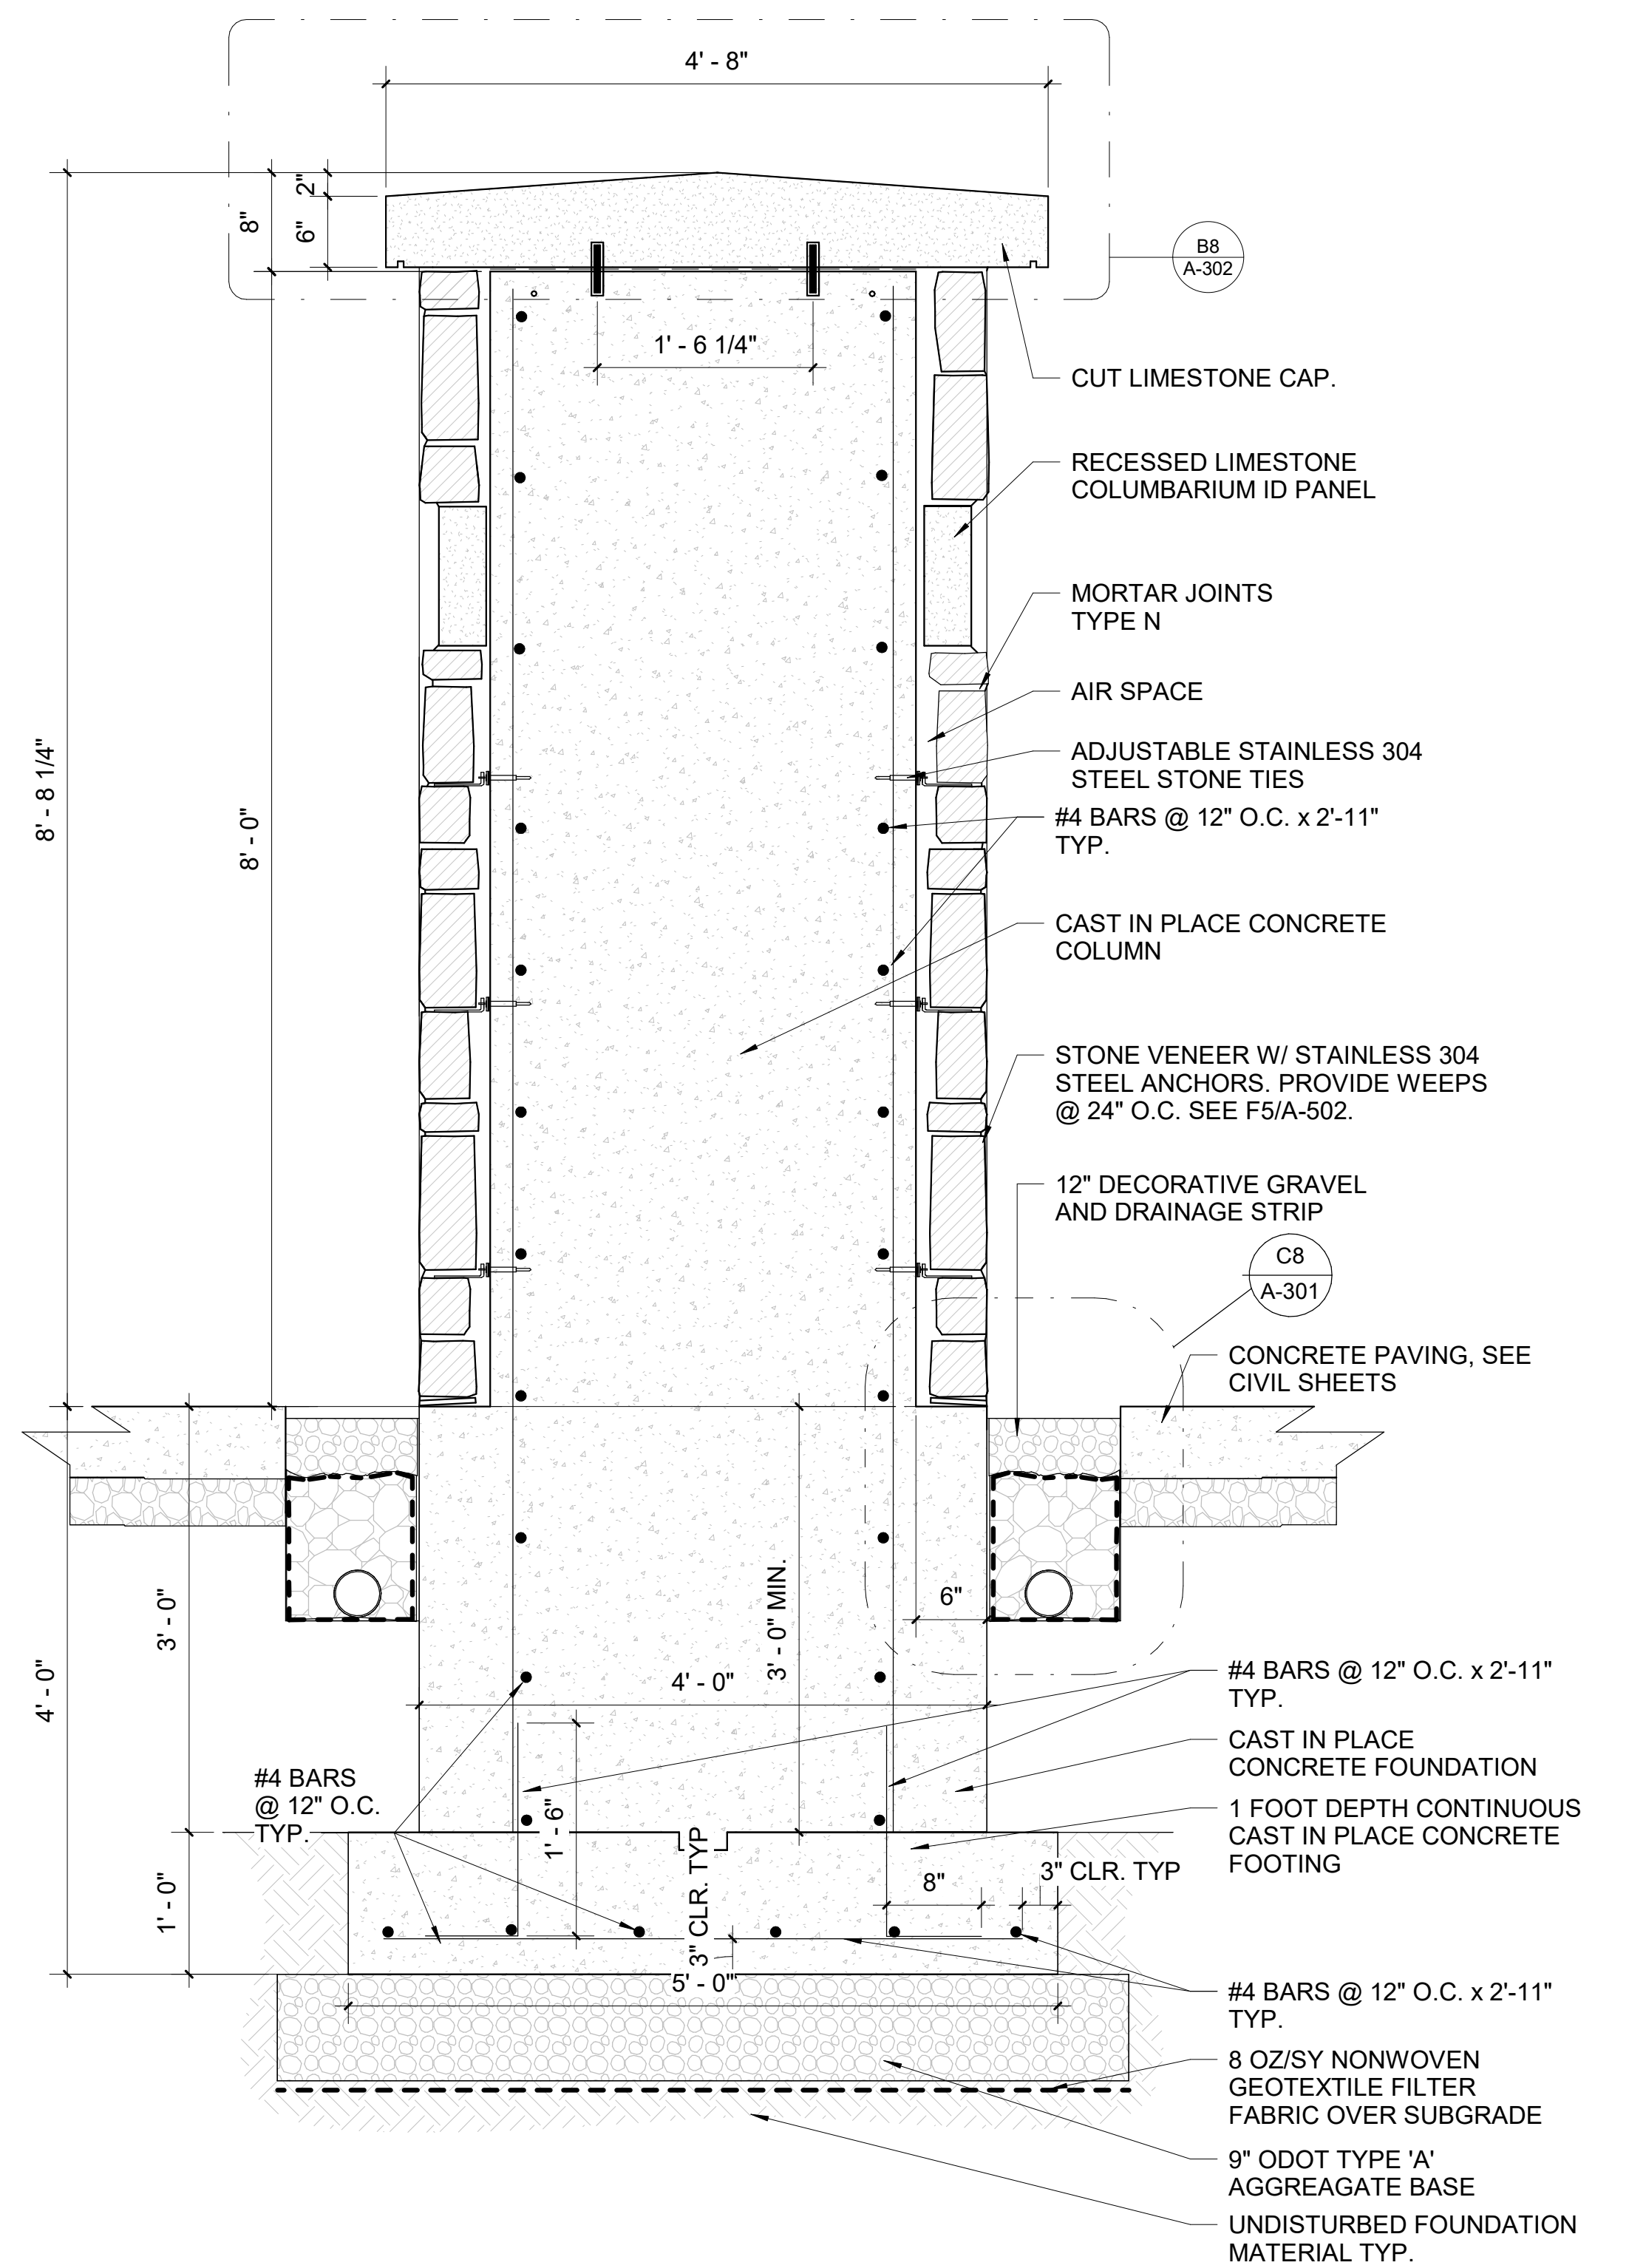

F8 DOUBLE SIDED, 5H END WALL SECTION
1" = 1'-0"

Revisions: Date:	CONSULTANT pland COLLABORATIVE plandcollab.com 505 268 2266 JD Engineering, PC 371 Zimmerman Lane Hamilton, MT 59840 Phone: (406) 218-9988	ARCHITECT/ENGINEER OF RECORD VCA PROJECT / CONSTRUCTION MANAGEMENT ARCHITECTURE / ENGINEERING PROJECT CONTROLS 56 LOUIS PRIMA DRIVE, SUITE B, COVINGTON, LA 70433 720.491.7559; Sean Fitzpatrick STAMP COLORADO LICENSED ARCHITECT 00404366 07/01/26	National Cemetery Administration Design and Construction Service VA U.S. Department of Veterans Affairs	Drawing Title COLUMBARIUM SECTIONS Approved: Project Manager/COR Department of Veterans Affairs, NCA POC: Homayoun Kazempour Email: homayoun.kazempour@va.gov	Phase BID DOCUMENTS N/A	Project Title FORT SILL GRAVESITE EXPANSION AND CEMETERY FCA IMPROVEMENTS Location Elgin, OK Issue Date 07/01/2026 Checked SF Drawn RA	Project Number 920CM3006 Building Number N/A Drawing Number A-302
--------------------------------	--	---	--	--	--	--	---