

A

E

C

□

F



BASE BID

A

B

C

D

E

F

A

B

C

D

E

F

LEGEND

- GRAVE SECTION LIMITS
GRAVESITE NUMBER
HEADSTONE FACE
DIRECTION
SECTION NUMBER
OBSTRUCTED /
TRADITIONAL BURIALS

BURIAL LEGEND

- IGC IN GROUND CREMAINS (3'x3')
PPC PRE-PLACED CRYPTS (3'x8')

148	1095	1046	995	944	893	842	791	740	689	638	587	536	485	434	383	332	281	230	179	128	77	26	1
147	1091	1042	991	940	889	838	787	736	685	634	583	532	481	430	379	328	277	226	175	124	73	22	0
146	1087	1038	987	936	885	834	783	732	681	630	579	528	477	426	375	324	273	222	171	120	69	18	-1
145	1083	1034	983	932	881	830	779	728	677	626	575	524	473	422	371	320	269	219	167	116	14	14	-2
144	1079	1030	979	928	877	826	775	724	673	622	571	520	469	418	367	316	265	215	163	112	10	10	-3
143	1075	1026	975	924	873	822	771	720	669	618	567	516	465	414	363	312	264	211	159	108	6	6	-4
142	1071	1022	971	920	869	818	767	716	665	614	563	512	461	410	359	308	257	206	157	104	2	2	-5
141	1067	1018	967	916	865	814	763	712	661	610	559	508	457	406	355	304	253	205	155	100	-2	-2	-6
140	1063	1014	963	912	861	810	759	708	657	606	555	504	453	402	351	300	249	198	151	96	-6	-6	-7
139	1059	1010	959	908	857	806	755	704	653	602	551	500	449	398	347	296	245	194	147	92	-10	-10	-8
138	1055	1006	955	904	853	802	751	700	649	598	547	496	445	394	343	292	241	193	143	88	-14	-14	-9
137	1051	1002	951	900	849	798	747	696	645	594	543	492	441	390	339	288	237	188	139	84	-18	-18	-10
136	1047	998	947	896	845	794	743	692	641	590	539	488	437	386	335	284	233	187	135	80	-22	-22	-11
135	1043	994	944	893	842	791	740	689	638	587	536	485	434	383	332	281	230	186	131	76	-26	-26	-12
134	1039	990	940	889	838	787	736	685	634	583	532	481	430	379	328	277	226	182	127	72	-30	-30	-13
133	1035	986	936	885	834	783	732	681	630	579	528	477	426	375	324	276	222	178	123	68	-34	-34	-14
132	1031	982	932	881	830	779	728	677	626	575	524	473	422	371	320	275	220	174	119	64	-38	-38	-15
131	1027	978	928	877	826	775	724	673	622	571	520	469	418	367	316	269	219	170	115	60	-42	-42	-16
130	1023	974	924	873	822	771	720	669	618	567	516	465	414	363	312	266	215	169	111	56	-46	-46	-17
129	1019	970	920	869	818	767	716	665	614	563	512	461	410	359	308	257	206	165	107	52	-50	-50	-18
128	1015	966	916	865	814	763	712	661	610	559	508	457	406	355	304	253	205	161	103	48	-54	-54	-19
127	1011	962	912	861	810	759	708	657	606	555	504	453	402	351	300	249	198	159	99	44	-58	-58	-20
126	1007	958	908	857	806	755	704	653	602	551	500	449	398	347	296	245	199	155	95	40	-62	-62	-21
125	1003	954	904	853	802	751	700	649	598	547	496	445	394	343	292	244	195	151	91	36	-66	-66	-22
124	999	950	900	849	798	747	696	645	594	543	492	441	390	339	288	237	190	147	87	32	-70	-70	-23
123	995	946	896	845	794	743	692	641	590	539	488	437	386	335	284	233	191	143	83	28	-74	-74	-24
122	991	942	892	841	790	739	688	637	586	535	484	433	382	331	280	229	189	139	79	24	-78	-78	-25
121	987	938	888	837	786	735	684	633	582	531	480	429	378	327	276	225	186	135	75	20	-82	-82	-26
120	983	934	884	833	782	731	680	629	578	527	476	425	374	323	273	222	182	131	71	16	-86	-86	-27
119	979	930	880	829	778	727	676	625	574	523	472	421	370	319	271	220	180	127	67	12	-90	-90	-28
118	975	926	876	825	774	723	672	621	570	519	468	417	366	315	269	218	176	123	63	8	-94	-94	-29
117	971	922	872	821	770	719	668	617	566	515	464	413	364	313	267	216	172	119	59	4	-98	-98	-30
116	967	918	868	817	766	715	664	613	562	511	460	409	358	307	256	205	168	115	55	0	-102	-102	-31
115	963	914	864	813	762	711	660	609	558	507	456	405	354	303	252	201	164	111	51	-4	-106	-106	-32
114	959	910	860	809	758	707	656	605	554	503	452	401	350	249	198	161	107	107	47	-8	-110	-110	-33
113	955	906	856	805	754	703	652	601	550	499	448	397	346	295	244	199	163	103	43	-12	-114	-114	-34
112	951	902	852	801	750	699	648	597	546	495	444	393	342	291	240	195	159	99	39	-16	-118	-118	-35
111	947	898	848	797	746	695	644	593	542	491	440	389	338	287	236	191	155	95	35	-20	-122	-122	-36
110	943	894	844	793	742	691	640	589	538	487	436	385	334	283	232	189	151	91	31	-24	-126	-126	-37
109	939	890	840	789	738	687	636	585	534	483	432	381	330	279	228	185	147	87	27	-28	-130	-130	-38
108	935	886	836	785	734	683	632	581	530	479	428	377	326	275	224	181	143	83	23	-32	-134	-134	-39
107	931	882	832	781	730	679	628	577	526	475	424	373	322	273	220	177	139	79	19	-36	-138	-138	-40
106	927	878	828	777	726	675	624	573	522	471	420	369	318	268	217	173	135	75	15	-40	-142	-142	-41
105	923	874	824	773	722	671	620	569	518	467	416	365	314	266	213	169	131	71	11	-44	-146	-146	-42
104	919	870	820	769	718	667	616	565	514	463	412	364	313	264	211	165	127	67	7	-48	-150	-150	-43
103	915	866	816	765	714	663	612	561	510	459	408	357	306	255	204	161	123	63	3	-52	-154	-154	-44
102	911	862	812	761	710	659	608	557	506	455	404	353	302	251	200	157	119	59	-1	-56	-158	-158	-45
101	907	858	808	757	706	655	604	553	502	451	400	349	298	247	196	153	115	55	-5	-60	-162	-162	-46
100	903	854	804	753	702	651	600	549	498	447	396	345	294	243	193	149	111	51	-9	-64	-166	-166	-47
99	899	850	800	749	698	647	596	545	494	443	392	341	290	239	191	145	107	47	-13	-68	-170	-170	-48
98	895	846	796	745	694	643	592	541	490	439	388	337	286	235	189	141	103	43	-17	-72	-174	-174	-49
97	891	842	792	741	690	639	588	537	486	435	384	333	282	231	187	137	99	39	-21	-76	-178	-178	-50
96	887	838	788	737	686	635	584	533	482	431	380	329	278	227	183	133	95	35	-25	-80	-182	-182	-51
95	883	834	784	733	682	631	580	529	478	427	376	325	274	223	179	129	91	31	-29	-84	-186	-186	-52
94	879	830	780	729	678	627	576	525	474	423	372	321	270	219	175	125	87	27	-33	-88	-190	-190	-53
93	875	826	776	725	674	623	572	521	470	419	368	317	266	215	171	121	83	23	-37	-92	-194	-194	-54
92	871	822	772	721	670	619	568	517	466	415	366	315	265	213	167	117	79	19	-41	-96	-198	-198	-55
91	867	818	768	717	666	615	564	513	462	411	360	309	258	207	163	113	75	15	-45	-100	-202	-202	-56
90	863	814	764	713	662	611	560	509	458	407	357	306	255	203	159	109	71	11	-49	-104	-206	-206	-57
89	859	810	760	709	658	607	556	505	454	403	352	301	250	199	155	105	67	7	-53	-108	-210	-210	-58
88	855	806	756	705	654	603	552	501	450	400	349	298	247	195	151	101	63	3	-57	-112	-214	-214	-59
87	851	802	752	701	650	599	548	497	446	395	344	293	242	191	147	97	59	-1	-61	-116	-218	-218	-60
86	847	800	750	699	646	595	544	493	442	391	340	289	238	189	143	93	55	-5	-65	-120	-222	-222	-61
85	843	796	746	695	642	591	540	489	438	387	336	285	234	187	139	89	51	-9	-69	-124	-226	-226	-62
84	839	792	742	691	638	587	536	485	434	383	332	282	231										

A

B

C

D

E

F

File Path: y:\050010526\va_mca_01\050010526_gravesite_bury_01.dwg | saved: 6/22/2026 1:52 PM | plot: 6/22/2026 2:53 PM

LEGEND

- GRAVESITE GRID MONUMENT SEE 3/CB501
- SECTION MARKER SEE 3/LK501
- OBSTRUCTED / FUTURE TRADITIONAL GRAVESITE
- PERIMETER GRAVESITE
- HEADSTONE FACE DIRECTION
- SECTION NUMBER

BURIAL LEGEND


- IGC IN GROUND CREMAINS (3'x3')
- PPC PRE-PLACED CRYPTS (3'x8')

SECTION MARKERS		
PT ID	NORTHING	EASTING
110	10678512.8850	405055.3779
111	10678301.9989	405016.6414
112	10678286.0168	405016.1288
113	10678104.0930	405010.2875
114	10678088.1279	405009.7629
115	10677934.1551	405023.8343

GRAVESITE GRID POINTS		
PT ID	NORTHING	EASTING
57	10678461.5910	405032.2901
58	10678377.6317	405029.5895
59	10678293.6734	405026.8888
60	10678227.7043	405024.7668
61	10678161.7383	405022.6478
62	10678095.7762	405020.5232
63	10678029.8153	405018.4015
64	10677904.8193	405078.4286
65	10677961.7937	405080.2458
66	10678027.7579	405082.3665
67	10678093.7188	405084.4871
68	10678159.6808	405086.6149


GRAVESITE GRID POINTS		
69	10678225.6468	405088.7339
70	10678291.6161	405090.8493
71	10678375.6829	405093.5219
72	10678459.5354	405096.2478
73	10678457.4796	405160.2097
74	10678373.6253	405157.4887
75	10678289.5587	405154.8127
76	10678223.5895	405152.6925
77	10678157.6236	405150.5734
78	10678091.6614	405148.4523
79	10678025.7004	405146.3323
80	10677959.7361	405144.2134
81	10677902.7645	405142.3956

GRAVESITE GRID POINTS		
82	10677900.7096	405206.3626
83	10677957.6782	405208.1926
84	10678023.6425	405210.3116
85	10678089.6035	405212.4305
86	10678155.5657	405214.5530
87	10678221.5316	405216.6721
88	10678287.5010	405218.7876
89	10678371.4668	405221.4848
90	10678455.4235	405224.1832

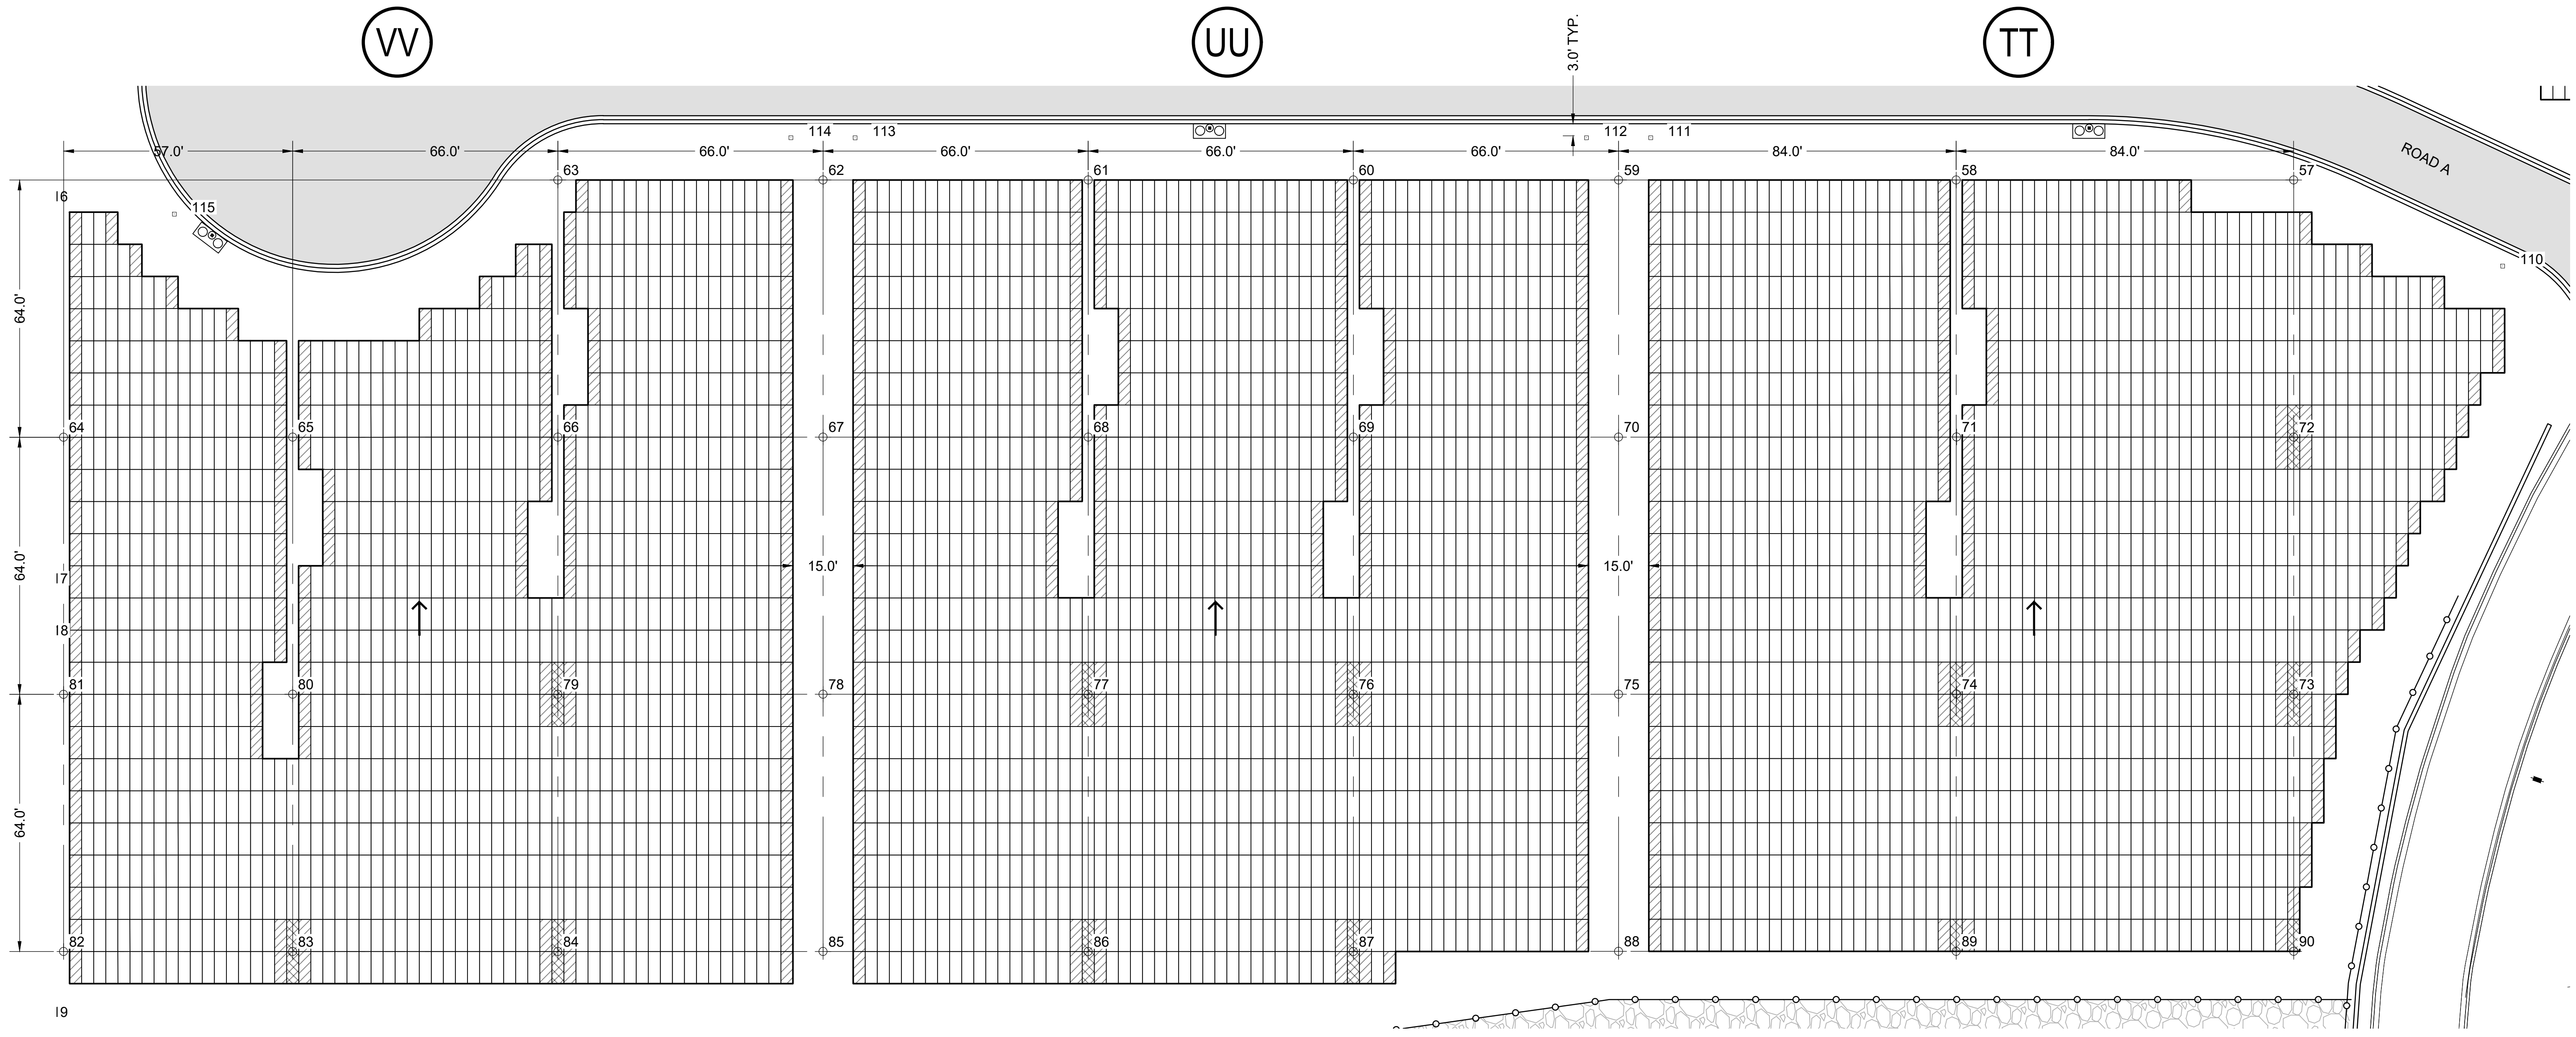

1 GRAVESITE LAYOUT SECTIONS VV, UU, TT

KEYMAP
NTS

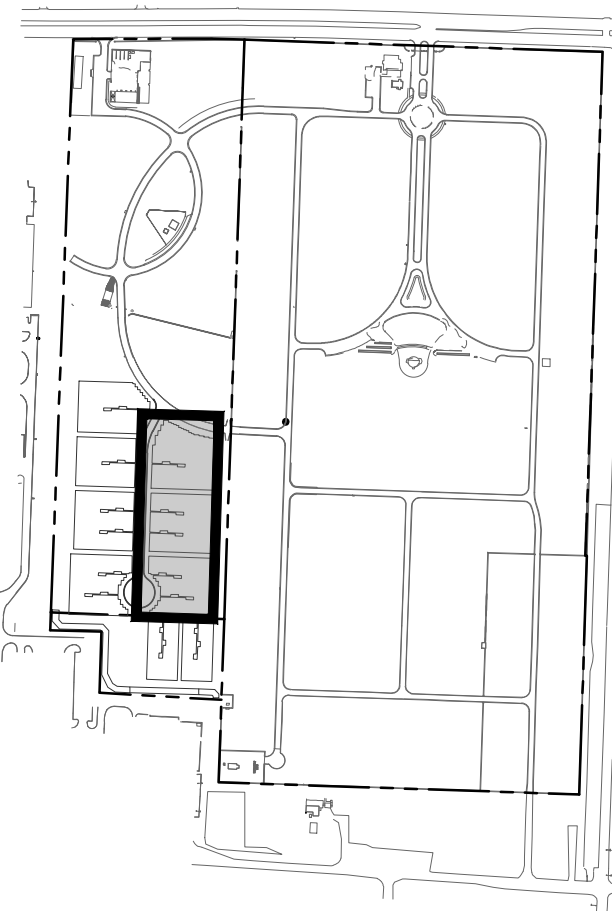

BASE BID
BID DOCUMENTS

		CONSULTANT				ARCHITECT/ENGINEER OF RECORD		STAMP	Office of Design and Construction Services	Drawing Title GRAVESITE LAYOUT SECTIONS VV, UU, TT	Phase BID DOCUMENTS	Project Title FT BLISS NATIONAL CEMETERY EXPANSION		Project Number 886CM3026					
			FIRE / LOW VOLTAGE / SECURITY: IRRIGATION:		GEOTECHNICAL:		COST ESTIMATING					Building Number							
			IMEG AQUA ENGINEERING		TERRACON		OCMI												
			623 26TH AVENUE ROCK ISLAND, IL 61201 309.781.3770		300 BOARDWALK DRIVE UNIT 4B FORT COLLINS, CO 80525 970.372.6104		6460 HILLER STREET SUITE A EL PASO, TX 79925 915.778.5233					2100 NORTH GREENVILLE AVENUE SUITE 1150 RICHARDSON, TX 75082 469.431.0571							
			MATT SNYDER / PETE MCGHEE		JD LEONARD		IVAN AVELAR					RAYMOND BODO							
Revisions:		Date:						13605 1st Ave. N. #100 Plymouth, MN 55441 P 763.412.4000 F 763.412.4090 ae-mn.com Anderson Engineering of Minnesota, LLC Proj # 18528		STATE OF TEXAS KYLE STEPHENSON LICENSED PROFESSIONAL ENGINEER 15926T		Approved: Project Director				Location 5200 FRED WILSON AVENUE, EL PASO, TEXAS		Drawing Number CB103 35 of 155	
								VA U.S. Department of Veterans Affairs				Issue Date JUNE 15, 2026		Checked KS		Drawn JS			

A

B

C

D

E

F

A

B

C

D

E

F

LEGEND

100

GRAVE SECTION LIMITS

→

GRAVESITE NUMBER

→

HEADSTONE FACE DIRECTION

##


SECTION NUMBER

OBSTRUCTED / TRADITIONAL BURIALS

BURIAL LEGEND

IGCIN GROUND CREMAINS (3'x3')

PPCPRE-PLACED CRYPTS (3'x8')

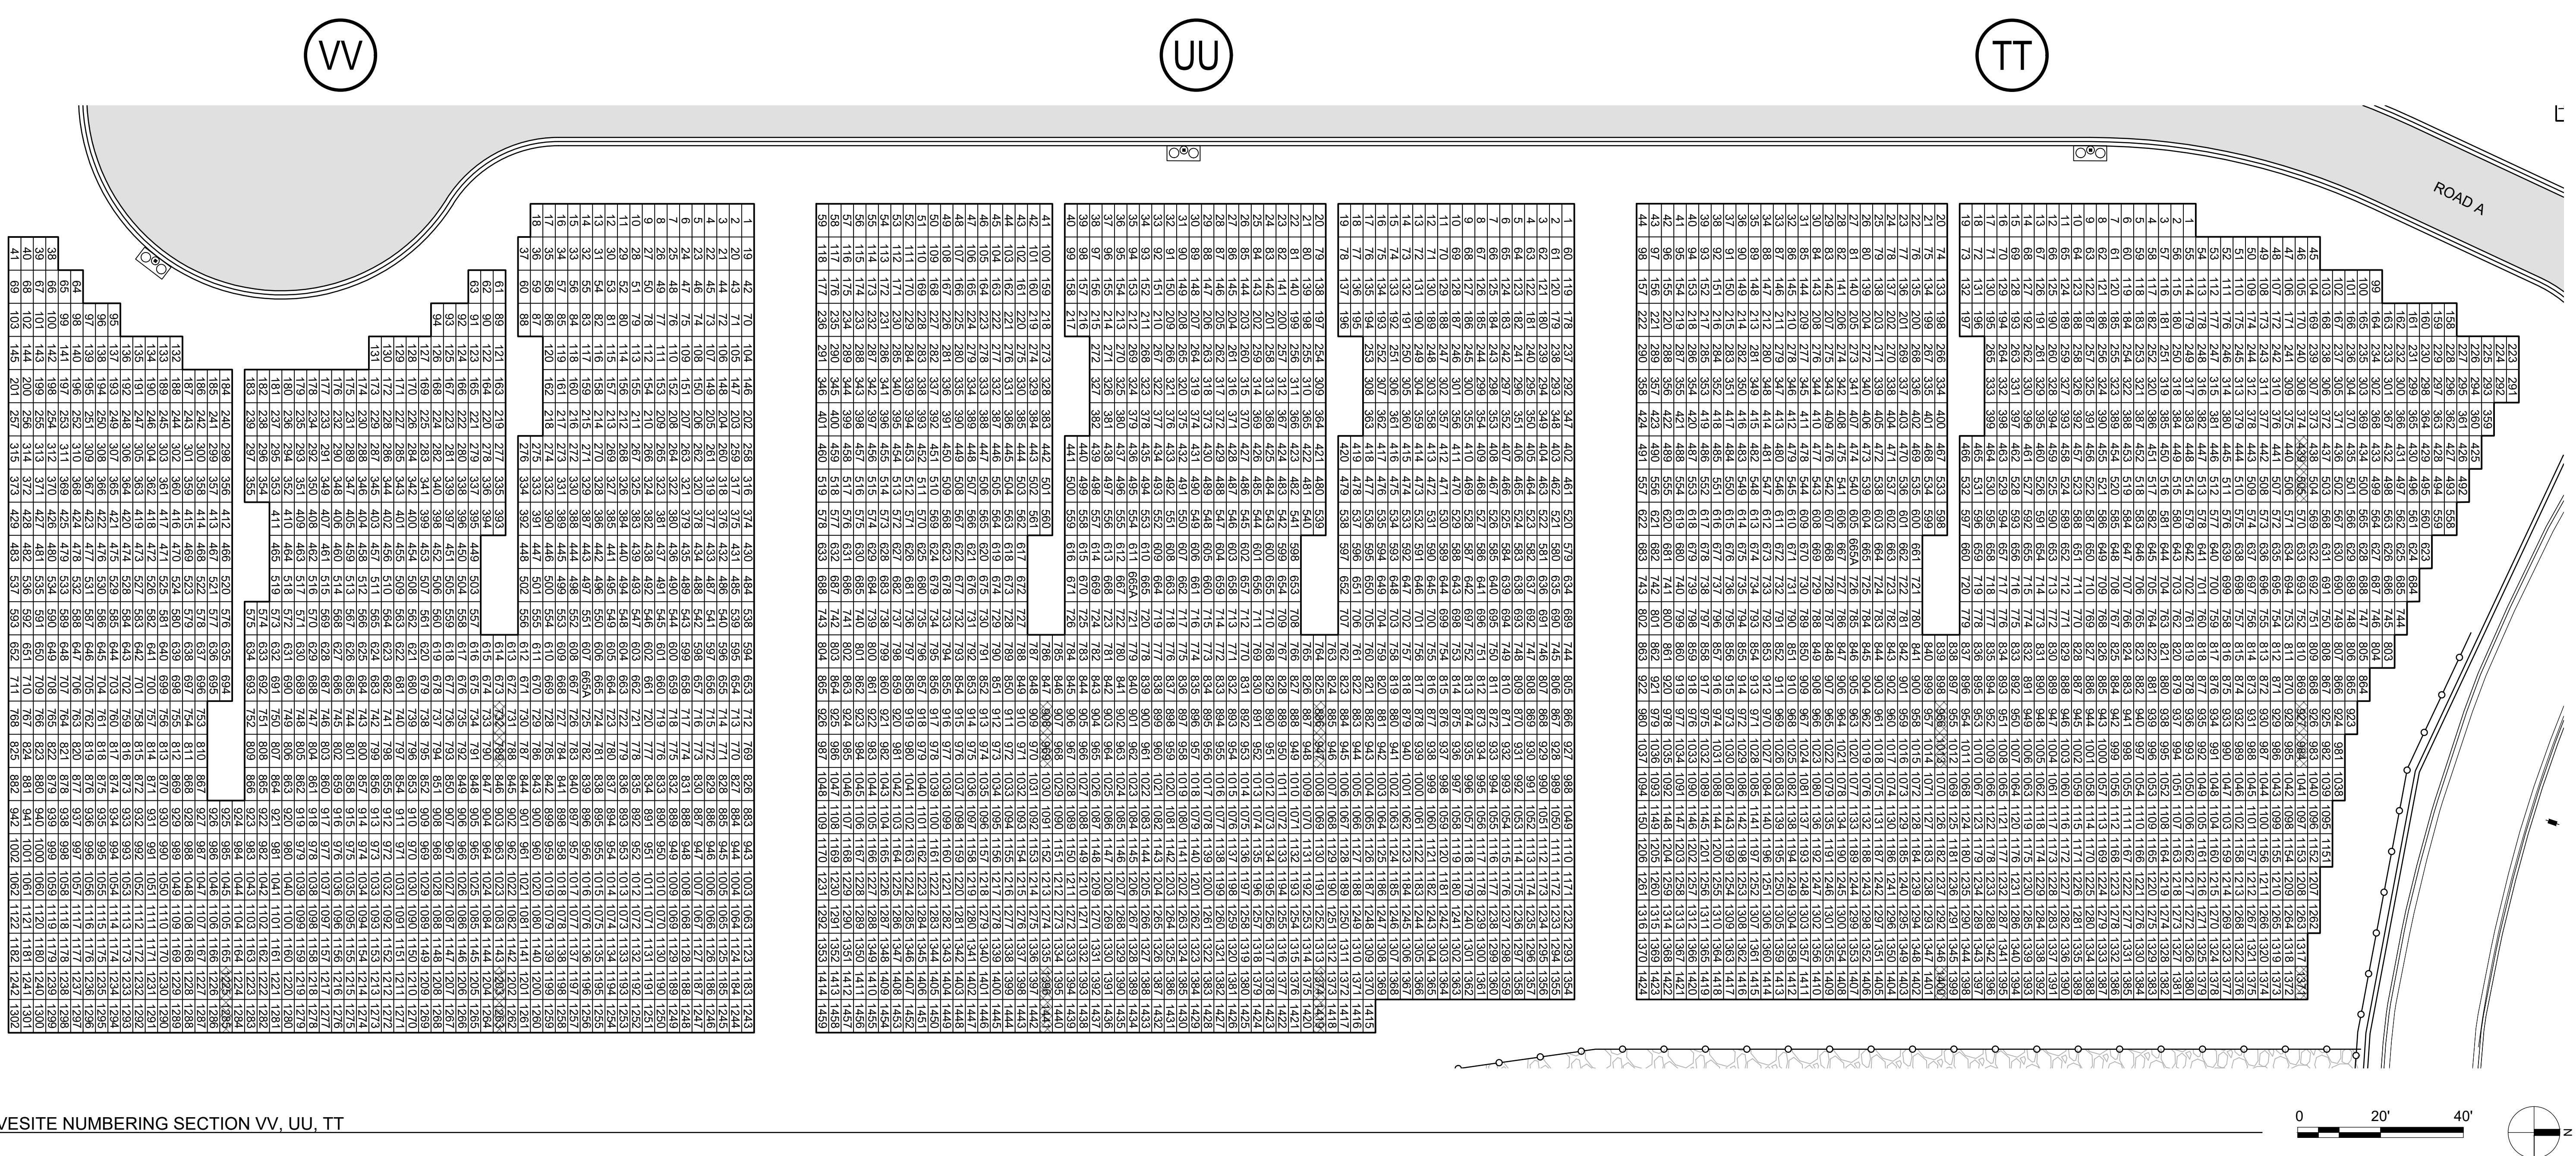

1 GRAVESITE NUMBERING SECTION VV, UU, TT

Revisions:

Date:

CONSULTANT

FIRE / LOW VOLTAGE / SECURITY / IRRIGATION:
IMEG
623 26TH AVENUE
ROCK ISLAND, IL 61201
309.781.3770

AQUA ENGINEERING
300 BOARDWALK DRIVE
UNIT 4B
FORT COLLINS, CO 80525
970.372.6104

MATT SNYDER / PETE MCGHEE
JD LEONARD

GEOTECHNICAL:
TERRACON
6460 HILLER STREET
SUITE A
EL PASO, TX 79925
955.778.5233

IVAN AVELAR

COST ESTIMATING
OCMI
2100 NORTH GREENVILLE AVENUE
SUITE 1150
RICHARDSON, TX 75082
469.431.0571

RAYMOND BODO

ARCHITECT/ENGINEER OF RECORD

ANDERSON

13605 1st Ave. N. #100 Plymouth, MN 55441
P 763.412.4000 | F 763.412.4090 | ae-mn.com
Anderson Engineering of Minnesota, LLC | Proj # 18528

STAMP

STATE OF TEXAS
KYLE STEERING
150627
LICENSED PROFESSIONAL ENGINEER

Office of Design and Construction Services
VA U.S. Department of Veterans Affairs

Drawing Title

GRAVESITE NUMBERING SECTION VV, UU, TT

Approved: Project Director

Phase

BID DOCUMENTS

Project Title

FT BLISS NATIONAL CEMETERY EXPANSION

Location

3200 FRED WILSON AVENUE, EL PASO, TEXAS

Issue Date

JUNE 15, 2026

Checked

KS

Drawn

JS

Project Number

886CM3026


Building Number

Drawing Number

CB104

36 of 155

VA FORM 08 - 6231 1 2 3 4 5 6 7 8 9 10

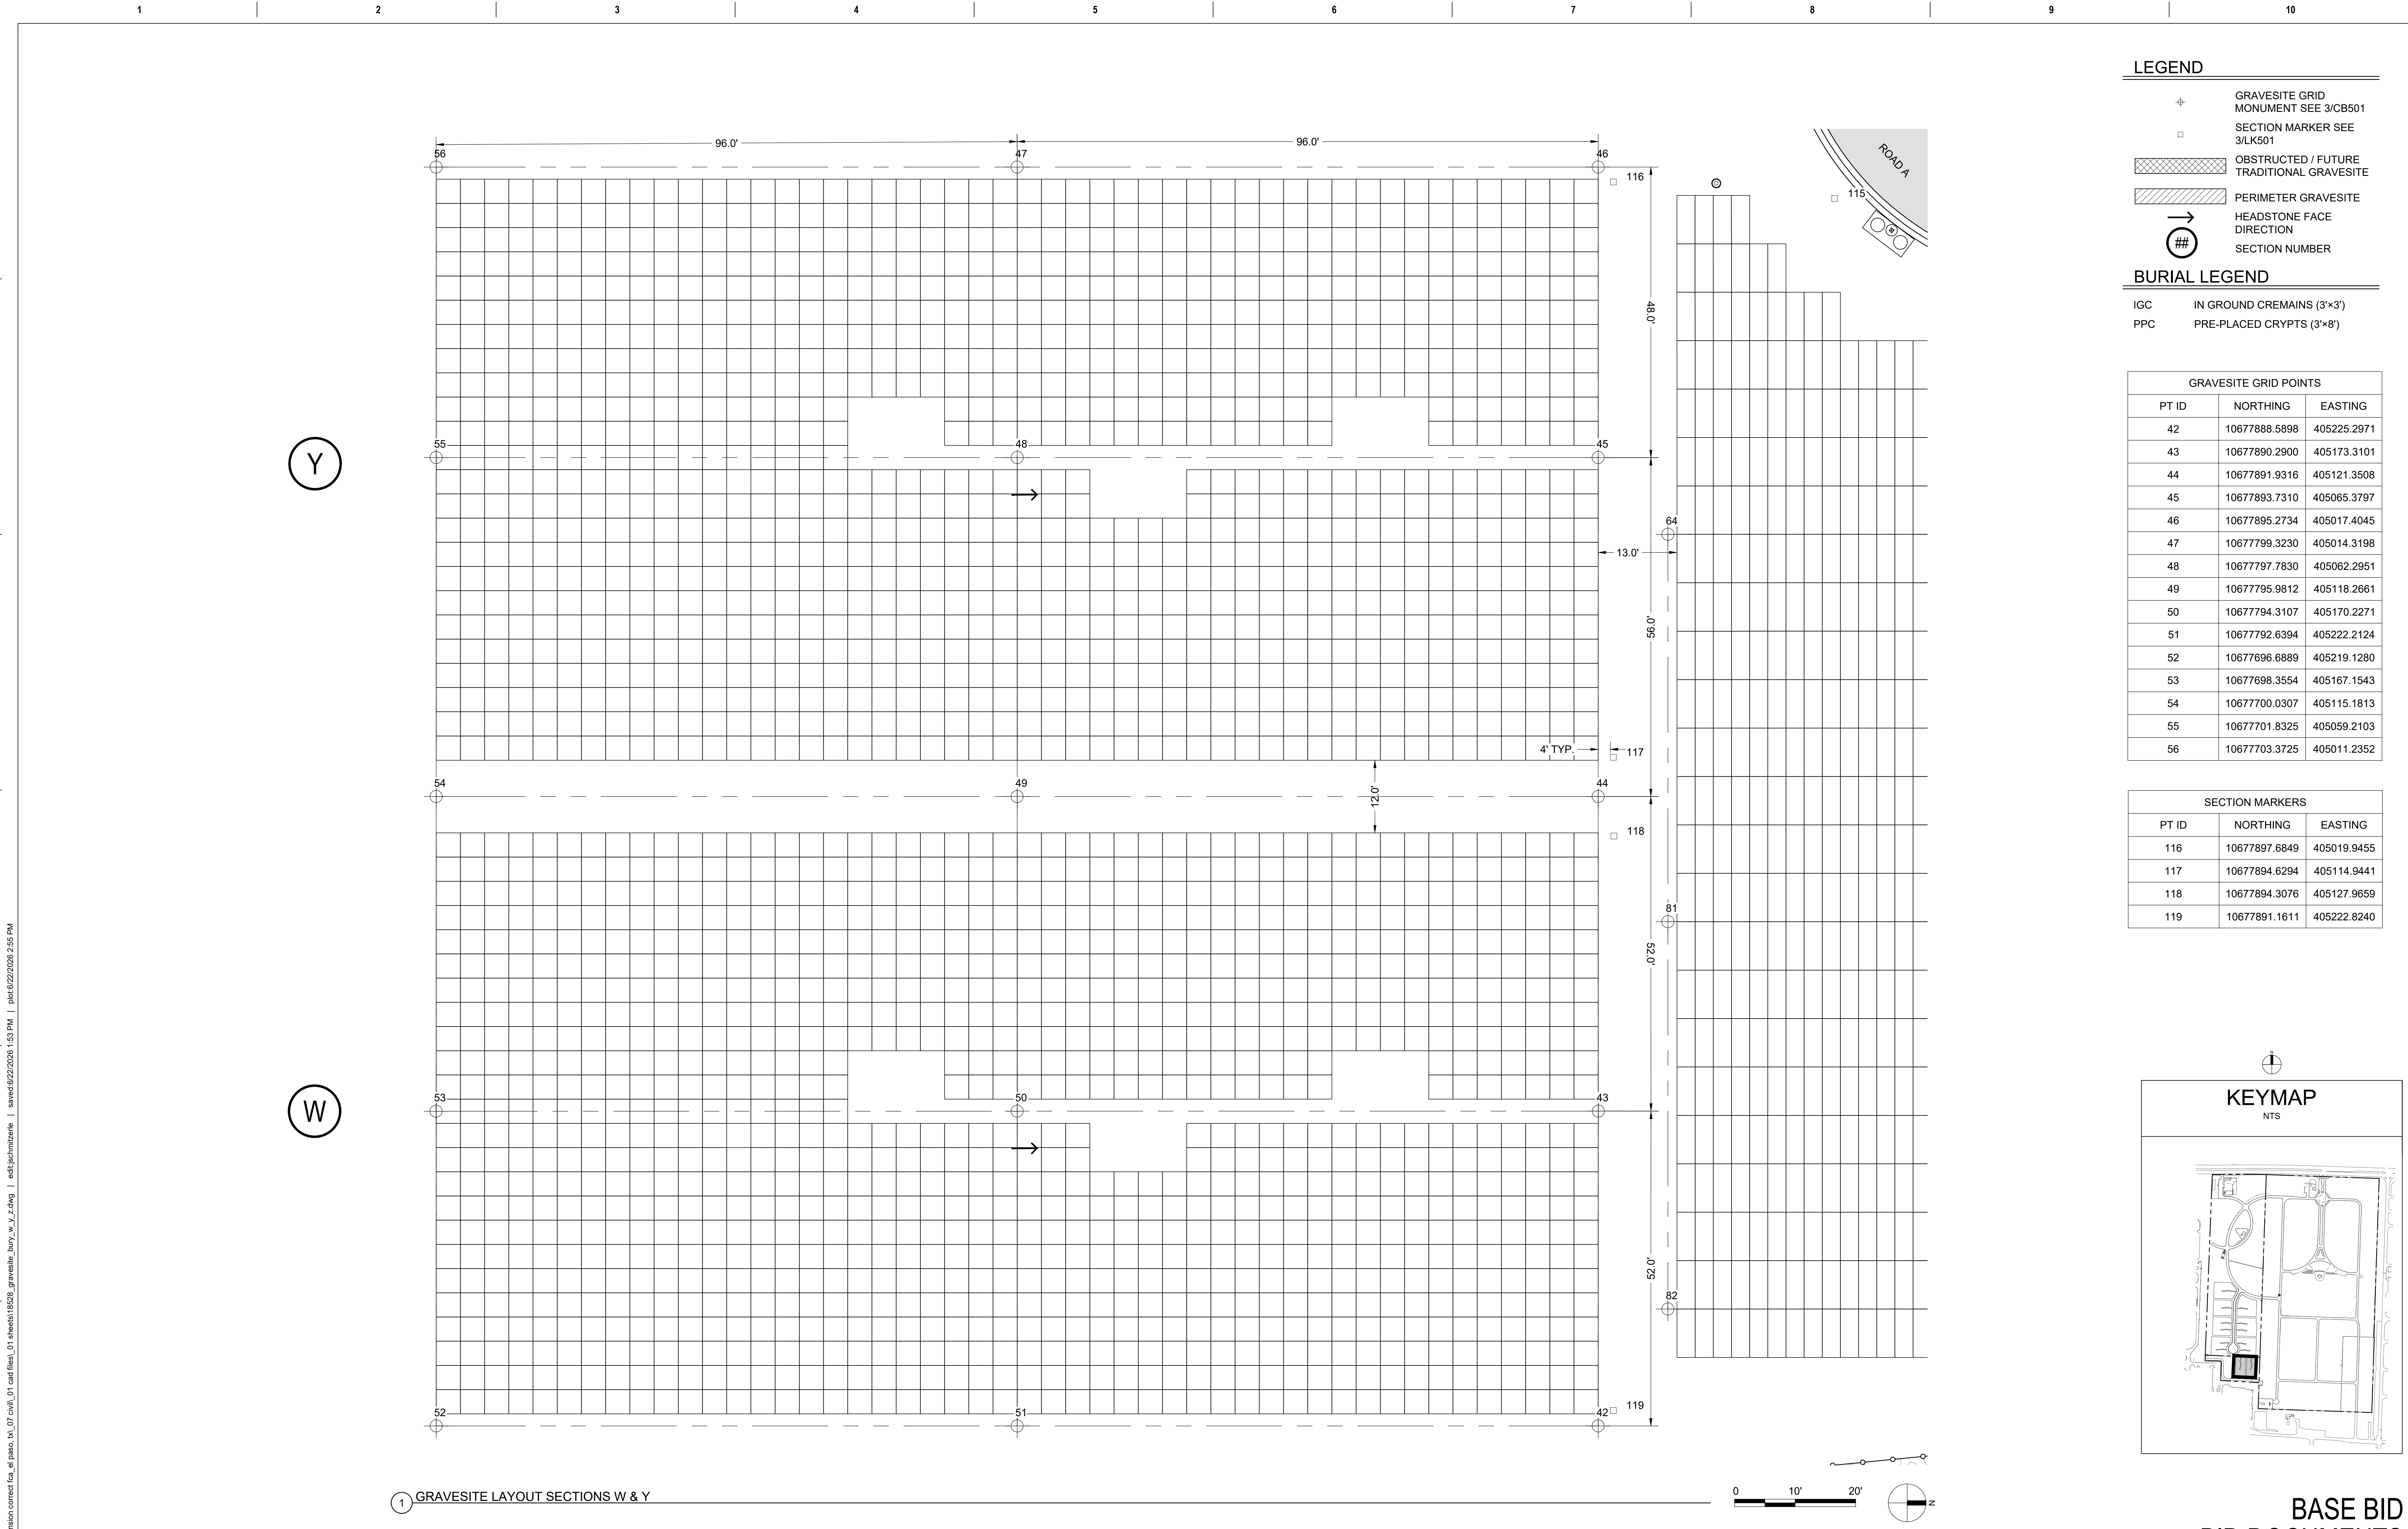

LEGEND

GRAVE SECTION LIMITS

GRAVESITE NUMBER

HEADSTONE FACE DIRECTION

SECTION NUMBER

100

##

OBSTRUCTED / TRADITIONAL BURIALS



BURIAL LEGEND

IGC

PPC

IN GROUND CREMAINS (3'x3')

PRE-PLACED CRYPTS (3'x8')

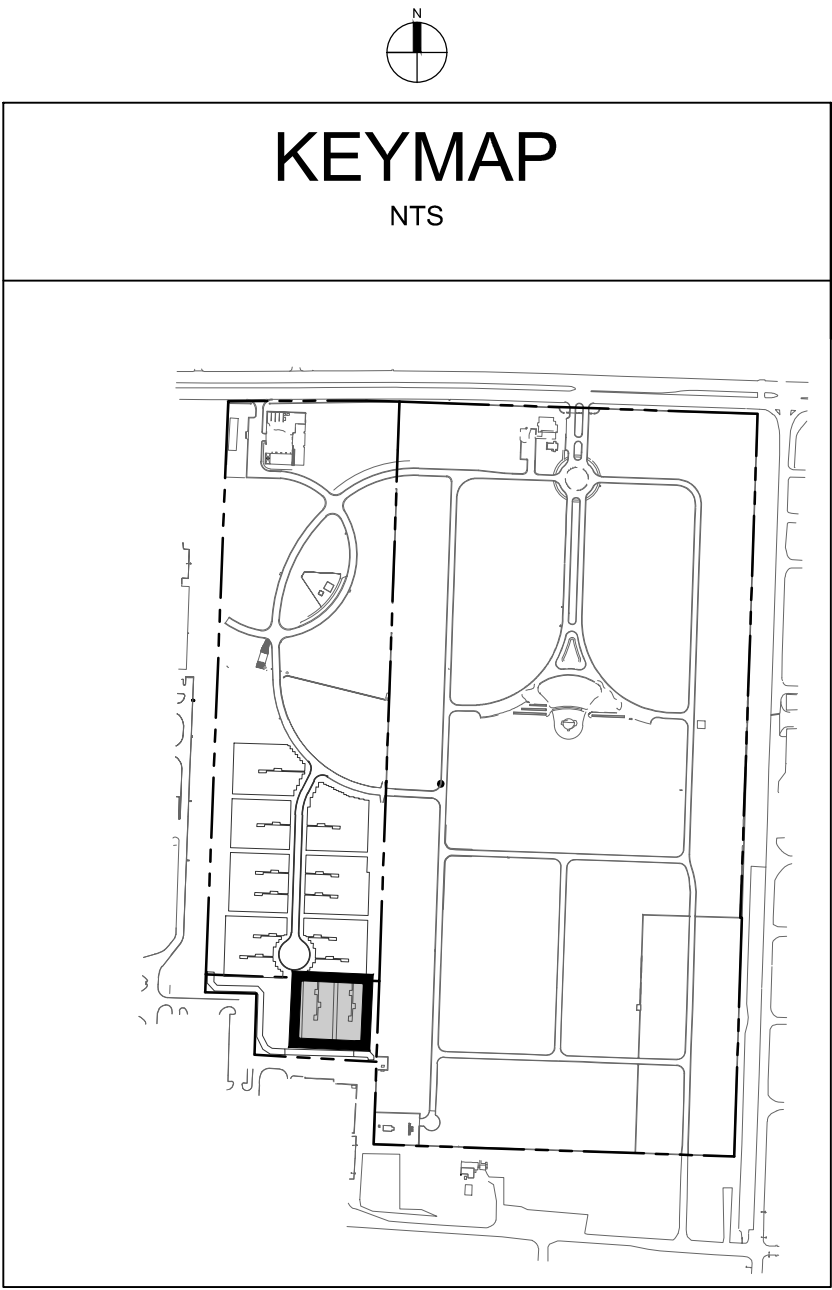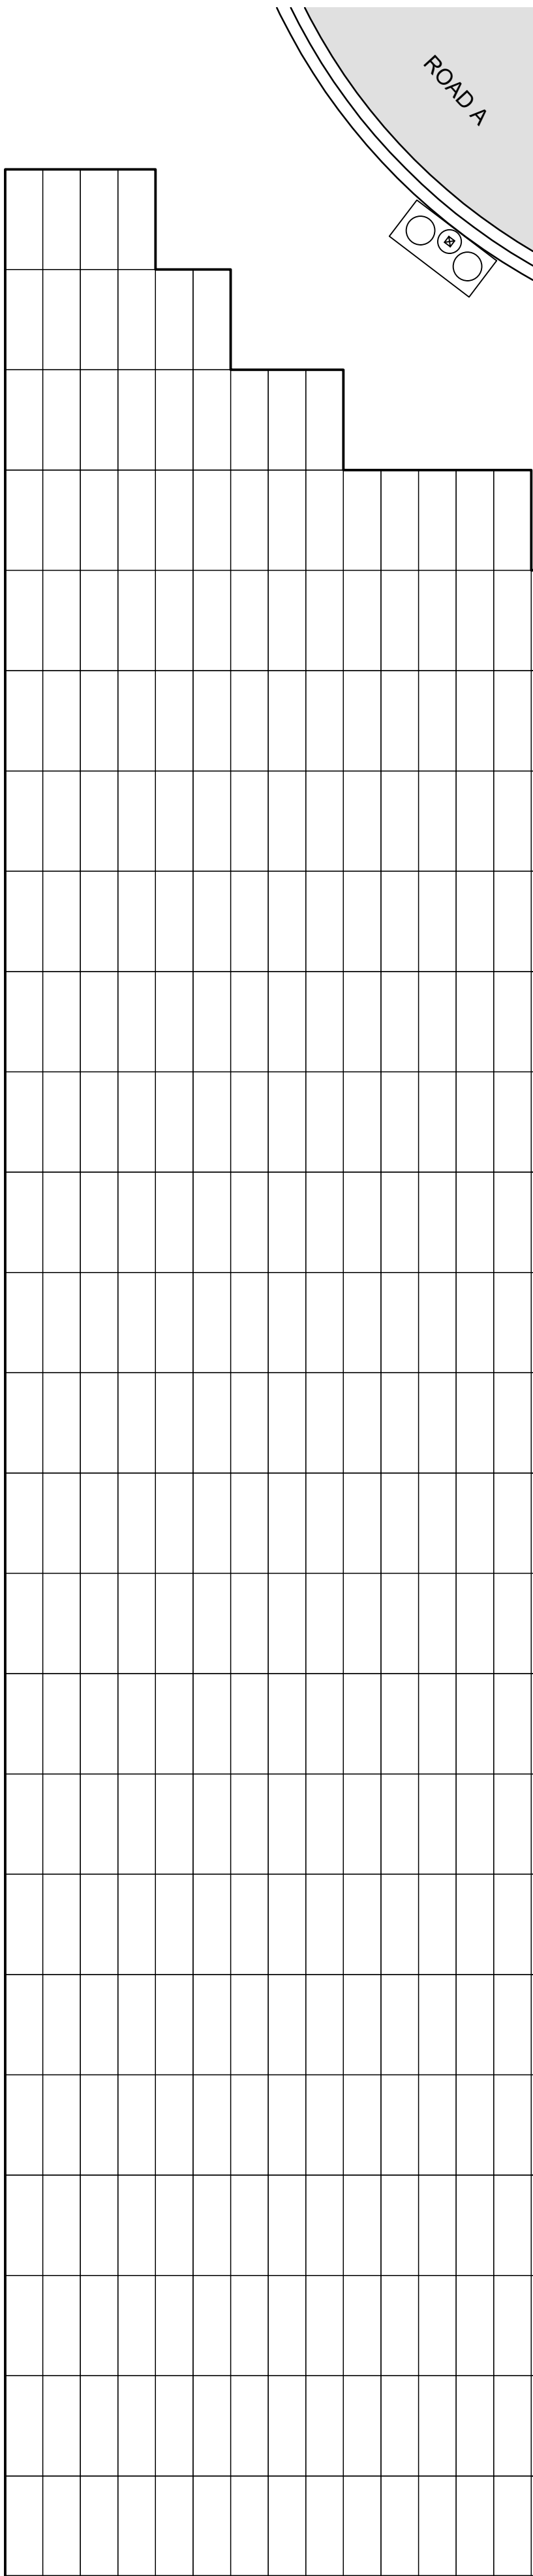

BASE BID
BID DOCUMENTS

--	--	

LEGEND


- GRAVESITE GRID MONUMENT SEE 3/CB501
- SECTION MARKER SEE 3/LK501
- OBSTRUCTED / FUTURE TRADITIONAL GRAVESITE
- PERIMETER GRAVESITE
- HEADSTONE FACE DIRECTION
- SECTION NUMBER

BURIAL LEGEND

- IGC IN GROUND CREMAINS (3'x3')
- PPC PRE-PLACED CRYPTS (3'x8')


GRAVESITE GRID POINTS		
PT ID	NORTHING	EASTING
1	10678031.4786	404966.3899
2	10678097.4470	404968.5235
3	10678163.4140	404970.6454
4	10678229.3797	404972.7710
5	10678295.3489	404974.8948
13	10678297.4060	404910.9293
14	10678231.4372	404908.8069
15	10678165.4713	404906.6842
16	10678099.5043	404904.5624
17	10678033.5374	404902.4401
18	10677967.5696	404900.3177
19	10677901.6074	404898.1956
20	10677903.6622	404834.2286
21	10677969.6274	404836.3508
22	10678035.5952	404838.4667
23	10678101.5619	404840.5955
24	10678167.5288	404842.7173
25	10678233.4946	404844.8401
26	10678299.4637	404846.9624
35	10678301.2644	404790.9914
36	10678235.2951	404788.8646
37	10678169.3291	404786.7462
38	10678103.3622	404784.6244
39	10678037.3954	404782.5021
40	10677971.4280	404780.3766
41	10677905.4602	404778.2574

SECTION MARKERS		
PT ID	NORTHING	EASTING
105	10678303.0074	404985.6761
106	10678454.7898	404995.4285
107	10678470.6263	405000.4105
108	10678547.4654	405037.7086
109	10678632.4437	404977.2380

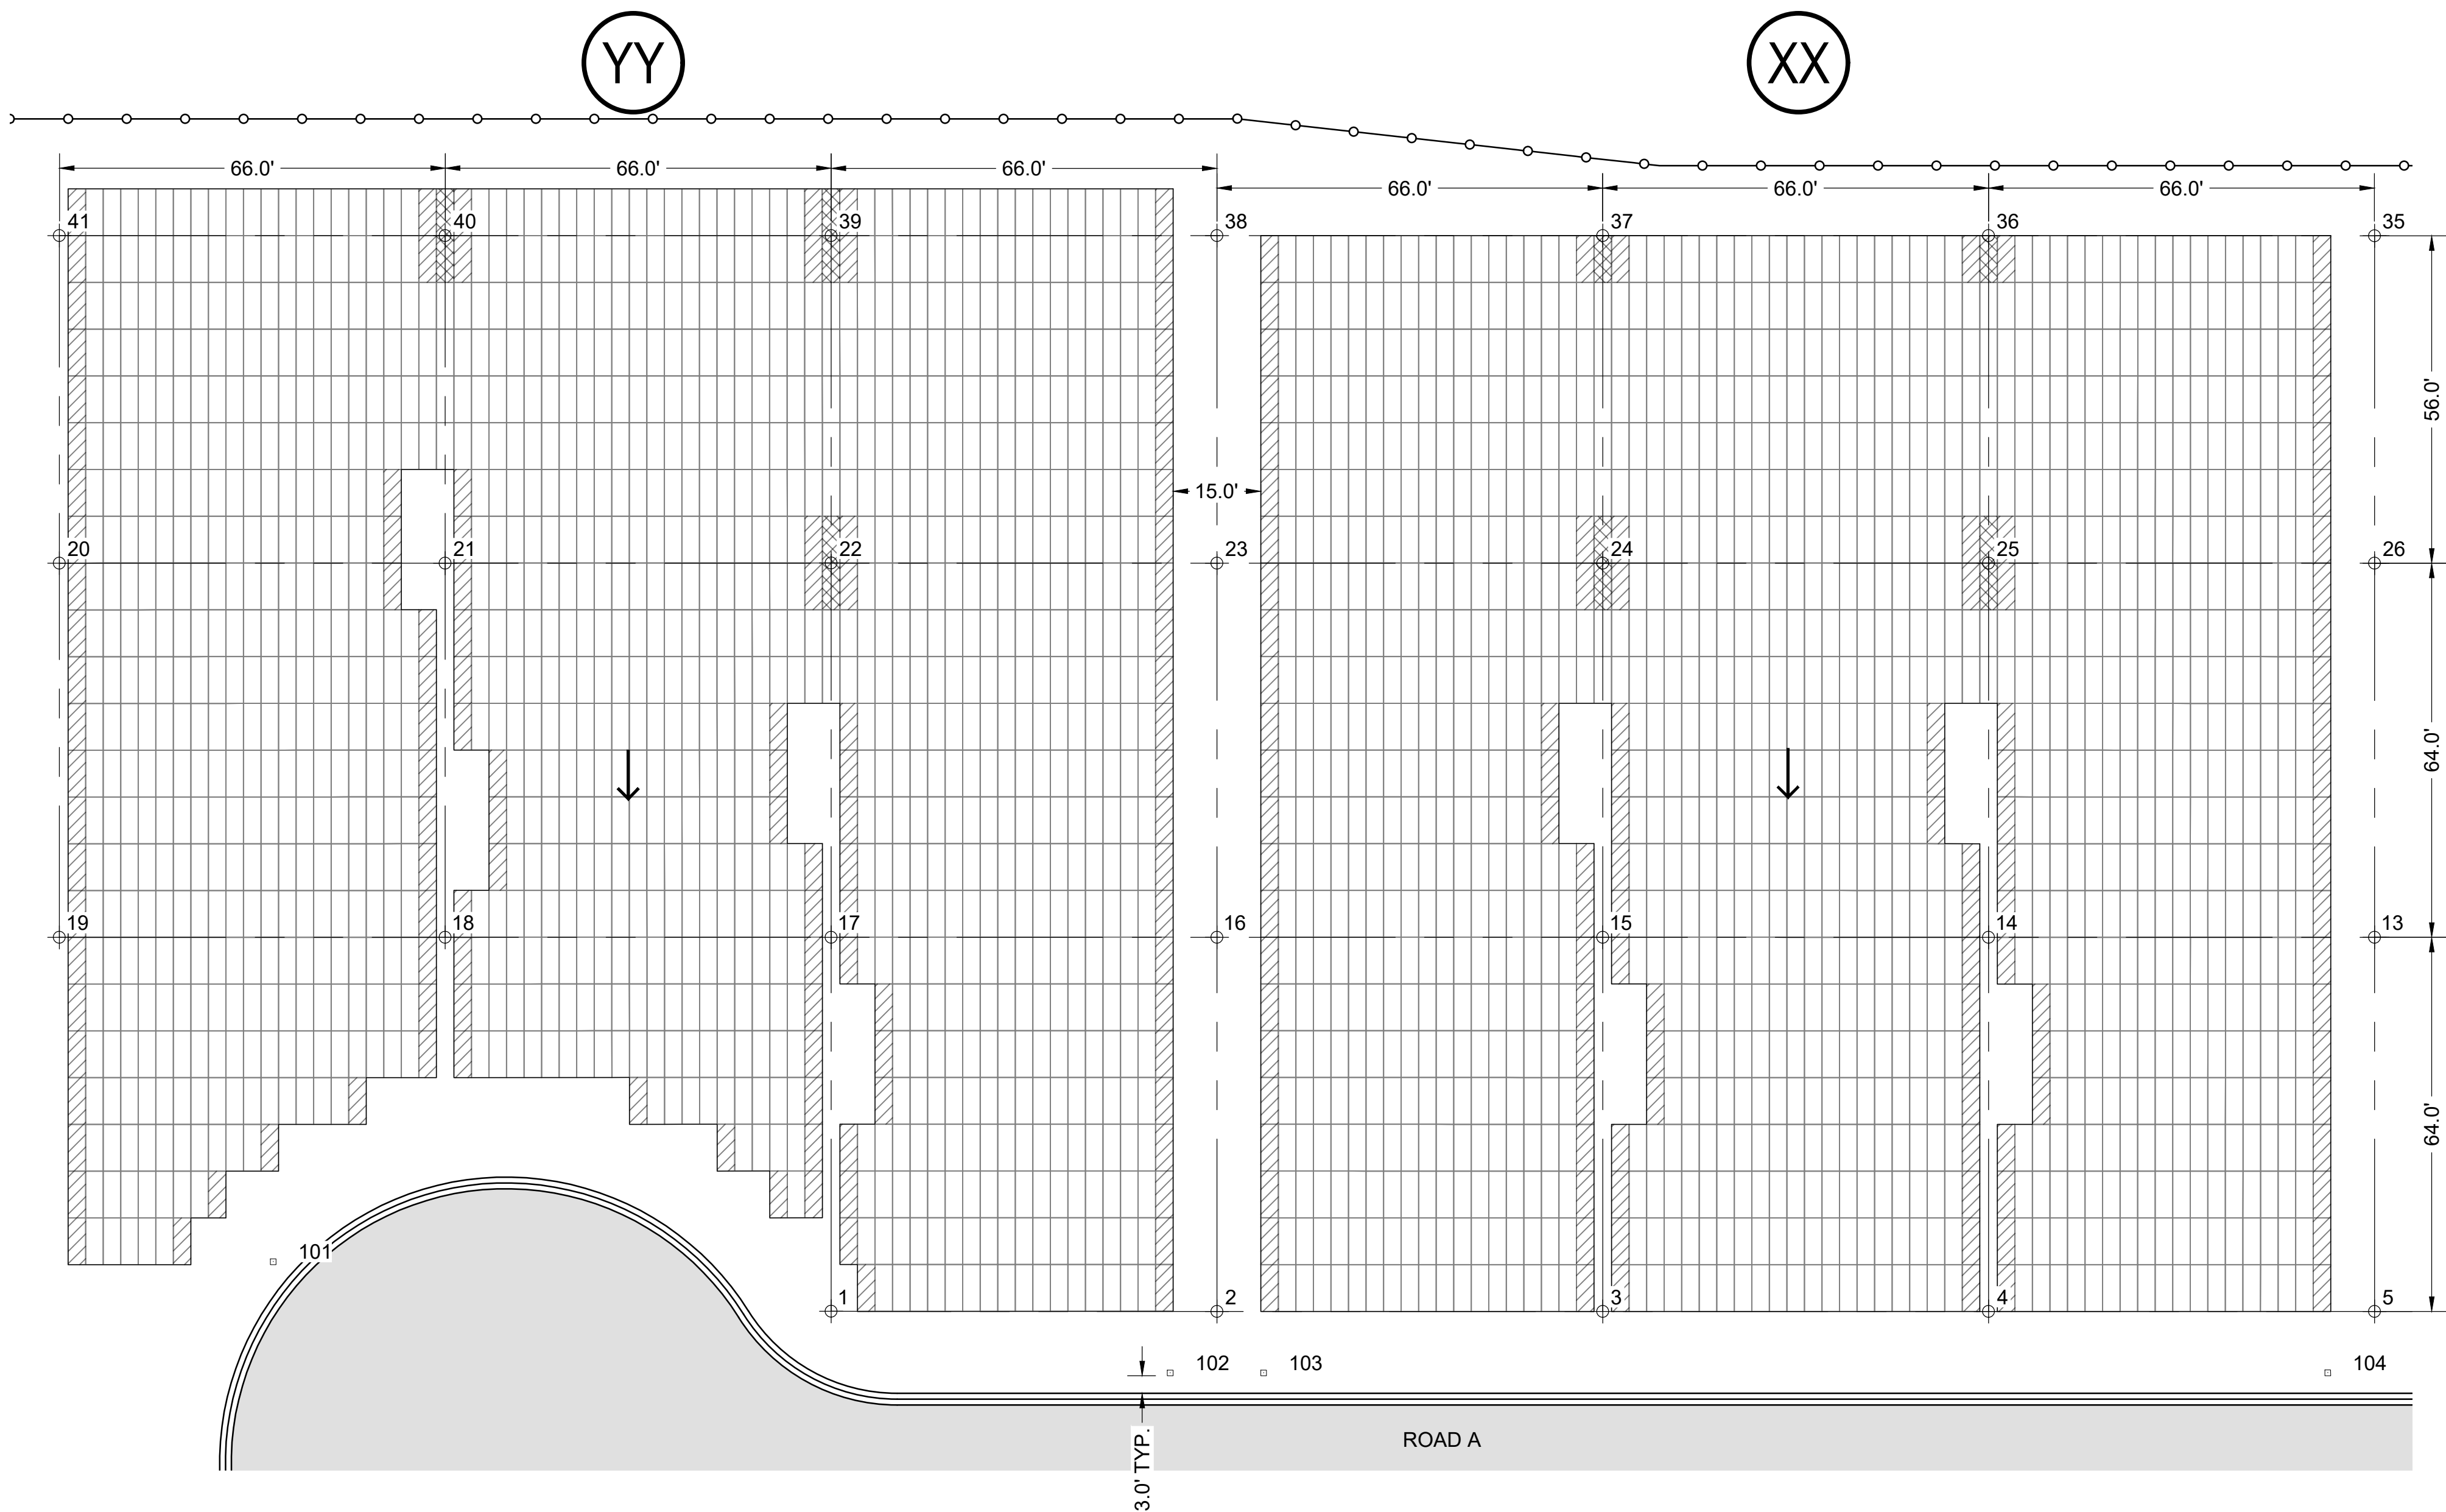

1 GRAVESITE LAYOUT SECTIONS XX & YY - OPTION 1

KEYMAP
NTS

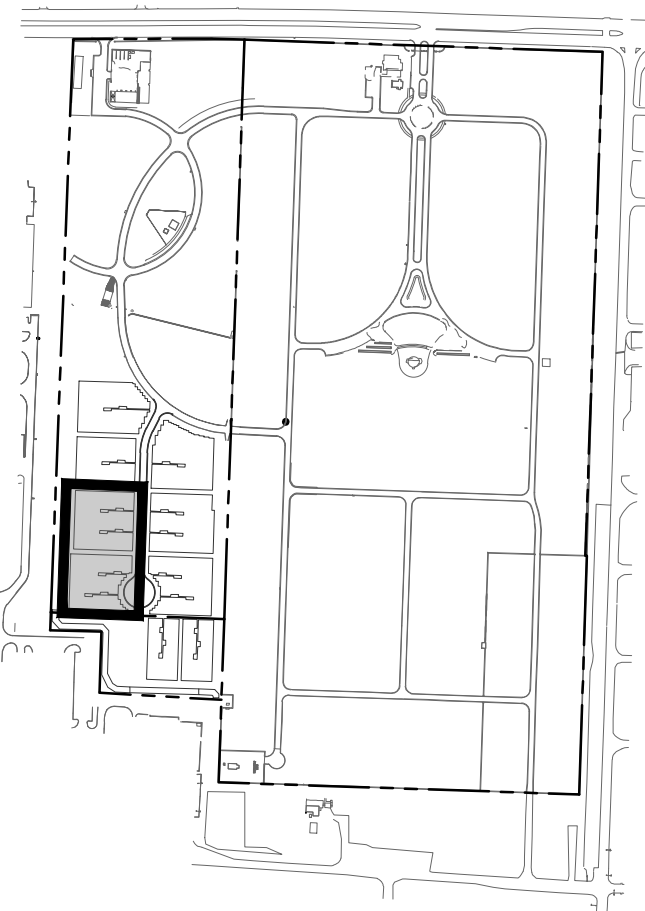

OPTION 1
BID DOCUMENTS

		CONSULTANT		ARCHITECT/ENGINEER OF RECORD		Office of Design and Construction Services		Drawing Title GRAVESITE LAYOUT SECTIONS XX & YY - OPTION 1		Phase BID DOCUMENTS		Project Title FT BLISS NATIONAL CEMETERY EXPANSION		Project Number 886CM3026	
		FIRE / LOW VOLTAGE / SECURITY: IRRIGATION:		GEO/TECHNICAL:		COST ESTIMATING		Approved: Project Director				Location 3200 FRED WILSON AVENUE, EL PASO, TEXAS		Building Number	
		IMEG 623 26TH AVENUE ROCK ISLAND, IL 61201 309.781.3770		AQUA ENGINEERING 300 BOARDWALK DRIVE UNIT 4B FORT COLLINS, CO 80525 970.372.6104		TERRACON 6460 HILLER STREET SUITE A EL PASO, TX 79925 915.778.5233		OCMI 2100 NORTH GREENVILLE AVENUE SUITE 1150 RICHARDSON, TX 75082 469.431.0571				Issue Date JUNE 15, 2026		Checked KS	
		MATT SNYDER / PETE MCGHEE		JD LEONARD		IVAN AVELAR		RAYMOND BODO				Drawn JS		Drawing Number CB107	
		Revisions:		Date:										39 of 155	

A

B

C

D

E

F

LEGEND

100

→

##

GRAVE SECTION LIMITS

GRAVESITE NUMBER

HEADSTONE FACE DIRECTION

SECTION NUMBER

OBSTRUCTED / TRADITIONAL BURIALS



BURIAL LEGEND

IGC

PPC


IN GROUND CREMAINS (3'×3')

PRE-PLACED CRYPTS (3'×8')

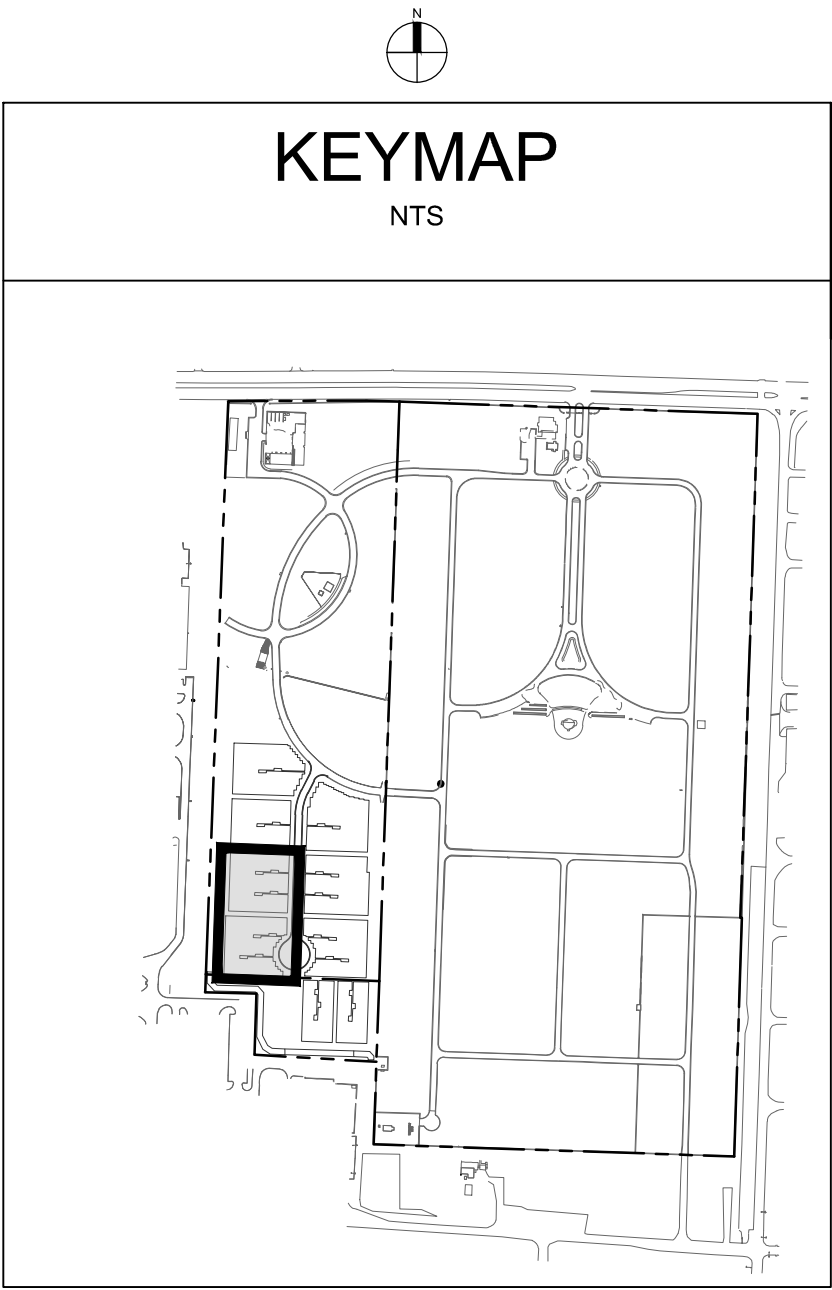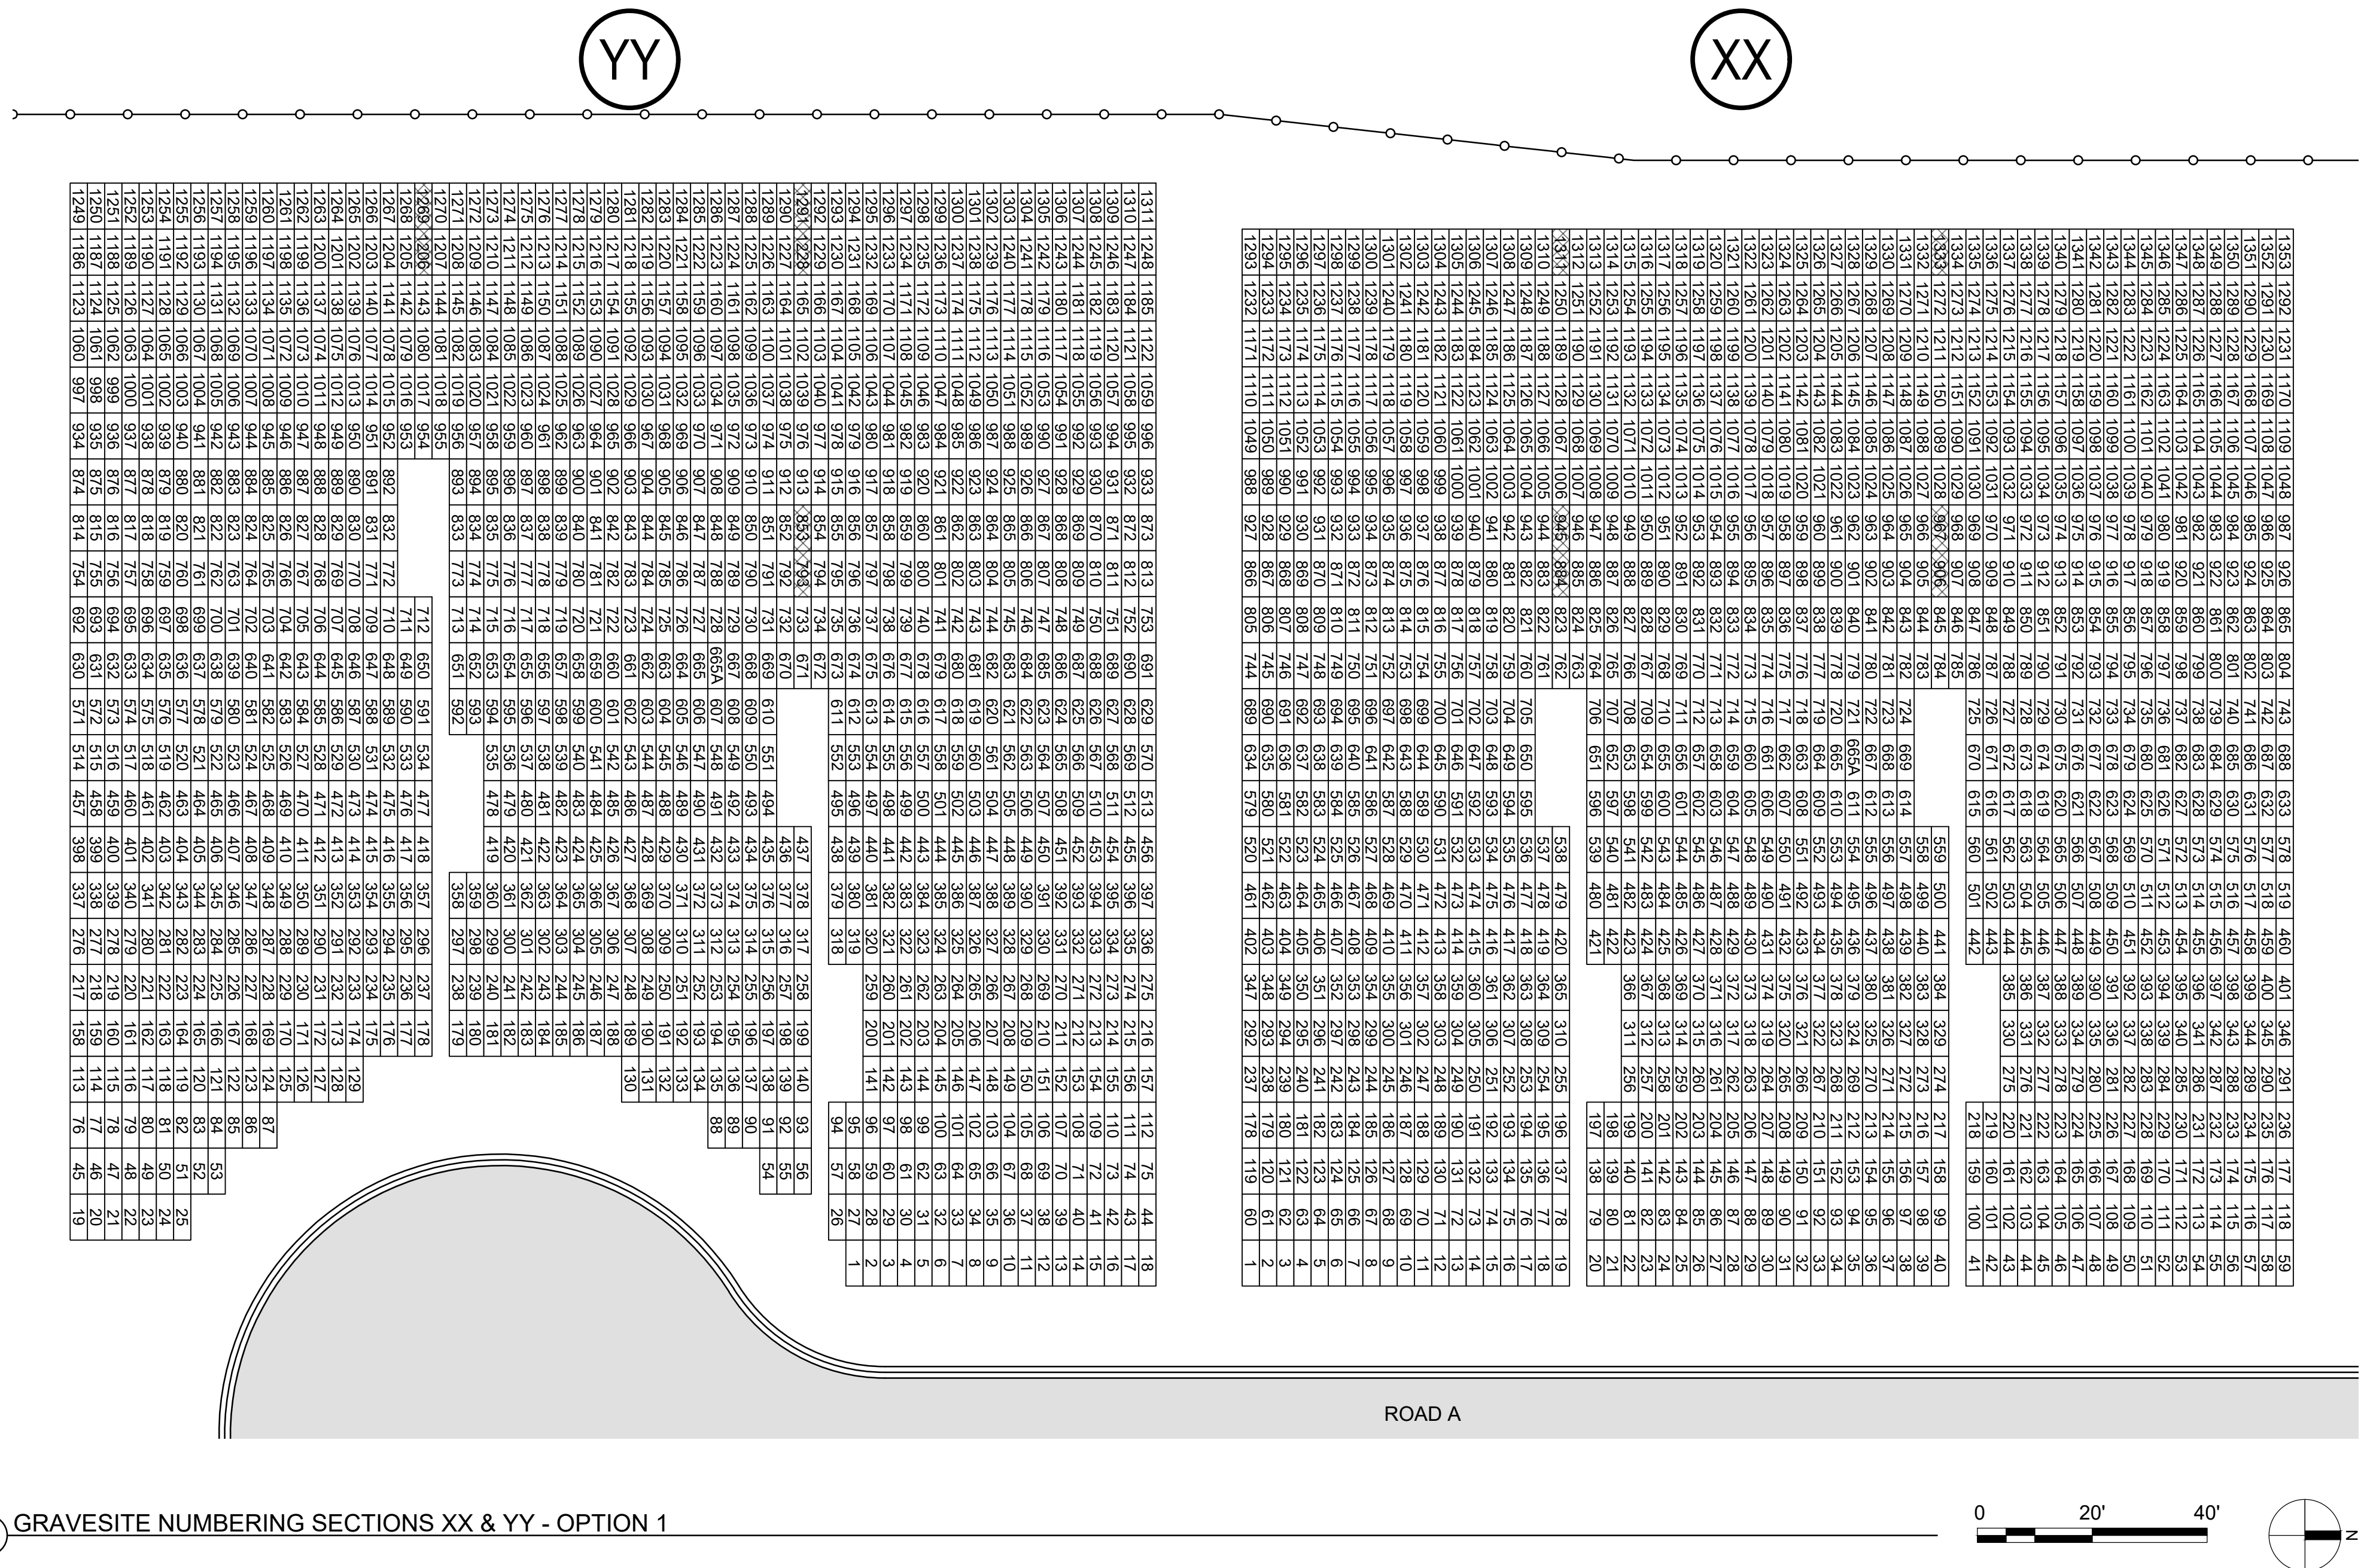

OPTION 1
BID DOCUMENTS

		CONSULTANT				ARCHITECT/ENGINEER OF RECORD				STAMP	Office of Design and Construction Services		Drawing Title GRAVESITE NUMBERING SECTIONS XX & YY - OPTION 1		Phase BID DOCUMENTS	Project Title FT BLISS NATIONAL CEMETERY EXPANSION		Project Number 886CM3026	
		FIRE / LOW VOLTAGE / SECURITY: IRRIGATION: IMEG		AQUA ENGINEERING		GEOTECHNICAL: TERRACON		COST ESTIMATING OCMI			Office of Design and Construction Services		Approved: Project Director			Location 5200 FRED WILSON AVENUE, EL PASO, TEXAS		Drawing Number CB108	
623 26TH AVENUE ROCK ISLAND, IL 61201 309.781.3770		300 BOARDWALK DRIVE UNIT 4B FORT COLLINS, CO 80525 970.372.6104		6460 HILLER STREET SUITE A EL PASO, TX 79925 915.778.5233		2100 NORTH GREENVILLE AVENUE SUITE 1150 RICHARDSON, TX 75082 469.431.0571													
MATT SNYDER / PETE MCGHEE		JD LEONARD		IVAN AVELAR		RAYMOND BODO													
Revisions:		Date:									VA U.S. Department of Veterans Affairs								
		</																	

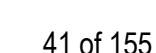

A

B

C

D

E

F

A


B

C


D

E


F

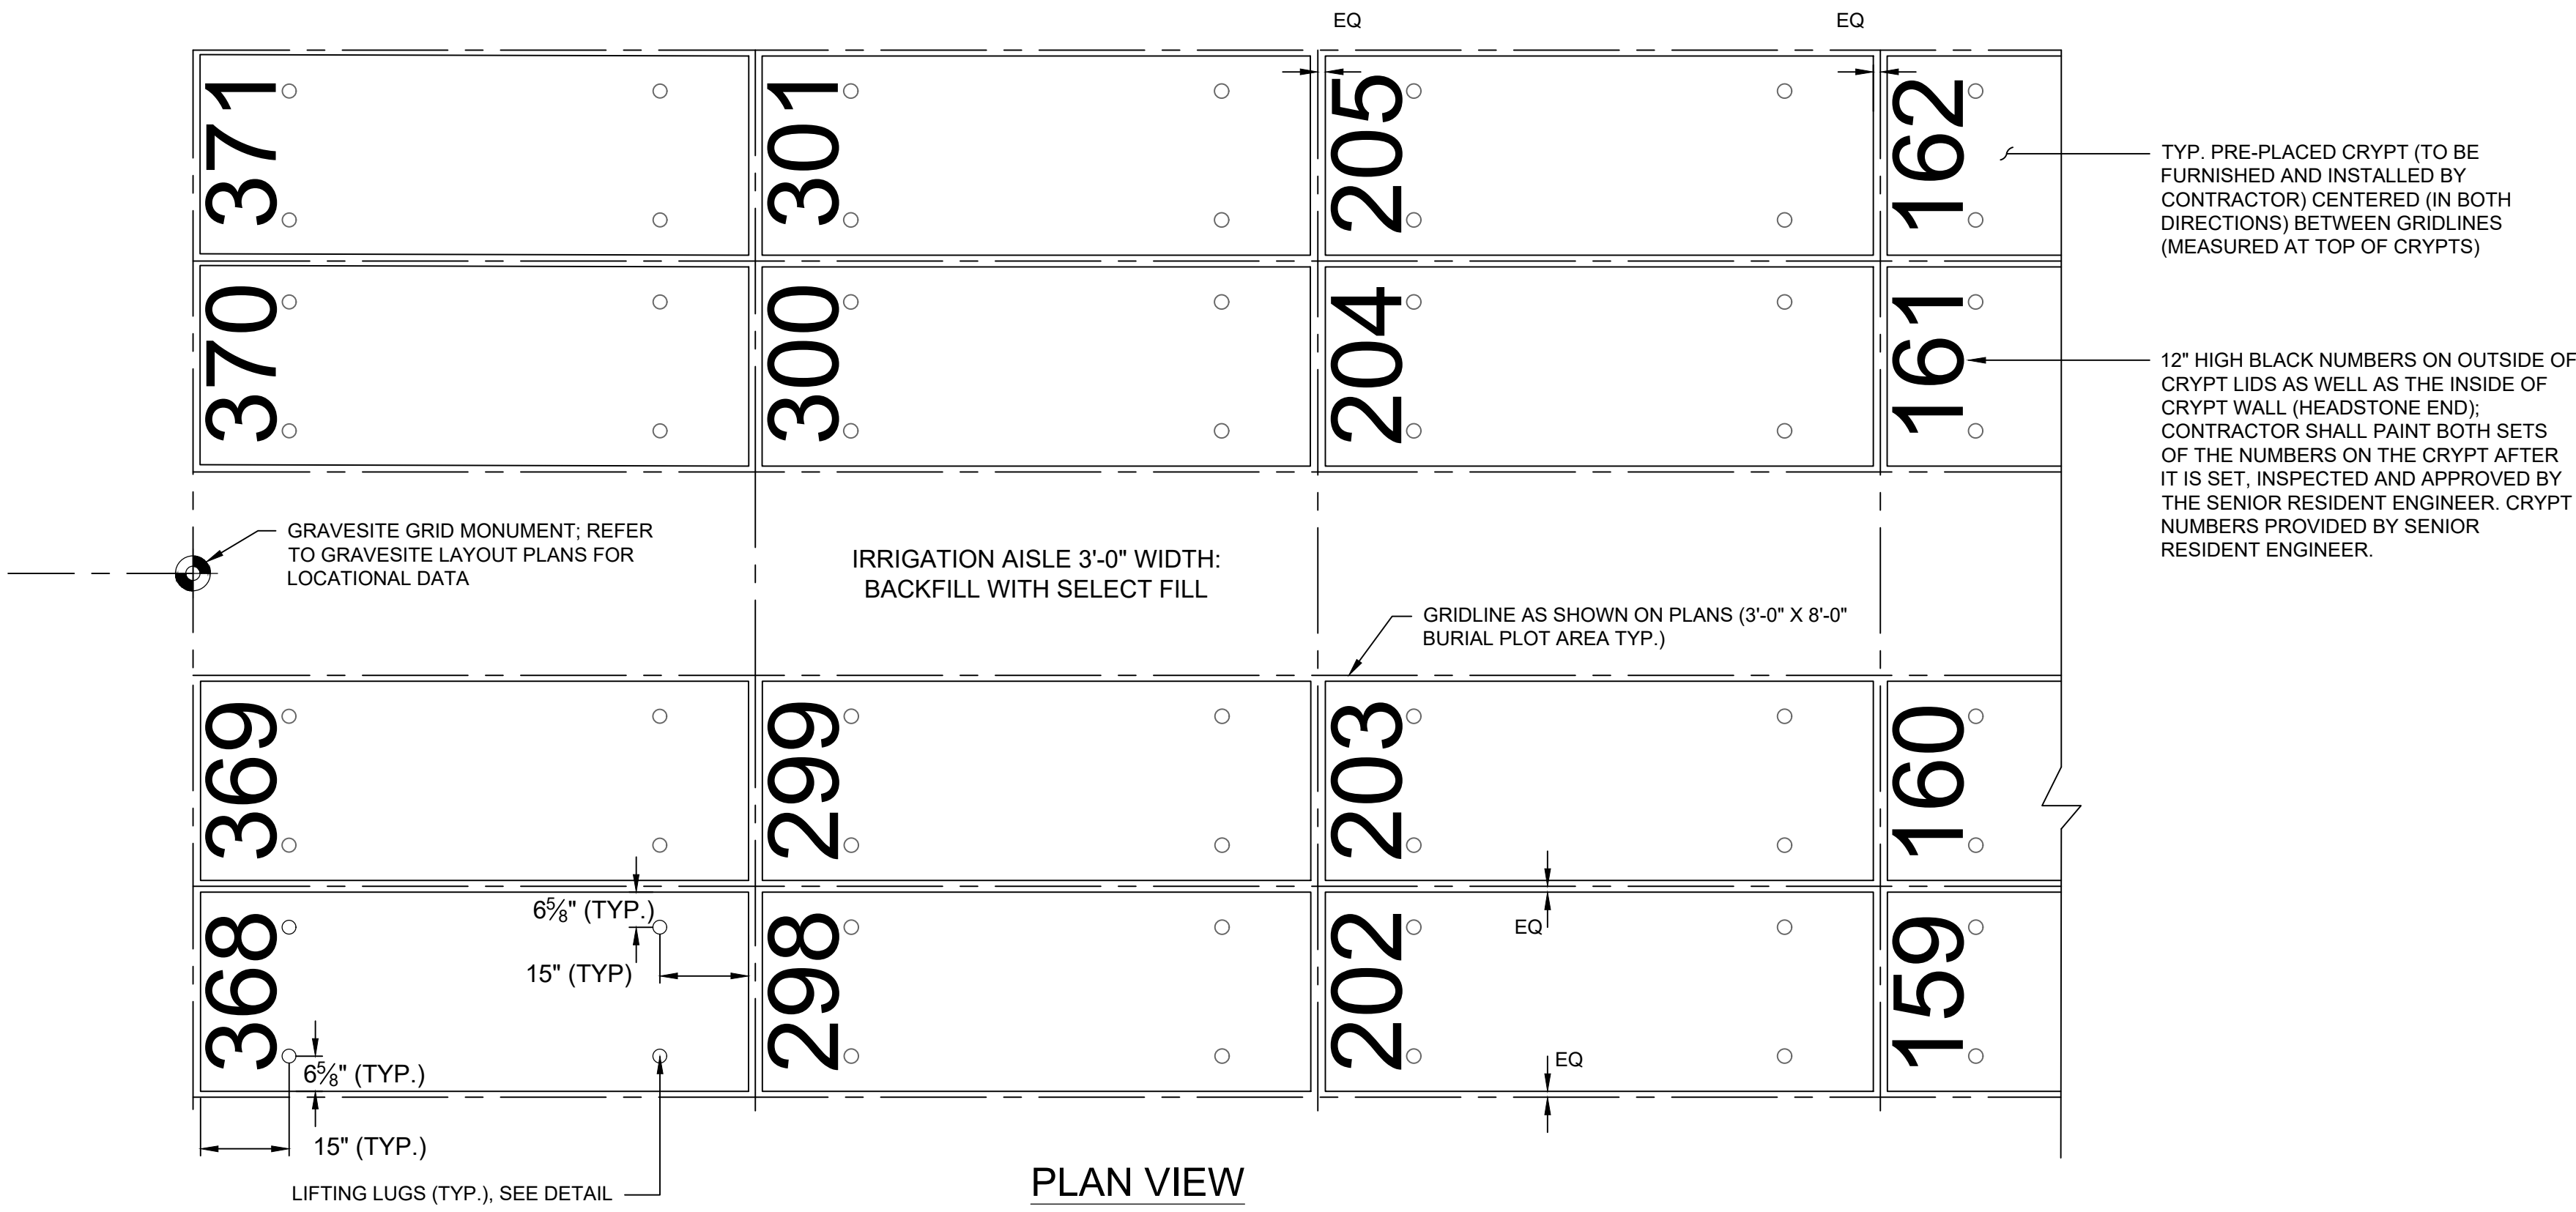


1 DOUBLE-DEPTH CRYPT INSTALLATION
SCALE: N.T.S.

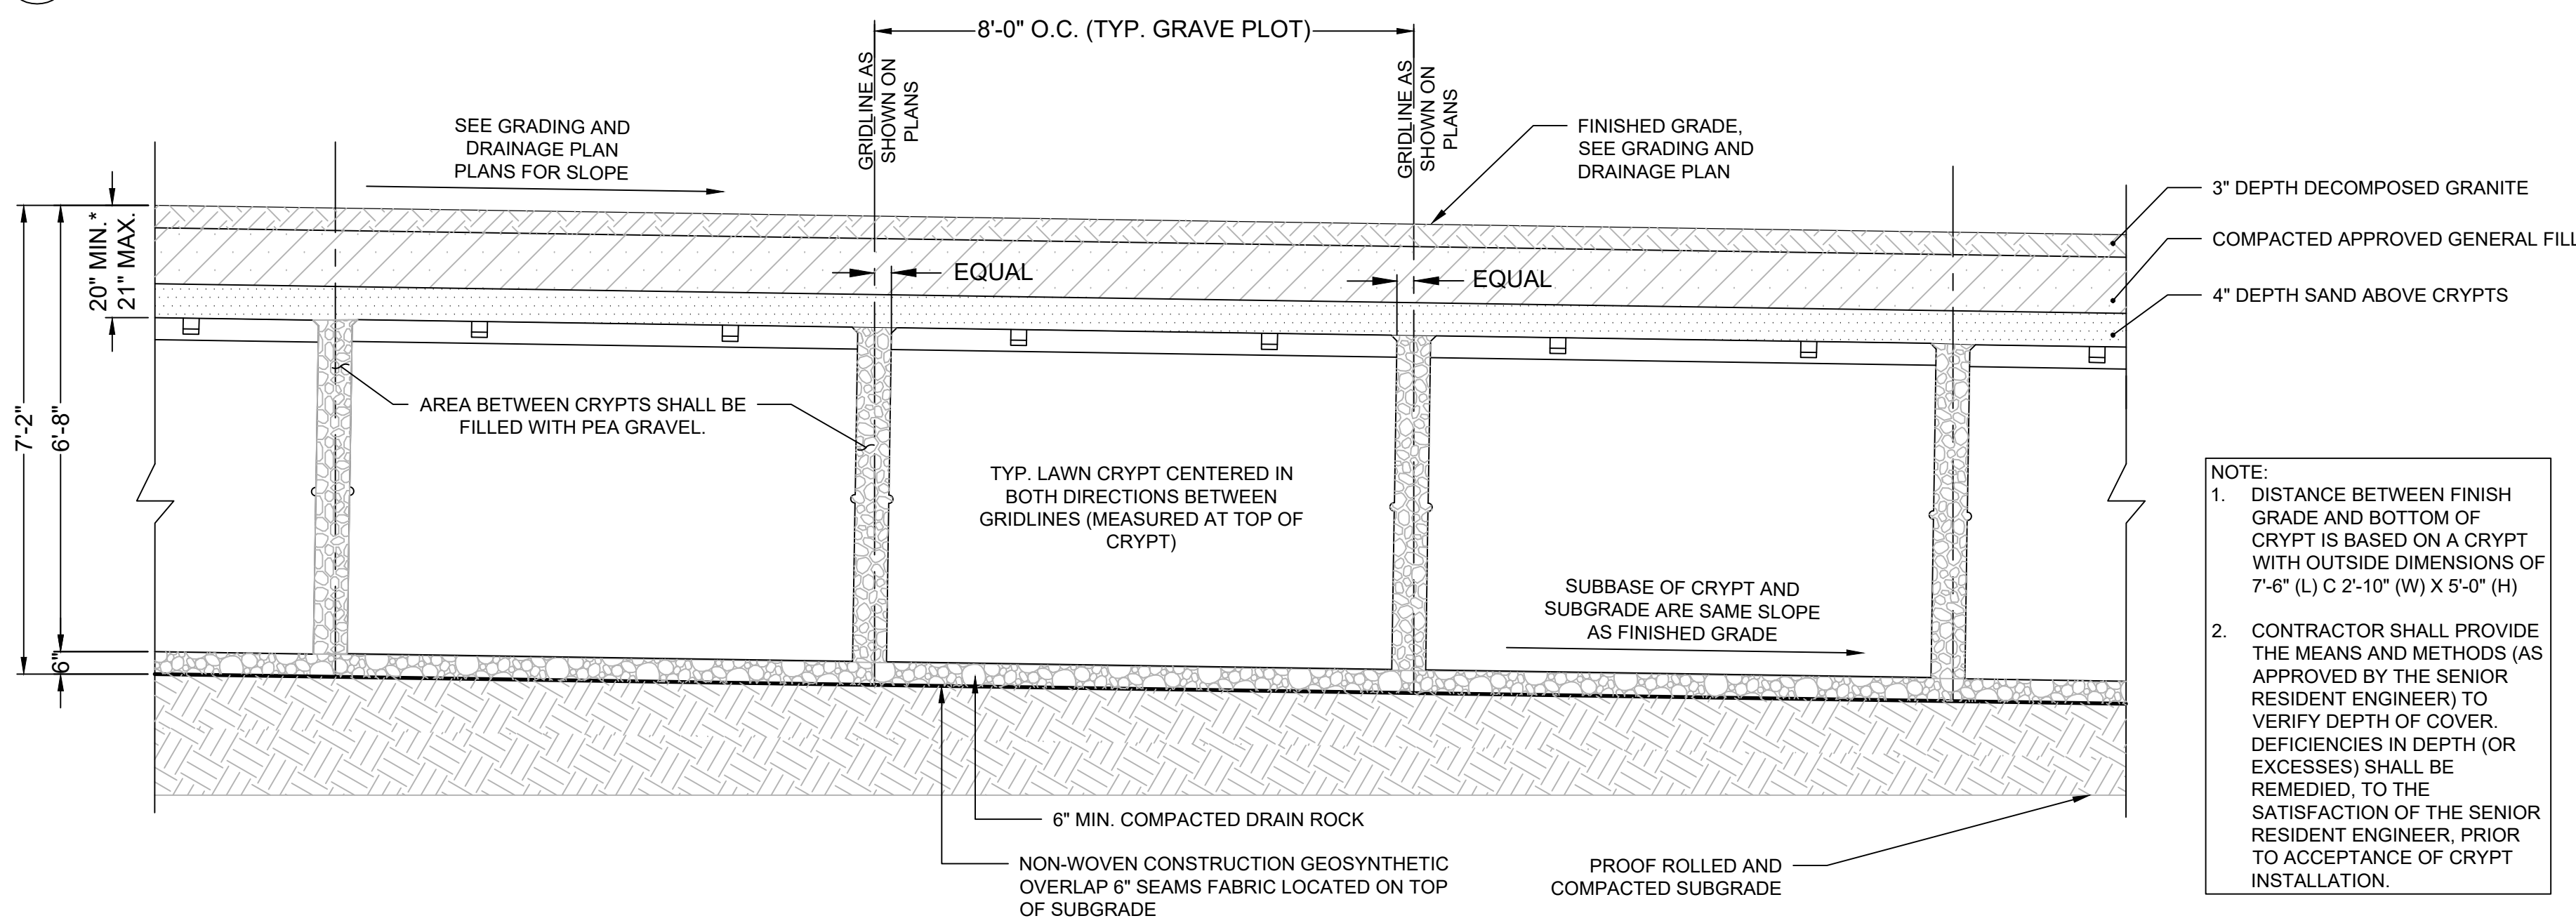


2 DOUBLE-DEPTH CRYPT INSTALLATION - LONGITUDINAL SECTION
SCALE: N.T.S.

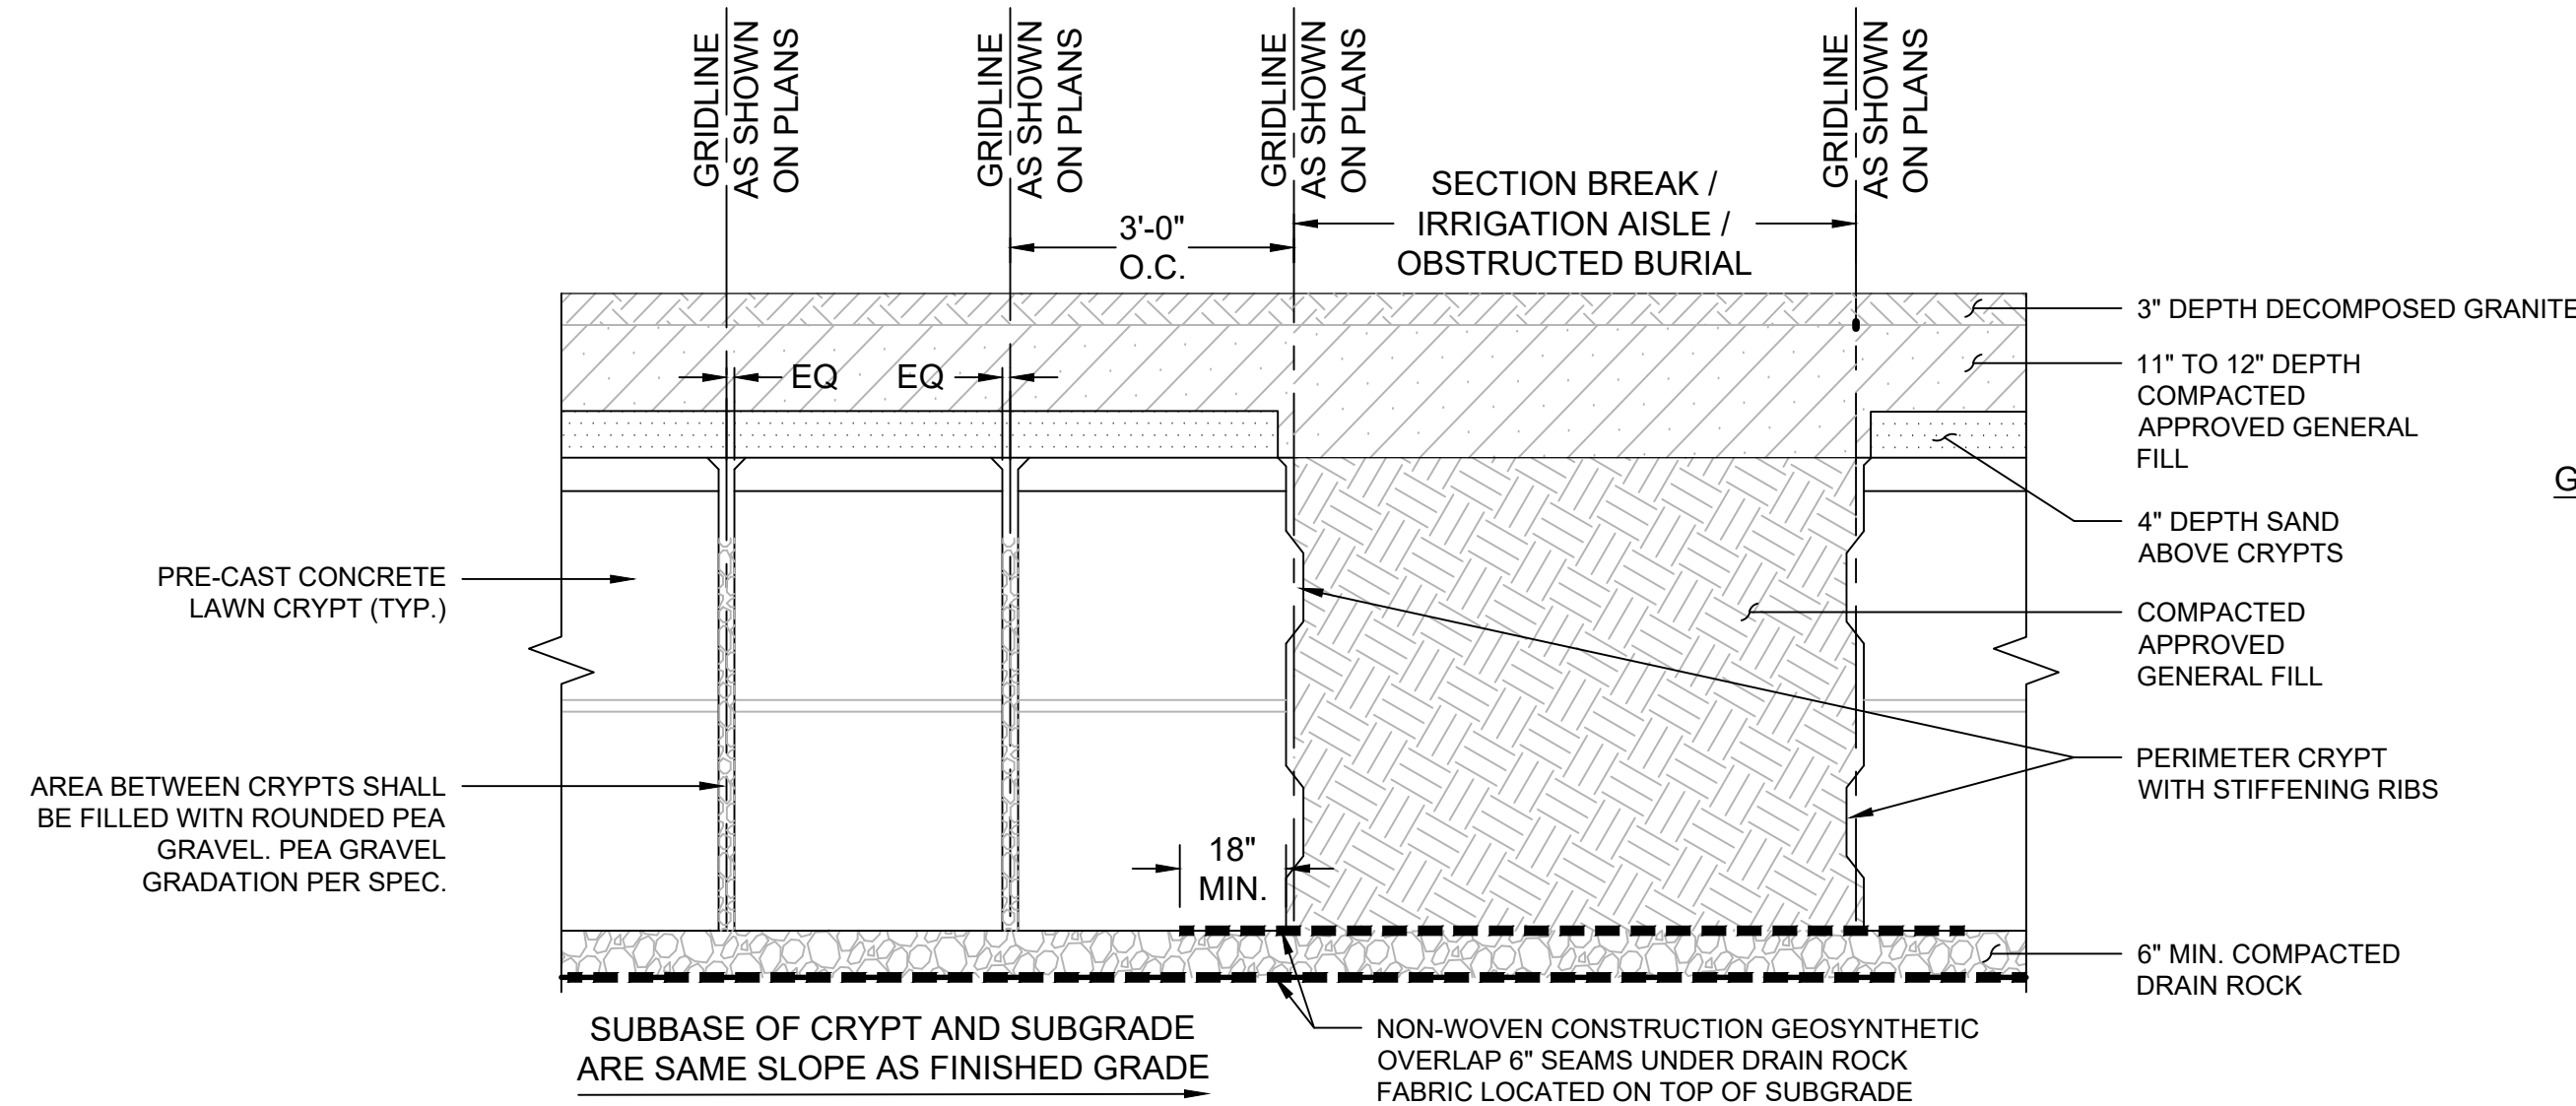

3 DOUBLE-DEPTH CRYPT INSTALLATION - TRANSVERSE SECTION
SCALE: N.T.S.

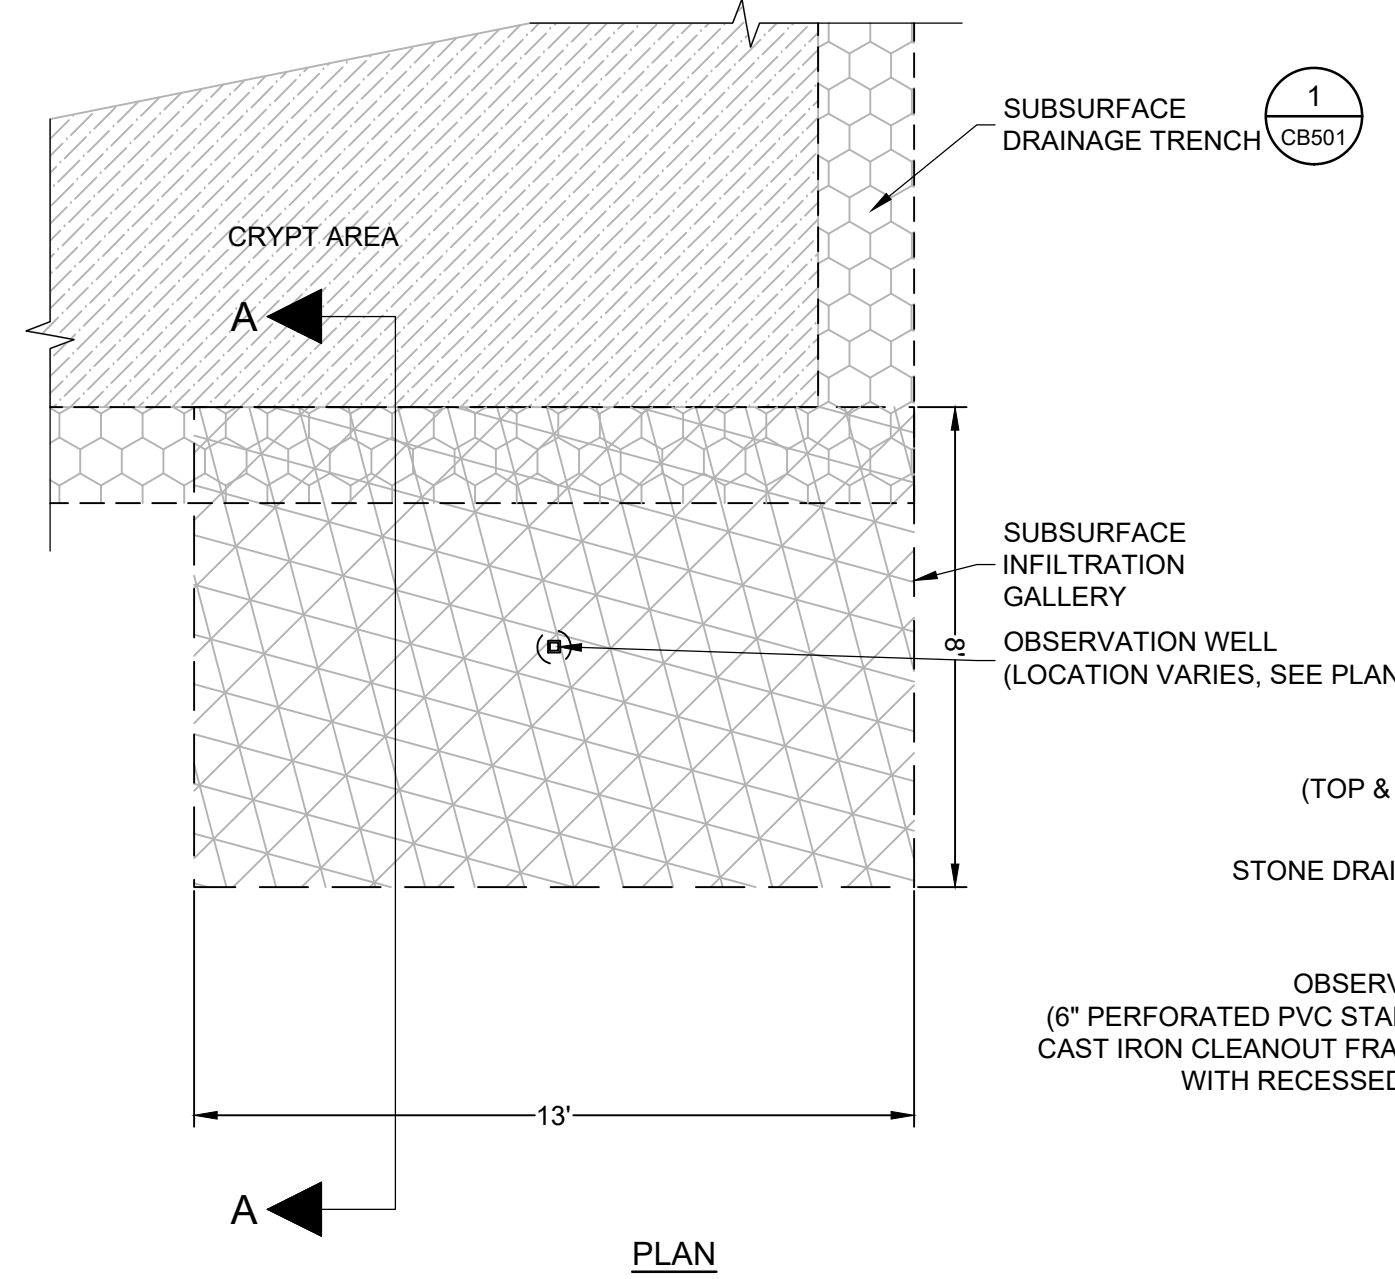

4 CRYPT INFILTRATION GALLERY
SCALE: N.T.S.

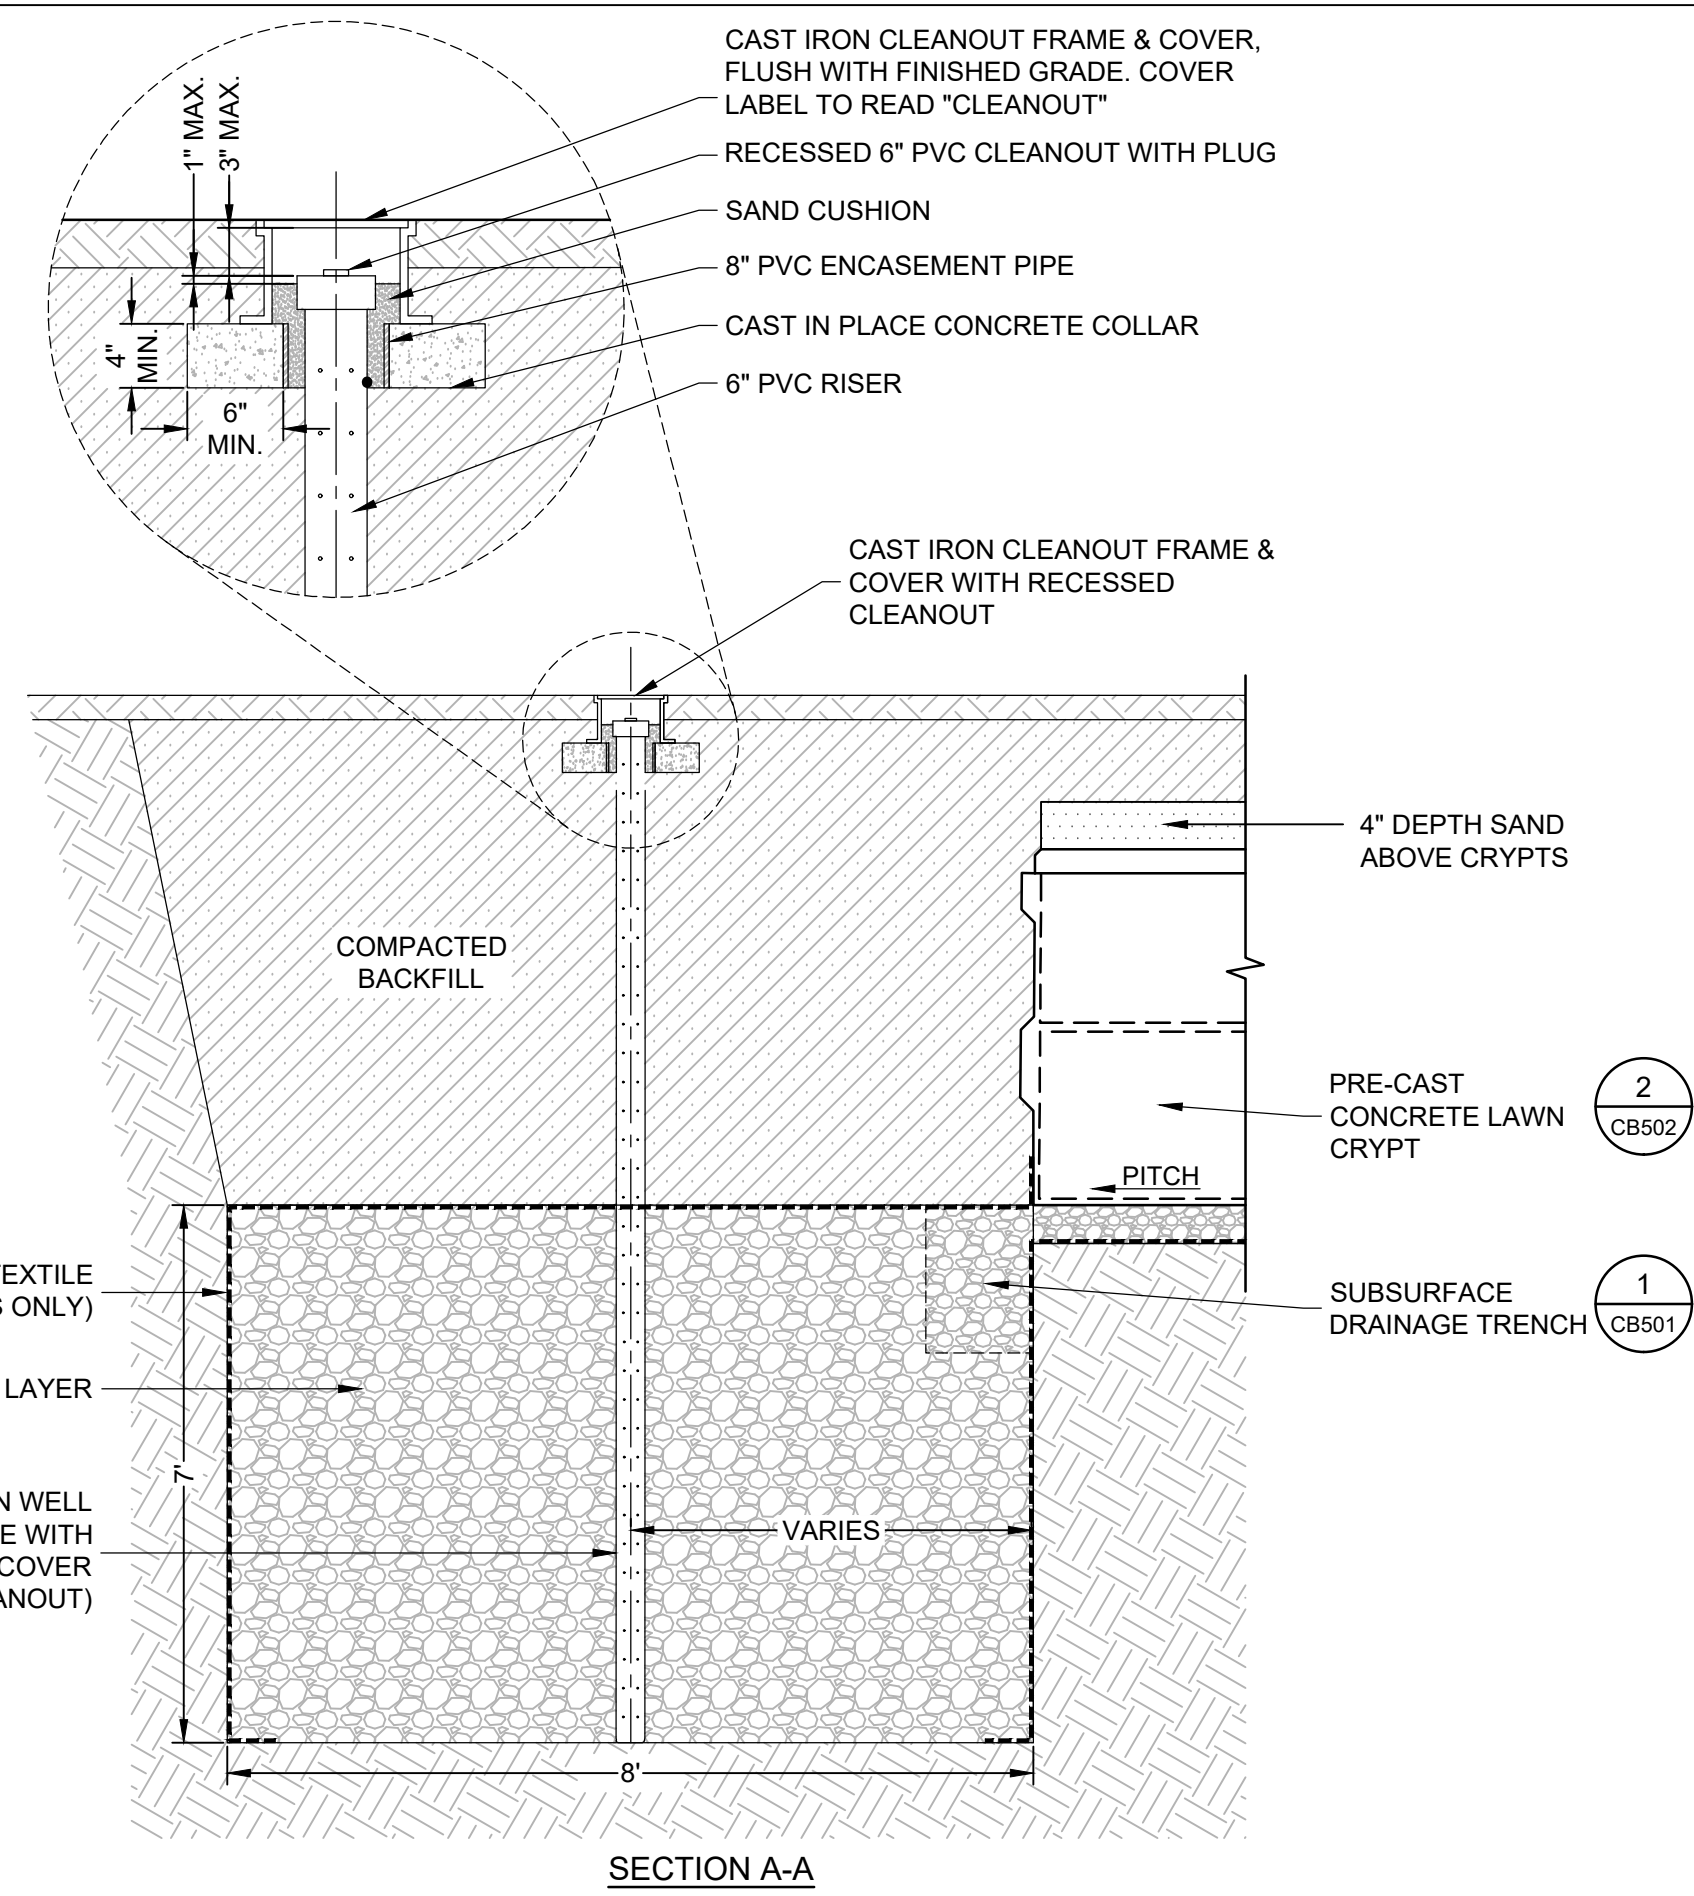

NOTE:
1. DISTANCE BETWEEN FINISH GRADE AND BOTTOM OF CRYPT IS BASED ON A CRYPT WITH OUTSIDE DIMENSIONS OF 7'-6" (L) X 2'-10" (W) X 5'-0" (H)
2. CONTRACTOR SHALL PROVIDE THE MEANS AND METHODS (AS APPROVED BY THE SENIOR RESIDENT ENGINEER) TO VERIFY DEPTH OF COVER. DEFICIENCIES IN DEPTH (OR EXCESSES) SHALL BE REMEDIATED, TO THE SATISFACTION OF THE SENIOR RESIDENT ENGINEER, PRIOR TO ACCEPTANCE OF CRYPT INSTALLATION.

GENERAL CRYPT NOTES:

1. CONTRACTOR SHALL PROVIDE THE MEANS AND METHODS (AS APPROVED BY THE SENIOR RESIDENT ENGINEER) TO VERIFY DEPTH OF COVER; OR DEFICIENCIES IN DEPTH (OR EXCESSES) AFTER CRYPT INSTALLATION.
2. AREA BETWEEN CRYPTS SHALL BE FILLED & COMPACTED W/ PEA GRAVEL TO PREVENT SETTLEMENT OF TOPSOIL.
3. REFER TO SPECIFICATIONS REGARDING ALLOWABLE TOLERANCES DURING CRYPT PLACEMENT.
4. SUBGRADE OF CRYPT TO REFLECT SURFACE FINISH GRADE.

BASE BID
BID DOCUMENTS

		CONSULTANT			ARCHITECT/ENGINEER OF RECORD			STAMP	Office of Design and Construction Services		Drawing Title	Phase	Project Title		Project Number							
		FIRE / LOW VOLTAGE / SECURITY: IRRIGATION:			GEOTECHNICAL:						CRYPT DETAILS		BID DOCUMENTS		FT BLISS NATIONAL CEMETERY EXPANSION		886CM3026					
		IMEG 300 BOARDWALK DRIVE UNIT 4B ROCK ISLAND, IL 61201 309.781.3770			TERRACON 6460 HILLER STREET SUITE A EL PASO, TX 79925 915.778.5233														OCMI 2100 NORTH GREENVILLE AVENUE SUITE 1150 RICHARDSON, TX 75082 469.431.0571			
		MATT SNYDER / PETE MCGHEE			JD LEONARD			IVAN AVELAR			RAYMOND BODO			Location		5200 FRED WILSON AVENUE, EL PASO, TEXAS		Drawing Number				
		Revisions:			Date:			13605 1st Ave. N. #100 Plymouth, MN 55441 P 763.412.4000 F 763.412.4090 ae-mn.com Anderson Engineering of Minnesota, LLC Proj # 18528					VA U.S. Department of Veterans Affairs		Approved: Project Director		Issue Date		Checked	Drawn	CB502	
															JUNE 15, 2026		KS	JS	42 of 155			

A


B

C

D

E

F

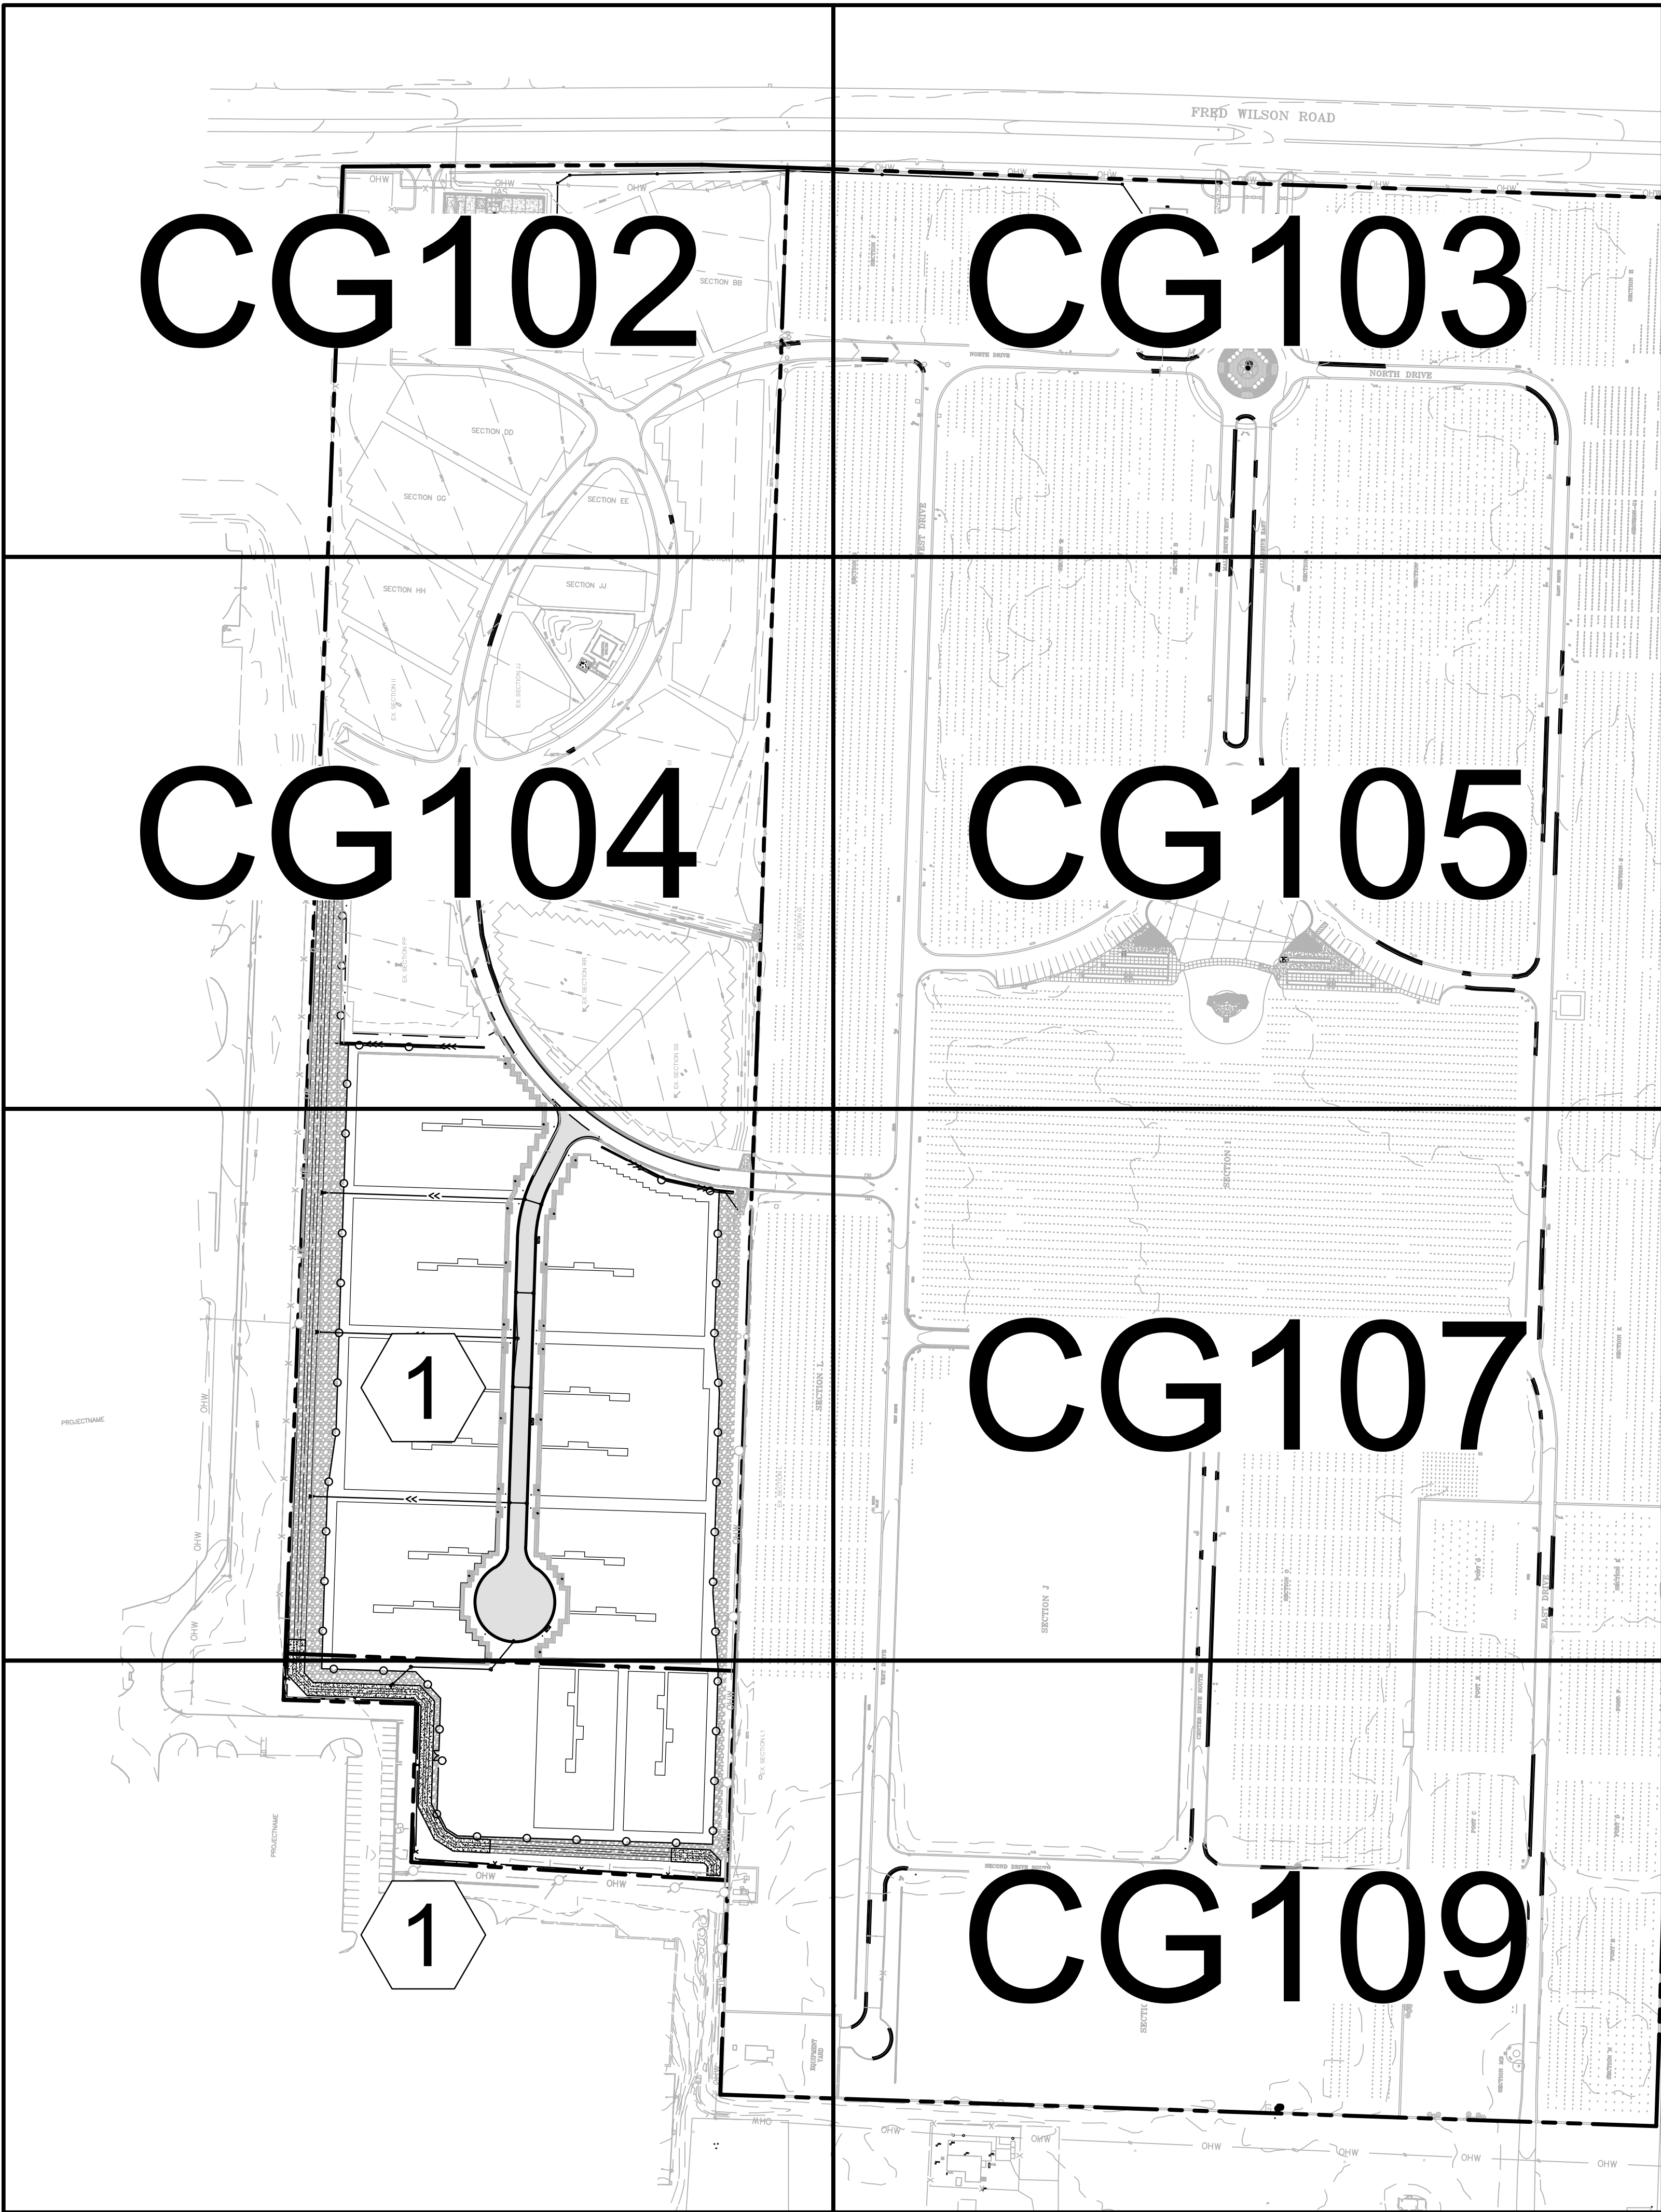

1 OVERALL GRADING & EROSION CONTROL PLAN

LEGEND

- PROPERTY LIMITS
- CONSTRUCTION LIMITS
- EXISTING MINOR CONTOUR
- EXISTING MAJOR CONTOUR
- PROPOSED MINOR CONTOUR
- PROPOSED MAJOR CONTOUR
- EXISTING SPOT ELEVATION
- SOIL BORING LOCATION
- DRAINAGE ARROW
- PROPOSED RETAINING WALL
- PROPOSED CONCRETE C&G
- TIP OUT CURB
- SEDIMENT CONTROL LOG (2/CE501)
- SILT FENCE (1/CE501)
- INLET PROTECTION (1/CE502)
- ROCK CONSTRUCTION ENTRANCE (2/CE502)
- SPOT ELEVATION
- FLOW LINE OF CURB
- HIGH POINT / FLOW LINE OF CURB
- RIM ELEVATION
- TOP OF WALL
- BOTTOM OF WALL

KEY NOTES


- SEE SHEET CG111 FOR EXPANSION AREA

EROSION CONTROL NOTES

- THE LOCATION OF EROSION CONTROL DEVICES SHALL BE AS SHOWN IN THESE PLANS. ADDITIONAL EROSION CONTROL MEASURES AND/OR ADJUSTMENT OF LOCATIONS FOR EROSION CONTROL MEASURES MAY OCCUR AT COR DIRECTION, OR AS REQUIRED TO ADDRESS SITE CONDITIONS.
- CONTRACTOR SHALL BE RESPONSIBLE FOR MAINTAINING ALL EROSION CONTROL DEVICES. CONTRACTOR SHALL REMOVE AND REPLACE EROSION CONTROL MEASURES AS NEEDED. ALL EROSION CONTROL MEASURES MUST BE IN PLACE AT THE END OF EACH DAY.
- IT SHALL BE THE CONTRACTORS RESPONSIBILITY TO USE WHATEVER MEANS ARE NECESSARY TO CONTROL AND LIMIT SILT AND SEDIMENT LEAVING THE SITE. SPECIFICALLY, THE CONTRACTOR SHALL PROTECT ALL STREETS, STREAMS, STORM DRAIN SYSTEMS, AND INLETS FROM EROSION DEPOSITS.
- CONTRACTOR SHALL BE RESPONSIBLE FOR DUST CONTROL ON THE SITE.
- CONTRACTOR SHALL SWEEP ALL ROADWAYS UTILIZED BY CONSTRUCTION ACTIVITY DAILY.




KEYMAP
NTS

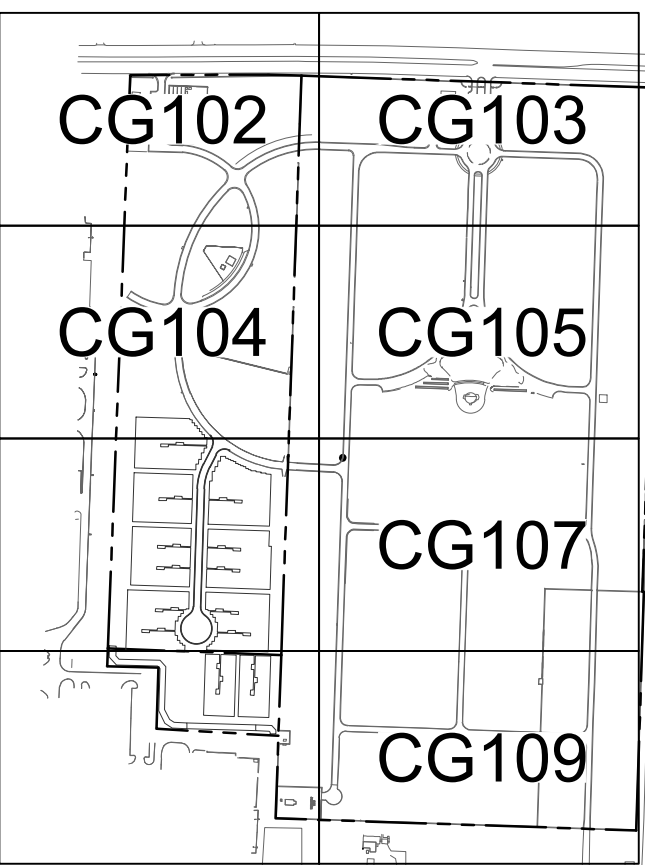


BASE BID
BID DOCUMENTS

		CONSULTANT		ARCHITECT/ENGINEER OF RECORD		Office of Design and Construction Services		Drawing Title OVERALL GRADING & EROSION CONTROL PLAN		Phase BID DOCUMENTS		Project Title FT BLISS NATIONAL CEMETERY EXPANSION		Project Number 886CM3026	
		FIRE / LOW VOLTAGE / SECURITY / IRRIGATION: IMEG 623 26TH AVENUE ROCK ISLAND, IL 61201 309.781.3770		GEO/TECHNICAL: TERRACON 6460 HILLER STREET SUITE A EL PASO, TX 79925 915.778.5233		COST ESTIMATING OCMI 2100 NORTH GREENVILLE AVENUE SUITE 1150 RICHARDSON, TX 75082 469.431.0571		Approved: Project Director				Location 3200 FRED WILSON AVENUE, EL PASO, TEXAS		Building Number	
Revisions:		Date:		ANDERSON 13605 1st Ave. N. #100 Plymouth, MN 55441 P 763.412.4000 F 763.412.4090 ae-mn.com Anderson Engineering of Minnesota, LLC Proj # 18528		STAMP STATE OF TEXAS KYLE STEERING LICENSED PROFESSIONAL ENGINEER 1596207		VA U.S. Department of Veterans Affairs				Issue Date JUNE 15, 2026		Checked KS	Drawn CN
		MATT SNYDER / PETE MCGHEE JD LEONARD		IVAN AVELAR		RAYMOND BODO								Drawing Number CG101 43 of 155	

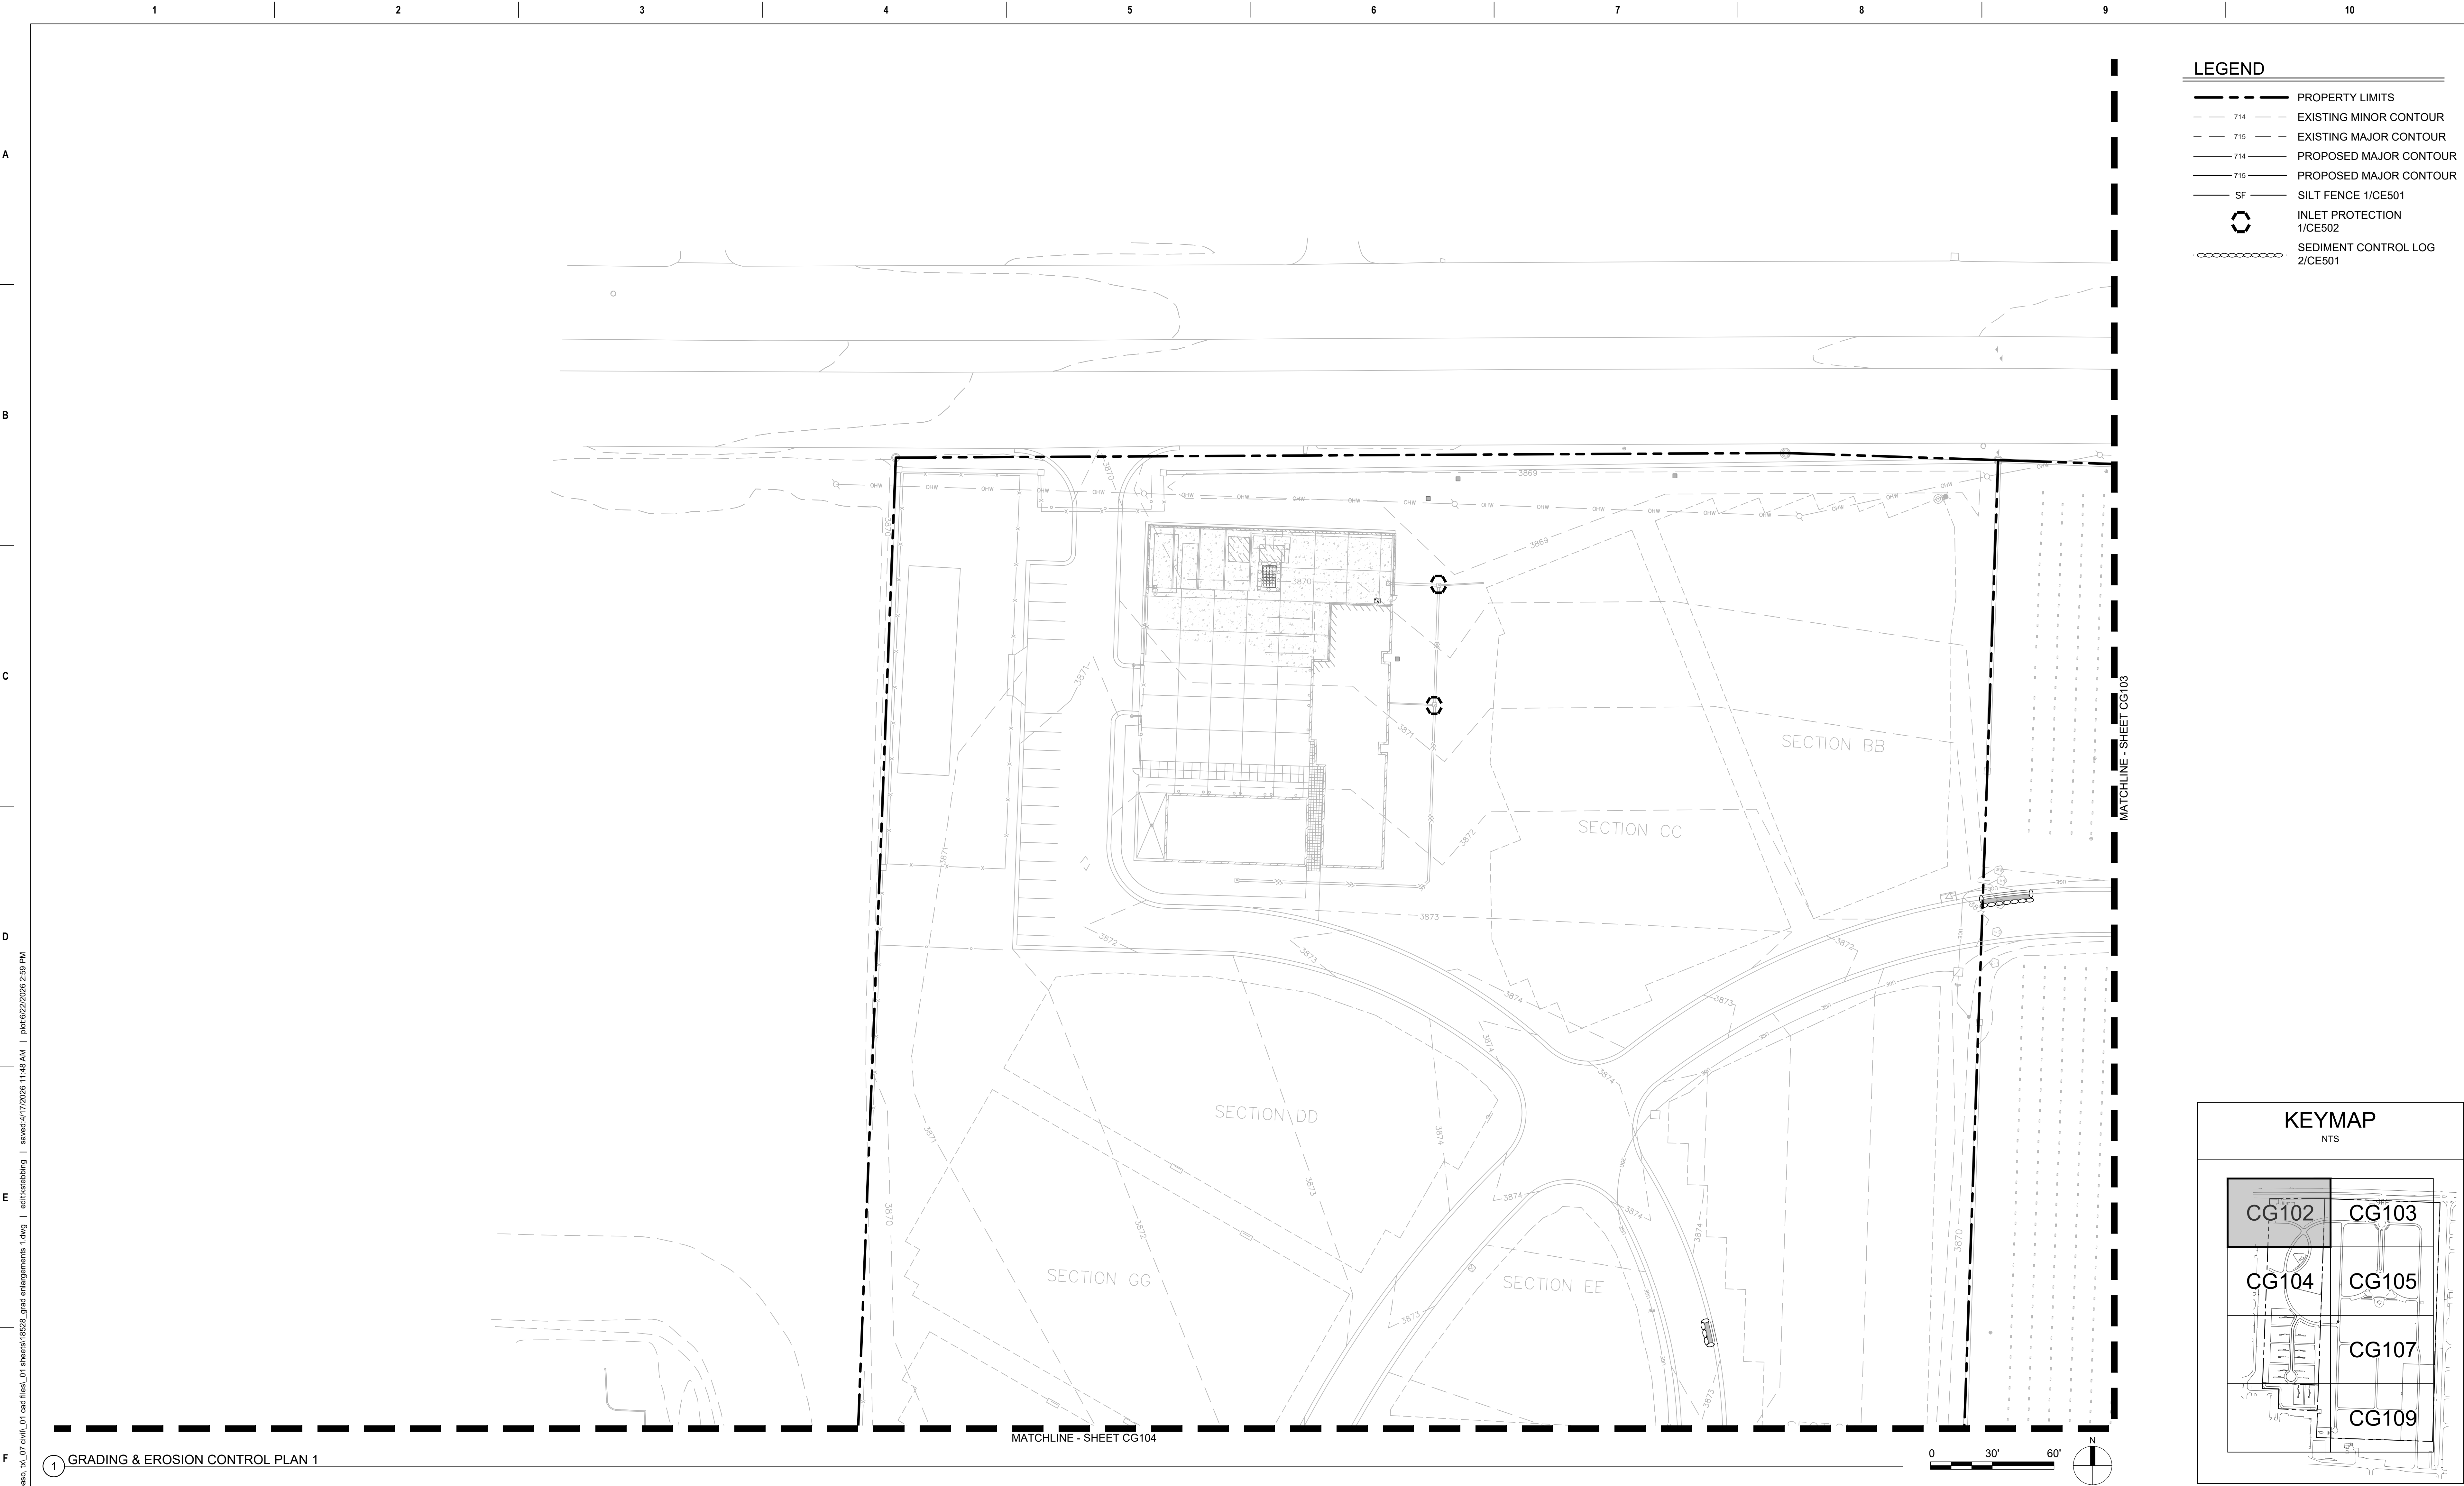


1 GRADING & EROSION CONTROL PLAN 1

Revisions:		CONSULTANT FIRE / LOW VOLTAGE / SECURITY: IRRIGATION: IMEG 623 26TH AVENUE ROCK ISLAND, IL 61201 309.781.3770 AQUA ENGINEERING 300 BOARDWALK DRIVE UNIT 4B FORT COLLINS, CO 80525 970.372.6104 MATT SNYDER / PETE MCGHEE JD LEONARD		ARCHITECT/ENGINEER OF RECORD ANDERSON 13605 1st Ave. N. #100 Plymouth, MN 55441 P 763.412.4000 F 763.412.4090 ae-mn.com Anderson Engineering of Minnesota, LLC Proj # 18528		STAMP STATE OF TEXAS KYLE STEERING 159207 LICENSED PROFESSIONAL ENGINEER	Office of Design and Construction Services VA U.S. Department of Veterans Affairs	Drawing Title GRADING & EROSION CONTROL PLAN 1 Approved: Project Director	Phase BID DOCUMENTS	Project Title FT BLISS NATIONAL CEMETERY EXPANSION Location 3200 FRED WILSON AVENUE, EL PASO, TEXAS Issue Date JUNE 15, 2026 Checked KS Drawn CN	Project Number 886CM3026 Building Number Drawing Number CG102 44 of 155
-----------------------	--	---	--	--	--	--	---	--	---	--	--

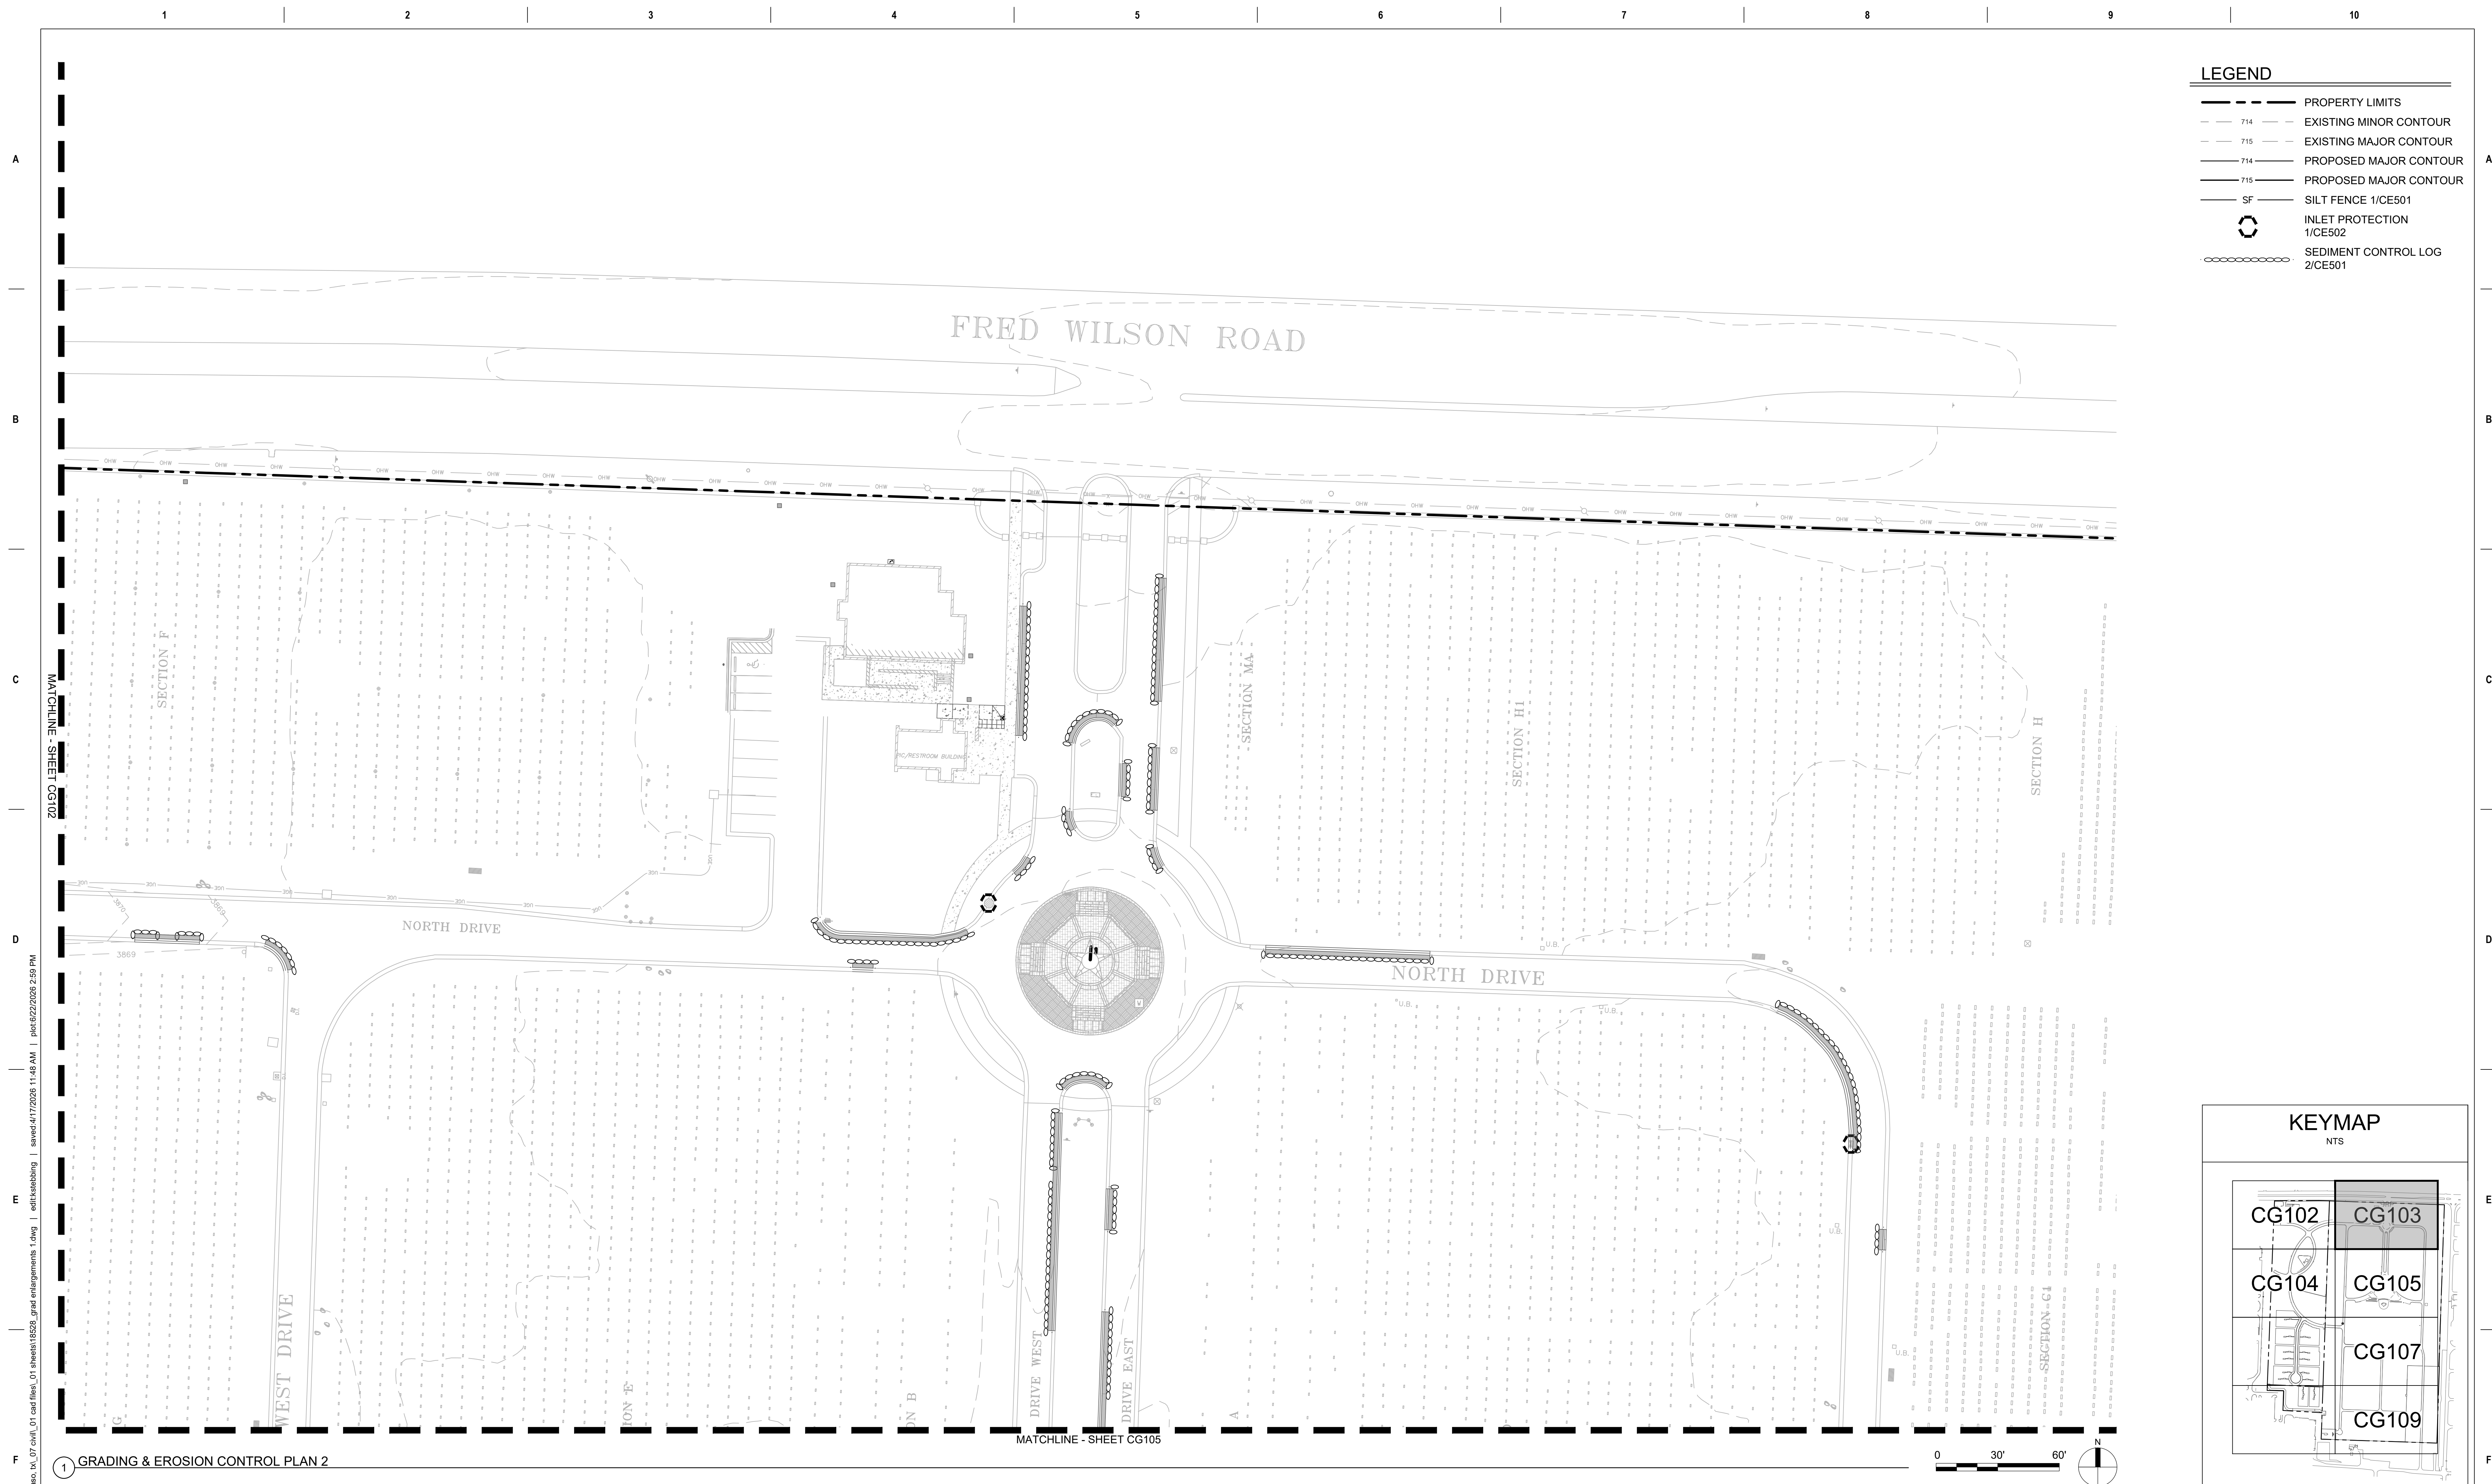


BASE BID
BID DOCUMENTS

[illegible]

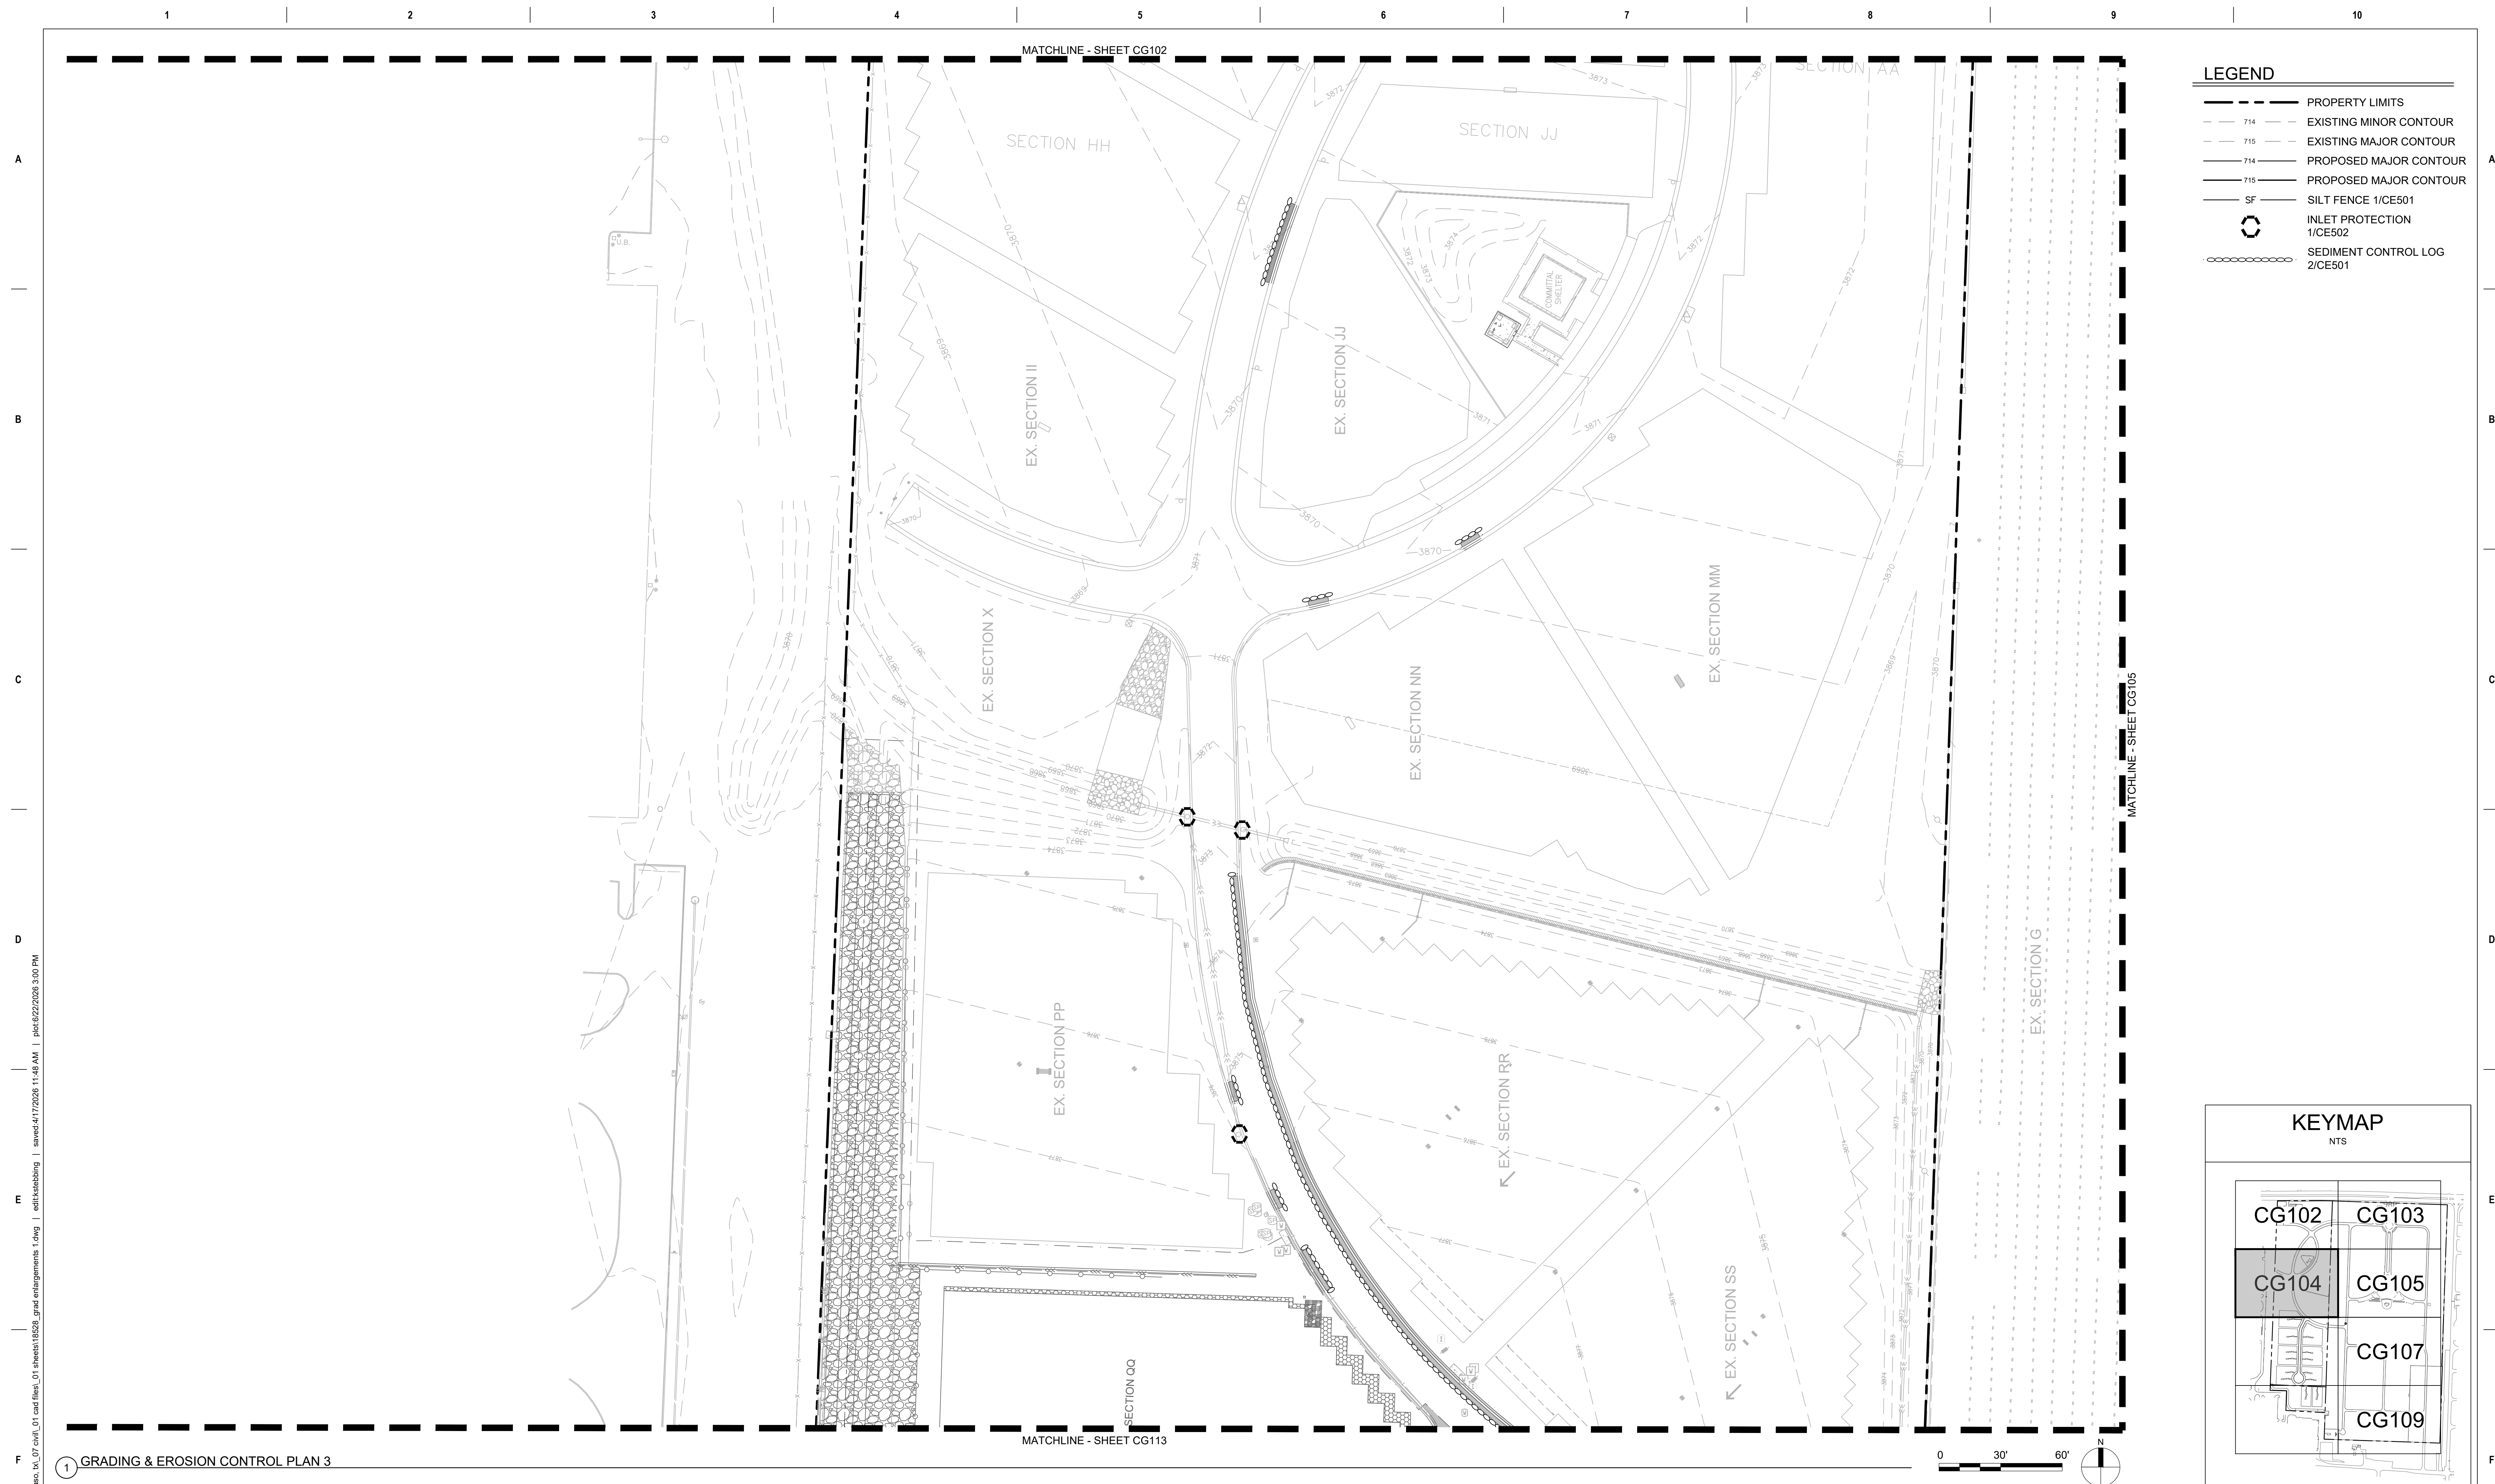


BASE BID
BID DOCUMENTS

[illegible]

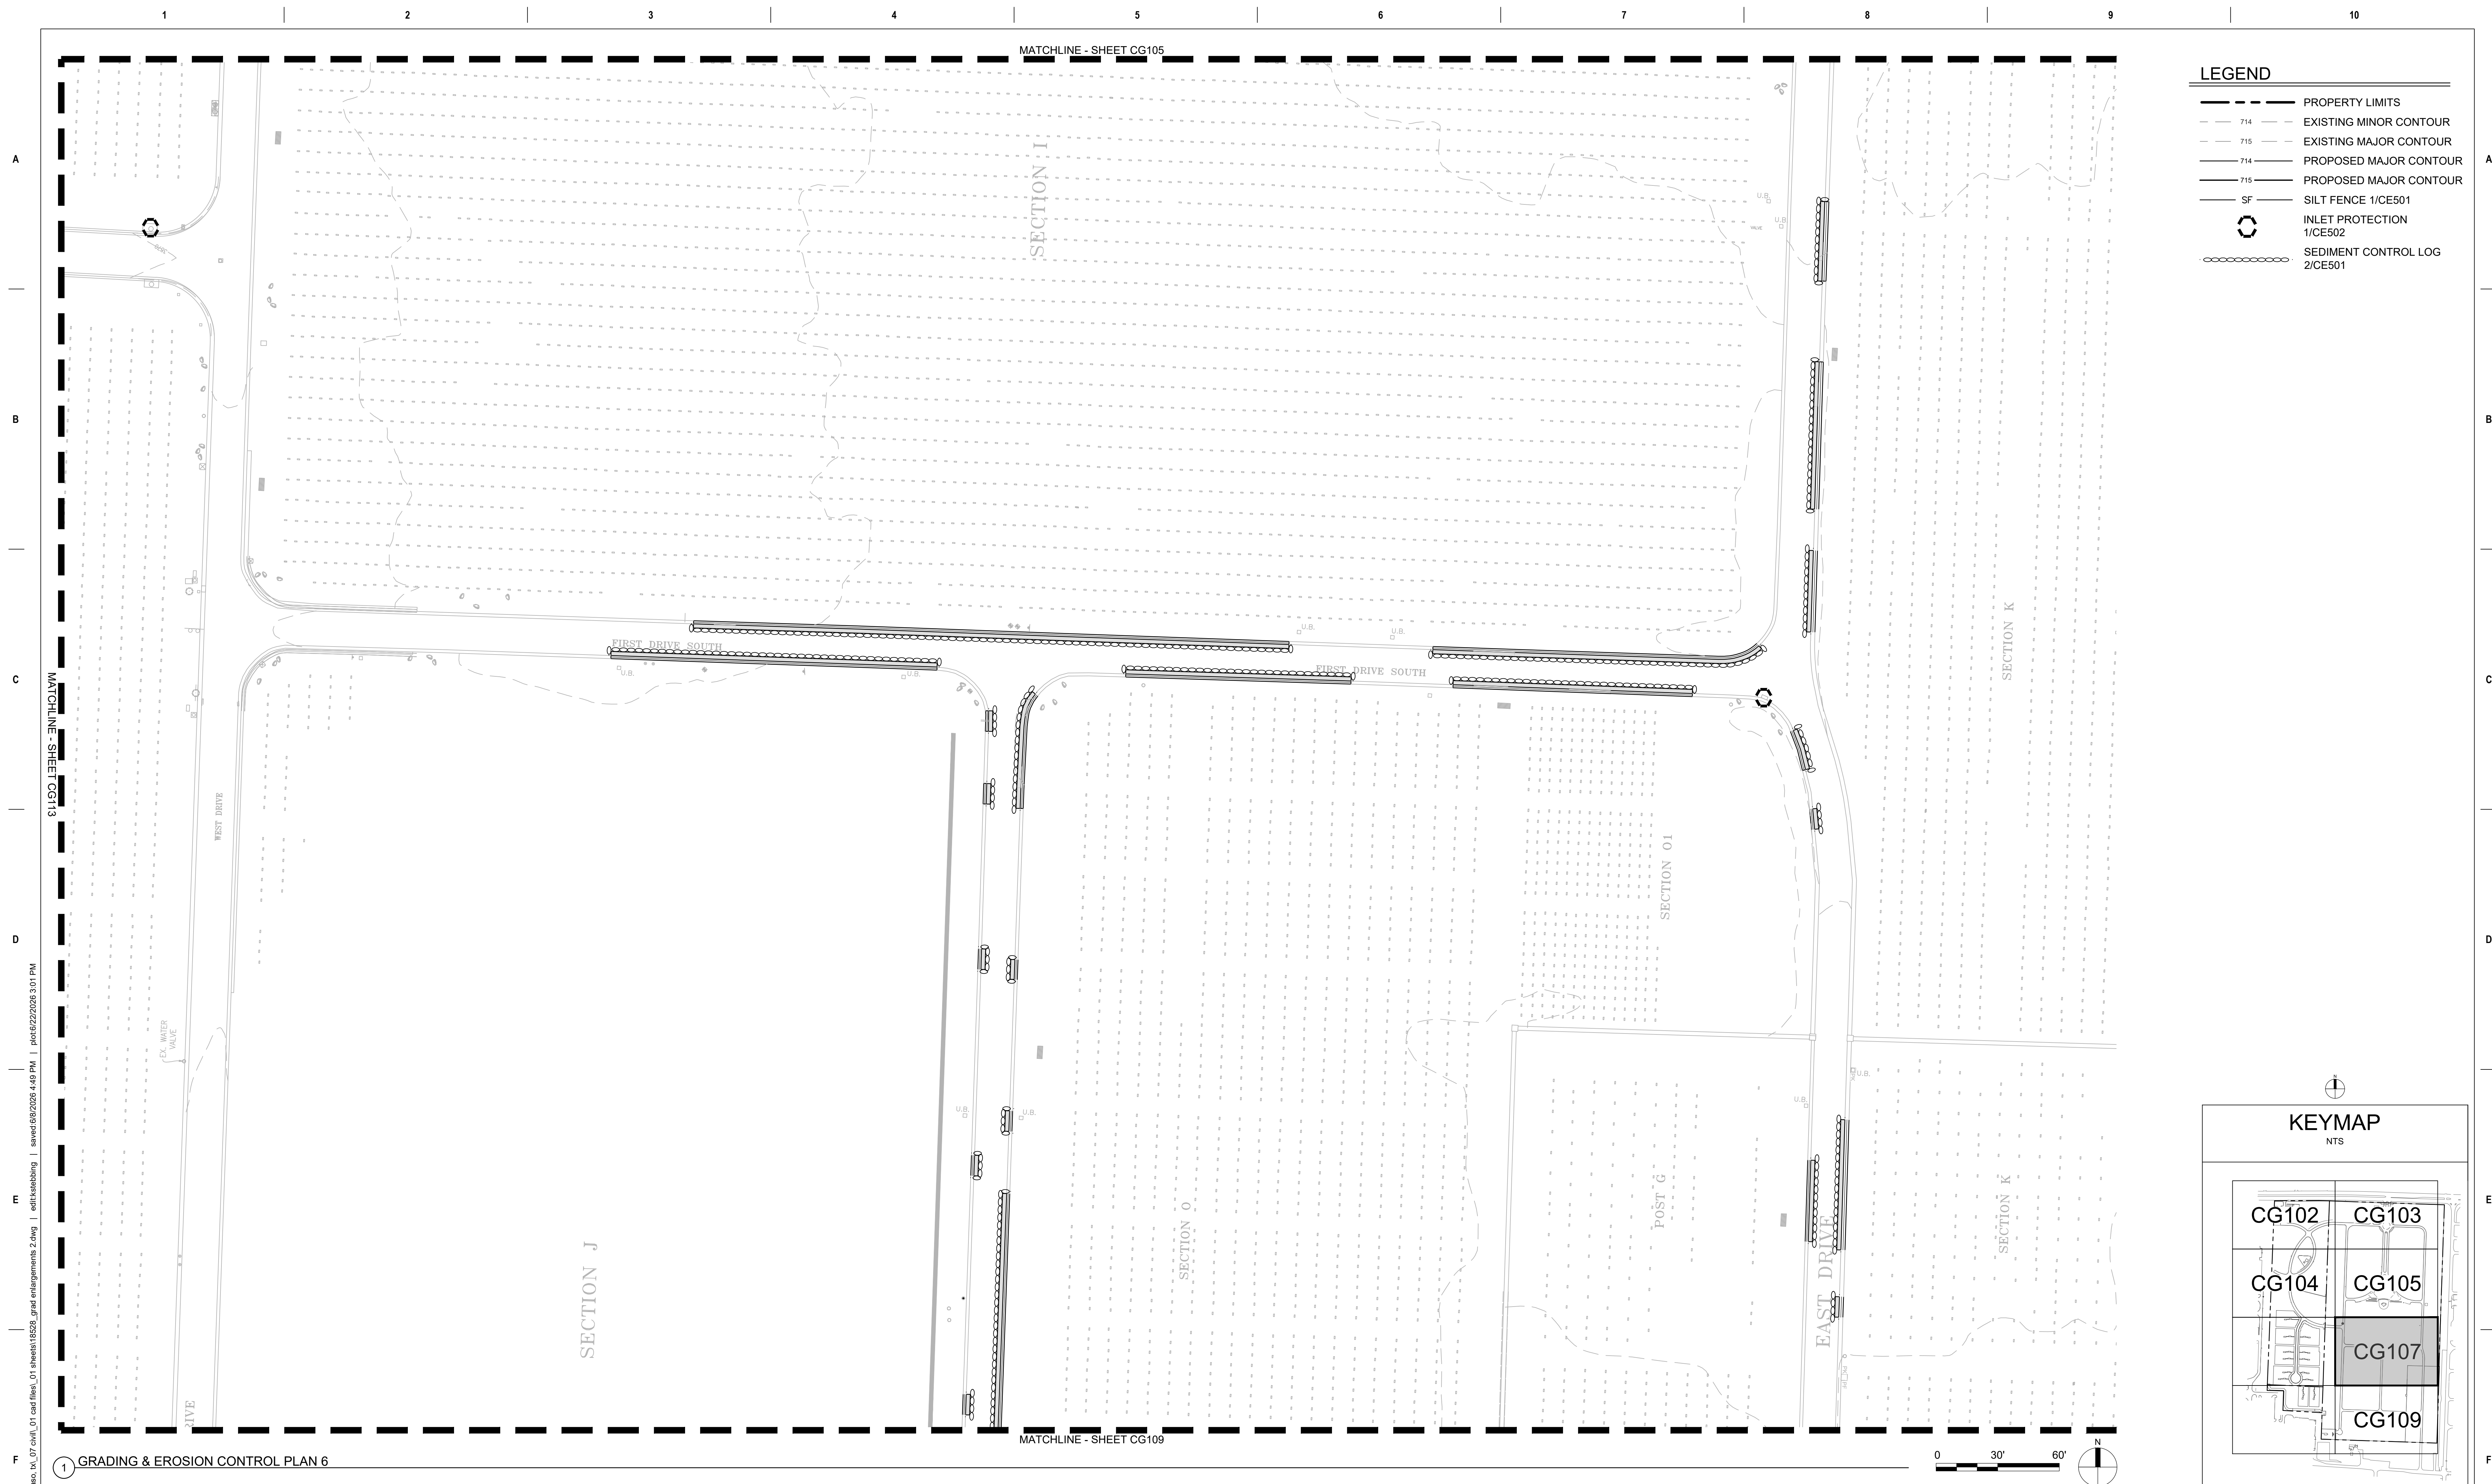

BASE BID
BID DOCUMENTS

[illegible]

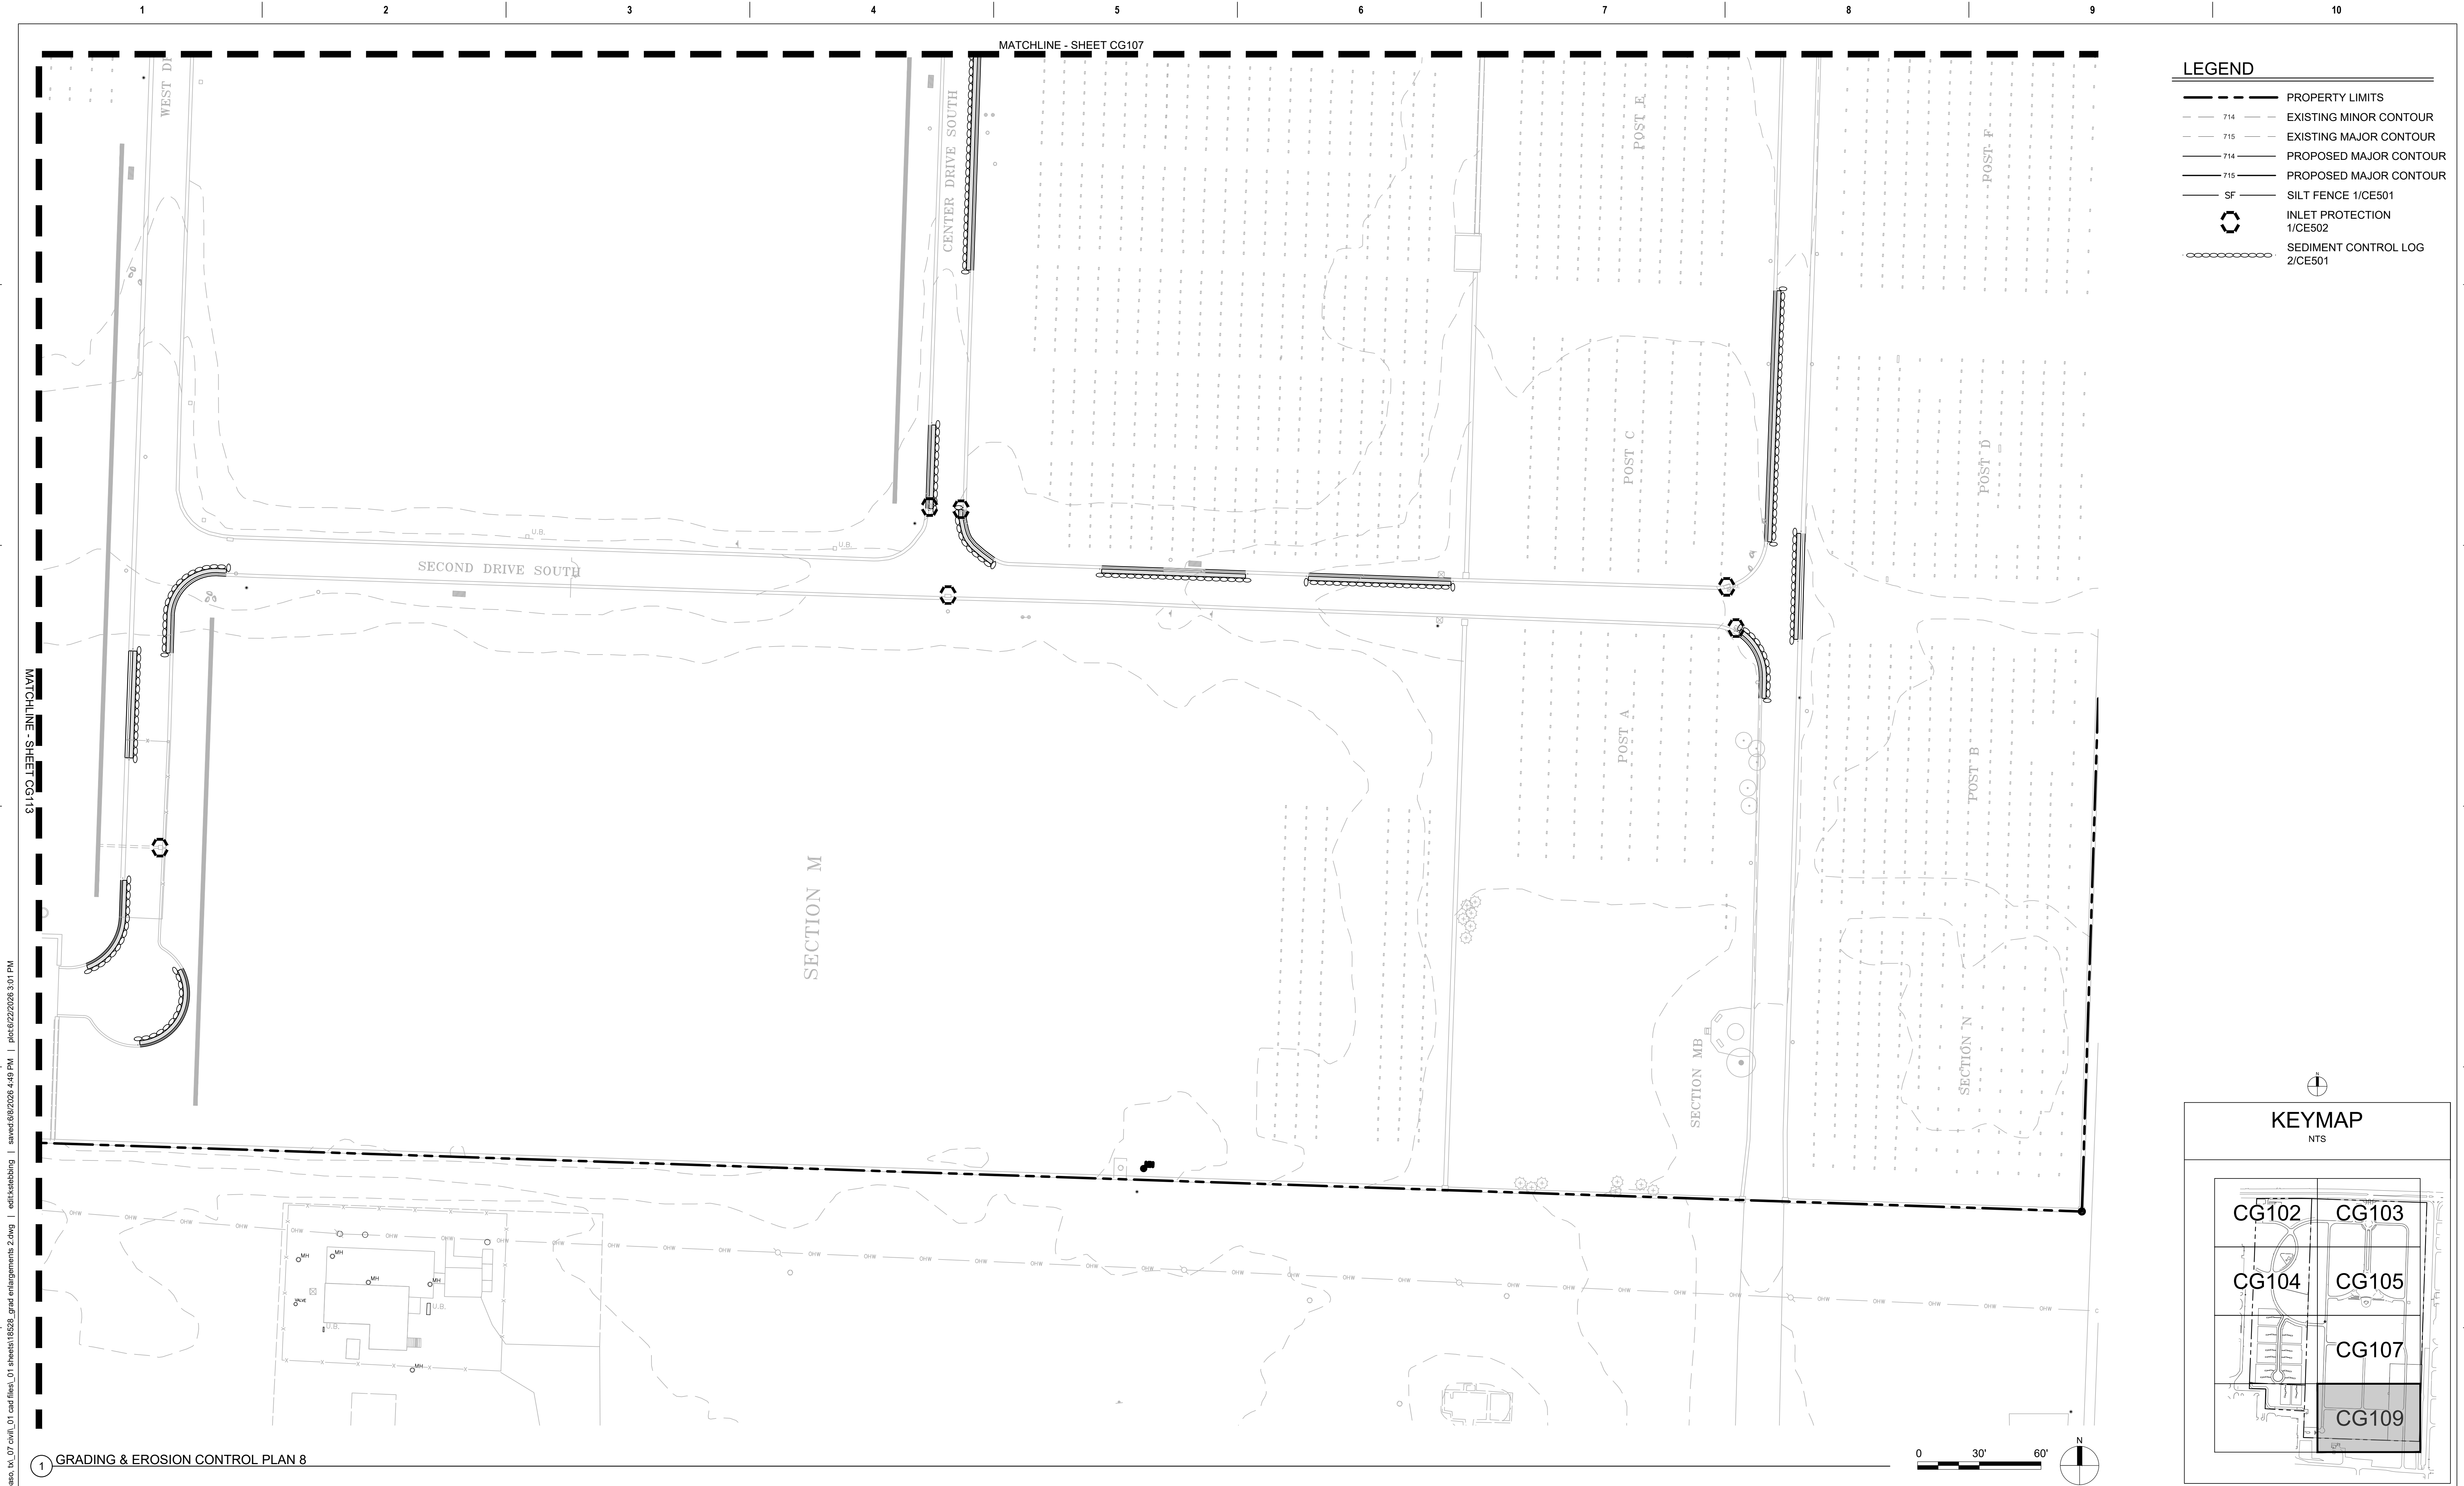

BASE BID BID DOCUMENTS																			
		CONSULTANT			ARCHITECT/ENGINEER OF RECORD			STAMP	Office of Design and Construction Services		Drawing Title GRADING & EROSION CONTROL PLAN 8		Phase BID DOCUMENTS		Project Title FT BLISS NATIONAL CEMETERY EXPANSION		Project Number 886CM3026		
		FIRE / LOW VOLTAGE / SECURITY / IRRIGATION: IMEG 623 26TH AVENUE ROCK ISLAND, IL 61201 309.781.3770			GEO/TECHNICAL: TERRACON 6460 HILLER STREET SUITE A EL PASO, TX 79925 915.778.5233			COST ESTIMATING OCMI 2100 NORTH GREENVILLE AVENUE SUITE 1150 RICHARDSON, TX 75082 469.431.0571				Approved: Project Director				Location 5200 FRED WILSON AVENUE, EL PASO, TEXAS		Drawing Number	
		MATT SNYDER / PETE MCGHEE JD LEONARD			IVAN AVELAR RAYMOND BODO			CG109 49 of 155											
Revisions:		Date:							VA U.S. Department of Veterans Affairs										
12345678910																			
VA FORM 08-6231																			

