

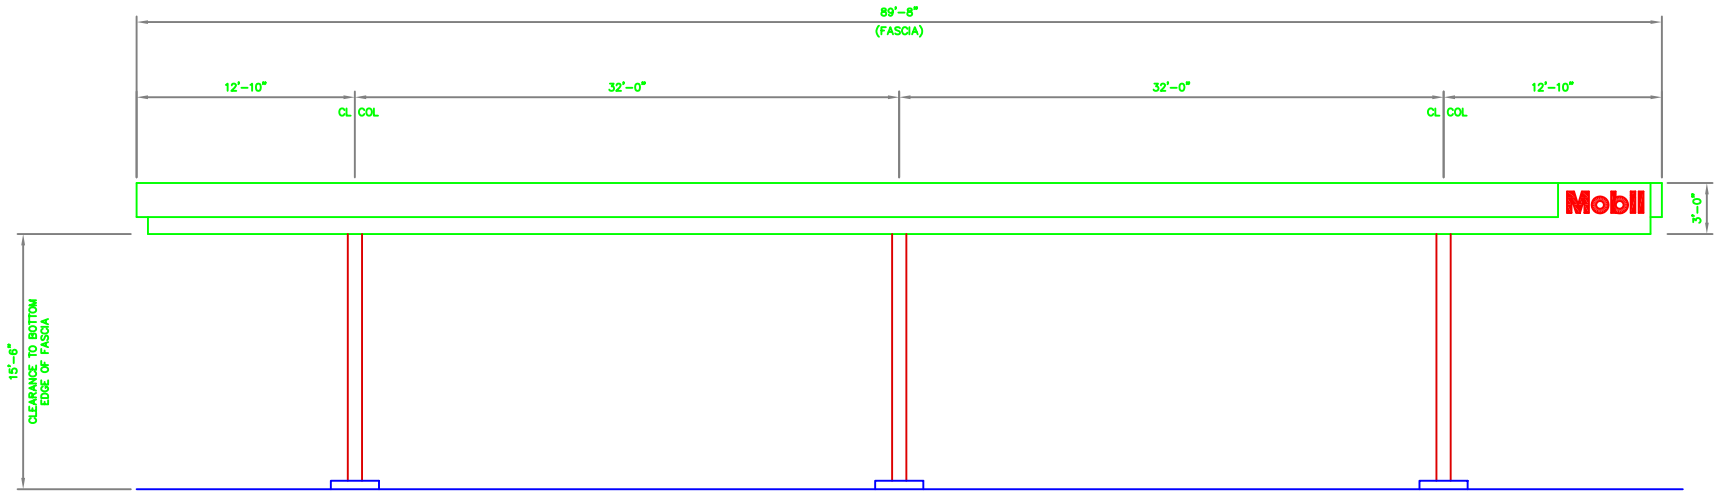


FRONT ELEVATION

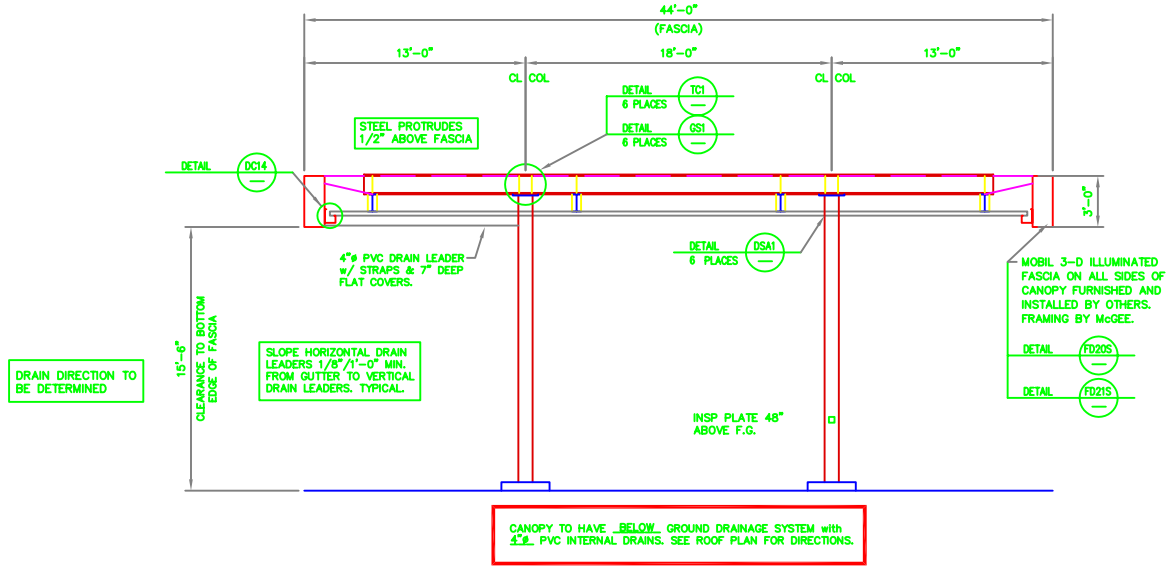

MAIN FRAME DETAIL

STORE

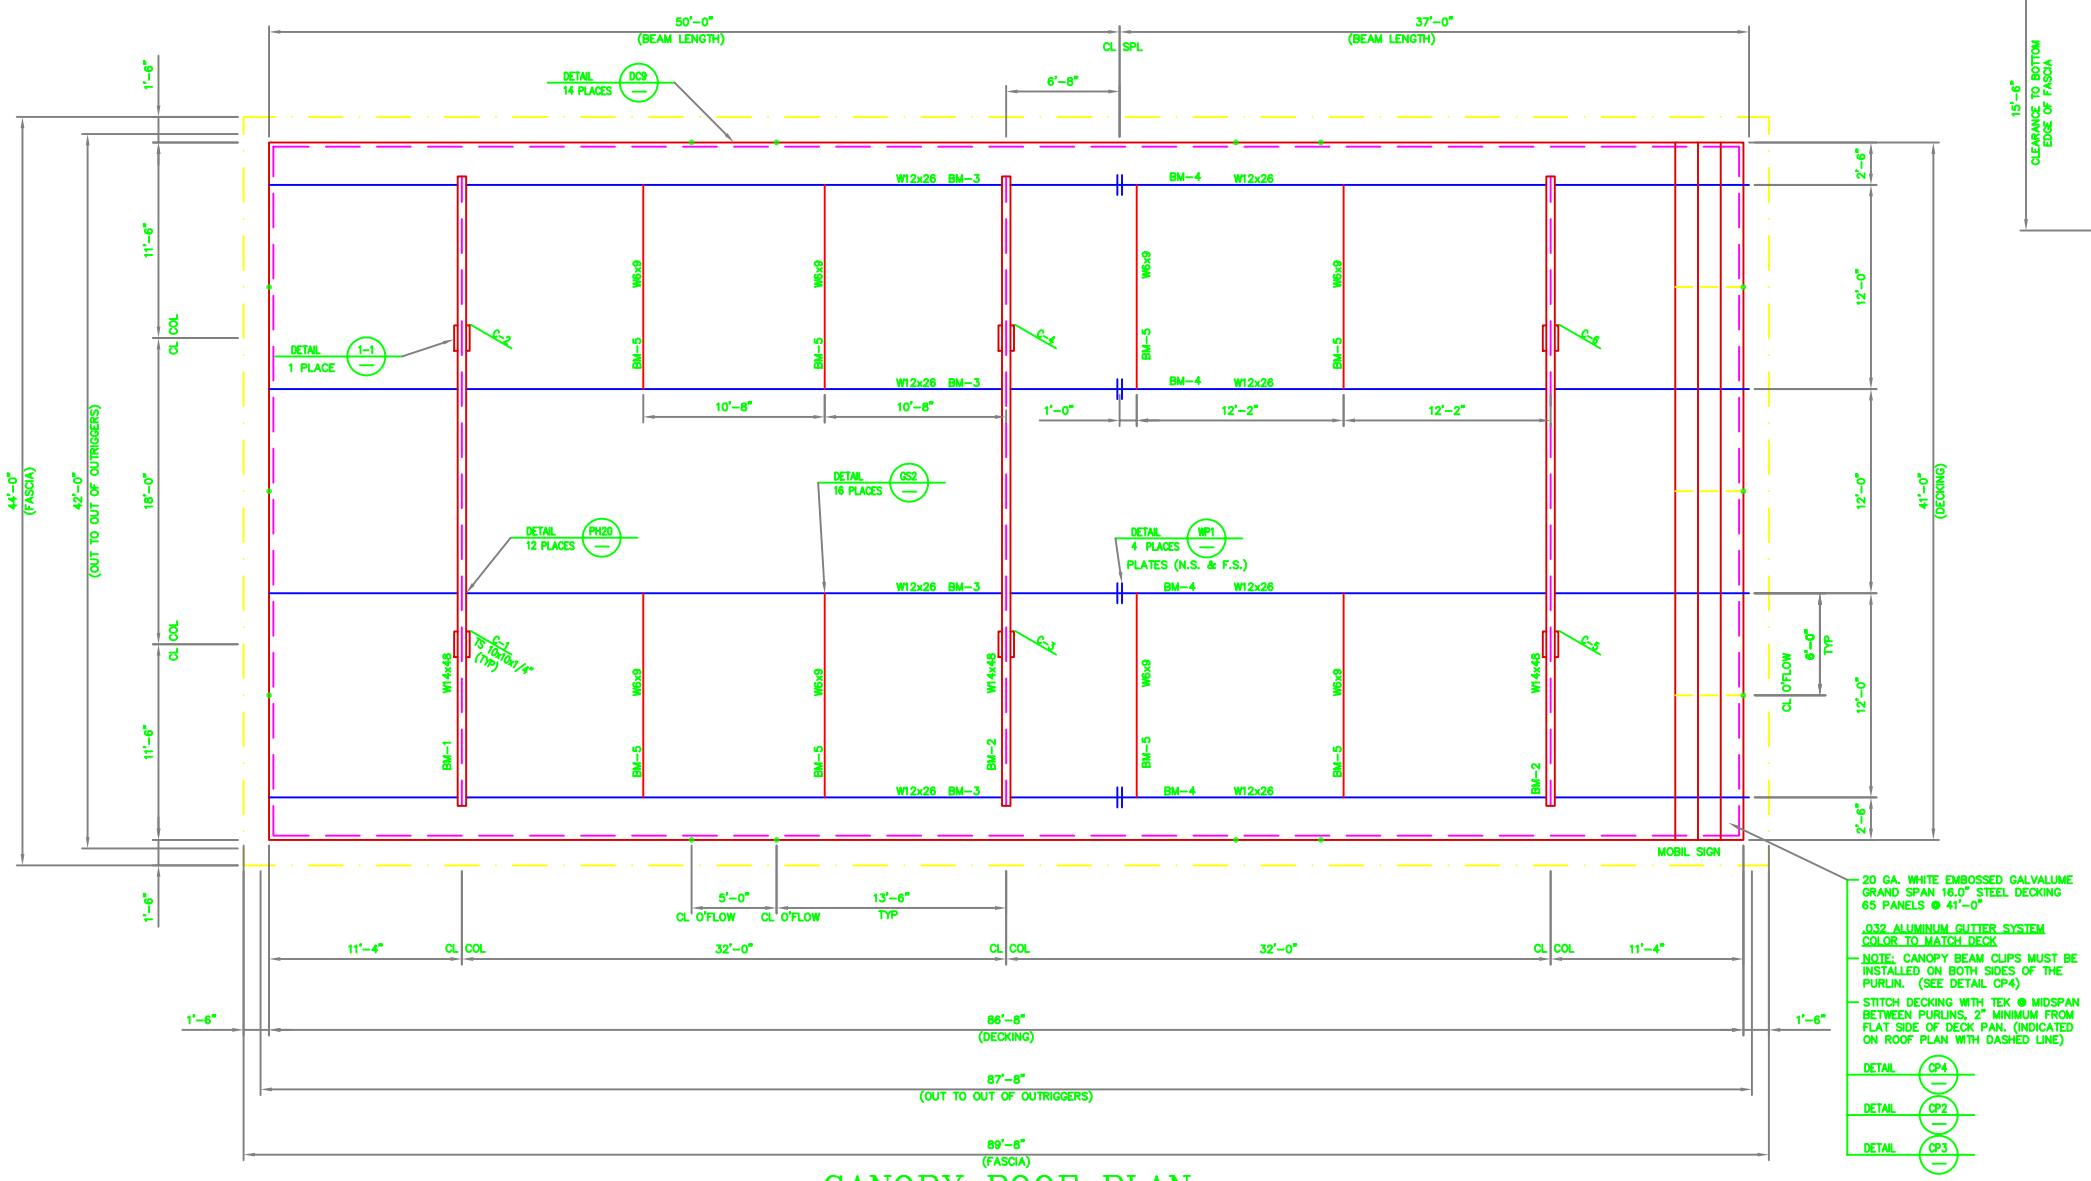

CANOPY ROOF PLAN


20 GA. WHITE EMBOSSED GALVALUME GRAND SPAN 16.0" STEEL DECKING 65 PANELS @ 41'-0"

.032 ALUMINUM GUTTER SYSTEM COLOR TO MATCH DECK

NOTE: CANOPY BEAM CLIPS MUST BE INSTALLED ON BOTH SIDES OF THE PURLIN. (SEE DETAIL CP4)

STITCH DECKING WITH TEK @ MIDSPAN BETWEEN PURLINS, 2" MINIMUM FROM FLAT SIDE OF DECK PAN. (INDICATED ON ROOF PLAN WITH DASHED LINE)

DETAIL CP4
DETAIL CP2
DETAIL CP3

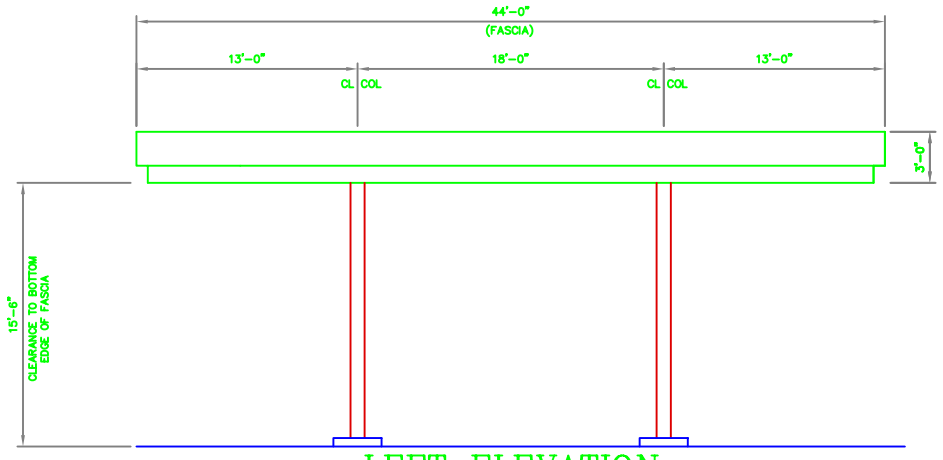

LEFT ELEVATION

ANCHOR BOLT SHIPPING REQUIREMENTS

ANCHOR BOLT USE	BOLT DESCRIPTION	QUANTITY
CANOPY	1-1/4" x 36" LONG HEADED BOLTS	24

HARDWARE LIST BREAK-DOWN (REFERENCE ONLY)

ITEM USE (# OF PLACES FOR CHECKING ONLY)	DESCRIPTION	QUANTITY
TC1-TOP PLATE (6 PLACES)	5/8" x 2-1/2" BOLTS w/ NUTS & WASHERS	24
WP1-BEAM SPLICE (4 PLACES)	5/8" x 2-1/2" BOLTS w/ NUTS & WASHERS	24
WP1-BEAM SPLICE (4 PLACES)	6x8x1/4" PLATE	8
PH20-CONNECTION (12 PLACES)	5/8" x 2-1/2" BOLTS w/ NUTS & WASHERS	48
GS2-CONNECTION (16 PLACES)	5/8" x 2-1/2" BOLTS w/ NUTS & WASHERS	64

CANOPY SHIPPING STEEL HARDWARE MANIFEST

QUANTITY	DESCRIPTION	QUANTITY SHIPPED	PULLED BY	CHECKED BY	TRAILER #	LOADED BY
160	5/8" x 2-1/2" BOLTS w/ NUTS & WASHERS					
8	(WP1) 6x8x1/4" PLATE					

CANOPY SHIPPING MANIFEST

		TOP PLATE	BASE PLATE	PLATE DRAINS	W/S & CONDUIT	VENT
1	BM-1 W14x48 (37'-0")					
2	BM-2 W14x48 (37'-0")					
4	BM-3 W12x26 (49'-11 7/8")					
4	BM-4 W12x26 (36'-11 7/8")					
8	BM-5 W6x9 (11'-11 5/8")					
6	COL 1,2,3,4,5,6, TS 10x10x1/4"					
46	SIDE OUTRIGGERS @ 48" O.C.					
24	END OUTRIGGERS @ 48" O.C.					
1-LOT	HARDWARE					

Larry R. Brock, Jr., S.E., P.E.
Engineering Services
Telephone (704) 882-1500
Facsimile (704) 882-3263
3108 Shady Grove Lane
Matthews, NC 28104

McGEE CORPORATION
12701 East Independence Blvd. P.O. Box 1375
Matthews, NC 28106-1375
Phone: (704) 882-1500
Watts: (800) 526-5589

PR. JOB NO. | FINAL JOB NO. 29725 | DRAWING NO. P029725

EXXONMOBIL CORP.
I-294 AND DENLY RD/O'HARE WEST
SCHILLER, IL (COOK COUNTY)

SCALE: 3/16=1'-0 | IN ACCORDANCE WITH REV. LETTER: ____ | DRAWN BY: KLA
DATE: 3/17/03 | CHK'D BY: KLA

These prints are the property of McGee Corp.. Reproduction or reuse is prohibited without written permission.

CANOPY "A" 44'-0 x 89'-8

ROOF PLAN & DETAILS

SHEET NO. 2 OF 4

CAD FILE NO./PLOT SCALE
3/16=1'-0
29105