



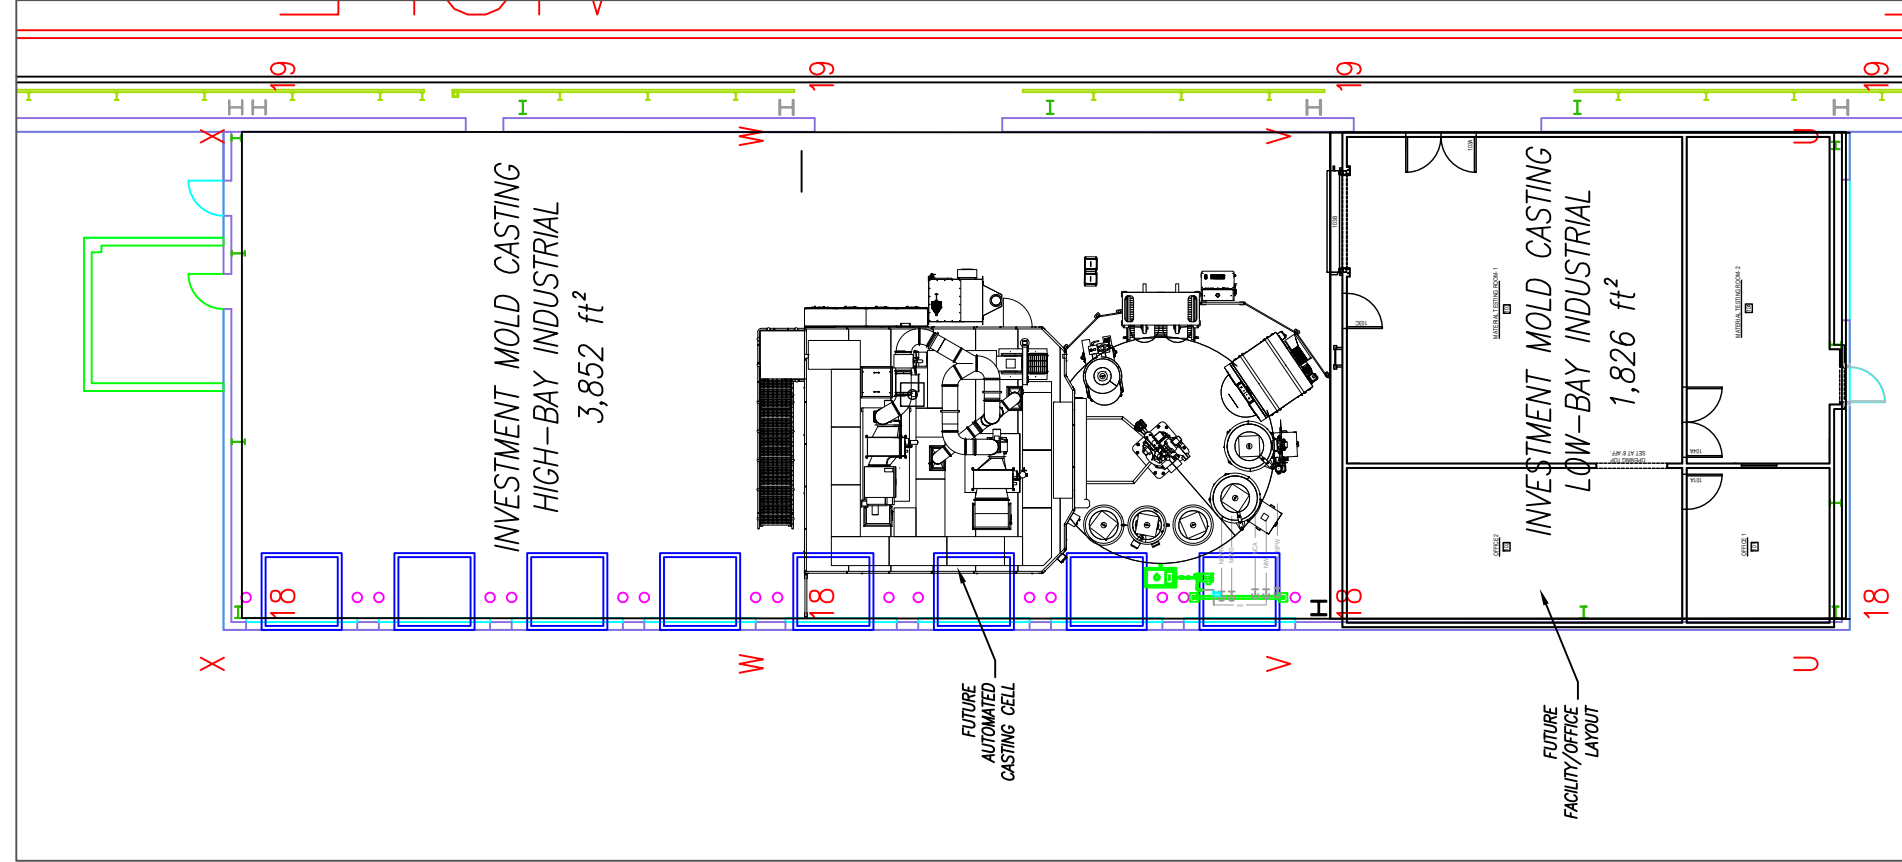

REACT: EQUIPMENT/FACILITY LAYOUT PLAN
SCALE: 1/8" = 1'-0"

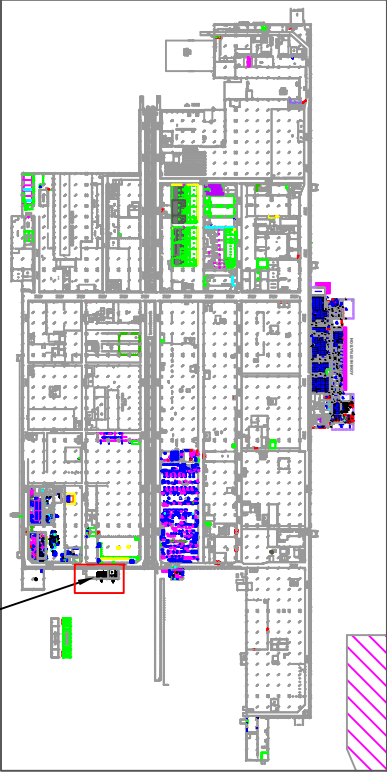

B9001 REACT LAB LOCATION
SCALE: NTS

U.S. Air Force
Tinker AFB
Oklahoma City, OK

Revision	Date	Description

By

Remember that other hazards could exist but are currently unknown. Always be wary.

Known Hazards

Product Engr:
NATHAN LAMB

576MKSS/EA Engr:

As Noted

Scale:
8/13/2026

Date:

Project Location:
B9001 SW CORNER

576MKSS/MXDVBBB Planner:

Product Engr:
NATHAN LAMB

576MKSS/EA Review Engr:

As Noted

Scale:
8/13/2026

Date:

Project Location:
B9001 SW CORNER

576MKSS/MXDVBBB Planner:

REACT SITE
B9001
REACT 7 LAYOUT PLAN

Project
Number
N/A

Sheet A8 of 1

SHEET NOTES
A. THIS SHEET ILLUSTRATES THE REACT FOUNDRY EQUIPMENT/FACILITY LAYOUT PLAN, BLDG 9001 COLUMN V-19.