

**City of Philadelphia
Procurement Department**

Amendment No. 2

Date: September 29, 2026

Solicitation: B2727101

Deadline for Submitting Proposals: October 9, 2026, at 5:00 PM, Local Time

NOTICE

It is the sole responsibility of the Respondent to ensure it has received all amendments to the RFP. The Procurement Commissioner may, in the Commissioner's sole discretion, reject any Proposal for which a Respondent has not confirmed electronically its receipt of an amendment.

REQUEST FOR PROPOSAL #B2727101

Vision Zero On call for The City of Philadelphia

IS AMENDED AS FOLLOWS:

Except as expressly amended by this Amendment No. 2, the RFP is unchanged. Except as otherwise defined in Amendment No. 2, capitalized words and phrases used in this Amendment No. 2 have the meanings assigned to them in the RFP.

You are hereby notified of the following changes to the above referenced RFP:

PART 1

- 1.1 The City of Philadelphia allowed for questions to be received from vendors by way of its PHL Contracts website until the deadline for receiving questions. Listed below are the submitted questions and the City's corresponding answers.
- 1.2 Specifications: Extensive specification list is included as a loose attachment in PHL Contracts. Note that not all specifications correspond to an item on Form 1.
- 1.3 Notice regarding items without specifications: Items without corresponding specifications should use corresponding specs from the most recent PennDOT Publication 408. A notice is attached below.
- 1.4 Additional specifications for speed cushions: Specifications for vertical deflection, which included speed cushions and slots are provided below. Note that specification refers to standard plans, which are also included.

- 1.5 Form 1: An updated Form 1 is included as a loose attachment in PHL Contracts. Use this form for price component of submission.

PART 2

- 2.1 Capitalized Terms. All capitalized terms used in this Amendment No.2 and not otherwise defined herein shall have the meanings ascribed to them in the RFP.

PART 3

- 3.1.1 PLEASE CONFIRM ELECTRONICALLY ON THE PHL CONTRACTS WEBSITE THAT YOU HAVE RECEIVED AND READ ALL AMENDMENTS ISSUED TO RFP SOLICITATION B2727101.

B2727101 – Best Value RFP Opportunity for Vision Zero

Questions and Answers Submitted via PHL Contracts

1. **Question Subject:** Item 9001-0106 - Uniformed Traffic Control Officers
Question: Item 9001-0106 is for Uniformed Police with an ALL unit. Can an PDA be added for this item so all bidders will be using the same amount?

Answer: A PDA of \$10,000 is added for this item. See updated Form 1 in Amendment 2.
2. **Question Subject:** Bid Item Special Provision Specifications
Question: Per the Pre-Bid Meeting, please provide special provision specifications for the non-standard PennDOT Items that are on the Bid Pricing Sheet.

Answer: Specifications are added as part of Amendment 2.
3. **Question Subject:** Bid Item 9001-0106 - Allowance
Question: Per the Pre-Bid Meeting, please either provide an allowance cost or delete 9001-0106 from the Bid Pricing Sheet.

Answer: A PDA of \$10,000 is added for this item. See updated Form 1 in Amendment 2.
4. **Question Subject:** Question Period
Question: Please consider extending the question period an additional week to allow for questions regarding the bid item special provision specifications (not yet provided).

Answer: The question period will not be extended.

**CITY OF PHILADELPHIA
DEPARTMENT OF STREETS**

NOTICE TO SELLERS

2026 VISION ZERO ON CALL CONSTRUCTION

BID SOLICITATION B2727101

When no specification is provided for a contract item in contract documents or subsequent work order, contractors should refer to the most recent version of the PennDOT Publication 408. This document can be found at:

https://www.pa.gov/content/dam/copapwp-pagov/en/penndot/documents/public/pubsforms/publications/pub_408/pub%20408.pdf

STANDARD SPECIAL PROVISION

Detail

Index or Category: Item Related

Status: **Active**

Sequence ID: 69010

District: 06

Version: A

Provision Name: c69010 ITEM 9001-048X RAISED ASPHALT SPEED CUSHION, HUMP, TABLE AND SLOT PHL

Usage Information

Measurement: English-IP

Edit Body: Yes

Include on all projects: No

Edit Header: Yes

Include on all federally funded projects: No

Edit Project Specific Details: No

Include on all 100% State funded projects: No

Instructions for Usage: This item is for use on City of Philadelphia projects where the scope of work requires the use of this item. All entries in "bold italic" must be completed by the designer. The completed special provision should not contain any "bold italic" print. For use on projects in which where a RAISED ASPHALT SPEED CUSHION, RAISED ASPHALT SPEED HUMP, RAISED ASPHALT SPEED TABLE and/or RAISED ASPHALT SPEED SLOTS PHL are needed. Use as a Category 5 item. Use work class code F. Attach the referenced Philadelphia Streets Department Standard Drawings to the bid package as needed.

408 Section:

Effective From: 12/18/2024

To: 01/01/2199

Associated Items

Item Number	Description
No records found.	

Header

ITEM 9001-0481 RAISED ASPHALT SPEED CUSHION PHL
ITEM 9001-0482 RAISED ASPHALT SPEED HUMP PHL
ITEM 9001-0483 RAISED ASPHALT SPEED TABLE PHL
ITEM 9001-0484 RAISED ASPHALT SPEED SLOT PHL

Provision Body

I. DESCRIPTION - This work is the furnishing and construction of a raised asphalt pavement surface for vehicular speed reduction.

II. MATERIAL – In accordance with Sections 413.2 and 460.2.

III. CONSTRUCTION – In accordance with Sections 413.3, 460.3, 490.3, the Philadelphia Streets Department Standard Detail[s **SCXXXX**, **SCXXXX**, and **SCXXXX**] **[update with the standard detail numbers and include in bid package]**; as indicated and as follows:

Do not place raised asphalt pavement surfaces over manholes, water or sewer valves, or other irregularities in the roadway. Notify the Representative if the raised asphalt pavement surfaces cannot be placed. Obtain concurrence on the locations from the Representative prior to installation.

Where required, sawcut and remove the existing asphalt surface to install the raised asphalt pavement surfaces.

Apply asphalt tack coat prior to application of asphalt.

Construct raised asphalt pavement surfaces of the type indicated to the dimensions as indicated. Compact the raised asphalt pavement surfaces to preclude excessive settlement.

[On roadways where the raised asphalt pavement surfaces that are to be installed but are not being resurfaced, perform curb-to-curb mill and overlay on the roadway receiving the raised asphalt pavement surfaces for 10 feet on either end of the raised asphalt pavement surfaces. This work will be paid for separately.] [Include this paragraph and associated items were applicable]

IV. MEASUREMENT AND PAYMENT – For the type indicated.

Removal of the existing asphalt surface, surface preparation and asphalt tack coat application are incidental to this item.

- (a) ITEM 9001-0481 RAISED ASPHALT SPEED CUSHION – Linear Foot, measured as the length of speed cushion installed perpendicular to the travel way.*
- (b) ITEM 9001-0482 RAISED ASPHALT SPEED HUMP – Each.*
- (c) ITEM 9001-0483 RAISED ASPHALT SPEED TABLE – Linear Foot, measured as the length of speed table installed perpendicular to the travel way.*
- (d) ITEM 9001-0484 RAISED ASPHALT SPEED SLOT – Linear Foot, measured as the length of speed slot installed perpendicular to the travel way.*
- (e) ITEM 0413-0245 SUPERPAVE ASPHALT MIXTURE DESIGN, WEARING COURSE, PG 64S-22, 0.3 TO < 3 MILLION ESALS, 9.5 MM MIX, 1 1/2" DEPTH, SRL-H – Square Yard.*
- (f) ITEM 0460-0001 ASPHALT TACK COAT - Square Yard.*
- (g) ITEM 0491-0012 MILLING OF ASPHALT PAVEMENT SURFACE, 1 1/2" DEPTH, MILLED MATERIAL RETAINED BY CONTRACTOR - Square Yard.*

[Update this list of pay items for the raised asphalt pavement surface and where required the milling and overlay items. Include pay items and quantities in the bid package for this work]

Project Specific Details

Audit Information







Created By	Created On	Modified By	Modified On
Matthew DeCola/PennDOT	12/18/2024 08:57:57 AM	Tim R Culbertson/PennDOT	01/08/2025 01:19:57 PM

You are currently logged in as **Anonymous**.


VERTICAL SPEED DEFLECTION STANDARD DETAILS

SHEET INDEX		
DETAIL NO.	DESCRIPTION	SHEET
SC0120	SPEED CUSHIONS	2
SC0121	SPEED SLOTS	3
SC0122	SPEED HUMPS	4
SC0123	SPEED TABLES	5

CITY OF PHILADELPHIA DEPARTMENT OF STREETS			
VERTICAL SPEED DEFLECTION STANDARD DETAILS			
DATE	5/11/2026	SHEET 1 OF 5	
REVISED		DRAWN BY	DR
APPROVED:		KA & PC	
DRAWING NO. SC0120-SC0123			

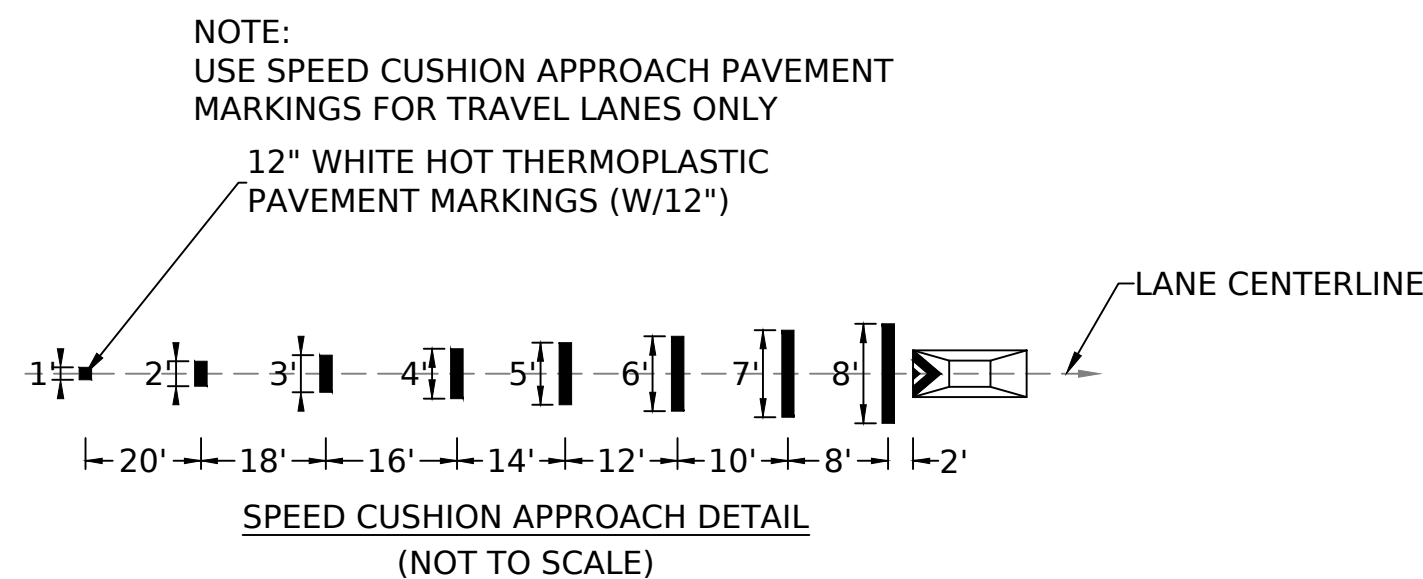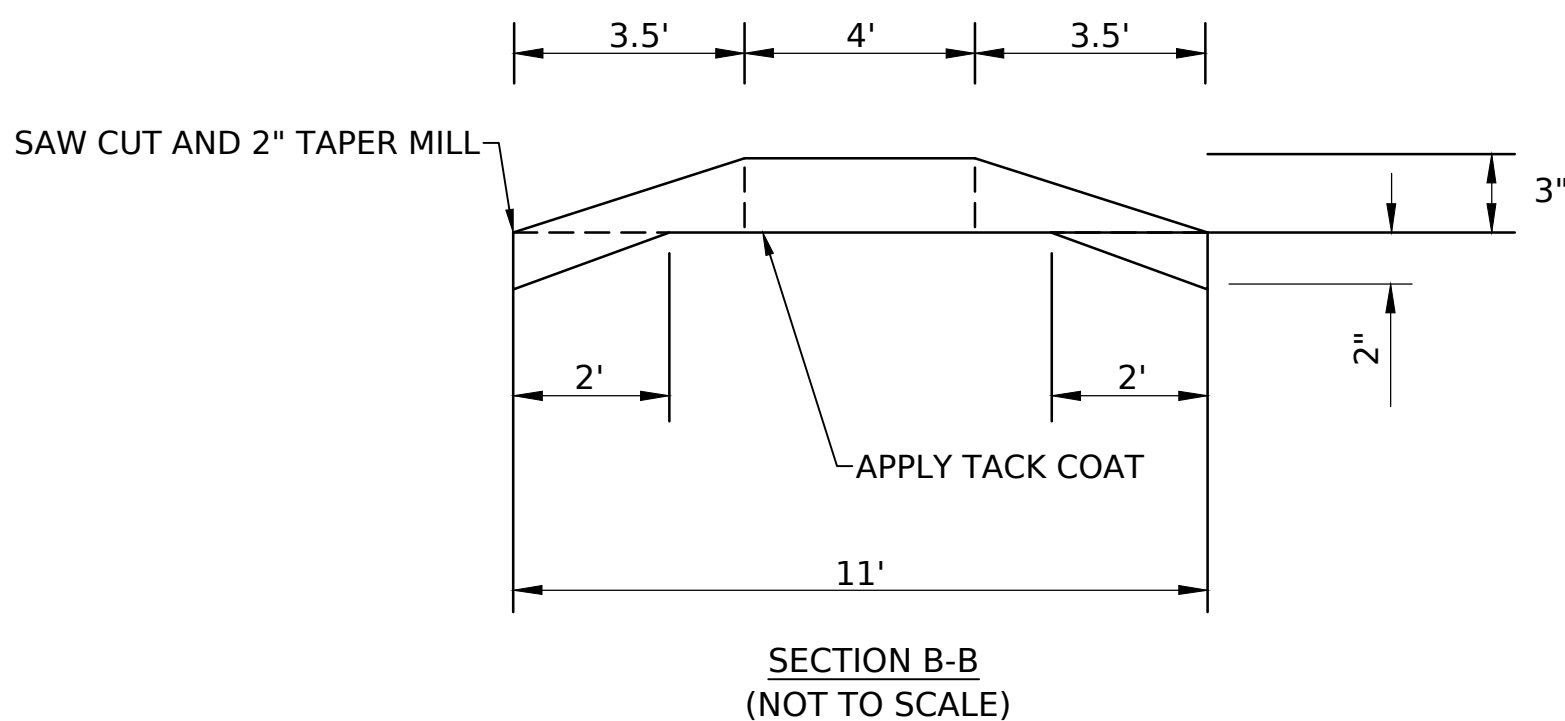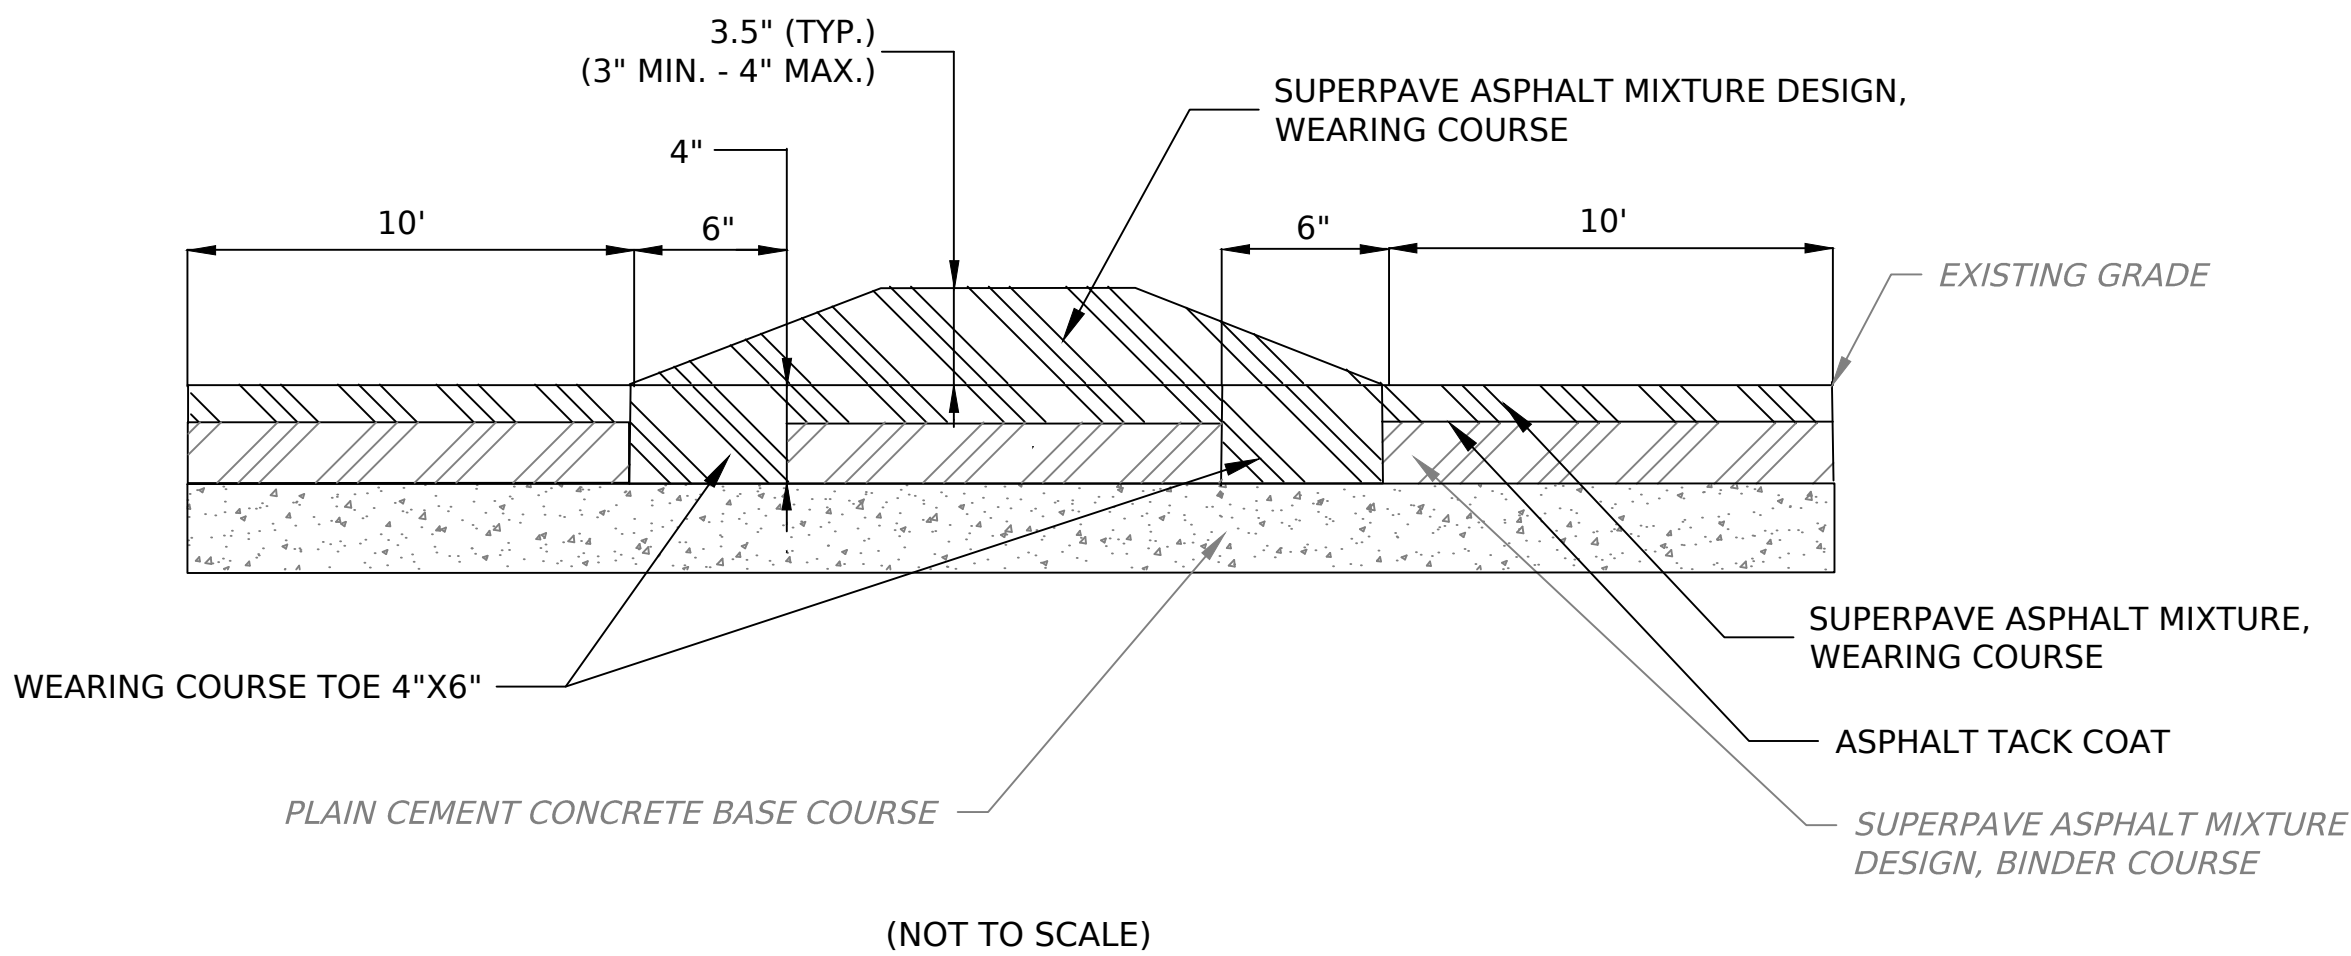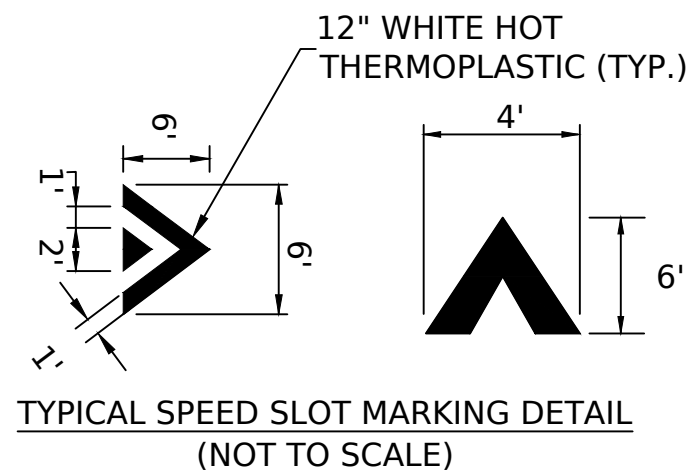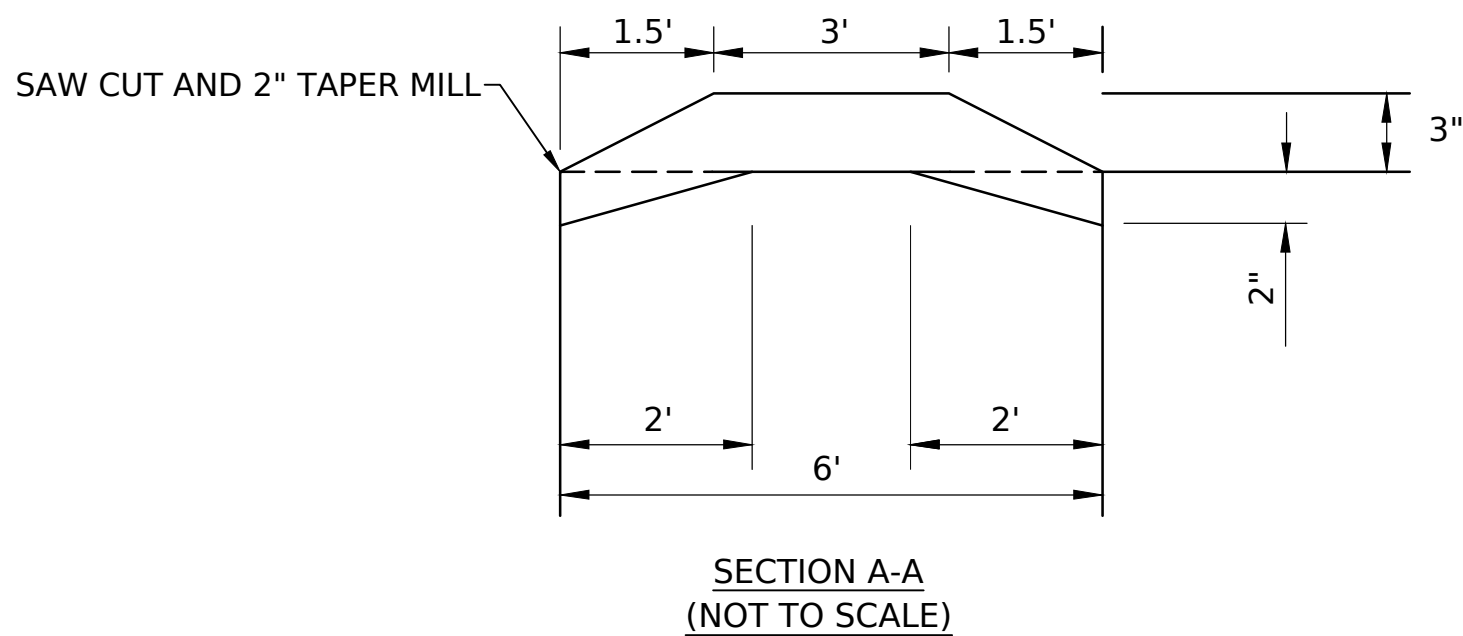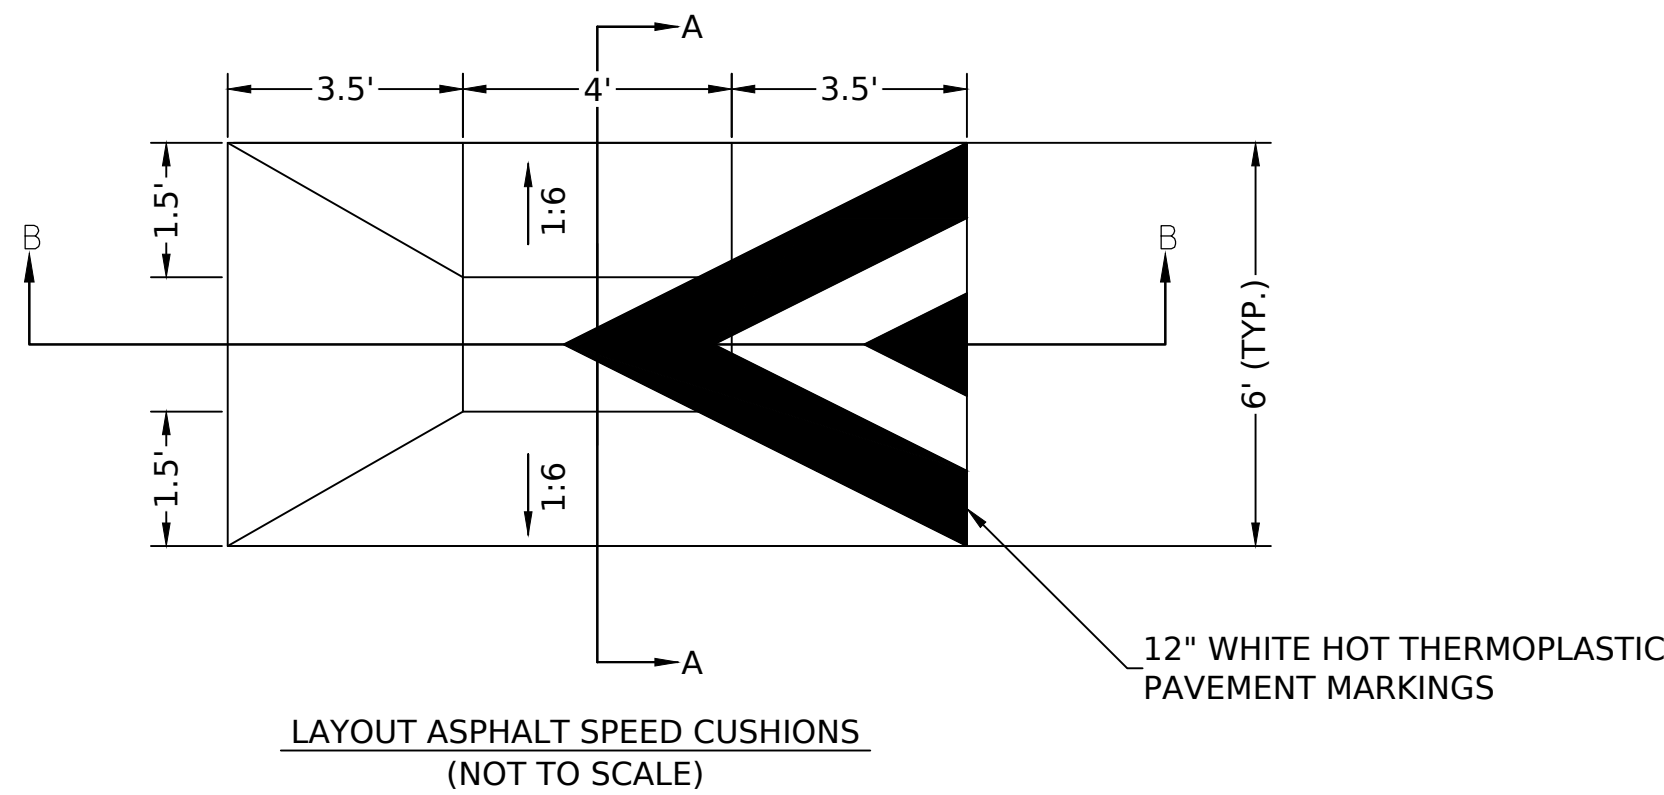


NOTE:
10' MILLING AND RESTORATION ARE REQUIRED IF SPEED CUSHION IS INSTALLED ON A ROADWAY WITHOUT RECENT RESURFACING, OR BY
DIRECTION OF THE ENGINEER

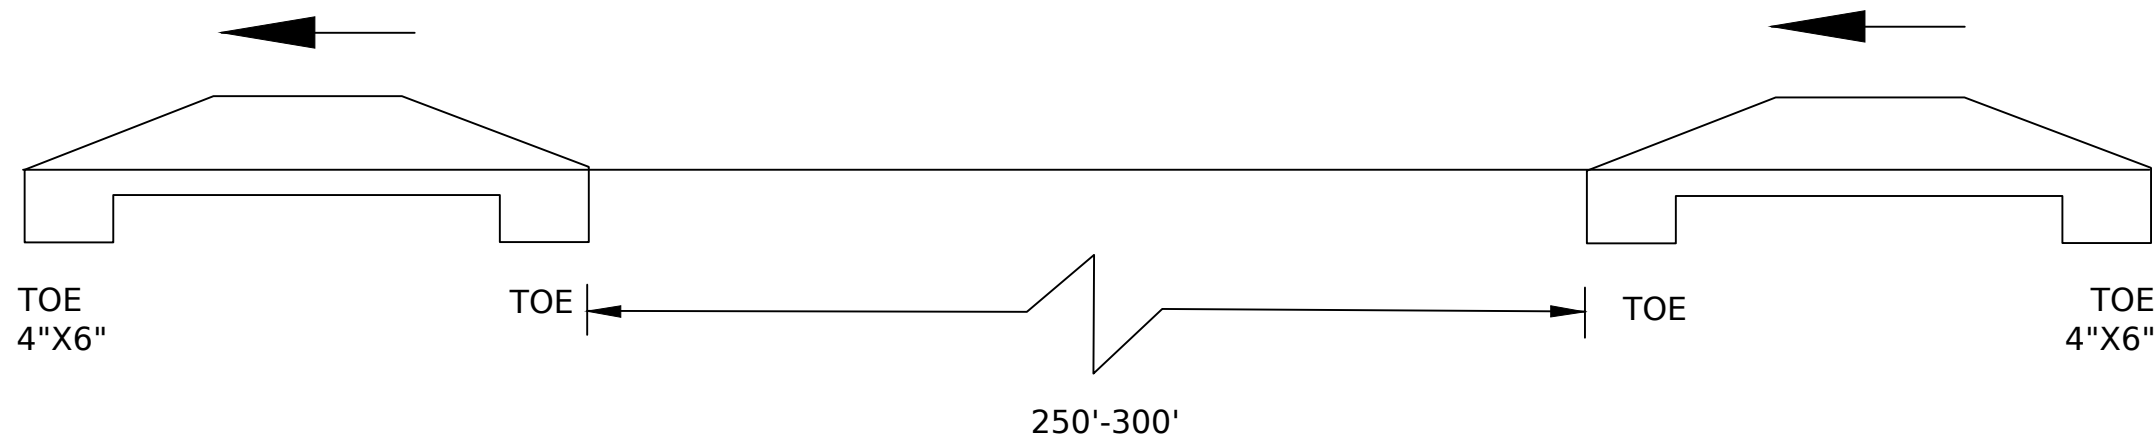


CITY OF PHILADELPHIA
DEPARTMENT OF STREETS

SPEED CUSHION CONSTRUCTION AND
PAVEMENT MARKINGS DETAIL
(NOT TO SCALE)


DATE	----	SHEET 2 OF 5		DRAWING NO. SC0120
REVISED		DRAWN BY	DR	
APPROVED:		KA & PC		

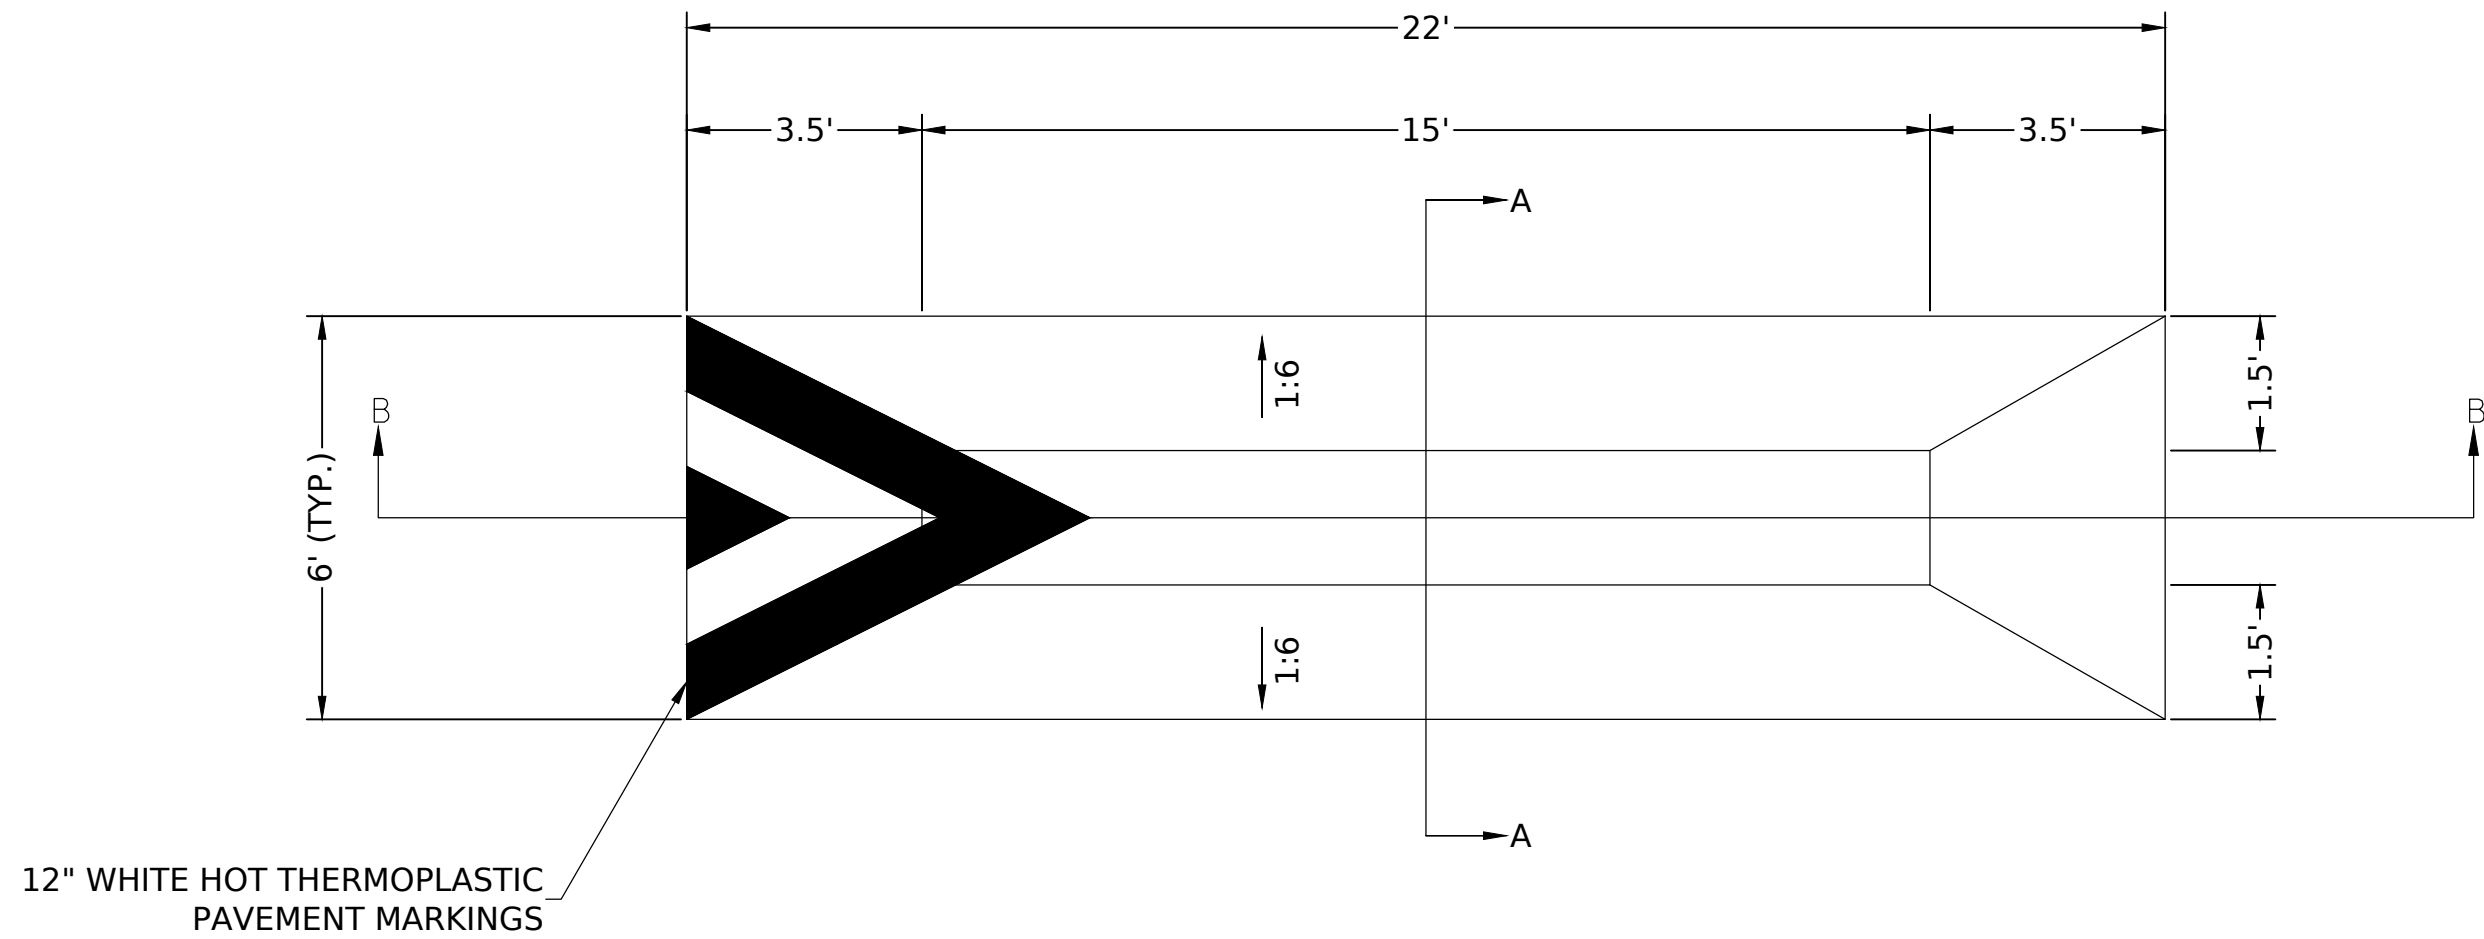


PLAN - SPEED SLOT
(NOT TO SCALE)

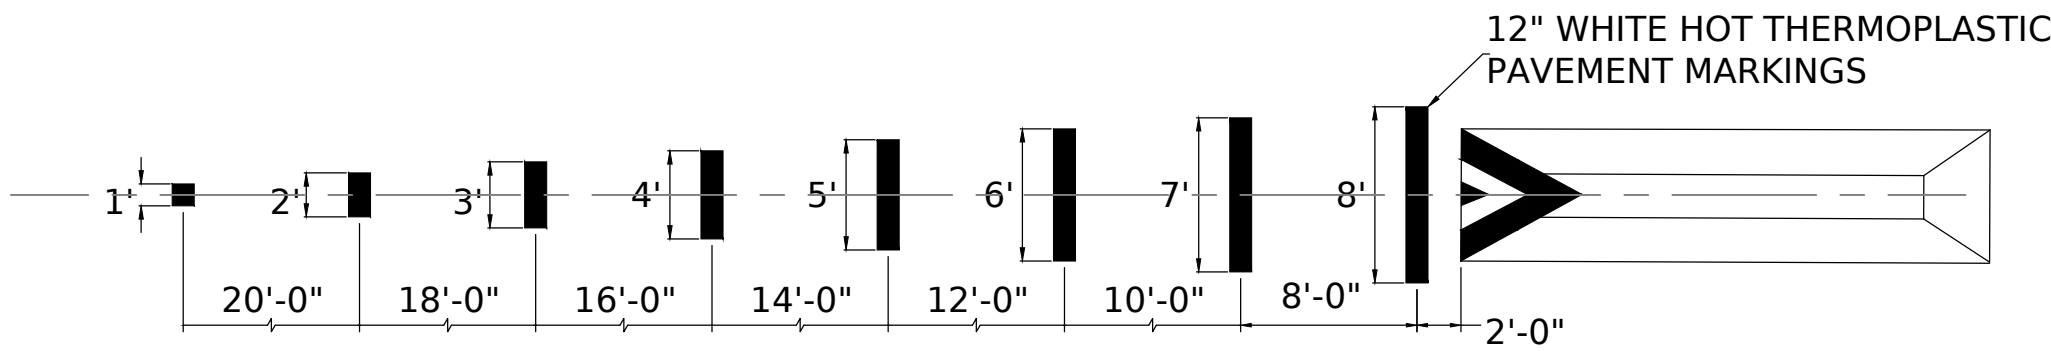


SPEED SLOT ADVANCE WARNING MARKINGS
(NOT TO SCALE)

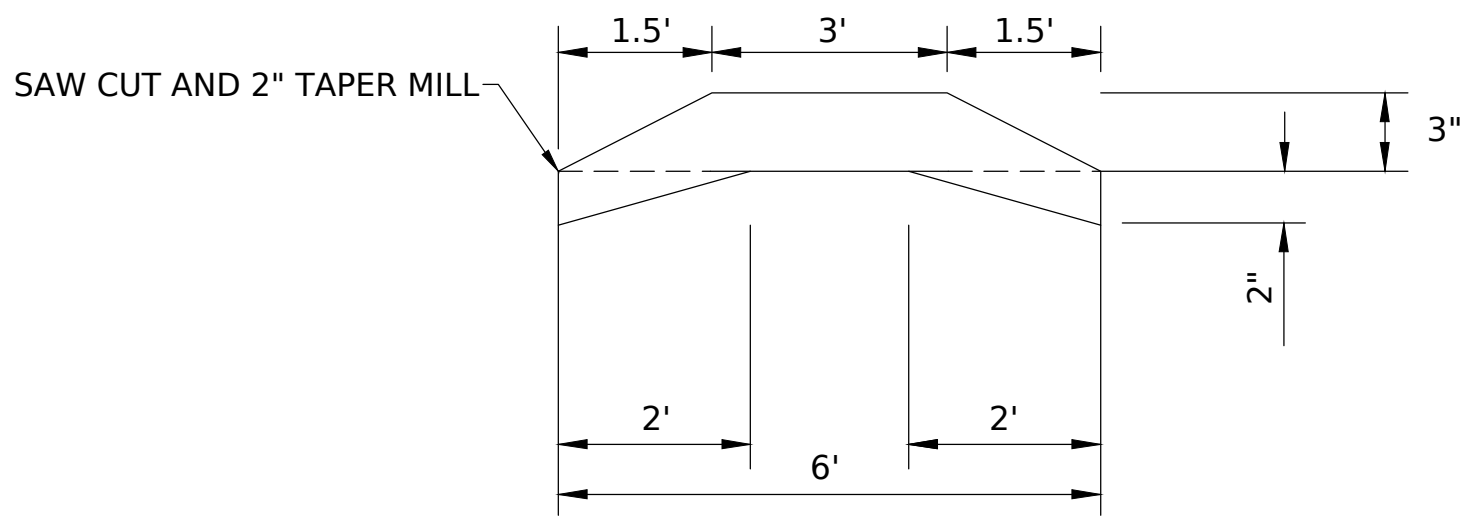


SECTION A-A
(NOT TO SCALE)

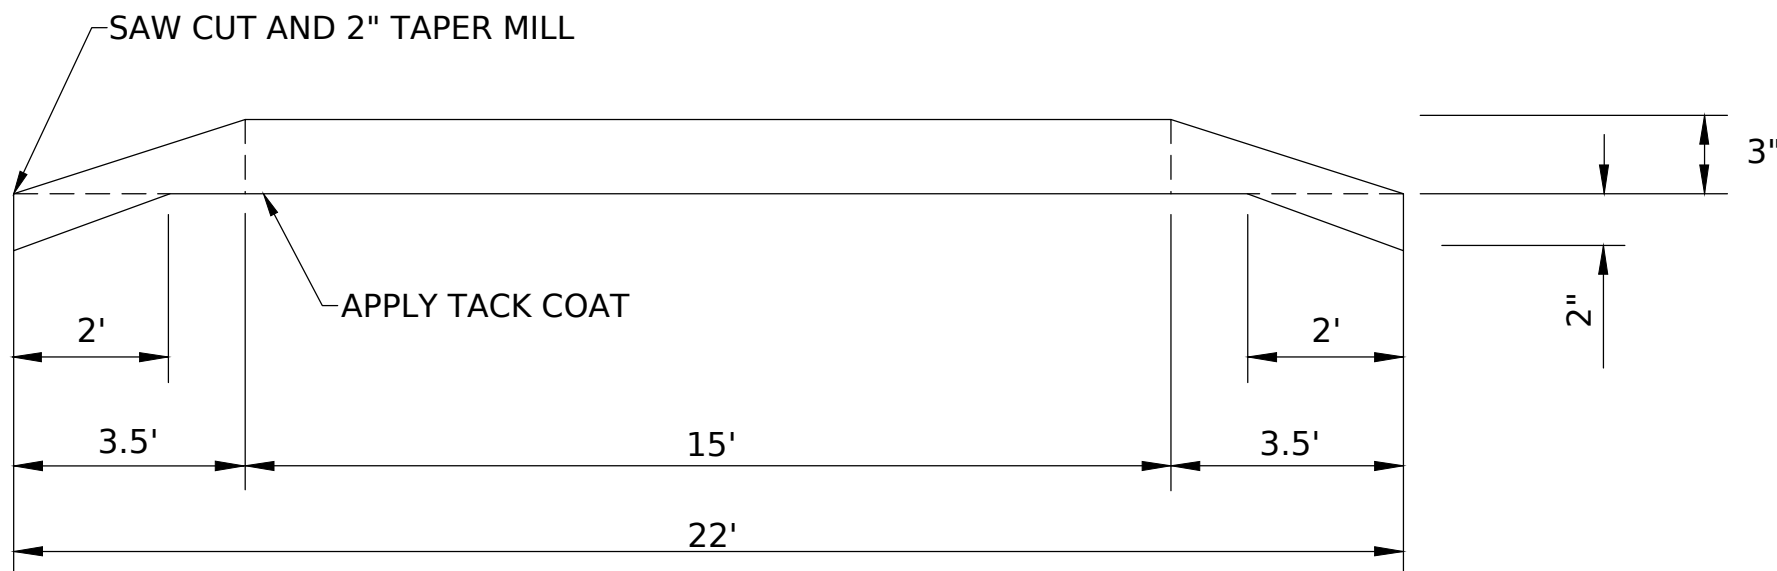

SECTION B-B
(NOT TO SCALE)

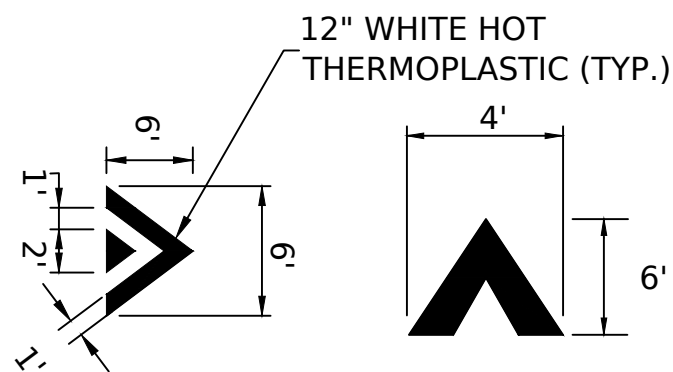

TYPICAL SPEED SLOT MARKING DETAIL
(NOT TO SCALE)

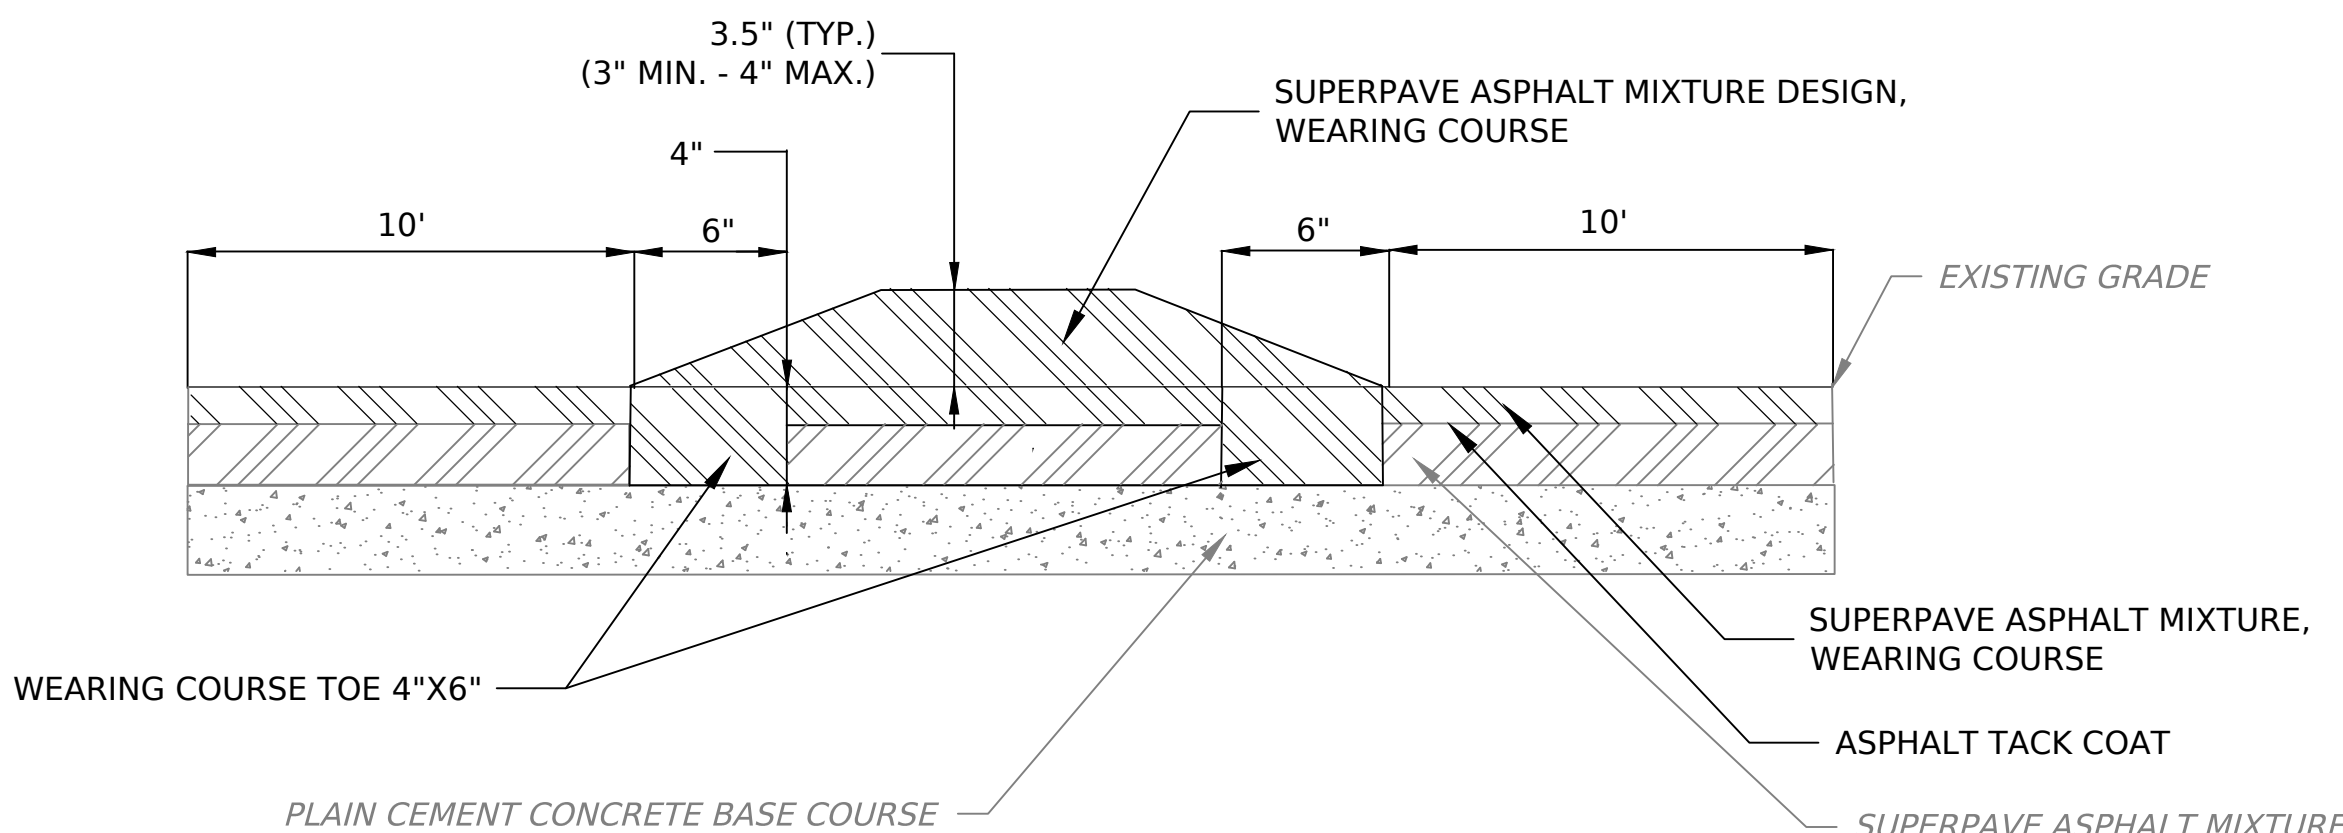

(NOT TO SCALE)

NOTE:
10' MILLING AND RESTORATION ARE REQUIRED IF SPEED CUSHION IS INSTALLED ON A ROADWAY WITHOUT RECENT RESURFACING, OR BY
DIRECTION OF THE ENGINEER




CITY OF PHILADELPHIA
DEPARTMENT OF STREETS

SPEED SLOTS CONSTRUCTION AND PAVEMENT MARKINGS DETAIL
(NOT TO SCALE)

DATE	5/11/2026	SHEET 3 OF 5	
REVISED		DRAWN BY	DR
APPROVED:		KA & PC	


DRAWING NO.

SC0121

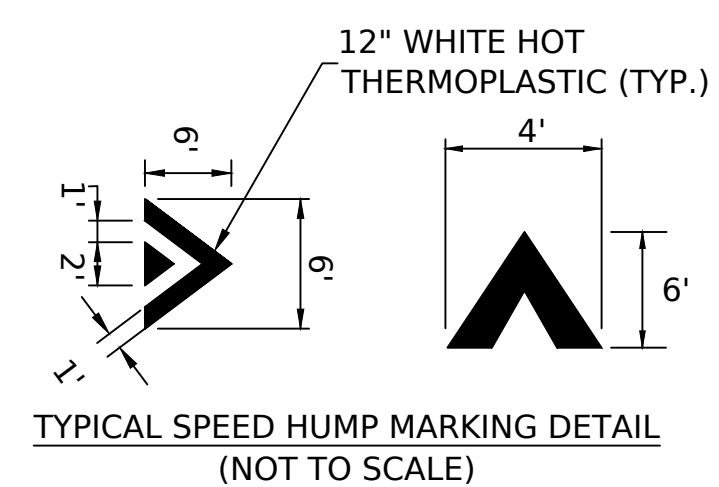
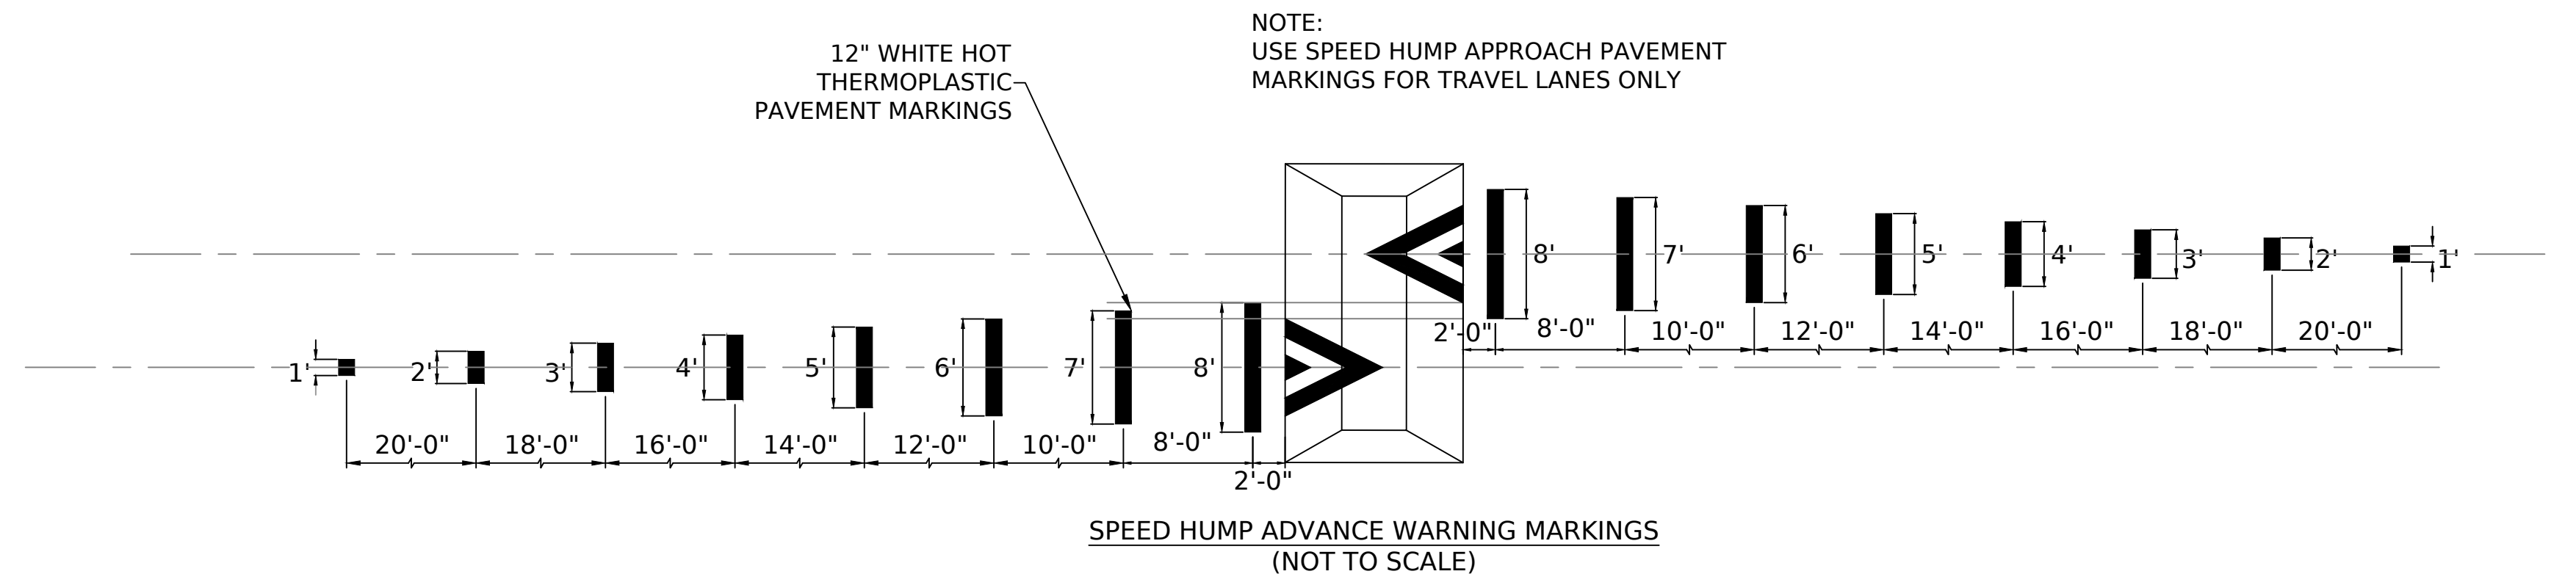
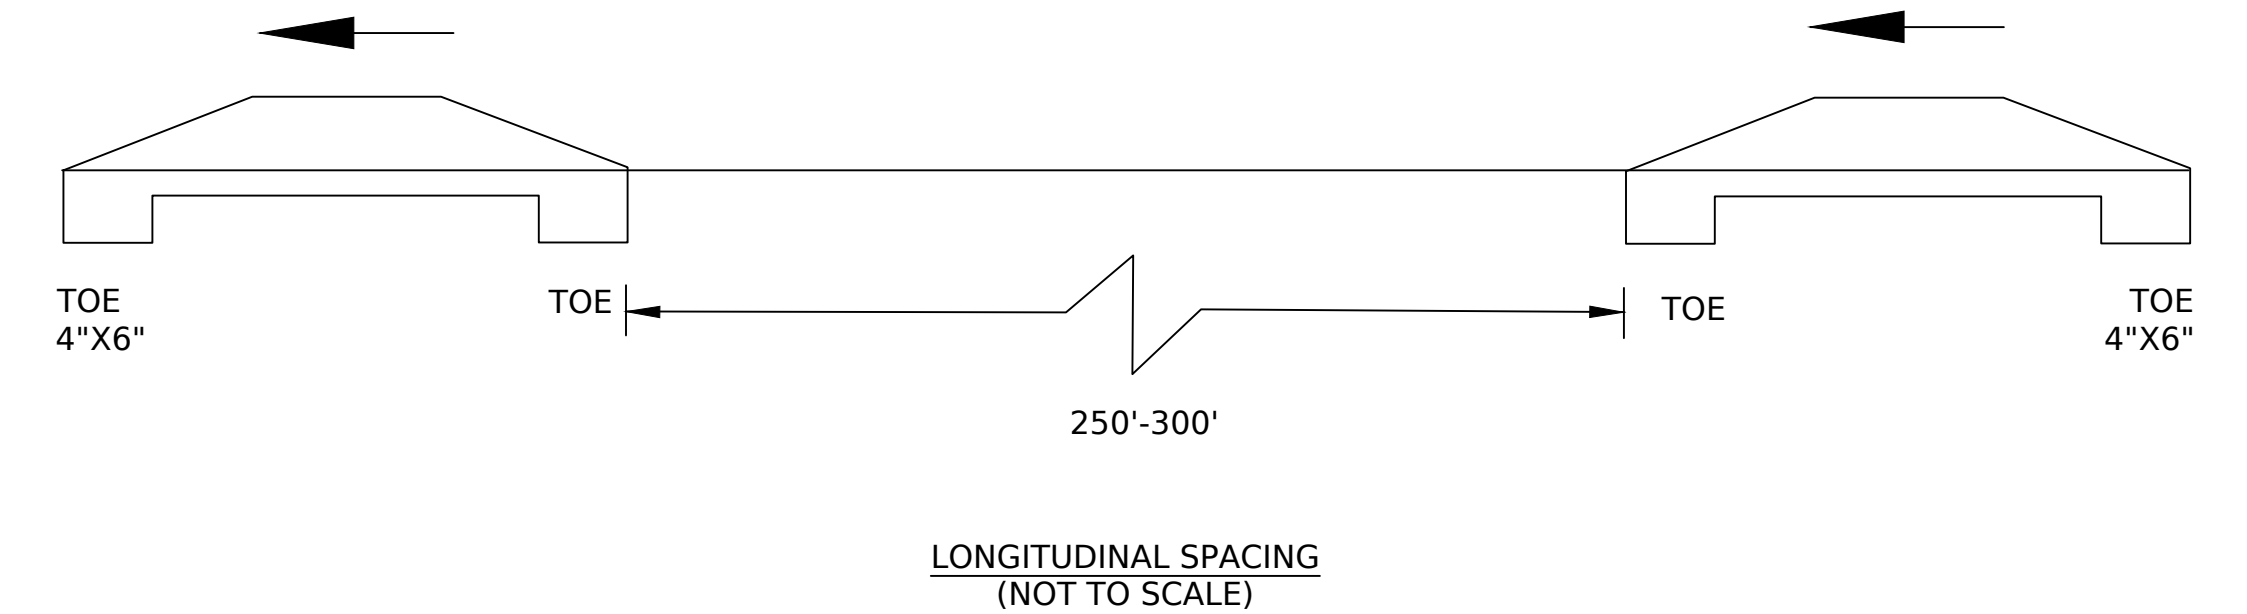


NOTE:
10" MILLING AND RESTORATION ARE REQUIRED IF SPEED CUSHION IS INSTALLED ON A ROADWAY WITHOUT RECENT RESURFACING, OR BY
DIRECTION OF THE ENGINEER


CITY OF PHILADELPHIA DEPARTMENT OF STREETS			
SPEED HUMP CONSTRUCTION AND PAVEMENT MARKINGS DETAIL (NOT TO SCALE)			
DATE	5/11/2026	SHEET 4 OF 5	
REVISED		DRAWN BY	DR
APPROVED:		KA & PC	
DRAWING NO. SC0122			

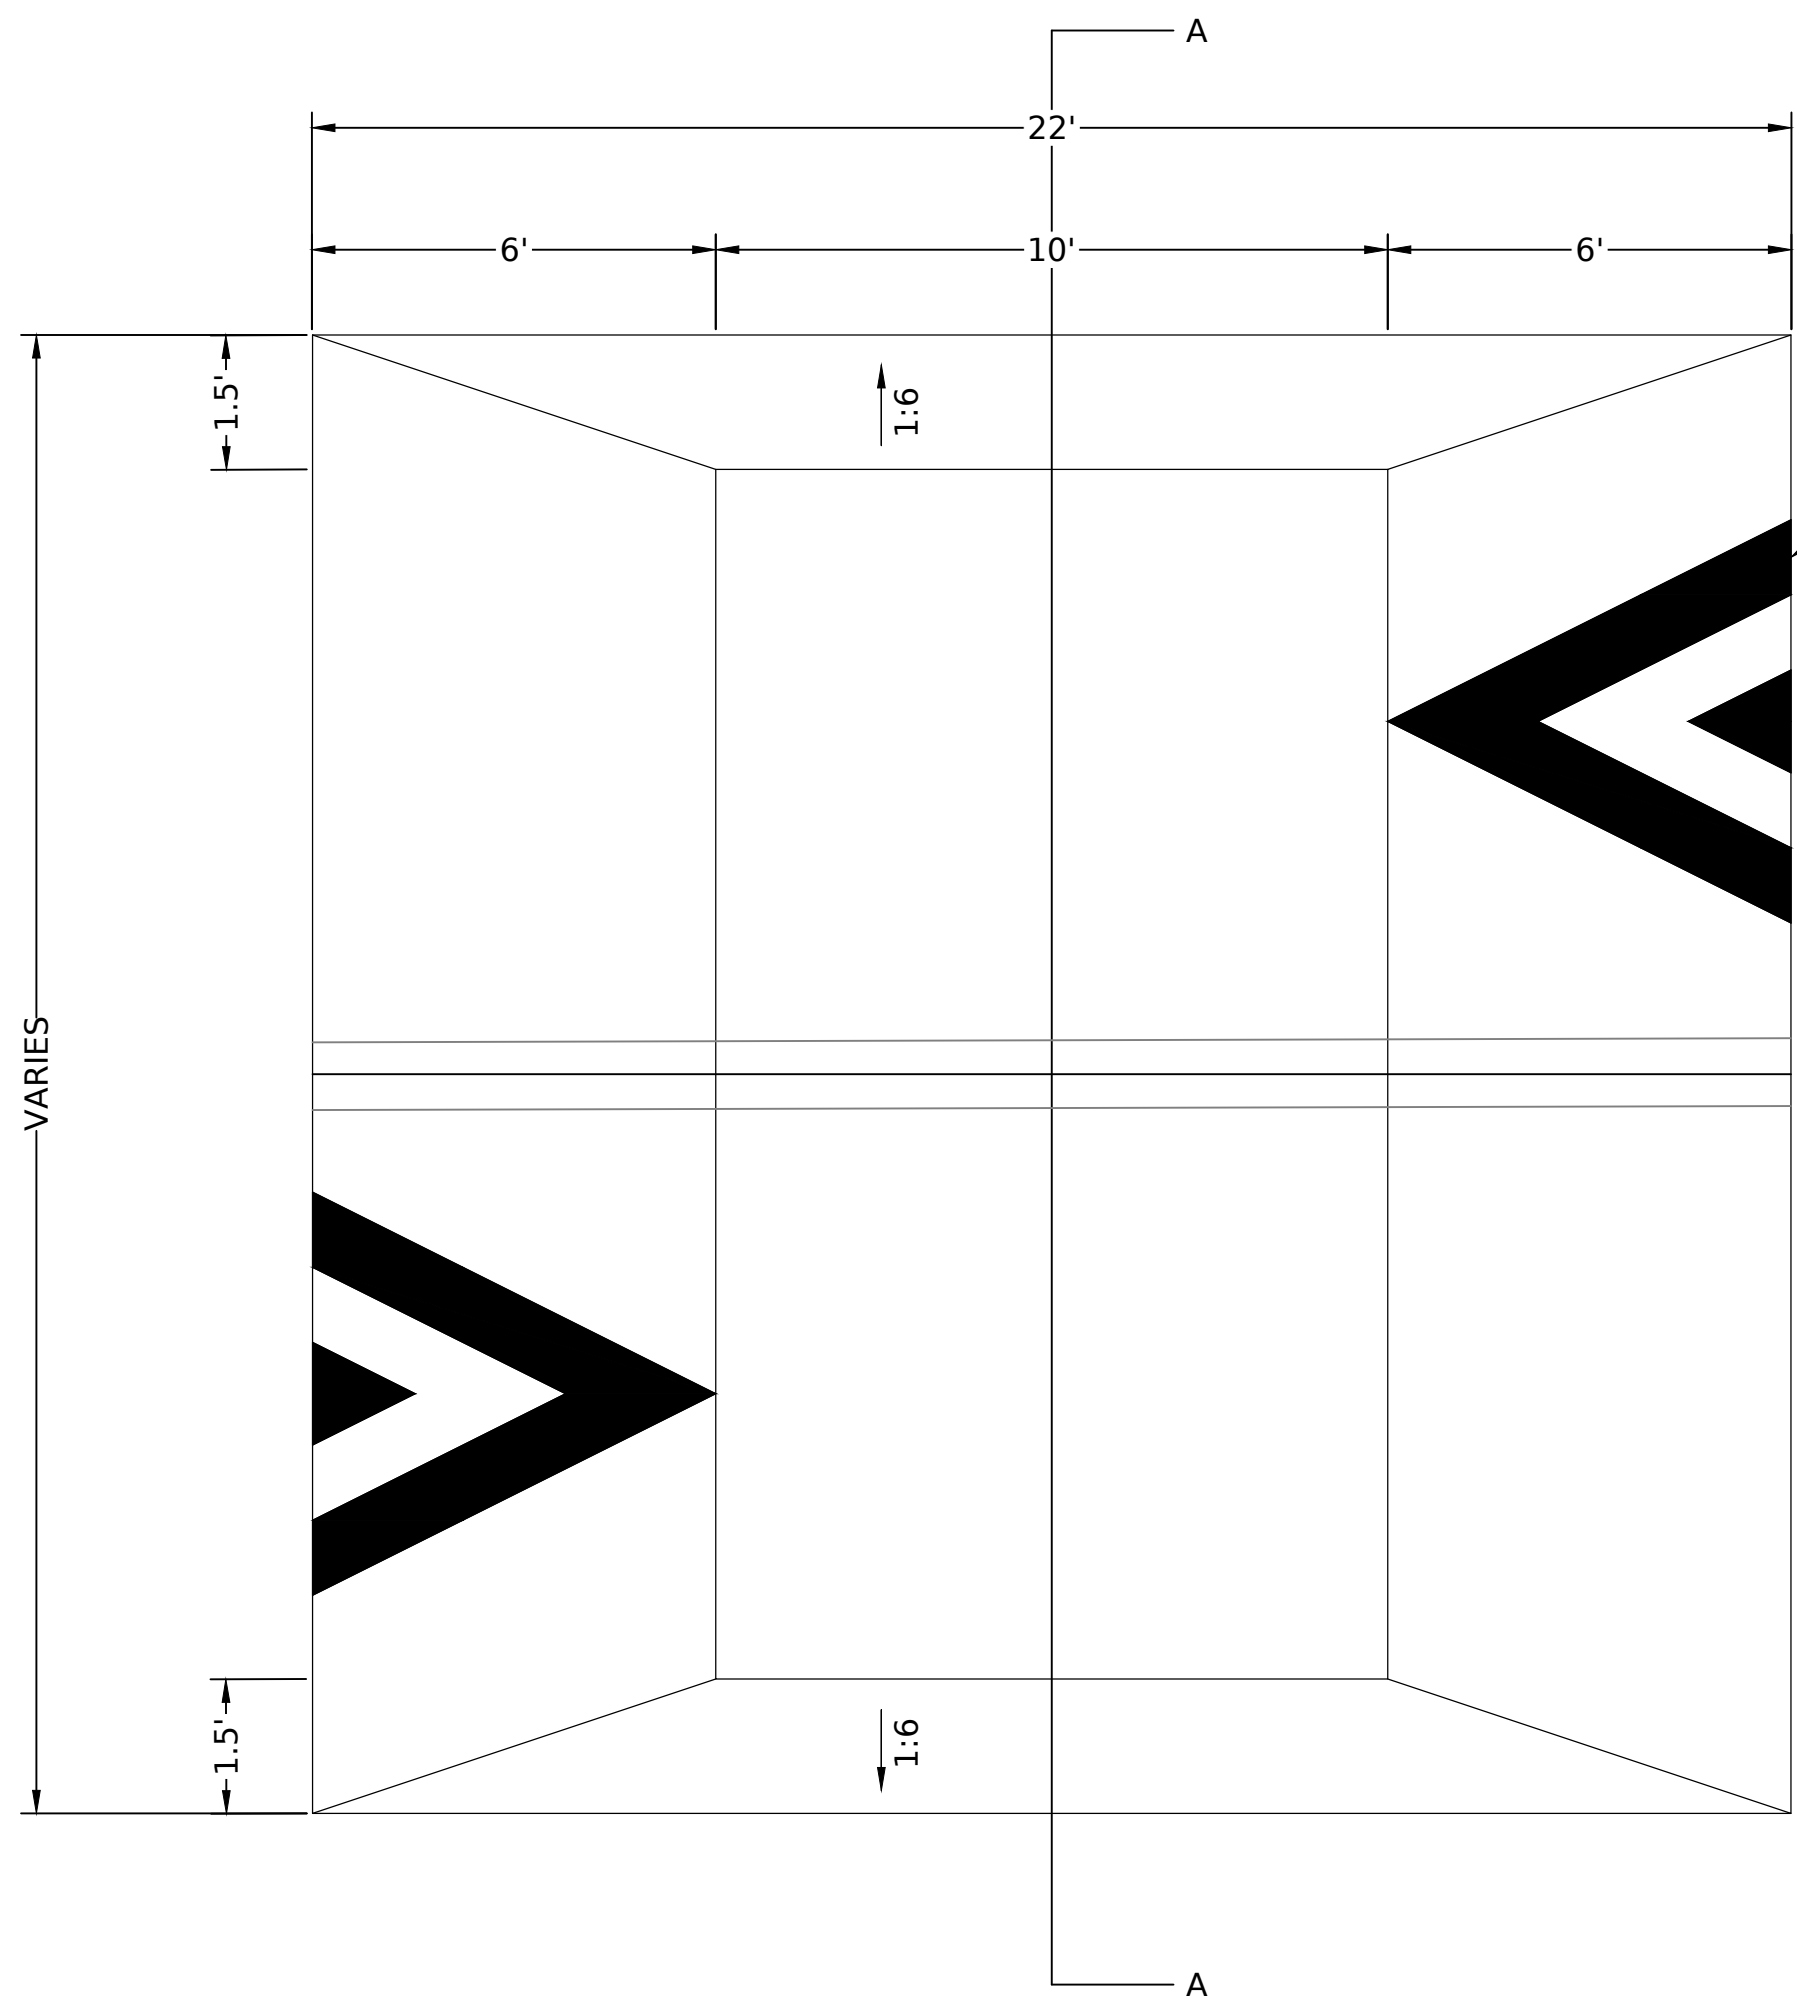


LAYOUT ASPHALT SPEED TABLE
(NOT TO SCALE)

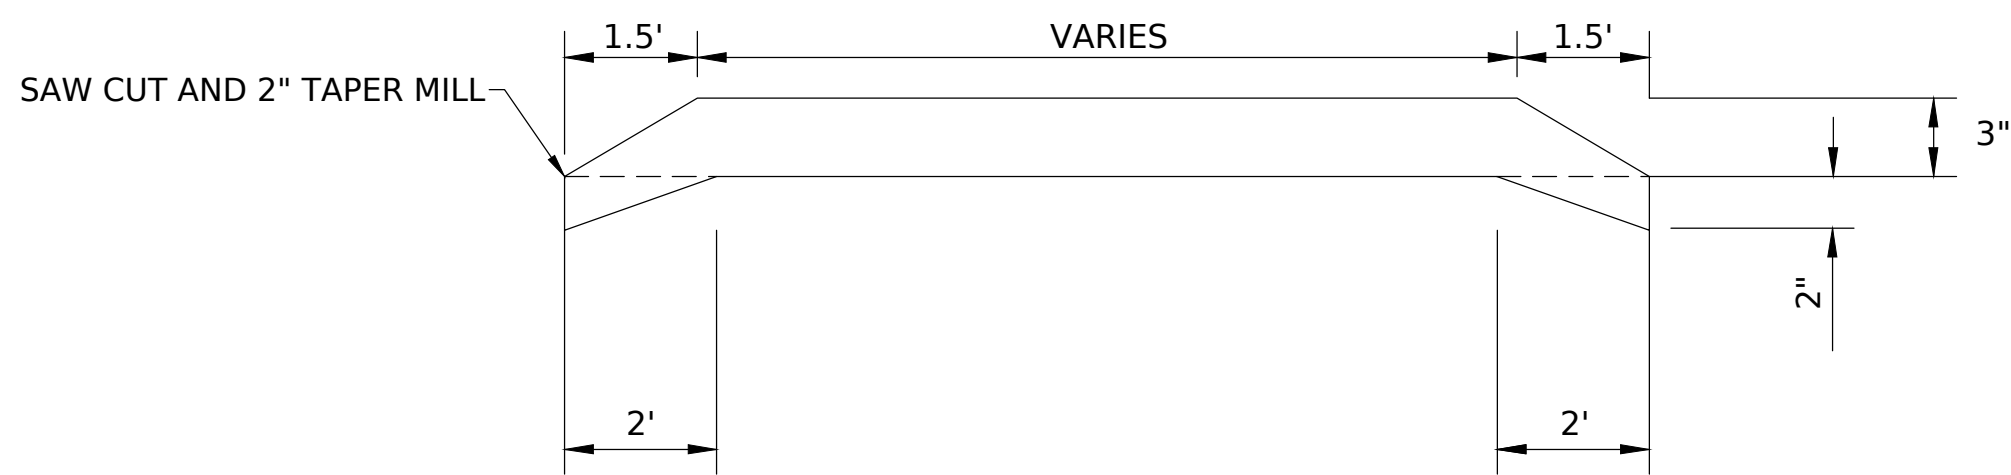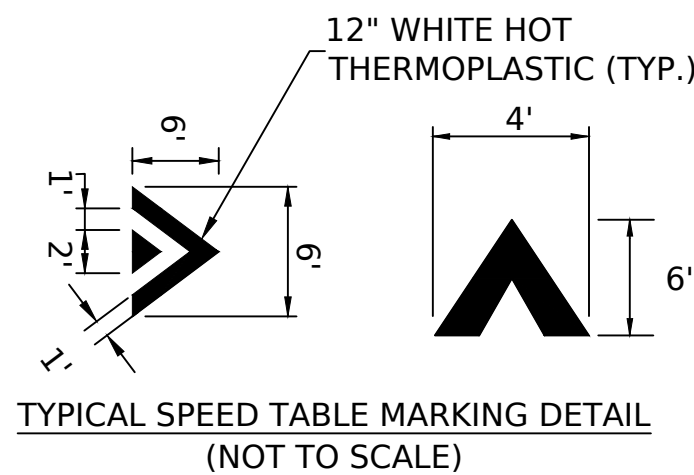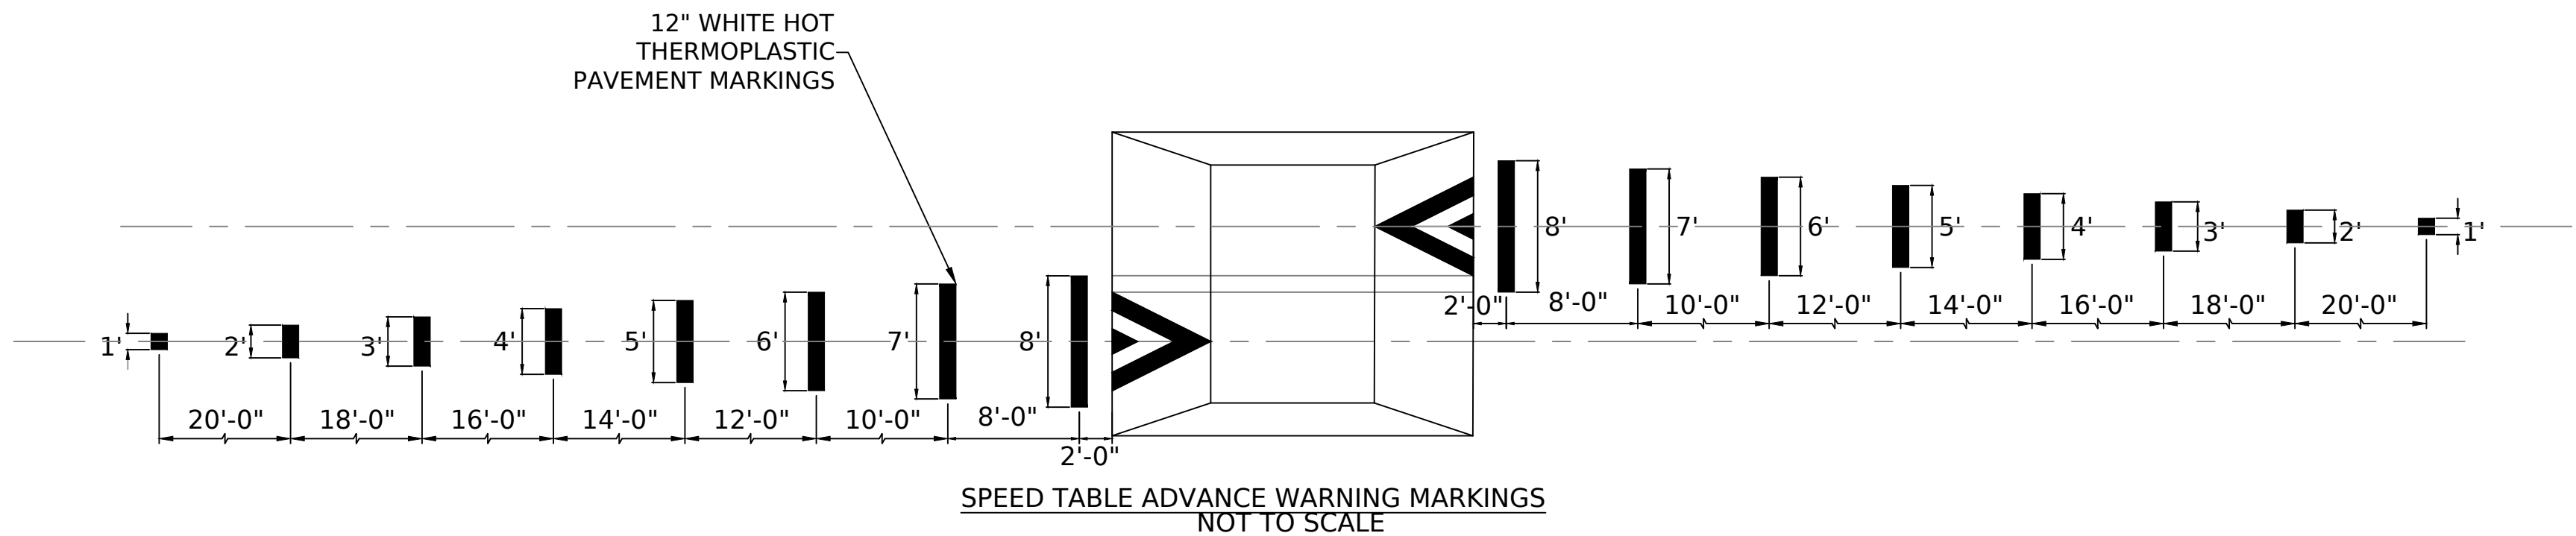

SECTION A-A
(NOT TO SCALE)

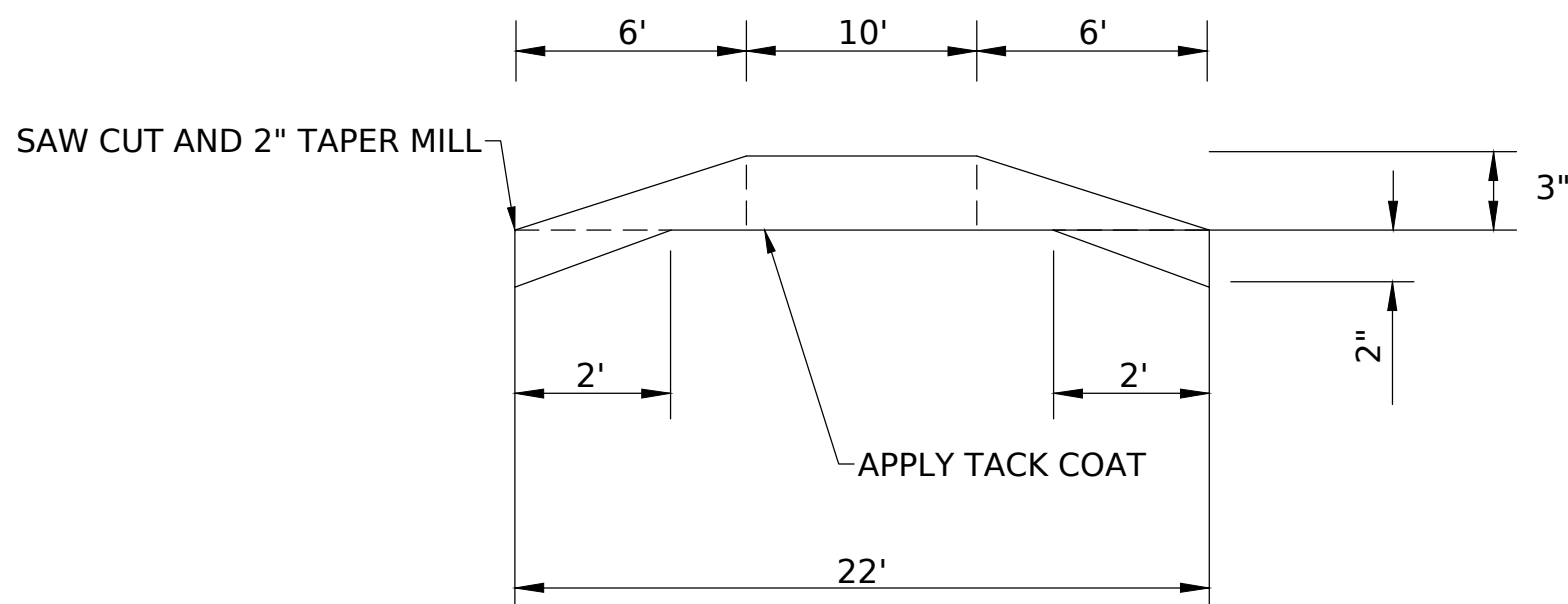

SECTION B-B
(NOT TO SCALE)

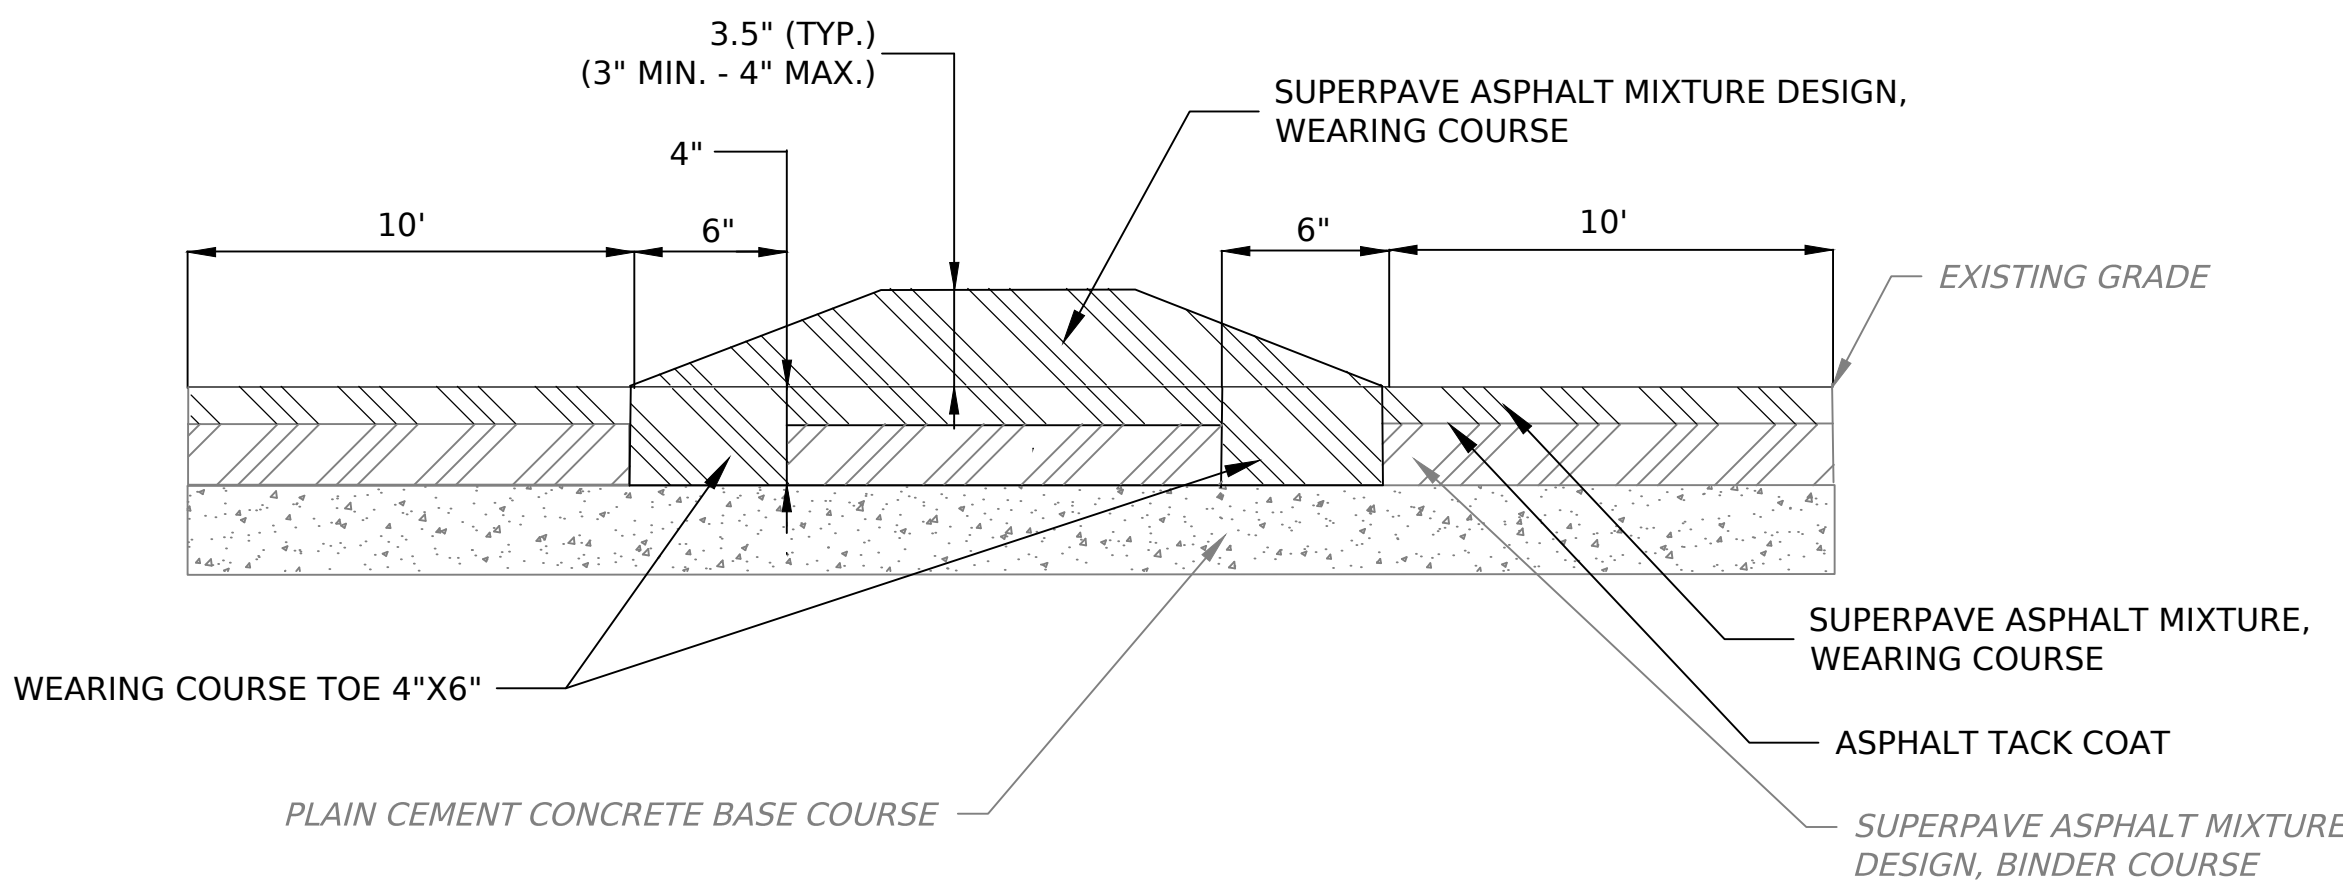

(NOT TO SCALE)

NOTE:
10' MILLING AND RESTORATION ARE REQUIRED IF SPEED CUSHION IS INSTALLED ON A ROADWAY WITHOUT RECENT RESURFACING, OR BY
DIRECTION OF THE ENGINEER

CITY OF PHILADELPHIA
DEPARTMENT OF STREETS

SPEED TABLE CONSTRUCTION AND PAVEMENT MARKINGS DETAIL
(NOT TO SCALE)

DATE	5/11/2026	SHEET 5 OF 5		DRAWING NO. SC0123
REVISED		DRAWN BY	DR	
APPROVED:		KA & PC		