



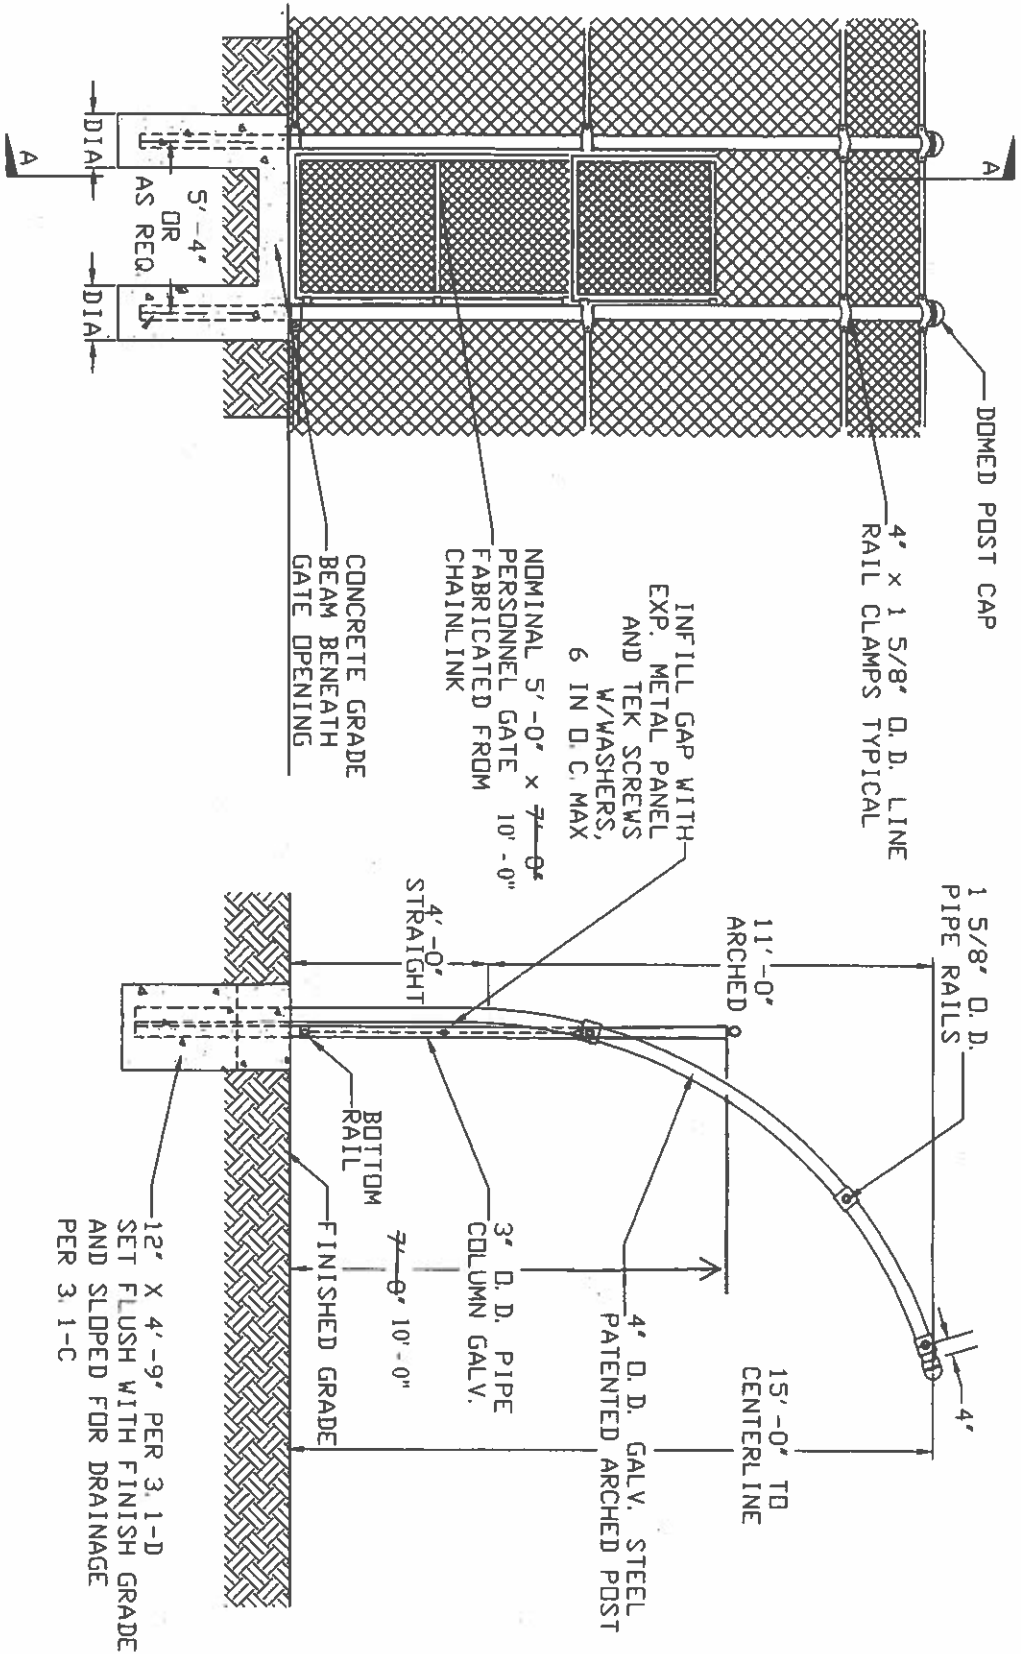

Northern Illinois Fence	PROJECT Chicago Read	DWG NO. 2 PROJECT NO.
TITLE SINGLE SWING GATE ELEVATION	DATE JUNE 27, 2014	

9/25/2014

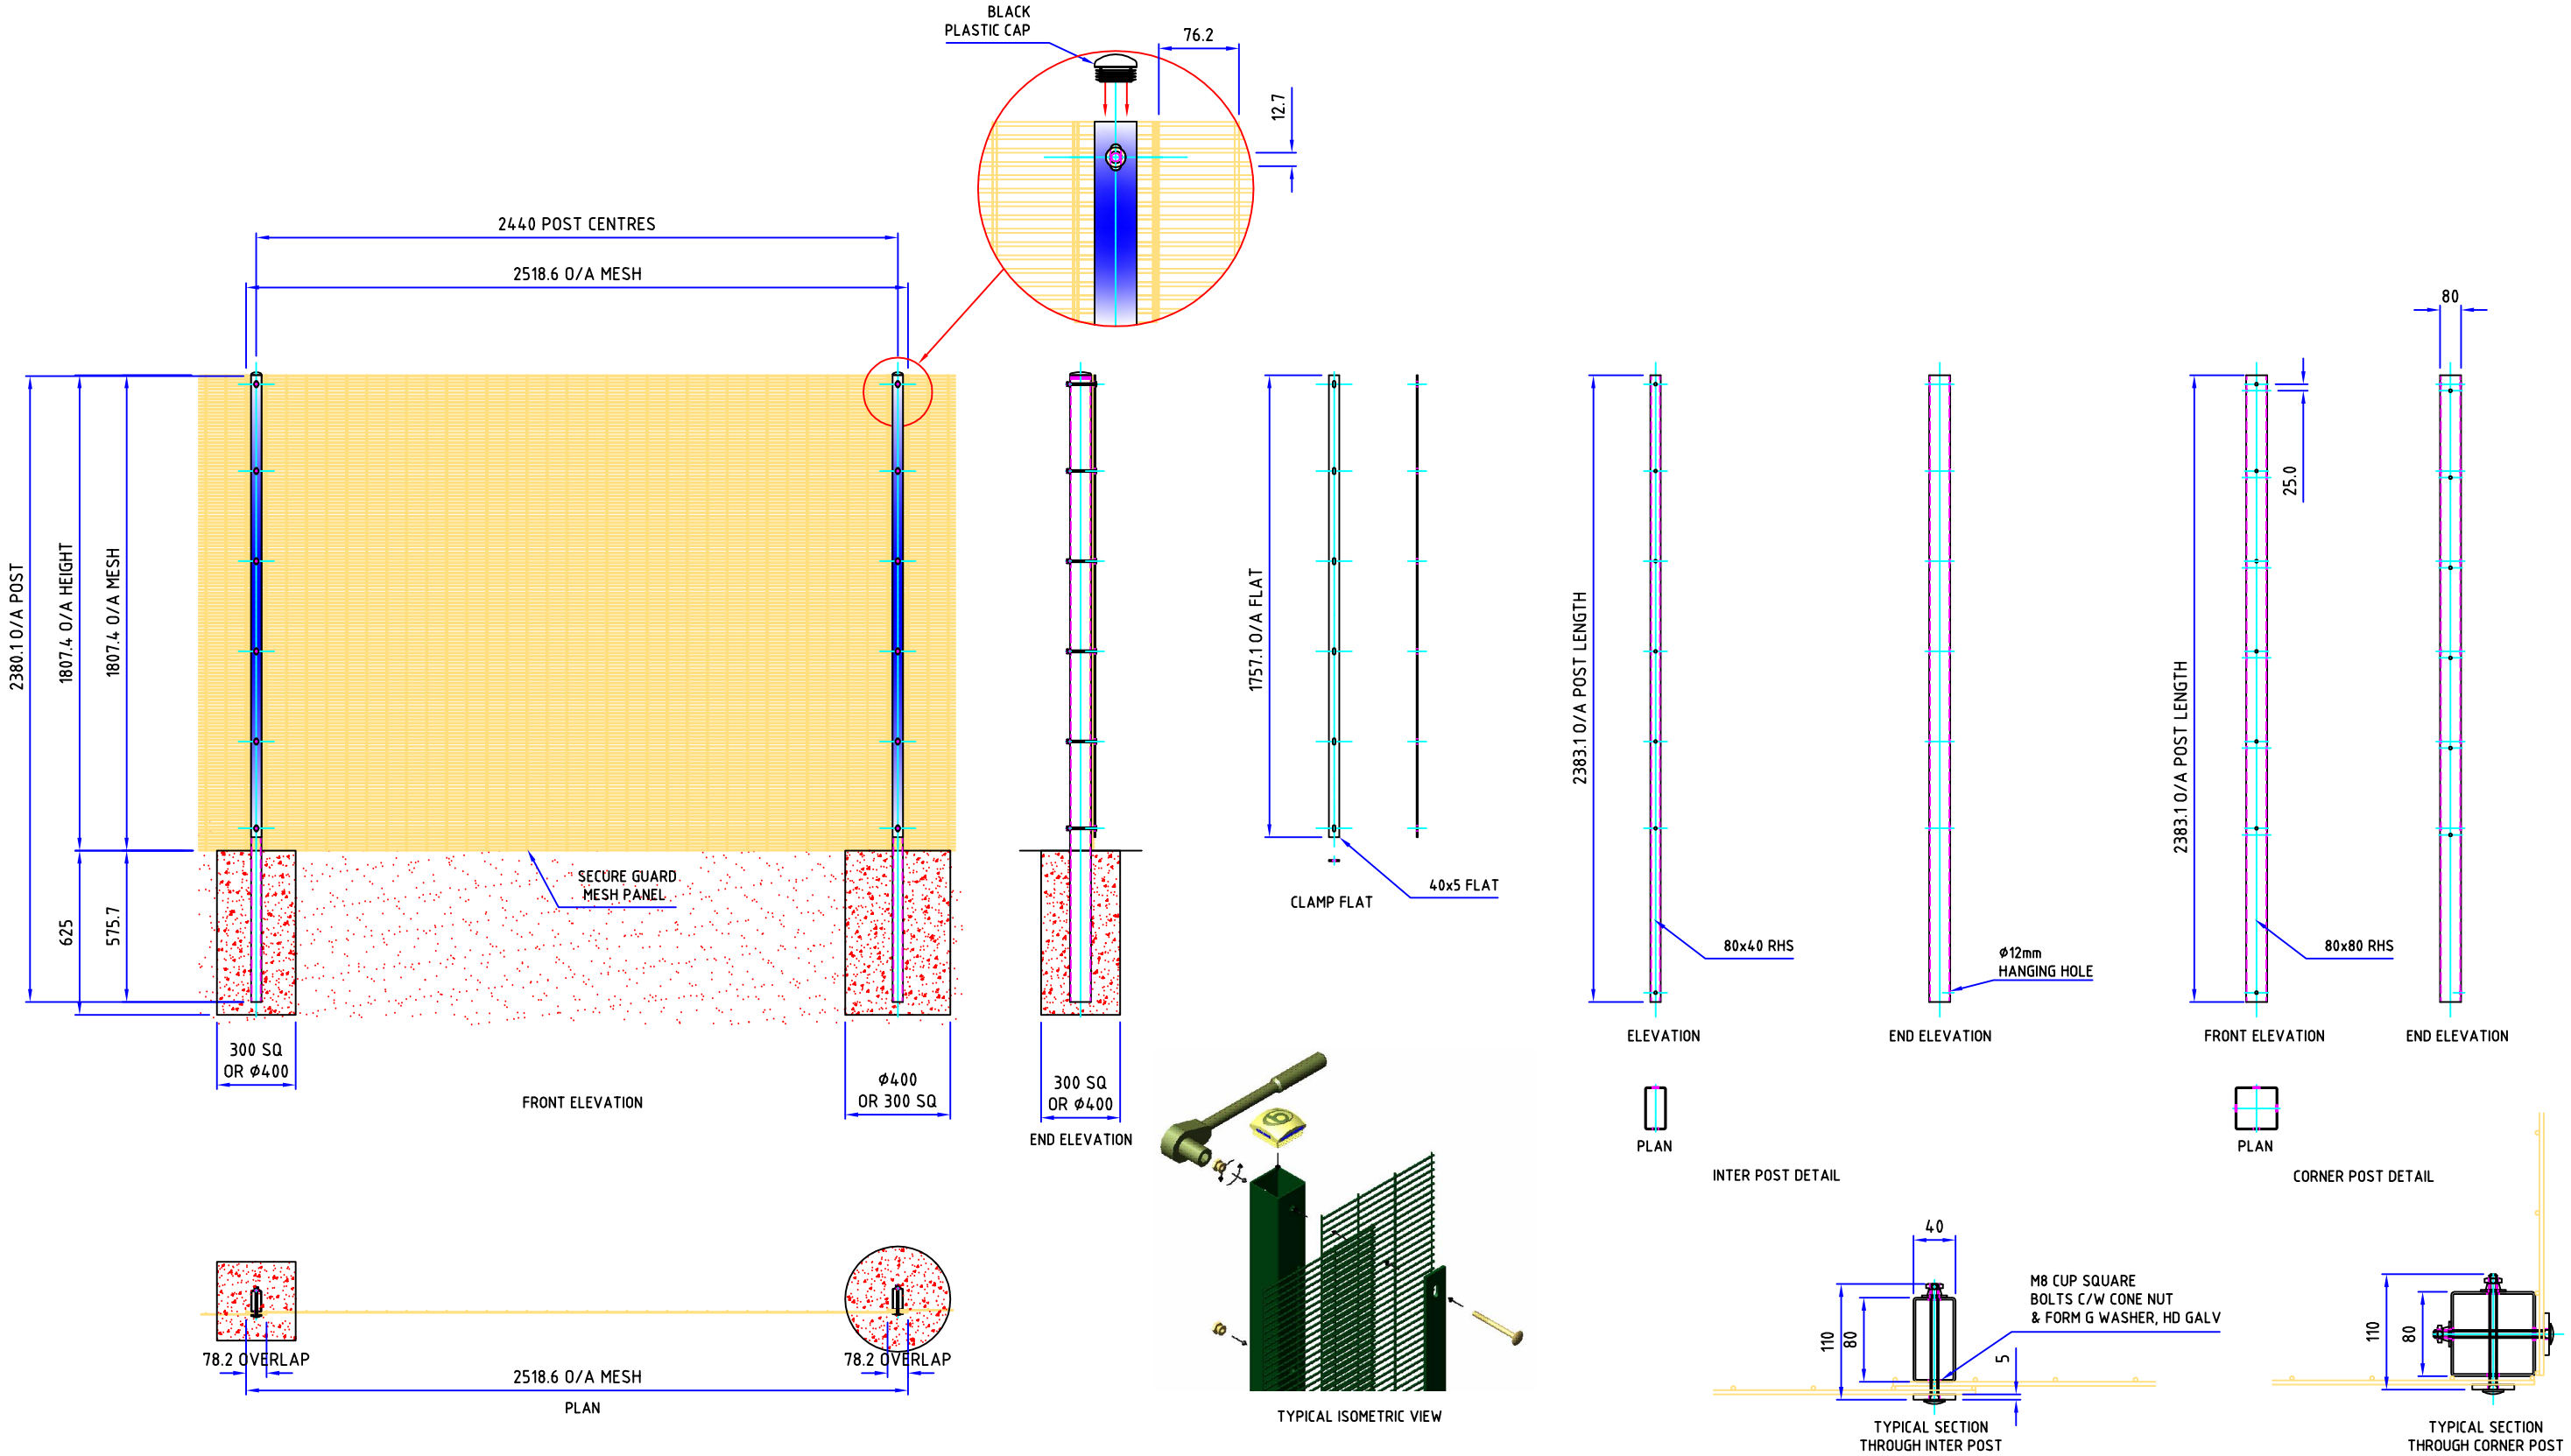

REVISIONS			
REV	DESCRIPTION OF CHANGE	NAME	DATE




Etna Works,
Duke Street,
Fenton,
Stoke-on-Trent
ST4 3NS
Telephone- 01782 319 264
E-MAIL-waynew@barkersfencing.com
Web Site-barkersfencing.com

ALL DIMENSIONS IN MILLIMETRES UNLESS STATED OTHERWISE UPTO - 1000mm +/- 1.0mm
NORMAL TOLERANCES UNLESS STATED OTHERWISE OVER - 1000mm +/- 2.0mm
PLEASE NOTE THAT THIS ORDER WILL BE ACCEPTED BY US STRICTLY ON CONDITION THAT CONFORMITY TO ANY SPECIFICATION FOR THE GOODS OR MATERIALS, INCLUDING ANY RELEVANT PLANS OR DRAWINGS IS SUBJECT AT ALL TIMES TO THE APPLICABLE BRITISH STANDARD ROLLING DIMENSIONAL TOLERANCES (INCLUDING SIZE AND THICKNESS)
THE INFORMATION CONTAINED IN THIS DRAWING IS THE PROPERTY OF "BARKERS ENGINEERING LTD". COPYRIGHT IS RESERVED BY THEM AND THE CONTENT IS USED ON THE CONDITION THAT IT IS NOT COPIED, REPRODUCED, RETAINED OR DISCLOSED TO ANY UNAUTHORISED PERSON EITHER WHOLLY OR IN PART WITHOUT THE CONSENT IN WRITING OF "BARKERS ENGINEERING LTD".

MATERIAL
MATERIAL GRADE: S 235
WELDING
ALL WELDS TO: BS 1722 Pt9
FINISH
GALVANIZED TO: BS EN 1461
POWDERCOAT TO: (RAL 0000)

TITLE 1.8m HIGH SECURE GUARD DETAIL			
CLIENT		JOB No	
DRAWN BY	LUKE	SCALE	DO NOT
CHECKED BY	WAYNE	DATE	19.06.19
ORDER No		DRAWING No	

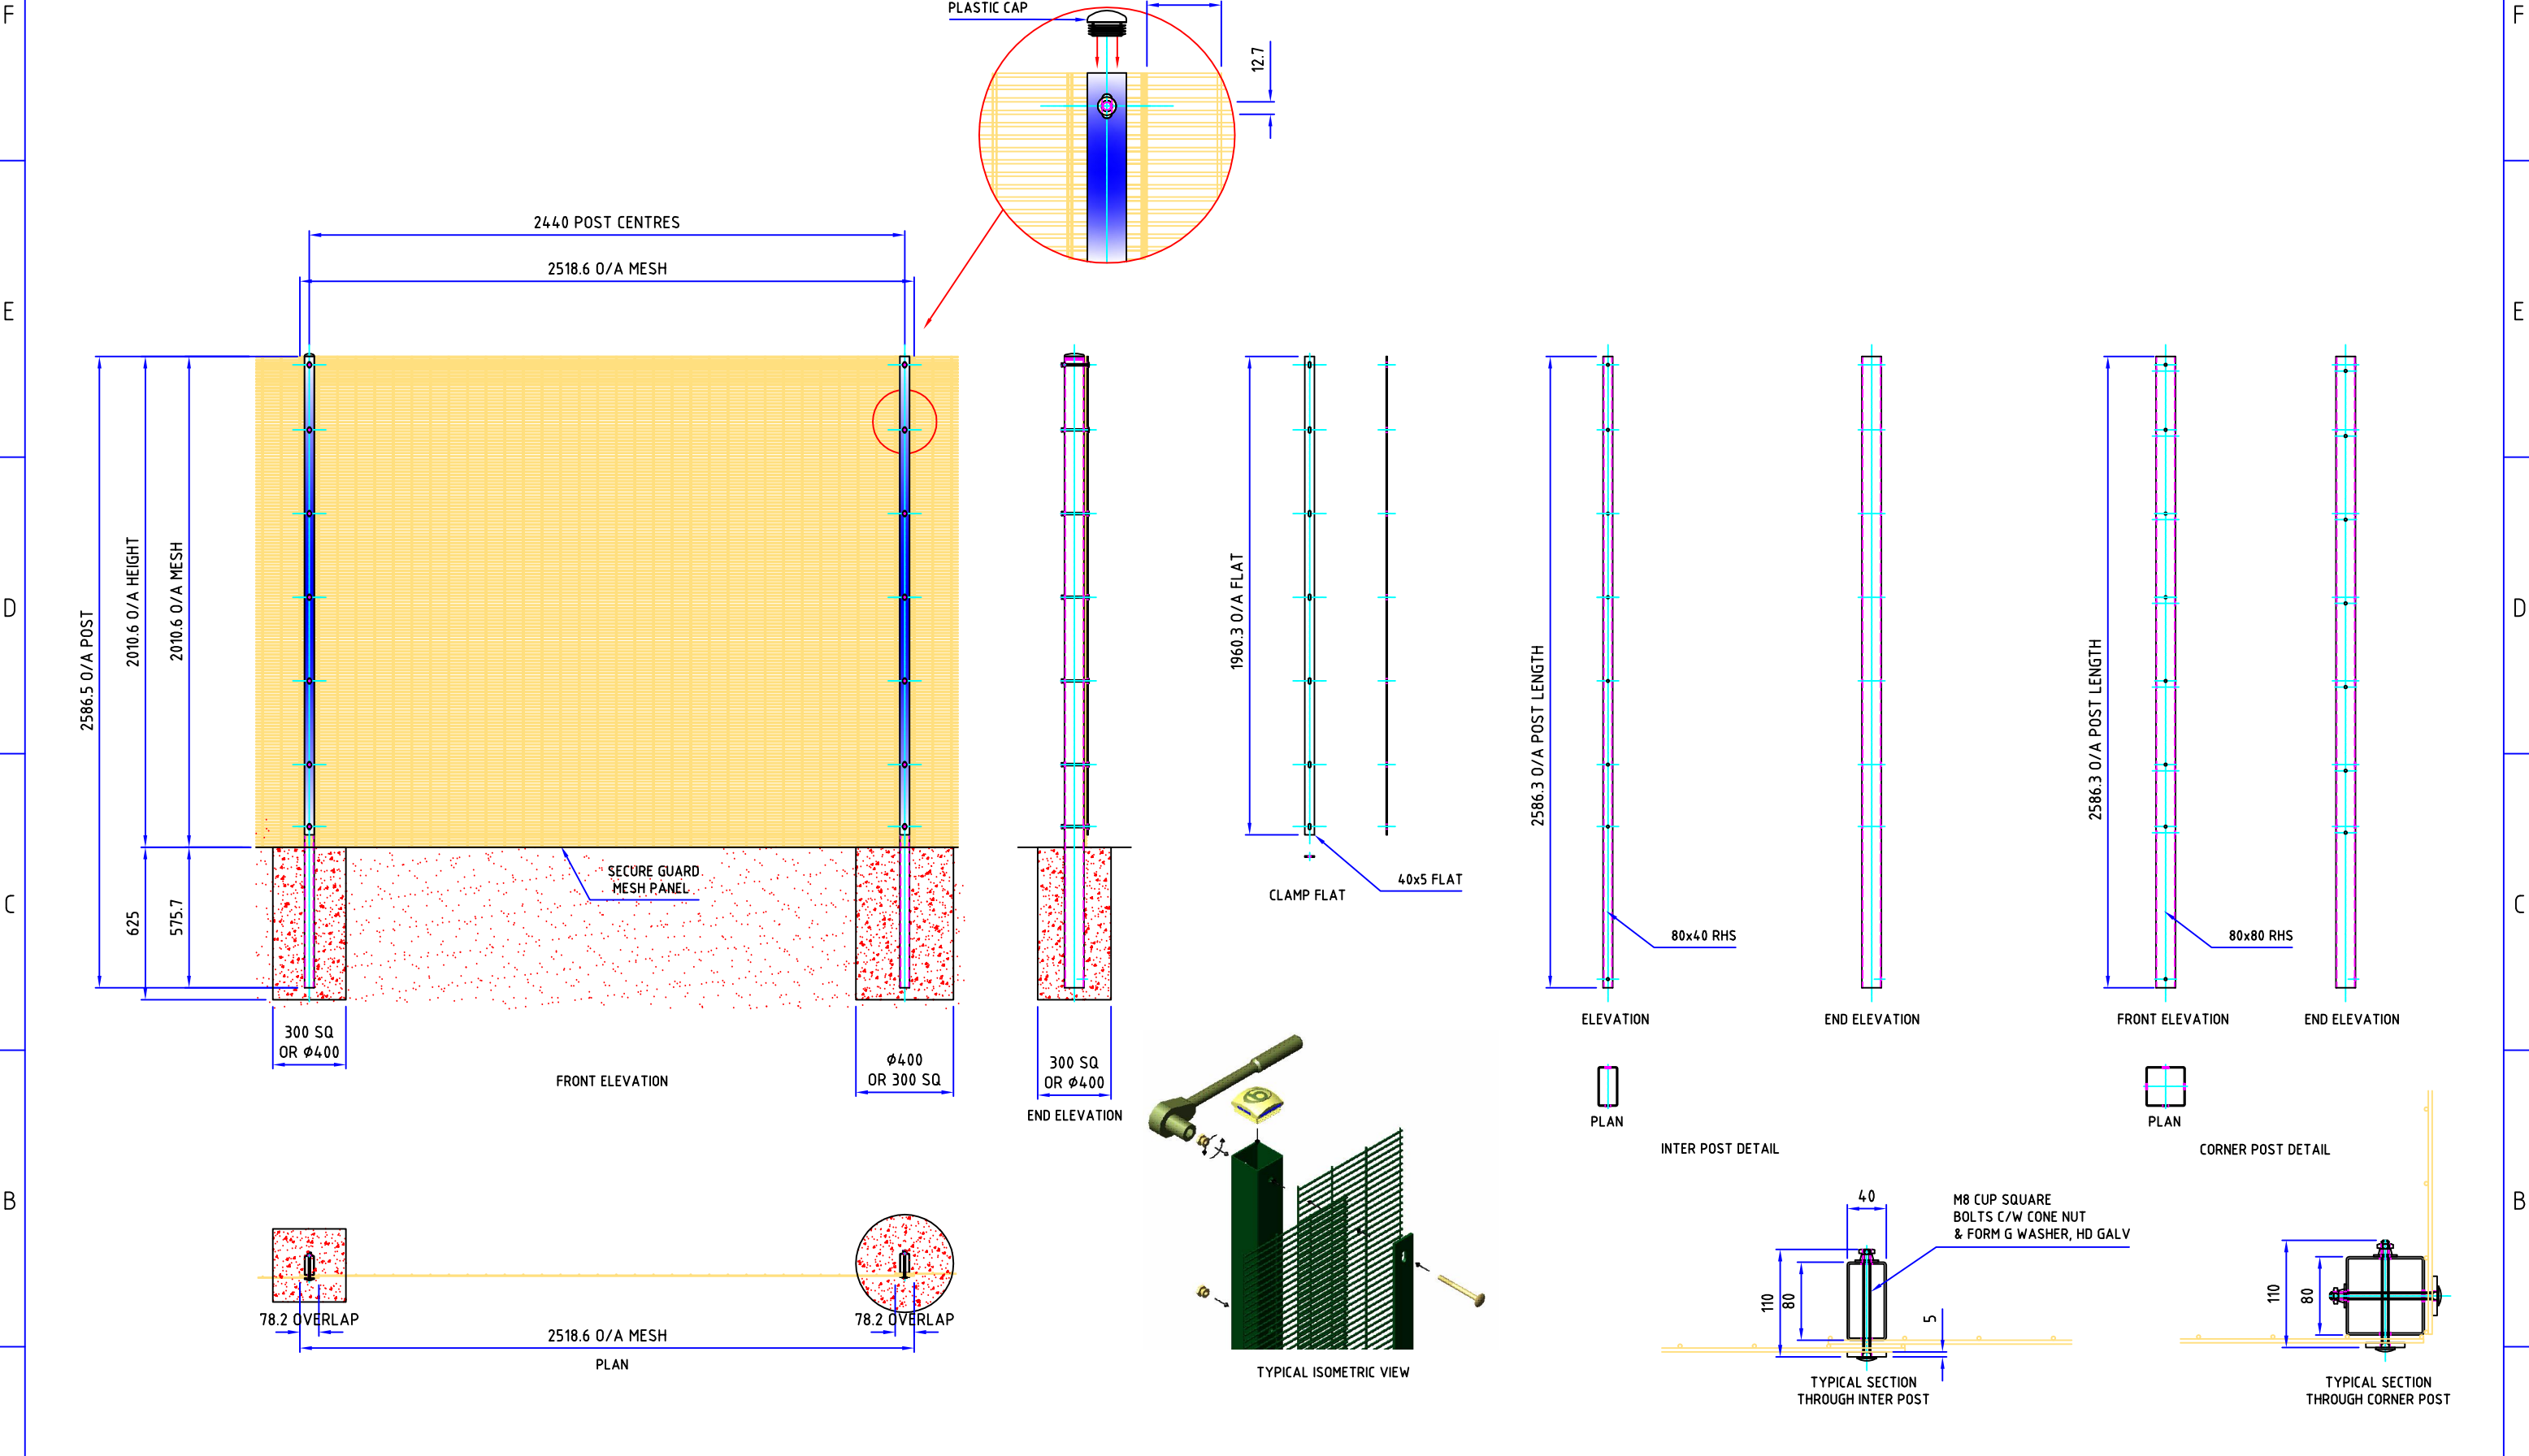


A	REVISIONS					Etna Works, Duke Street, Fenton, Stoke-on-Trent ST4 3NS Telephone- 01782 319 264 E-MAIL-waynew@barkersfencing.com Web Site-barkersfencing.com	ALL DIMENSIONS IN MILLIMETRES UNLESS STATED OTHERWISE NORMAL TOLERANCES UNLESS STATED OTHERWISE UPTO - 1000mm +/- 1.0mm OVER - 1000mm +/- 2.0mm PLEASE NOTE THAT THIS ORDER WILL BE ACCEPTED BY US STRICTLY ON CONDITION THAT CONFORMITY TO ANY SPECIFICATION FOR THE GOODS OR MATERIALS, INCLUDING ANY RELEVANT PLANS OR DRAWINGS IS SUBJECT AT ALL TIMES TO THE APPLICABLE BRITISH STANDARD ROLLING DIMENSIONAL TOLERANCES (INCLUDING SIZE AND THICKNESS) THE INFORMATION CONTAINED IN THIS DRAWING IS THE PROPERTY OF "BARKERS ENGINEERING LTD". COPYRIGHT IS RESERVED BY THEM AND THE CONTENT IS USED ON THE CONDITION THAT IT IS NOT COPIED, REPRODUCED, RETAINED OR DISCLOSED TO ANY UNAUTHORISED PERSON EITHER WHOLLY OR IN PART WITHOUT THE CONSENT IN WRITING OF "BARKERS ENGINEERING LTD".	MATERIAL MATERIAL GRADE: S 235 WELDING ALL WELDS TO: BS 1722 Pt9 FINISH GALVANIZED TO: BS EN 1461 POWDERCOAT TO: (RAL 0000)	TITLE 2.0m HIGH SECURE GUARD DETAIL								
	REV	DESCRIPTION OF CHANGE	NAME	DATE					CLIENT			JOB No					
									DRAWN BY			LUKE	SCALE	DO NOT	ORDER No		
									CHECKED BY			WAYNE	DATE	19.06.19	DRAWING No		
1				2		3		4		5		6		7		8	

MUST BE READ IN-CONJUNCTION WITH WORKS INSTRUCTION SHEET

OF

IF IN DOUBT ASK

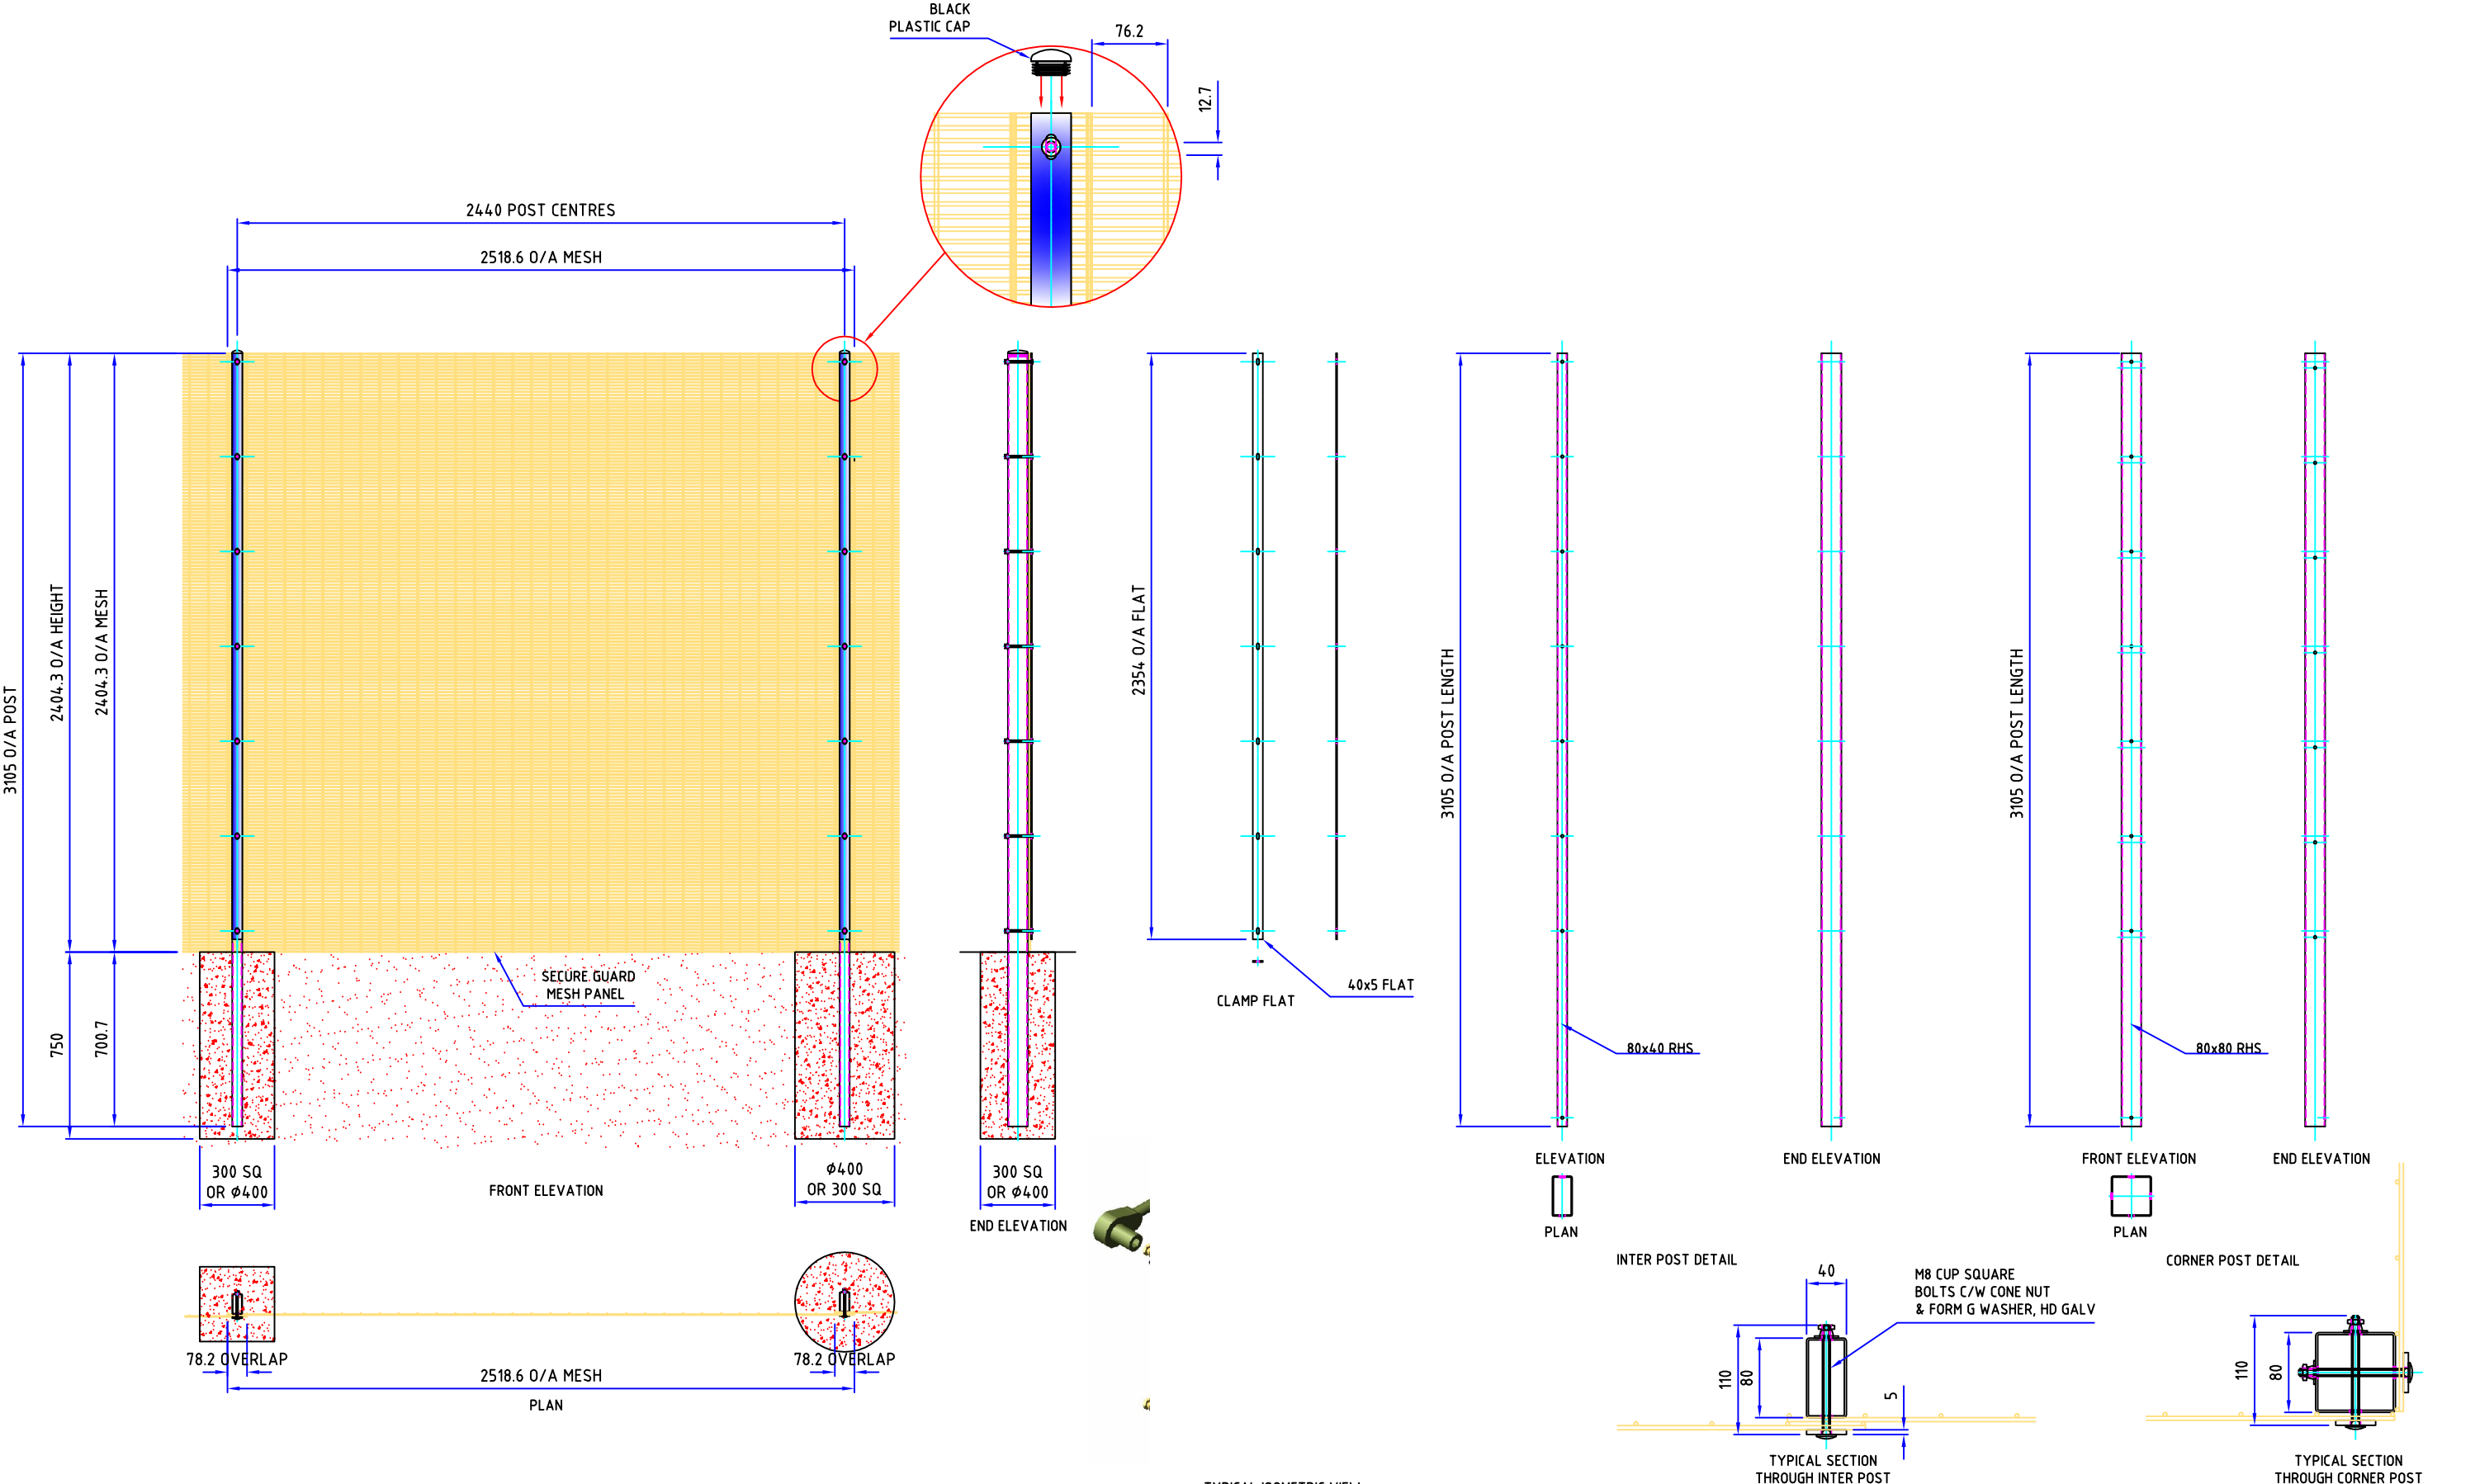


REVISIONS		
REV	DESCRIPTION OF CHANGE	DATE



Etna Works,
Duke Street,
Fenton,
Stoke-on-Trent
ST4 3NS
Telephone- 01782 319 264
E-MAIL-waynew@barkersfencing.com
Web Site-barkersfencing.com

ALL DIMENSIONS IN MILLIMETRES UNLESS STATED OTHERWISE
NORMAL TOLERANCES UNLESS STATED OTHERWISE
UPTO - 1000mm +/- 1.0mm
OVER - 1000mm +/- 2.0mm
PLEASE NOTE THAT THIS ORDER WILL BE ACCEPTED BY US STRICTLY ON CONDITION THAT CONFORMITY TO ANY SPECIFICATION FOR THE GOODS OR MATERIALS, INCLUDING ANY RELEVANT PLANS OR DRAWINGS IS SUBJECT AT ALL TIMES TO THE APPLICABLE BRITISH STANDARD ROLLING DIMENSIONAL TOLERANCES (INCLUDING SIZE AND THICKNESS)
THE INFORMATION CONTAINED IN THIS DRAWING IS THE PROPERTY OF "BARKERS ENGINEERING LTD". COPYRIGHT IS RESERVED BY THEM AND THE CONTENT IS USED ON THE CONDITION THAT IT IS NOT COPIED, REPRODUCED, RETAINED OR DISCLOSED TO ANY UNAUTHORISED PERSON EITHER WHOLLY OR IN PART WITHOUT THE CONSENT IN WRITING OF "BARKERS ENGINEERING LTD".

MATERIAL	MATERIAL GRADE-S235	TITLE	2.4m HIGH SECURE GUARD DETAIL
WELDING		CLIENT	
FINISH	POWDER COATED-RAL?????	ORDER No	
	GALV TO BS EN 1461	DRAWN BY	LUKE
		SCALE	DO NOT
		CHECKED BY	WAYNE
		REV	DATE 19.06.19
		CONTRACT No	
		DWG No	SG 2.4 CI

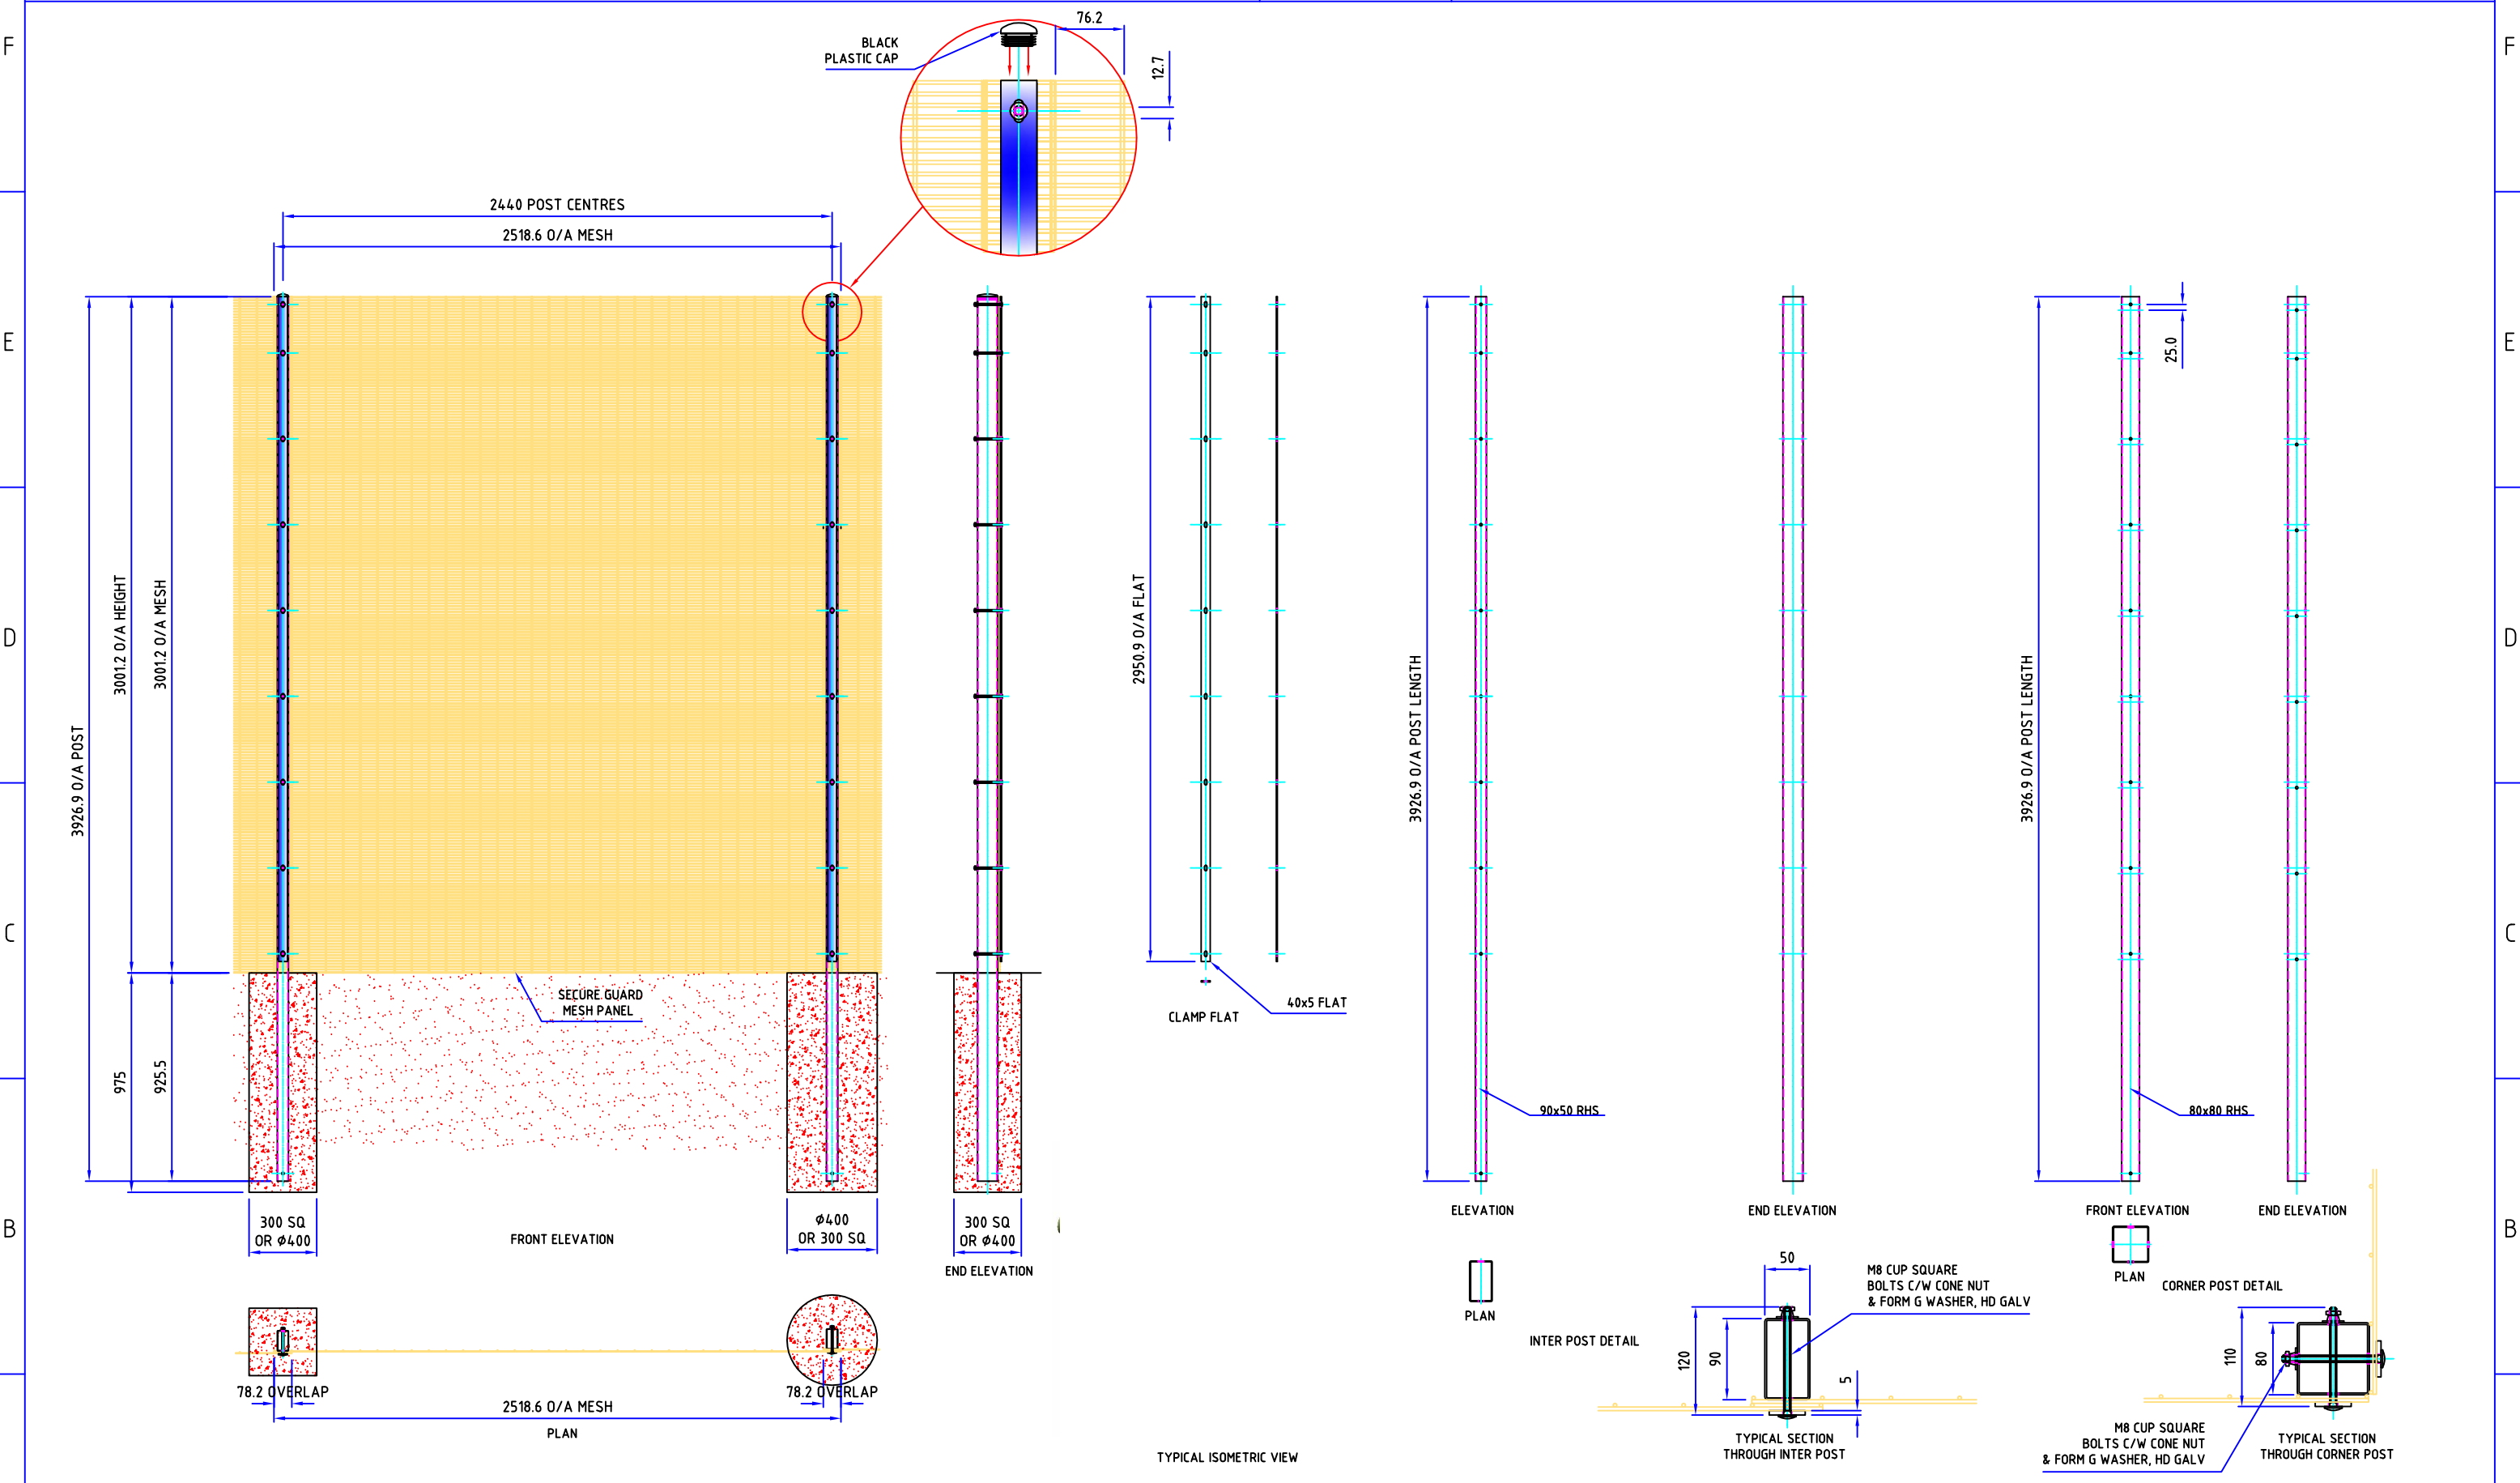

REVISIONS			NAME	DATE	Etna Works, Duke Street, Fenton, Stoke-on-Trent ST4 3NS Telephone- 01782 319 264 E-MAIL-waynew@barkersfencing.com Web Site-barkersfencing.com	ALL DIMENSIONS IN MILLIMETRES UNLESS STATED OTHERWISE NORMAL TOLERANCES UNLESS STATED OTHERWISE UPTO - 1000mm +/- 1.0mm OVER - 1000mm +/- 2.0mm PLEASE NOTE THAT THIS ORDER WILL BE ACCEPTED BY US STRICTLY ON CONDITION THAT CONFORMITY TO ANY SPECIFICATION FOR THE GOODS OR MATERIALS, INCLUDING ANY RELEVANT PLANS OR DRAWINGS IS SUBJECT AT ALL TIMES TO THE APPLICABLE BRITISH STANDARD ROLLING DIMENSIONAL TOLERANCES (INCLUDING SIZE AND THICKNESS) THE INFORMATION CONTAINED IN THIS DRAWING IS THE PROPERTY OF "BARKERS ENGINEERING LTD". COPYRIGHT IS RESERVED BY THEM AND THE CONTENT IS USED ON THE CONDITION THAT IT IS NOT COPIED, REPRODUCED, RETAINED OR DISCLOSED TO ANY UNAUTHORISED PERSON EITHER WHOLLY OR IN PART WITHOUT THE CONSENT IN WRITING OF "BARKERS ENGINEERING LTD".	MATERIAL MATERIAL GRADE: S 235 WELDING ALL WELDS TO: BS 1722 Pt9 FINISH GALVANIZED TO: BS EN 1461 POWDERCOAT TO: (RAL 0000)	TITLE 3.0m HIGH SECURE GUARD DETAIL		
REV	DESCRIPTION OF CHANGE							CLIENT JOB No		
								DRAWN BY LUKE		
								SCALE DO NOT		
								CHECKED BY WAYNE		
								DATE 19.06.19		
								ORDER No		
								DRAWING No		