
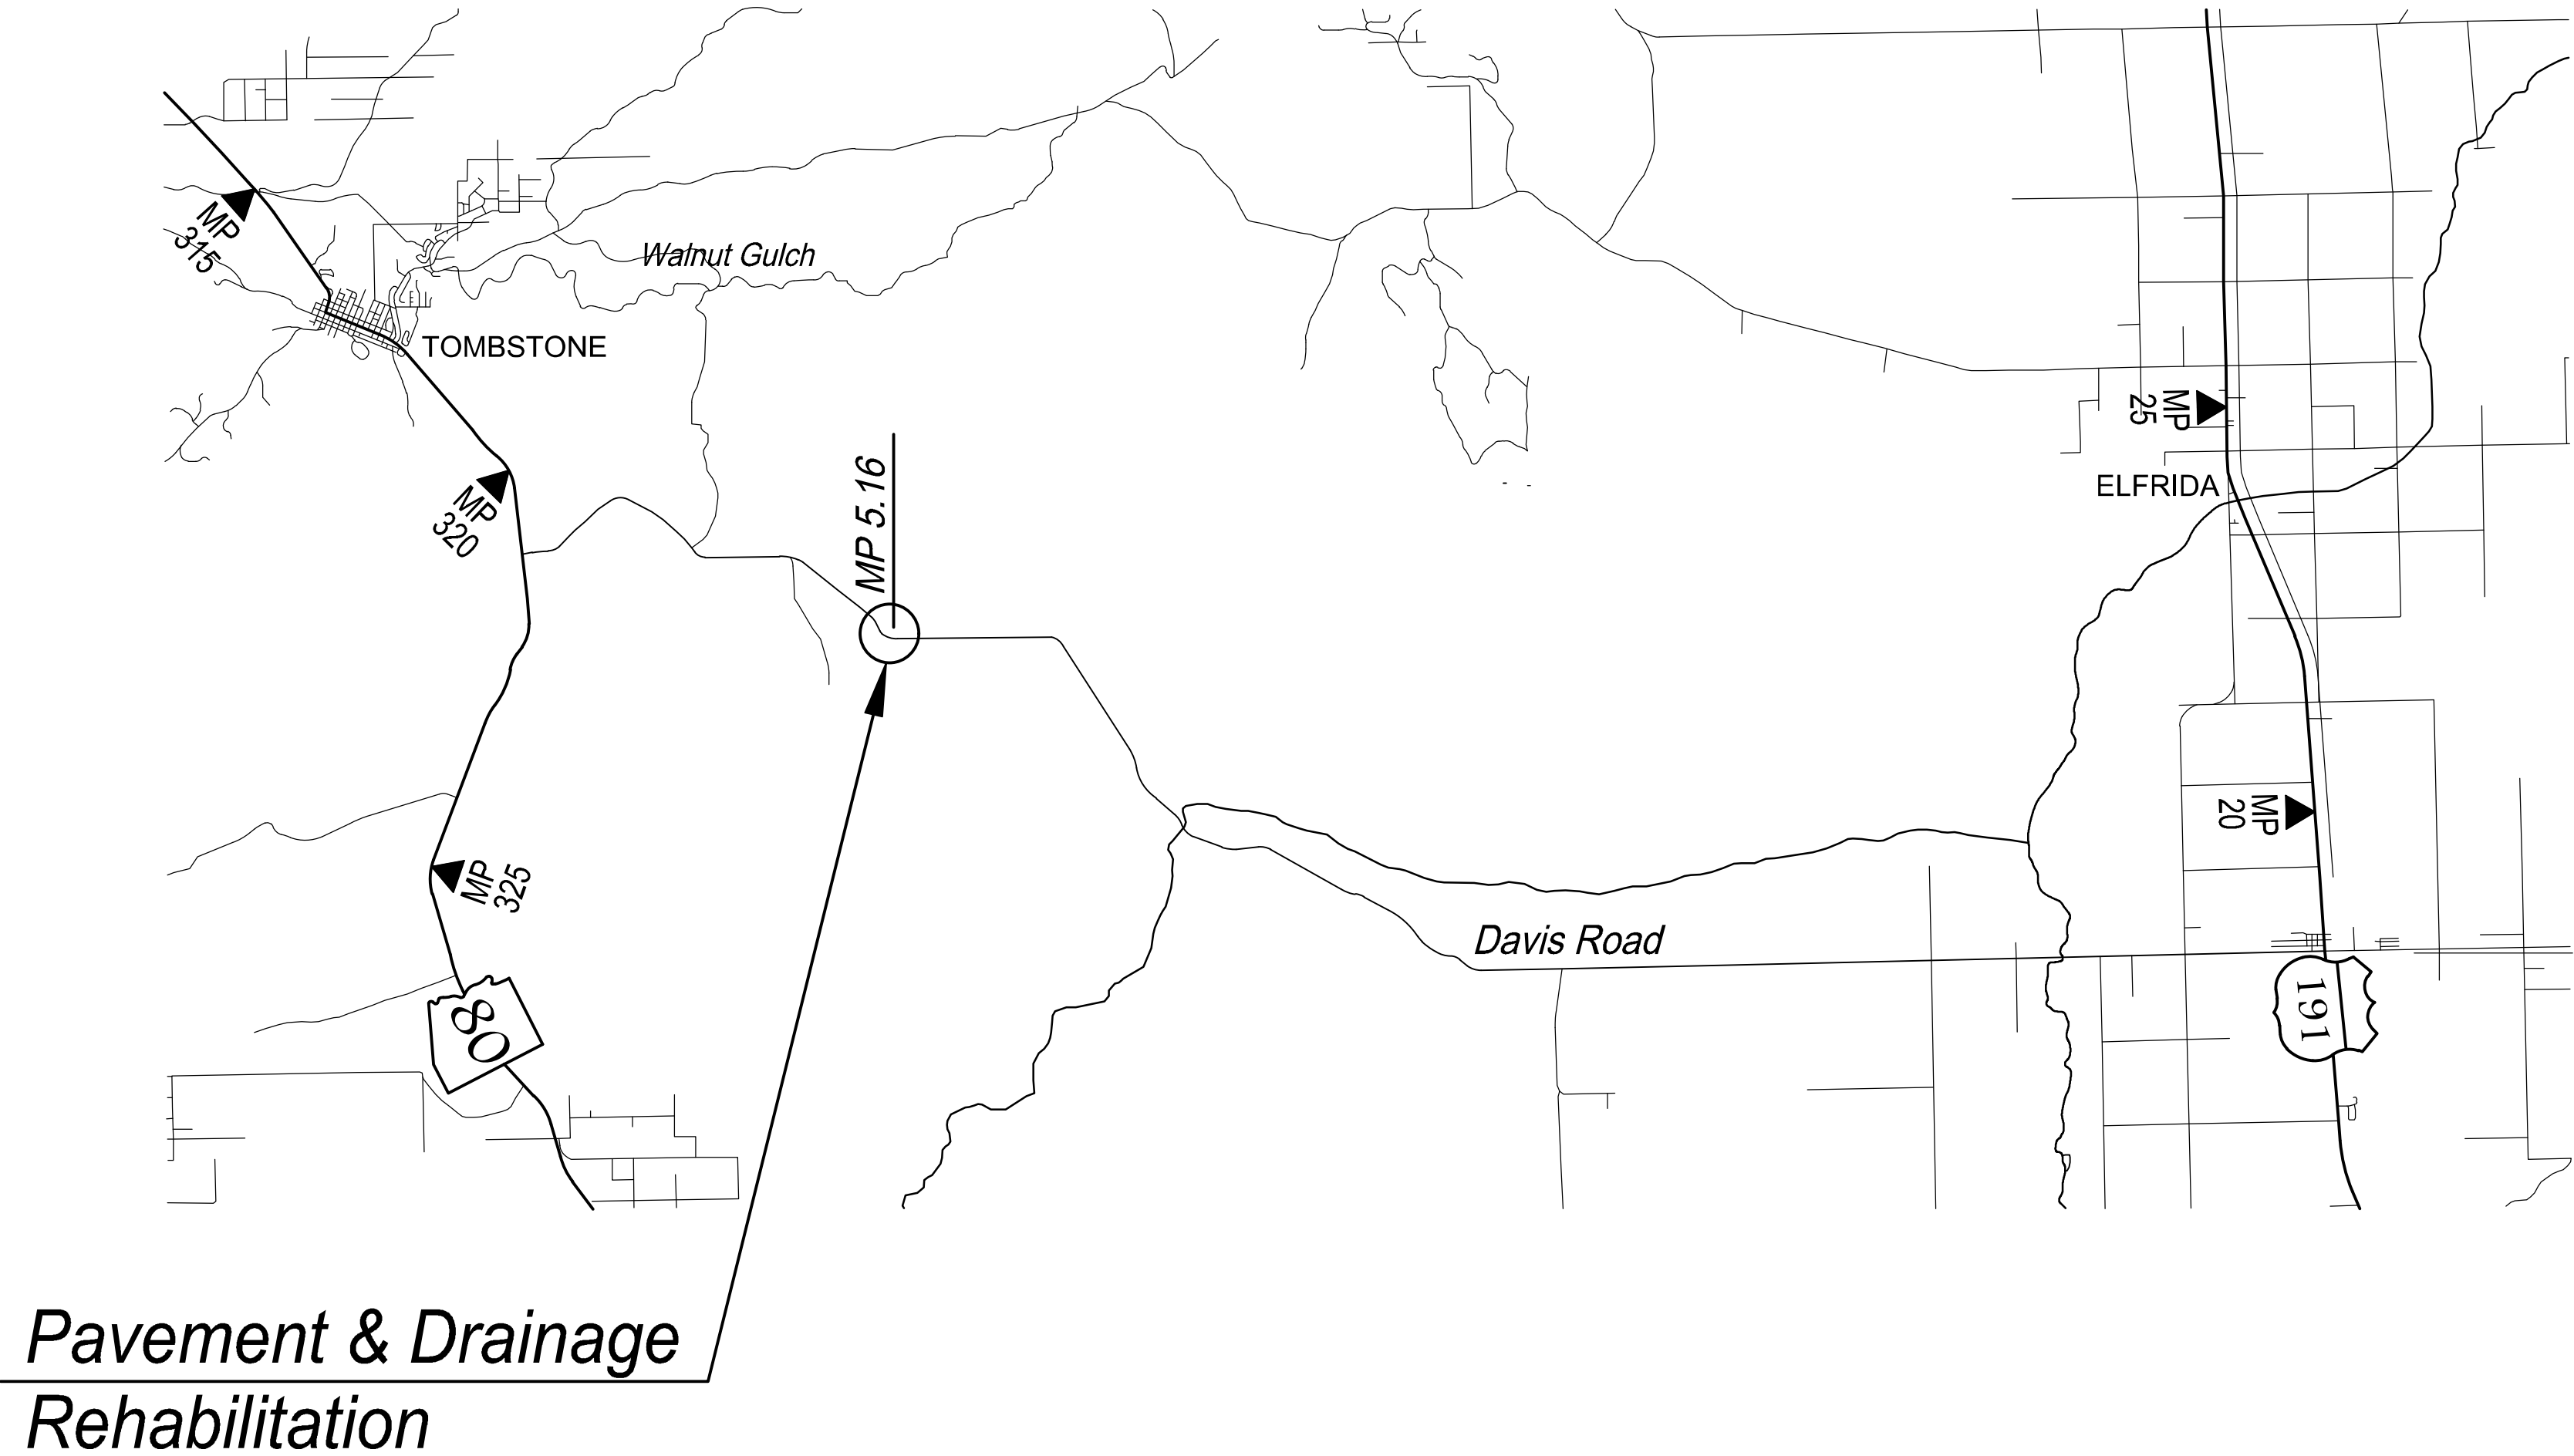
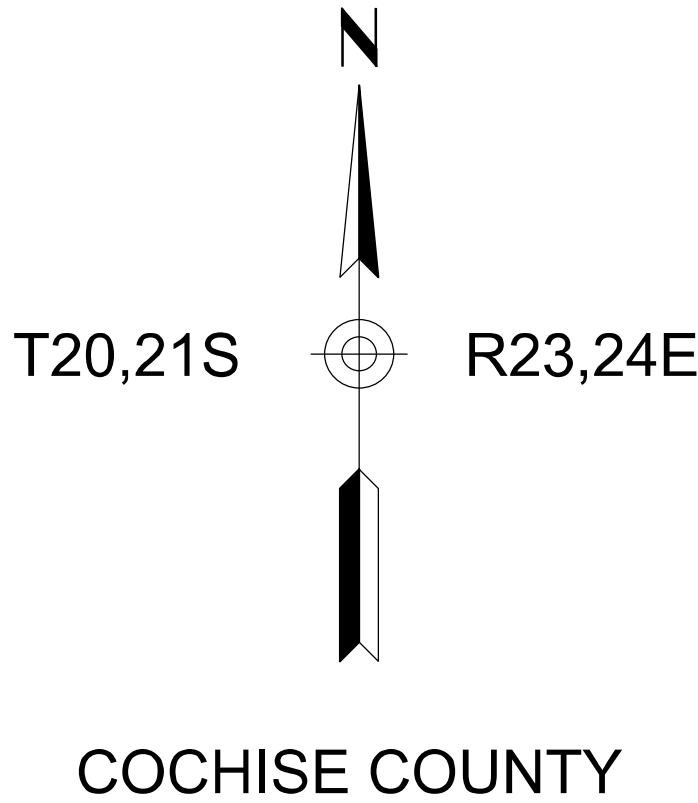


STATE OF ARIZONA
DEPARTMENT OF TRANSPORTATION
PROJECT DELIVERY AND OPERATIONS DIVISION

PROJECT PLANS

RURAL AREA
COCHISE COUNTY
CROSS SECTIONS

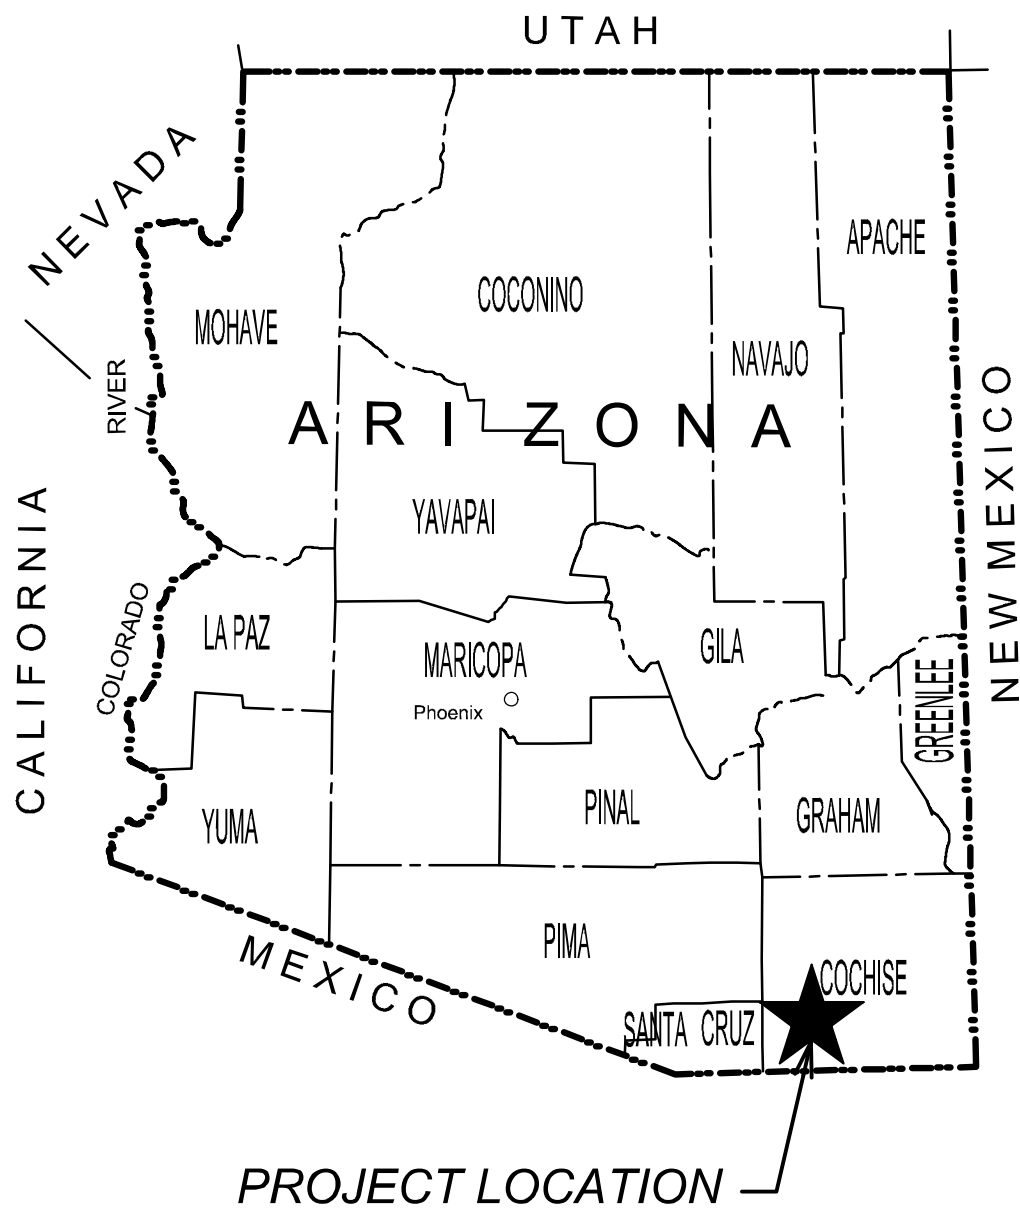

Pavement & Drainage
Rehabilitation

DAVIS ROAD REHABILITATION; MP5
PROJECT NO. 0000 CH CCH T0497 01 C
FEDERAL AID NO. CCH-0(207)T

Constructed by:

Construction Company

Completion Date

Red-Lines by:

Construction Administrator Name & Company

Completion Date

Record Drawings by:


Record Drawings Designer Name & Company

Completion Date

ARIZONA DEPARTMENT OF TRANSPORTATION PROJECT
DELIVERY AND OPERATIONS DIVISION
AUDRA MERRICK, P.E. STATE ENGINEER


\\1817250031700_cad\stnec\files\00109_XSEC.dwg
C:\Users\raha\Documents\stnec\mono_half.ctb

SURVEY NO.	FINISHED PLANS	LOCATION	DATE	REVISIONS	LOCATION	DATE
------------	----------------	----------	------	-----------	----------	------

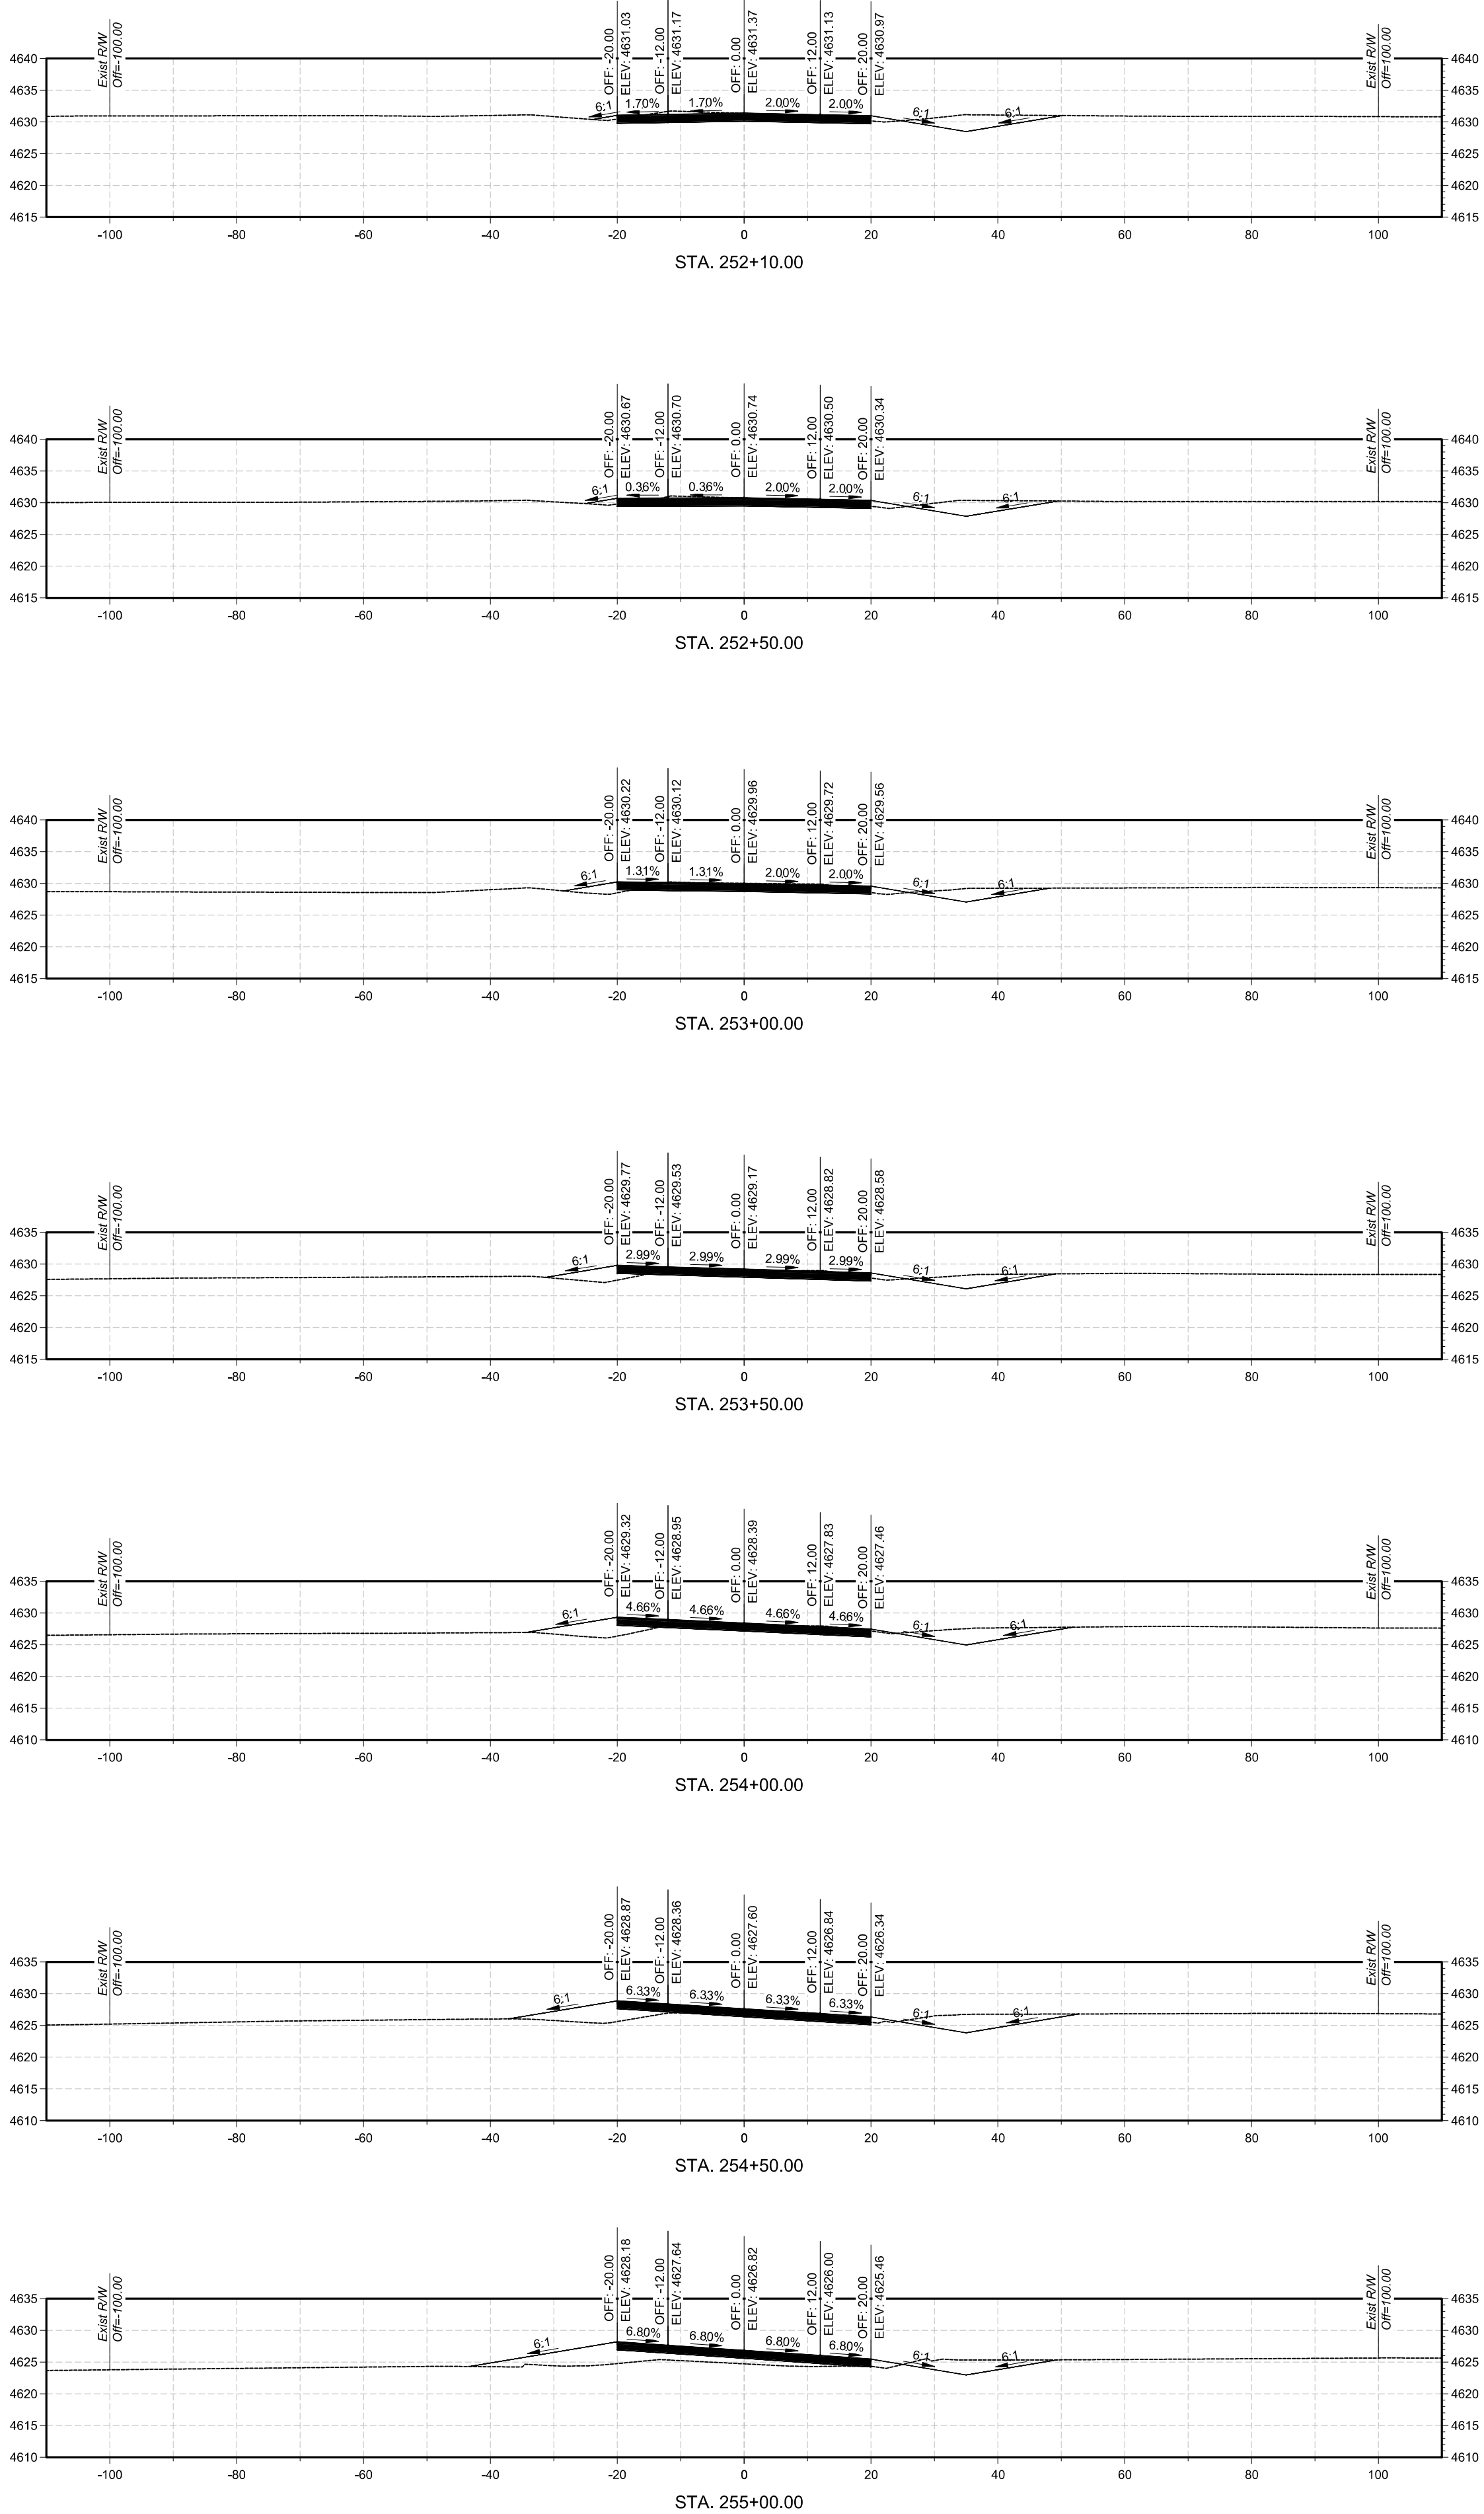

F.H.W.A. REGION	STATE	PROJECT NO.	SHEET NO.	TOTAL SHEET	AS BUILT
9	AZ	CCH-0(207)T		6	


0000 CH CCH

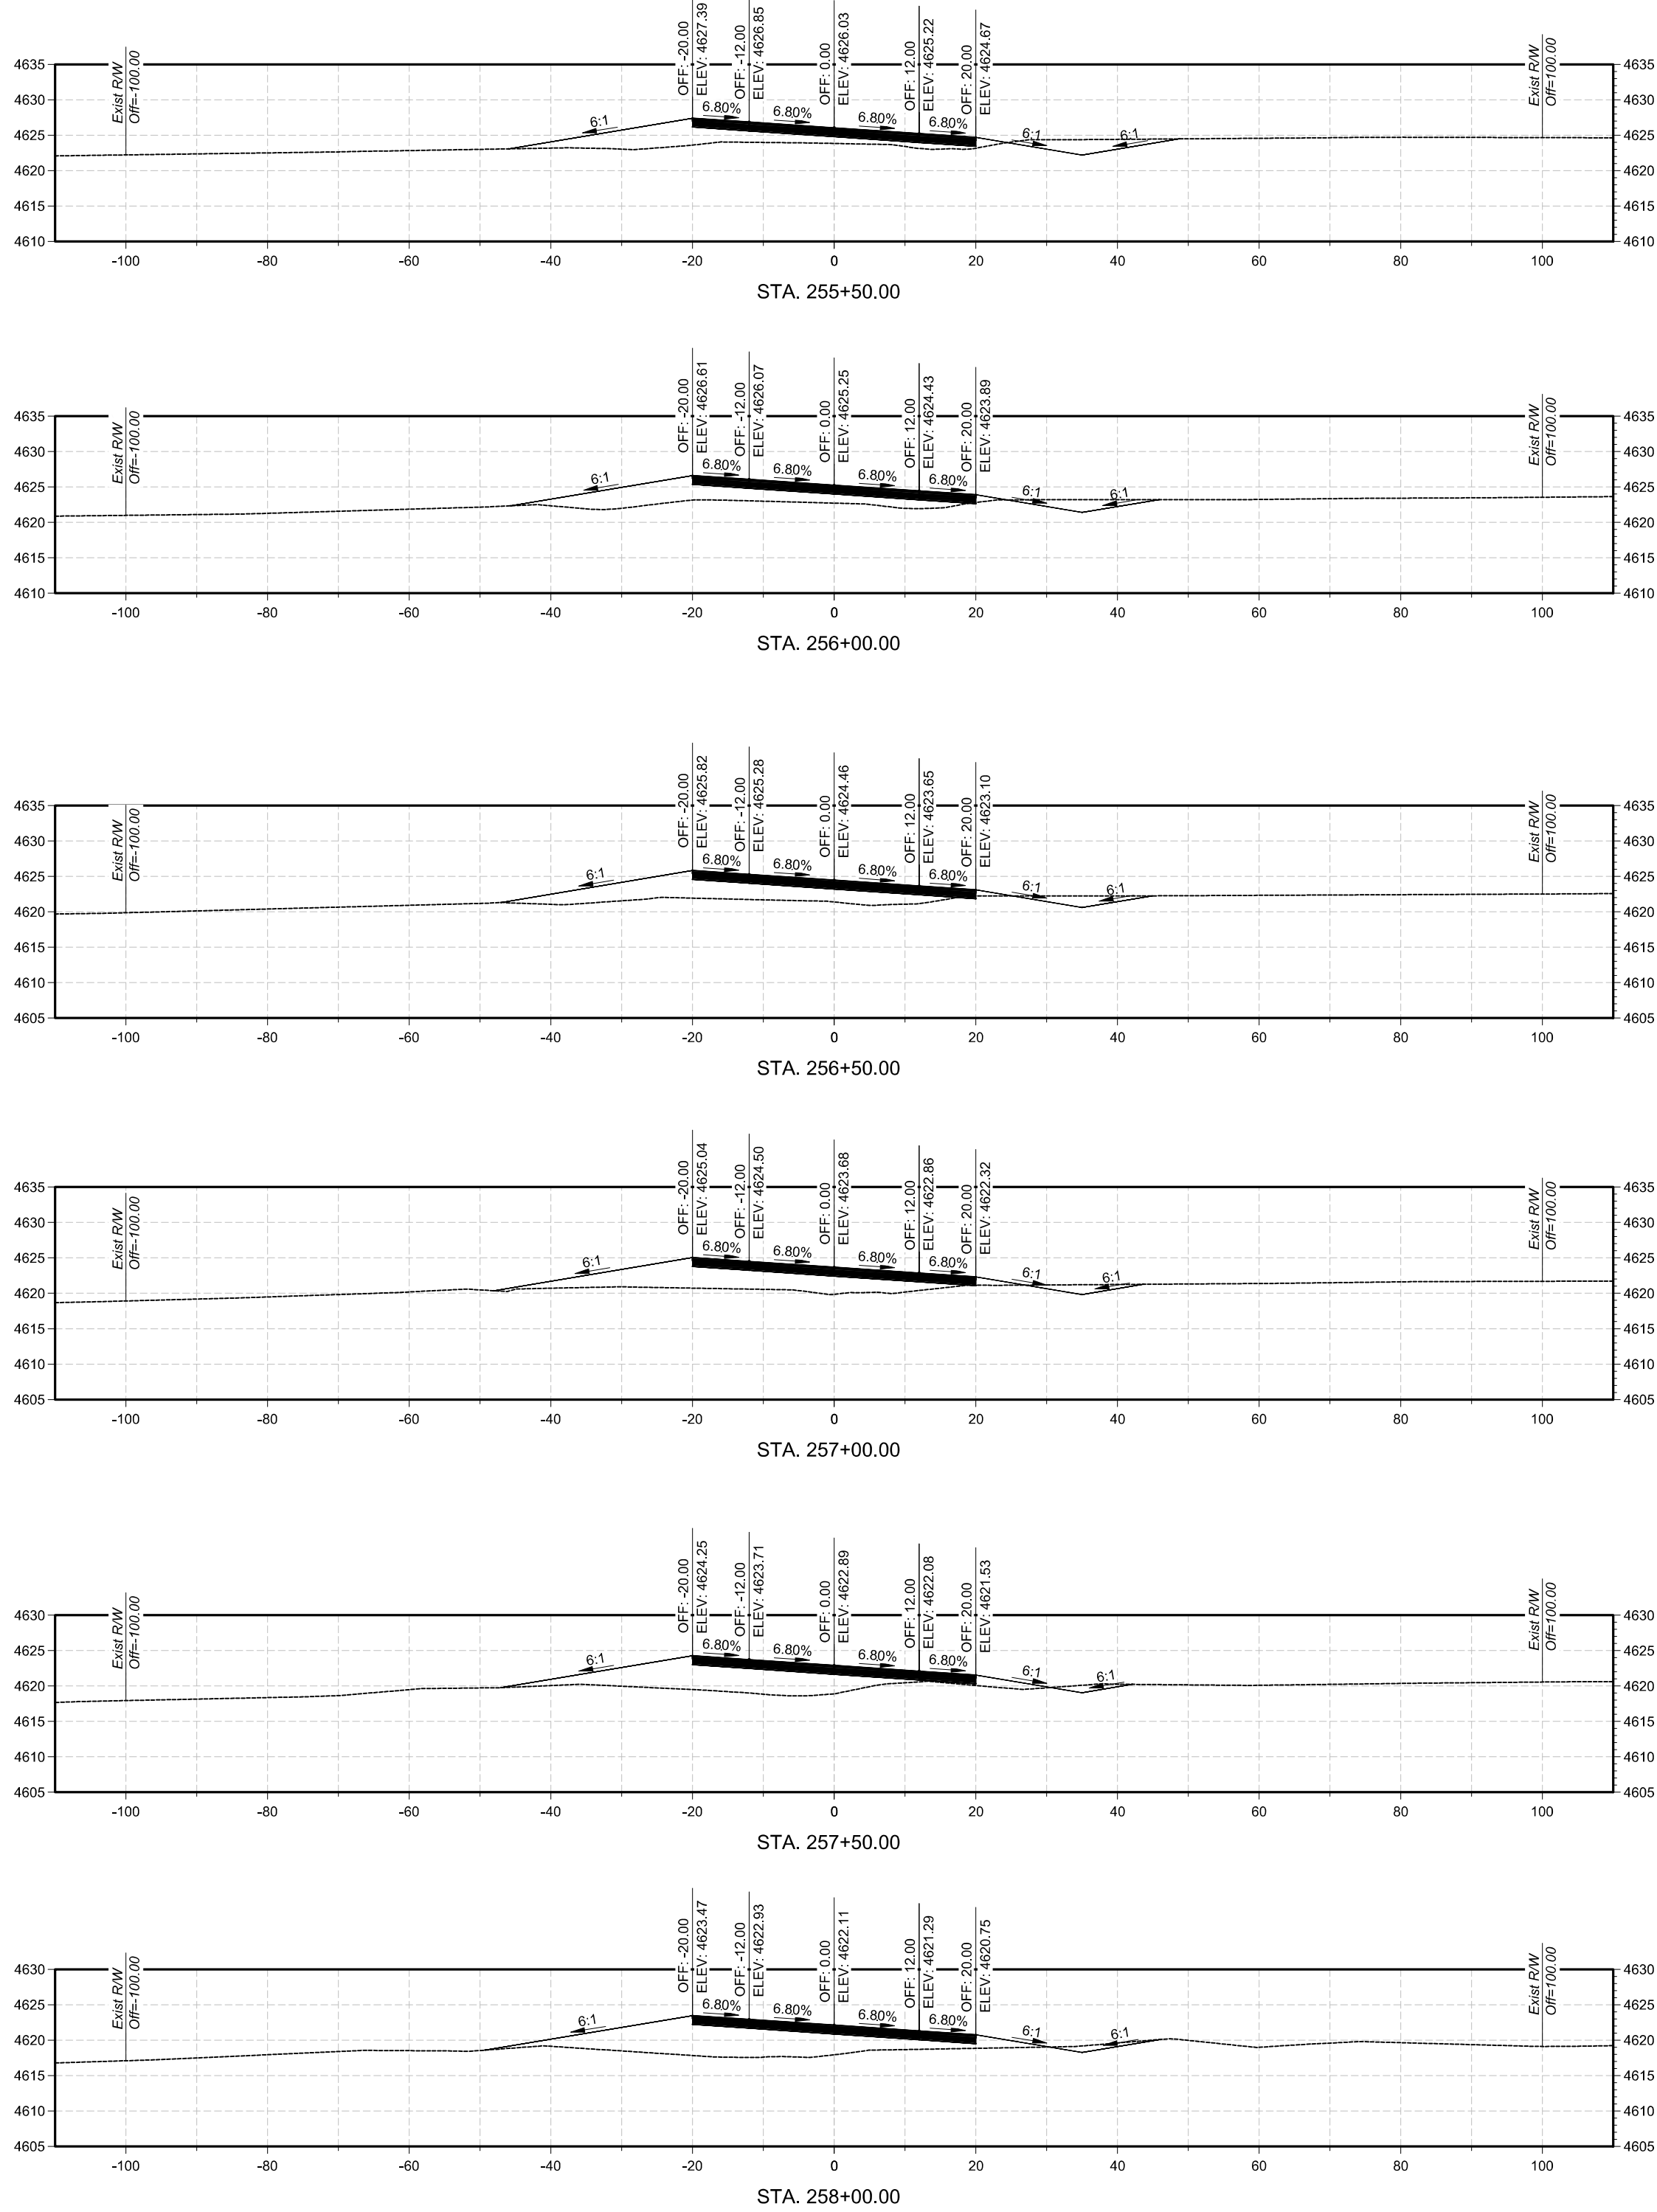

		NAME	DATE	COCHISE COUNTY	
DESIGN		TL	9/26	CROSS SECTIONS	
DRAWN		TL	9/26		
CHECKED		CE	9/26		
 Stantec 3133 W. Frye Road, St. 300 Chandler, AZ 85226 P: (480) 887-6100 FAX: (602) 431-9562 www.stantec.com					
ROUTE			LOCATION		
N/A		DAVIS ROAD; MP5			SHEET 1 OF 6
TRACS NO. T0497 01C					<u>OF</u>


\\1817250031700_cad\stnec\files\00109_KSEC.dwg
C:\Users\raha\Documents\00109_KSEC.dwg

SURVEY NO.	FINISHED PLANS	LOCATION	DATE	SURVEY NO.	FINISHED PLANS	LOCATION	DATE	REVISIONS	LOCATION	DATE
------------	----------------	----------	------	------------	----------------	----------	------	-----------	----------	------

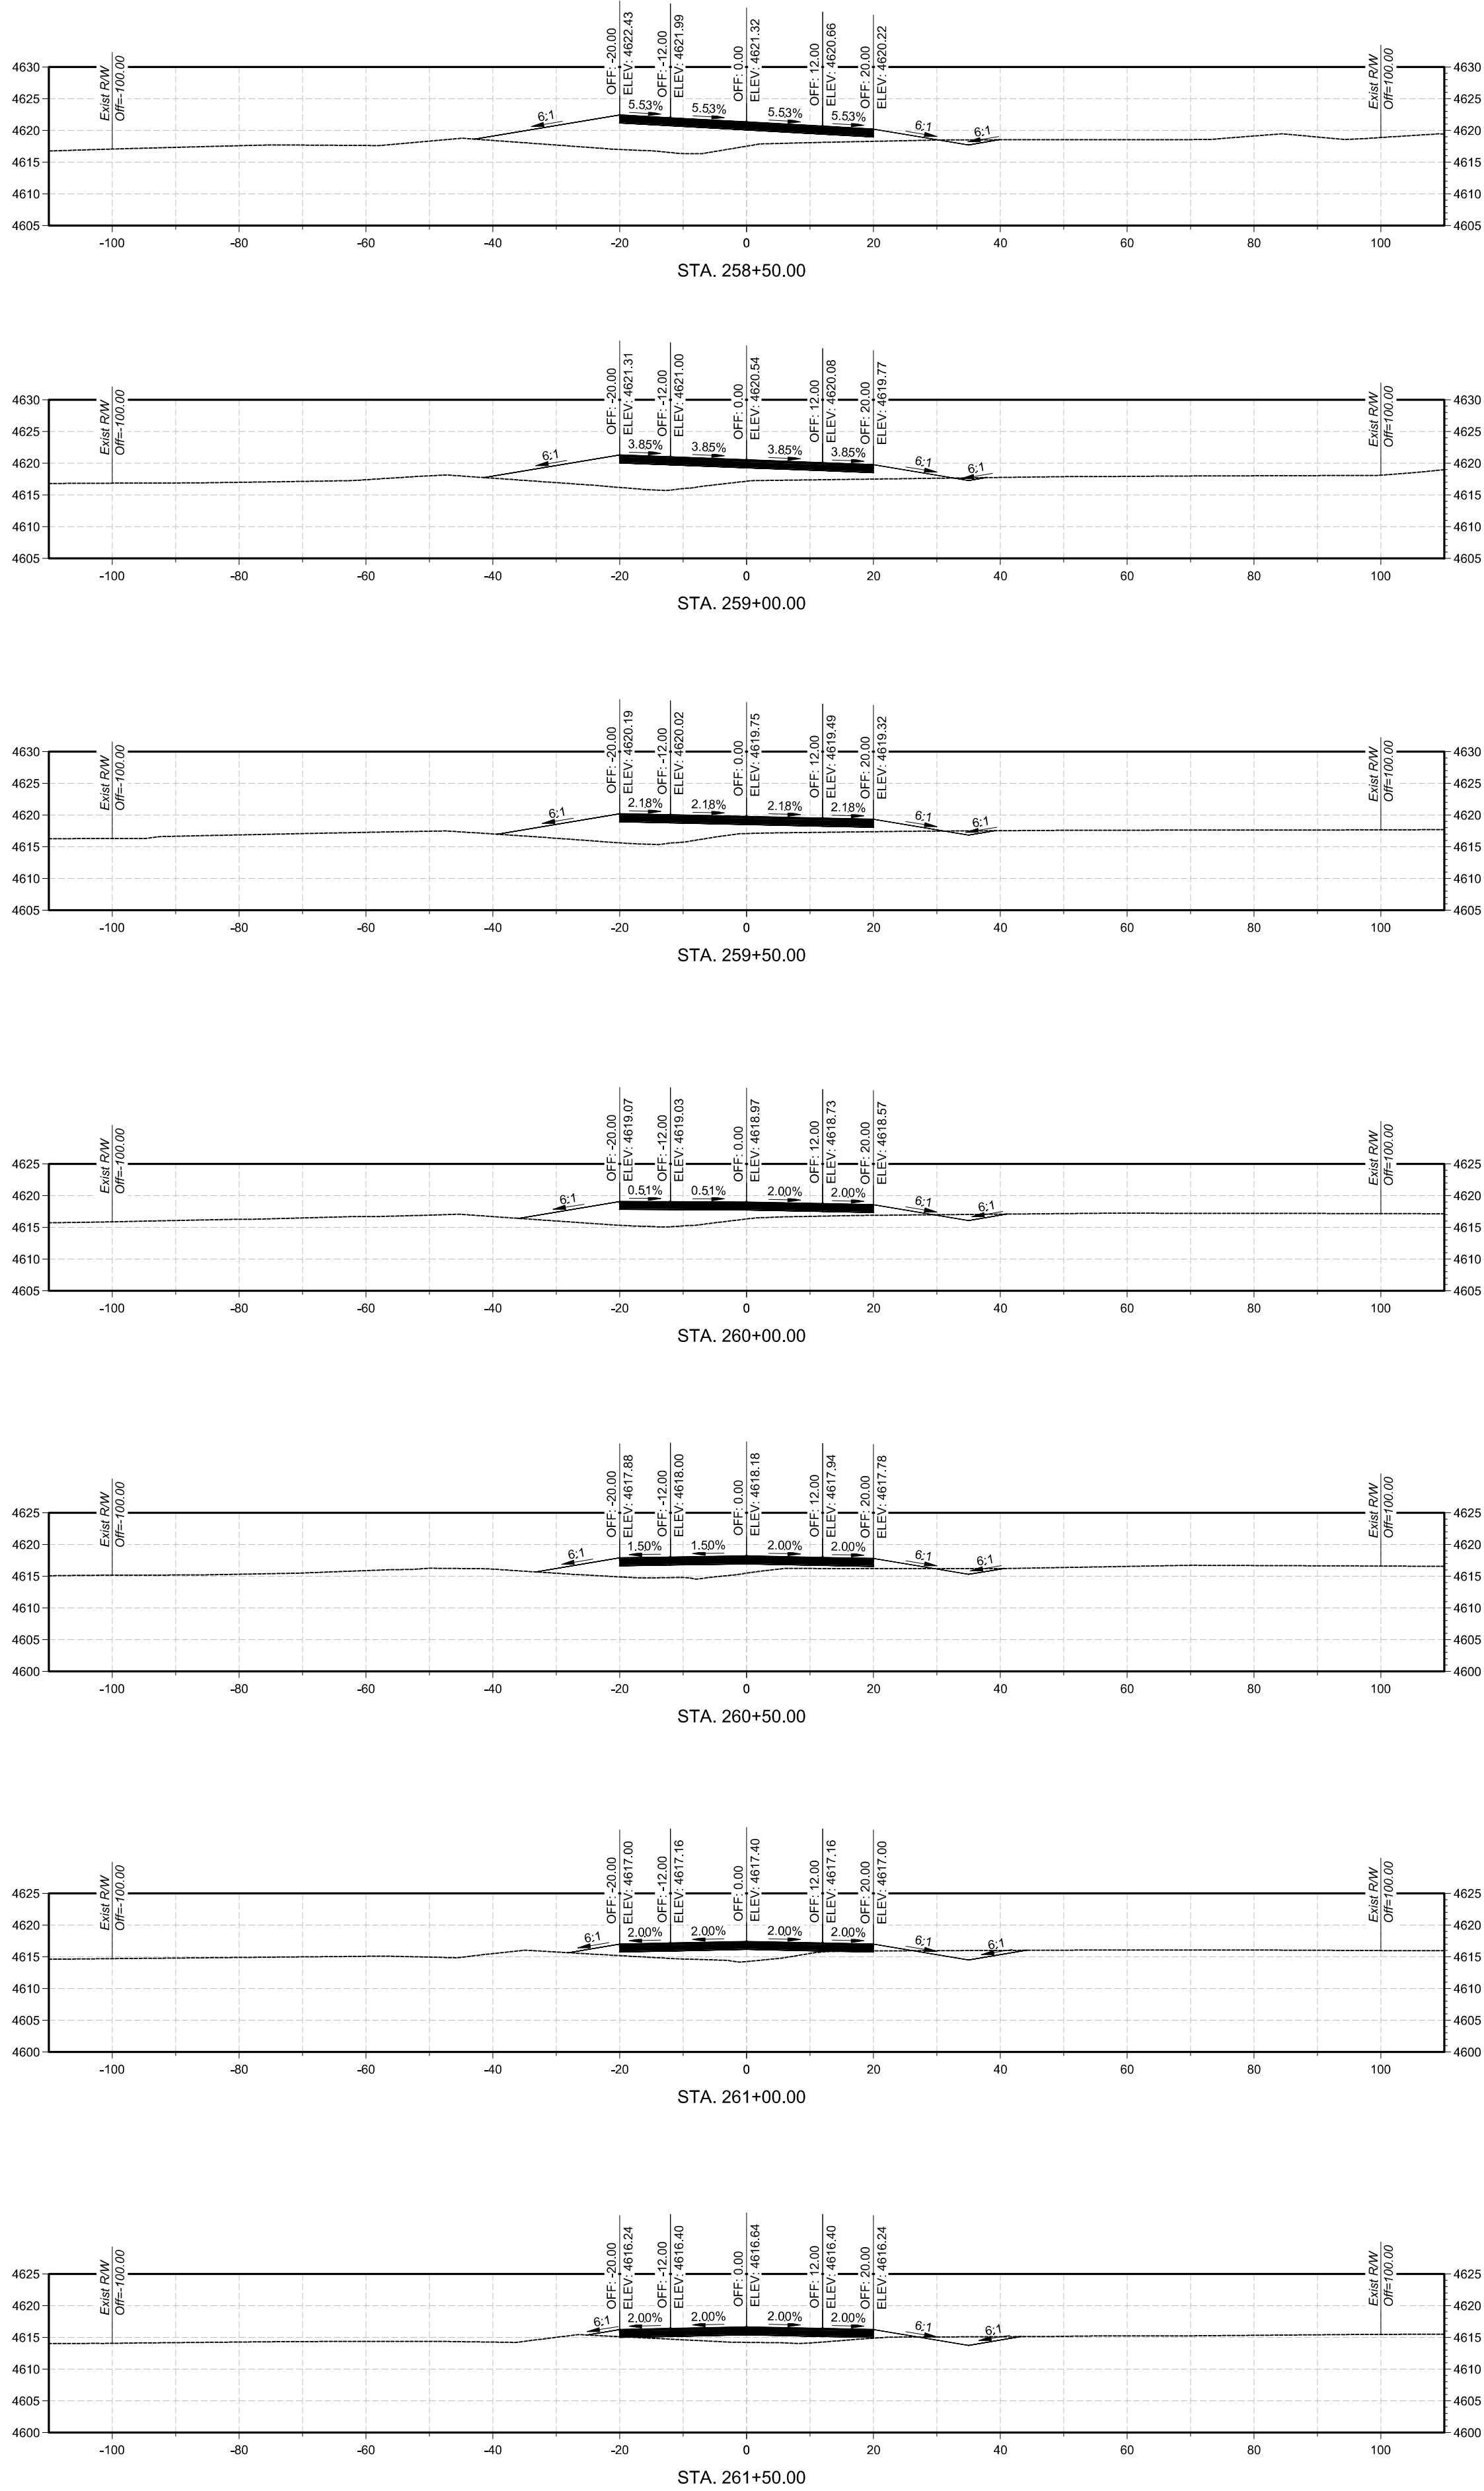

F.H.W.A. REGION	STATE	PROJECT NO.	SHEET NO.	TOTAL SHEET	AS BUILT
9	AZ	CCH-0(207)T		6	

0000 CH CCH

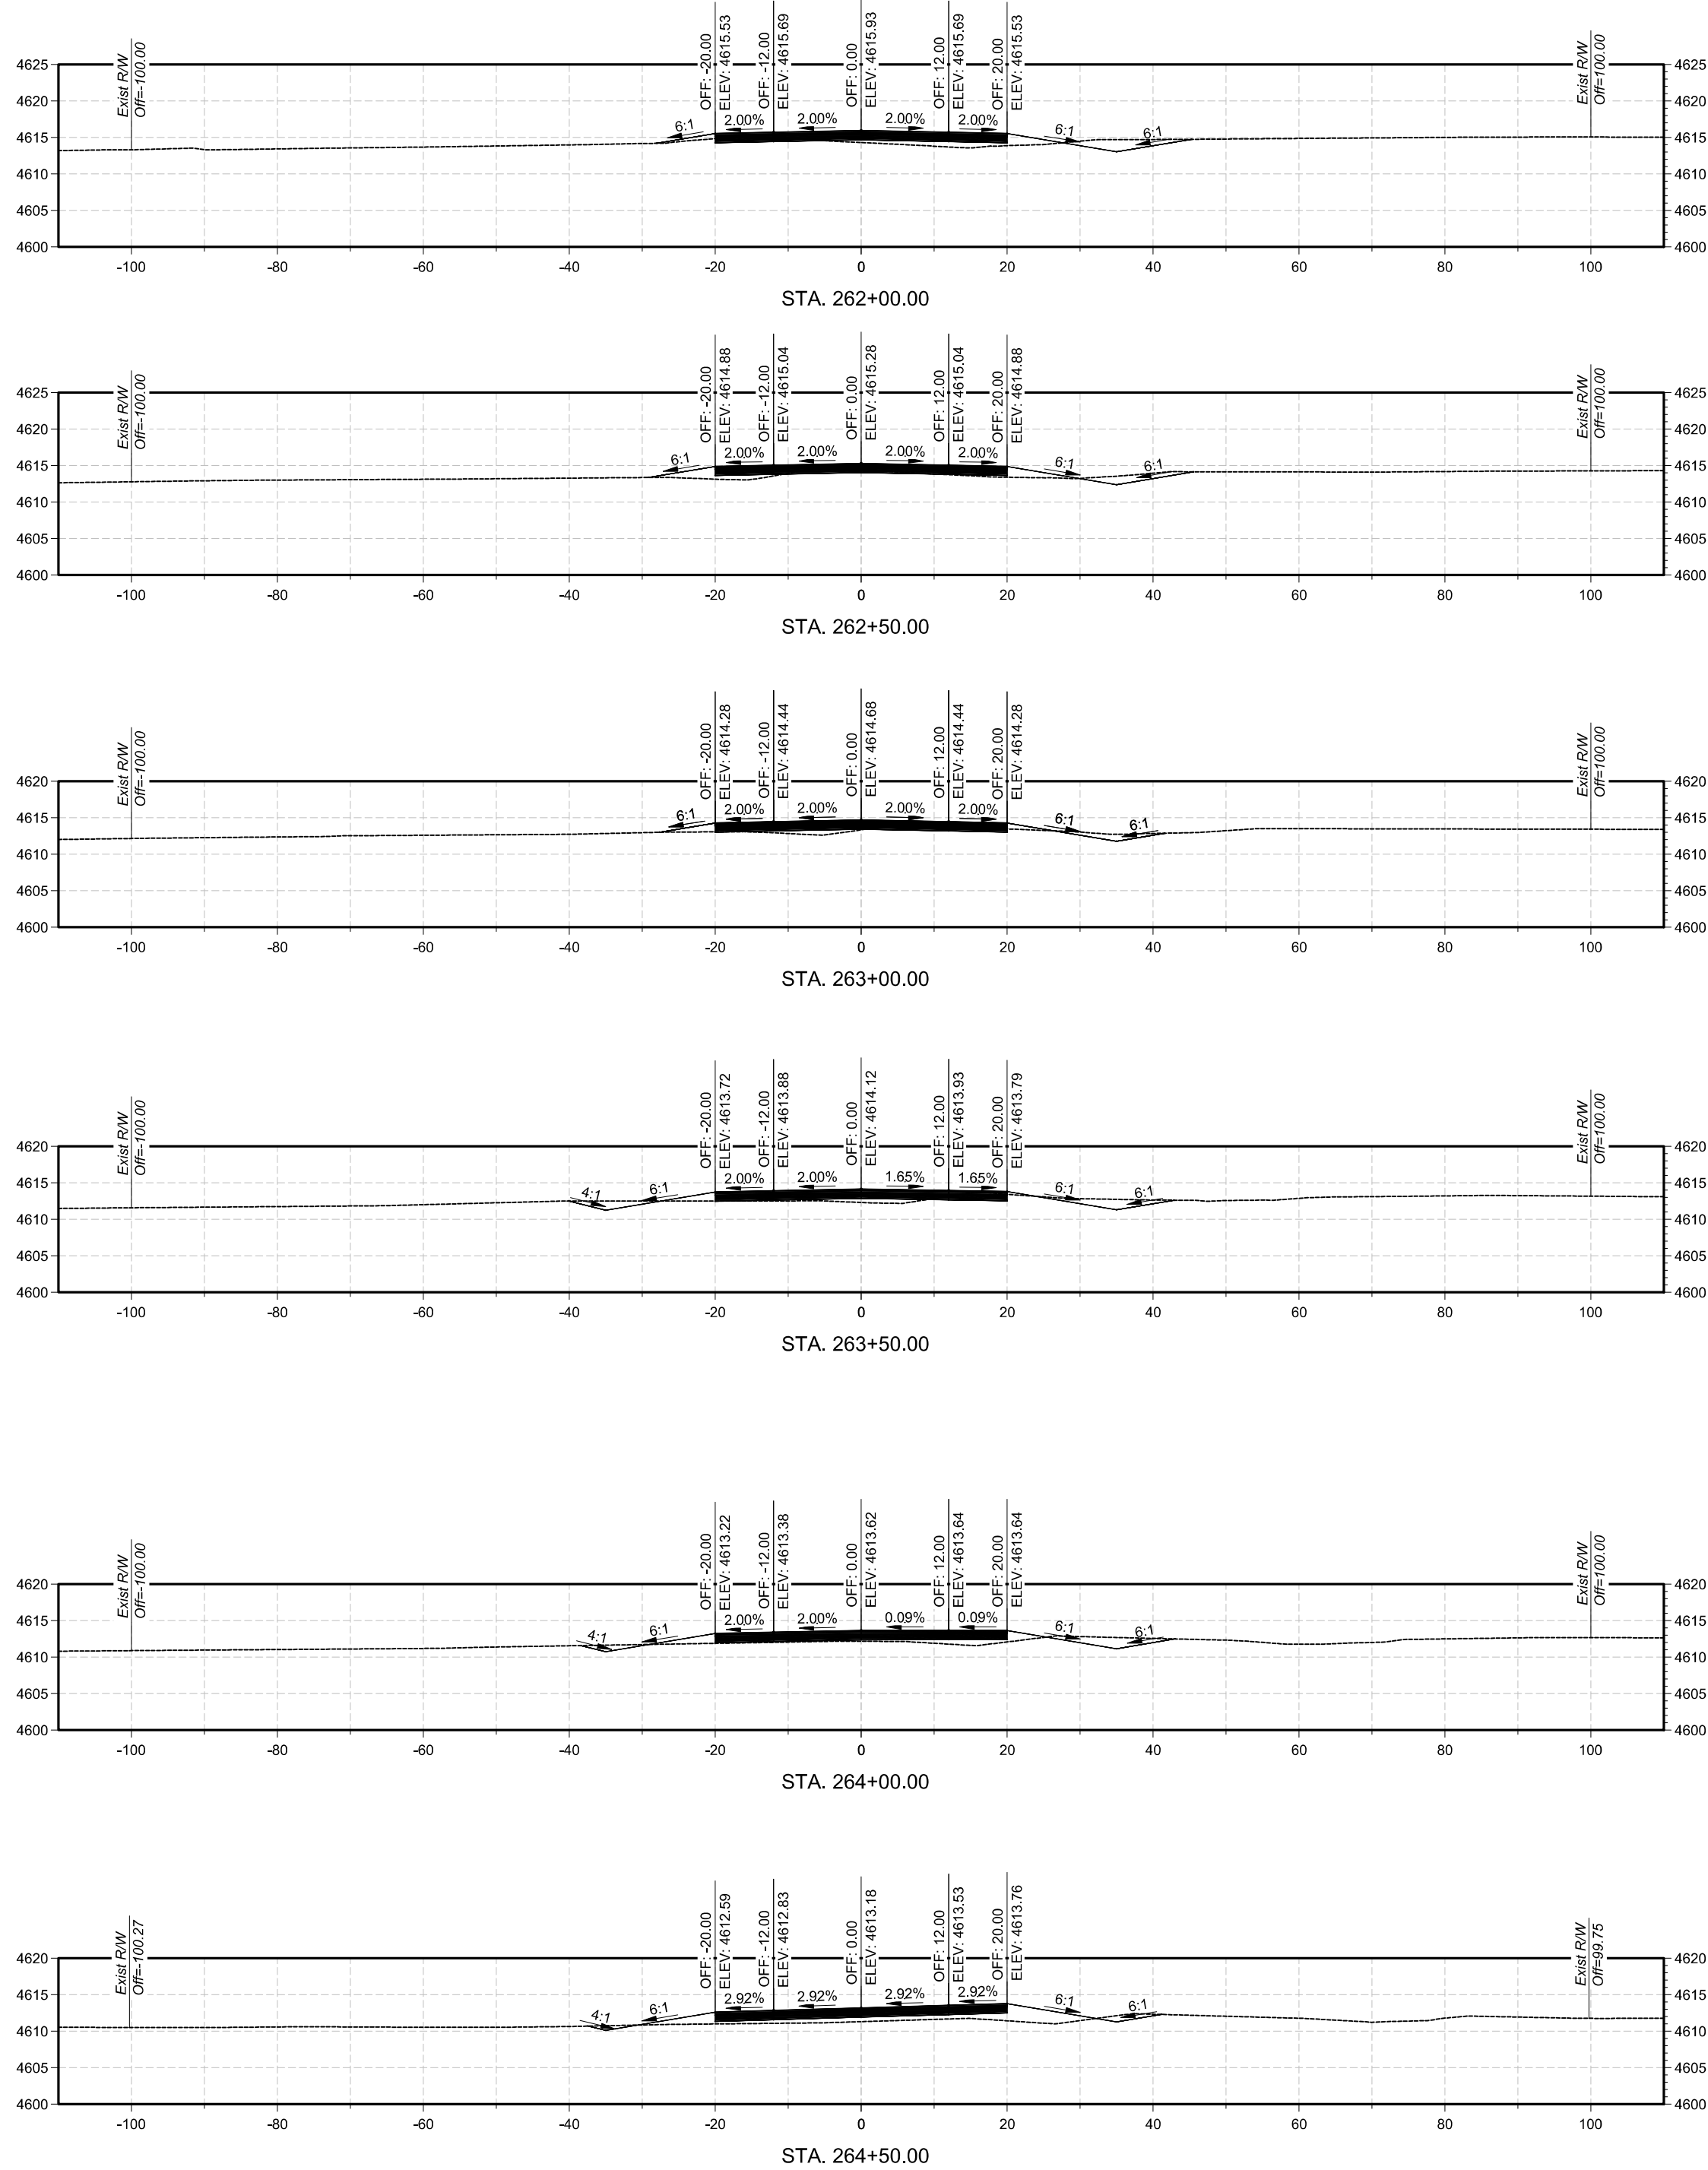

DESIGN	TL	DATE	9/26	COCHISE COUNTY
DRAWN	TL	DATE	9/26	
CHECKED	CE	DATE	9/26	
ROUTE		LOCATION		DAVIS ROAD; MP5
N/A				
TRACS NO. T0497 01C				SHEET 2 OF 6















3133 W. Frye Road, St. 300
Chandler, AZ 85226
PH: (480) 580-6100
FAX: (602) 431-9962
www.stantec.com

CROSS SECTIONS

\\1817250031700_cad\stnec\files\010105_XSEC.dwg
C:\Users\stnec\Documents\stnec\stnec.mno_half.ctb

SURVEY NO.	FINISHED PLANS	LOCATION	DATE	SURVEY NO.	FINISHED PLANS	LOCATION	DATE	REVISIONS	LOCATION	DATE
------------	----------------	----------	------	------------	----------------	----------	------	-----------	----------	------

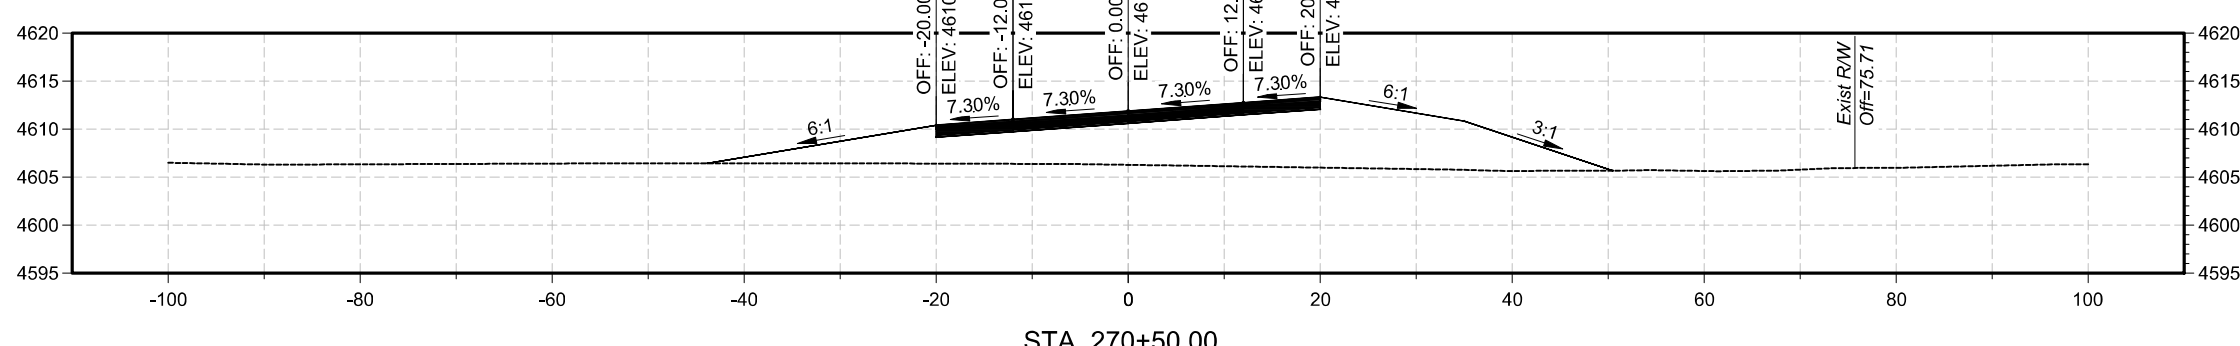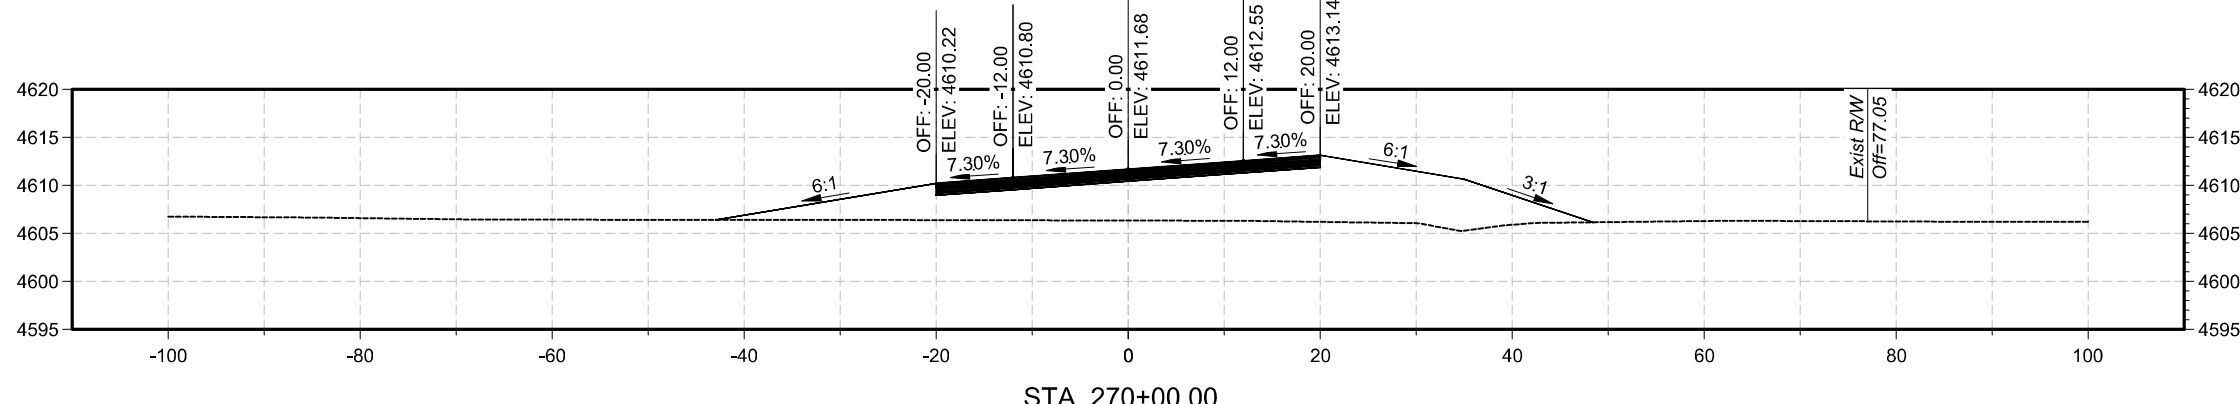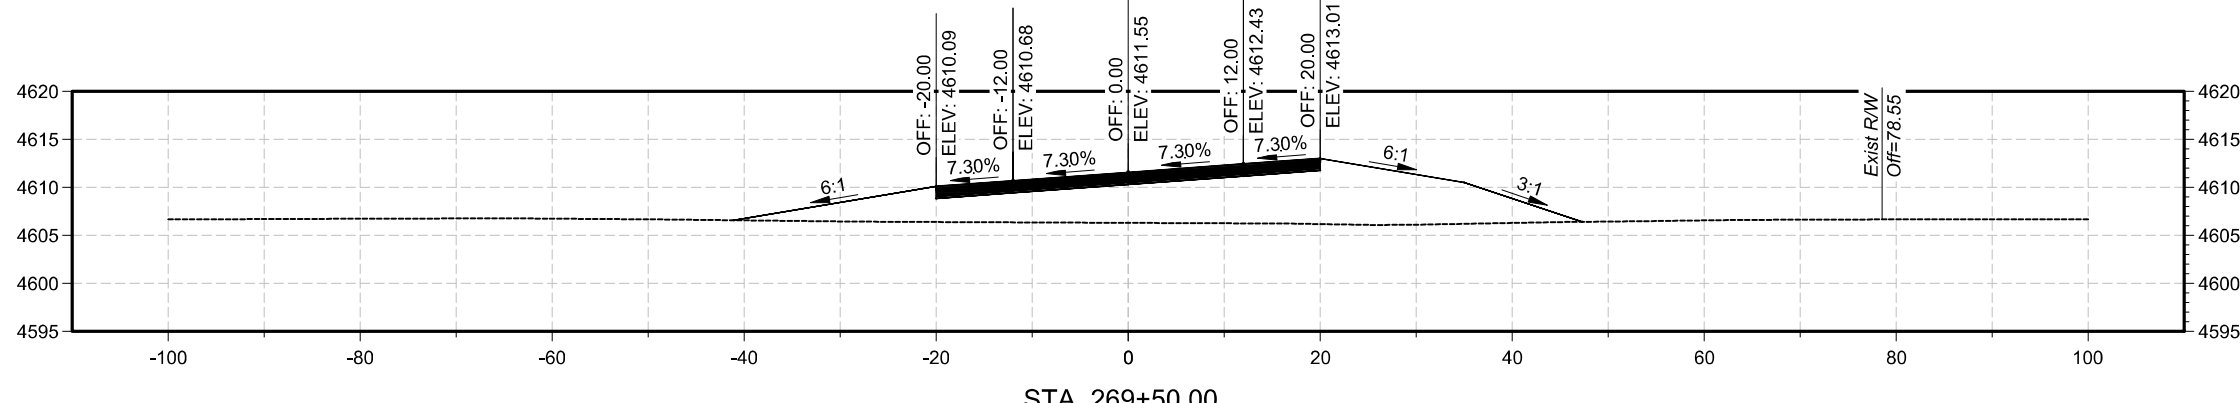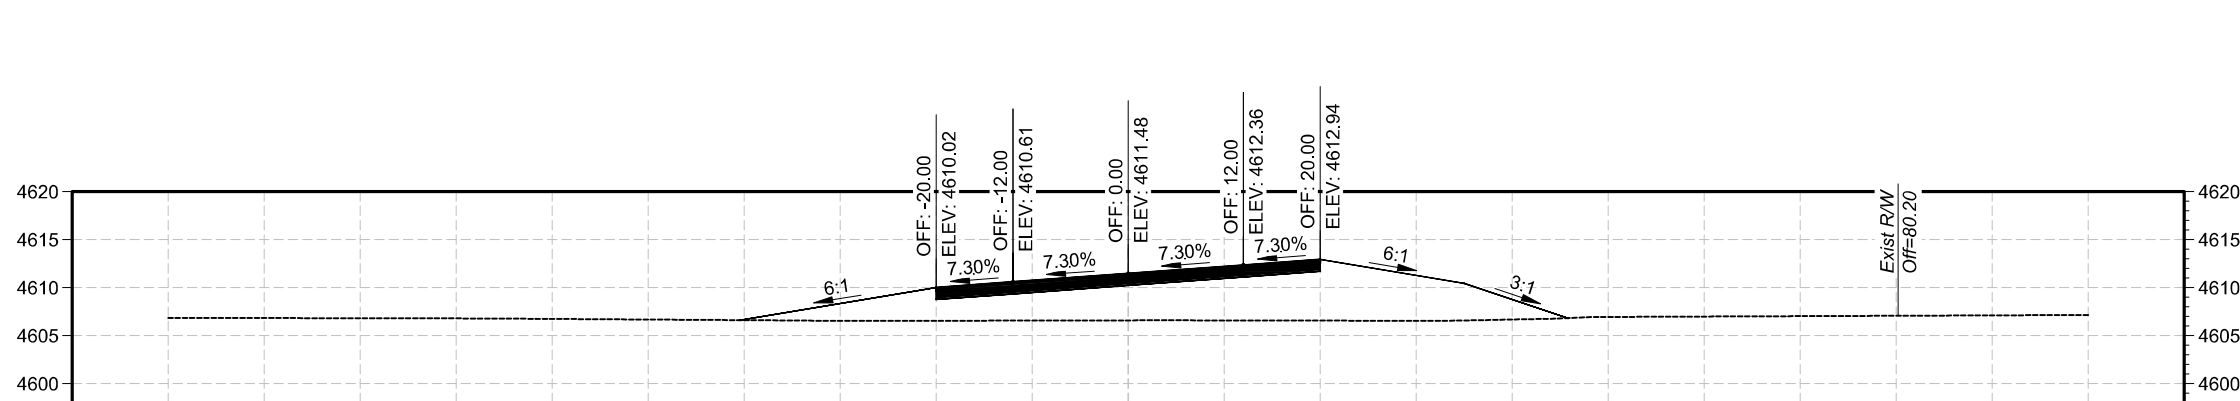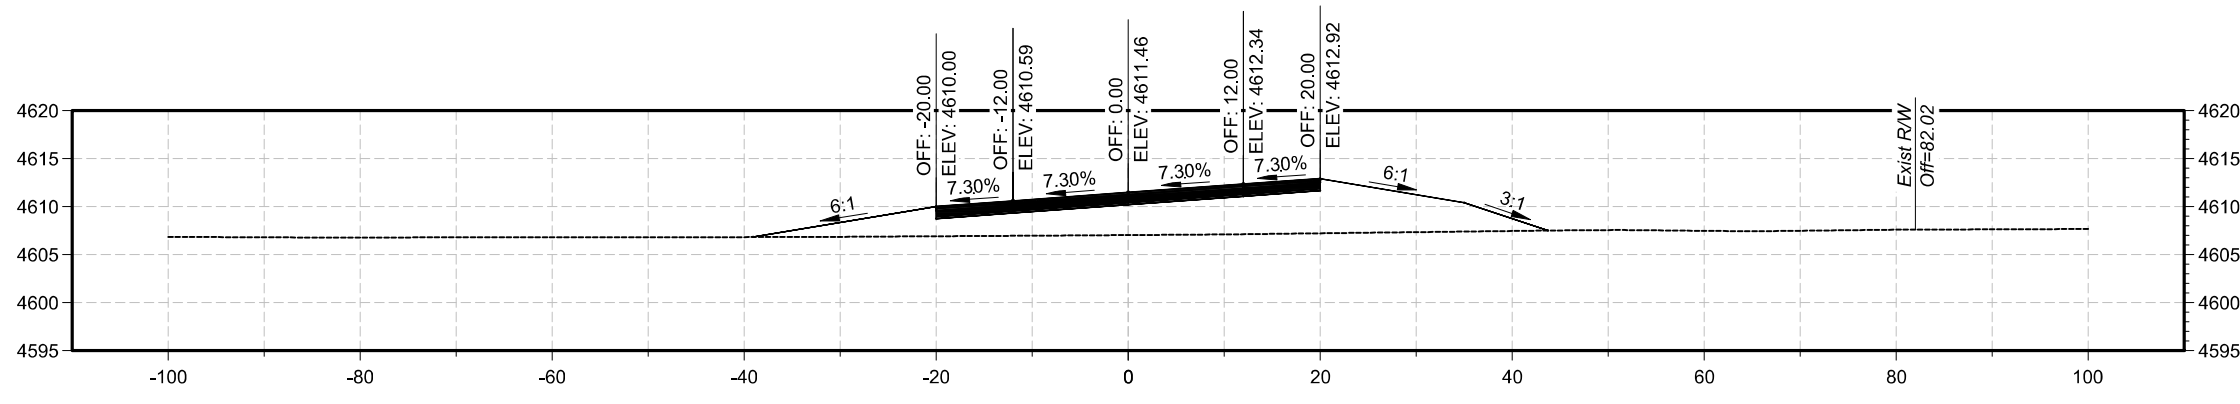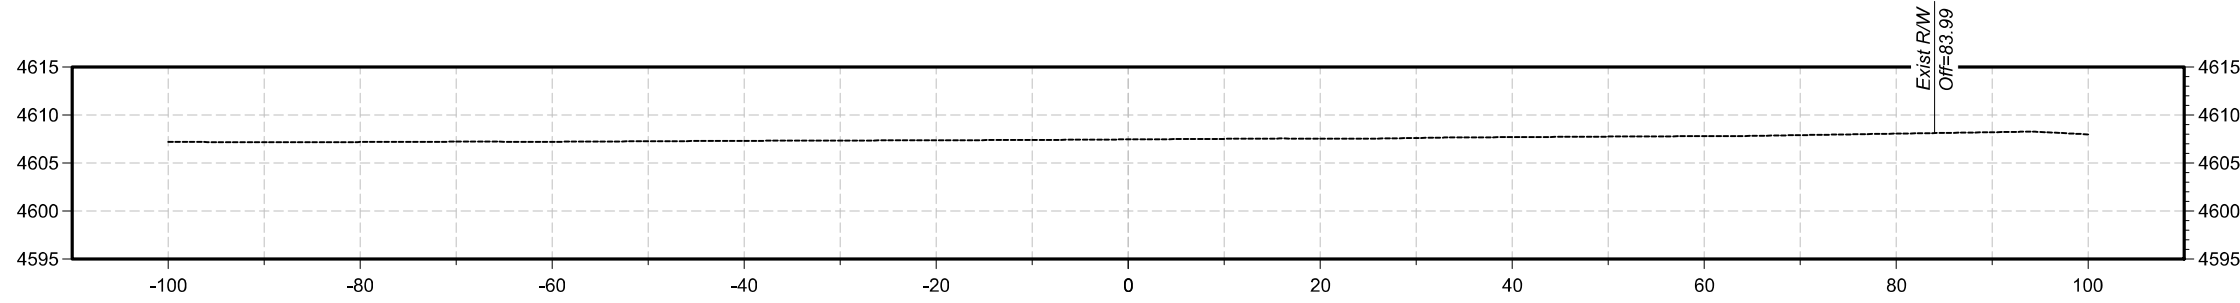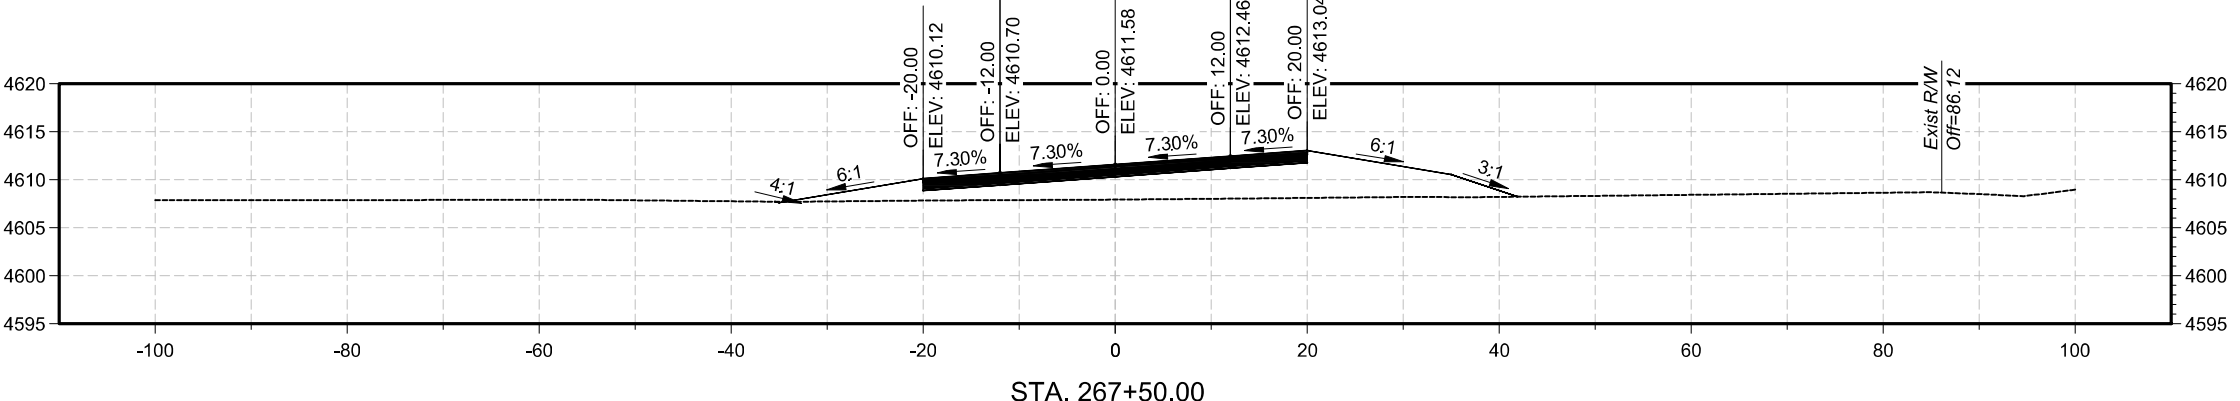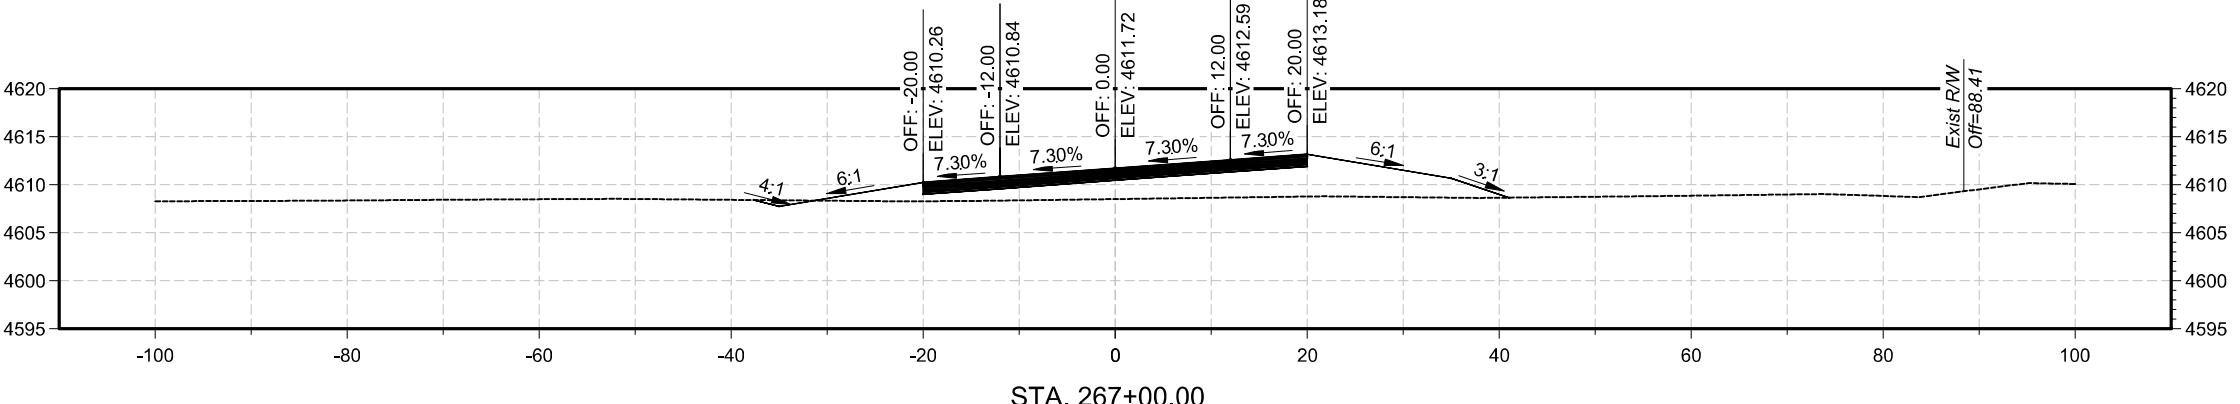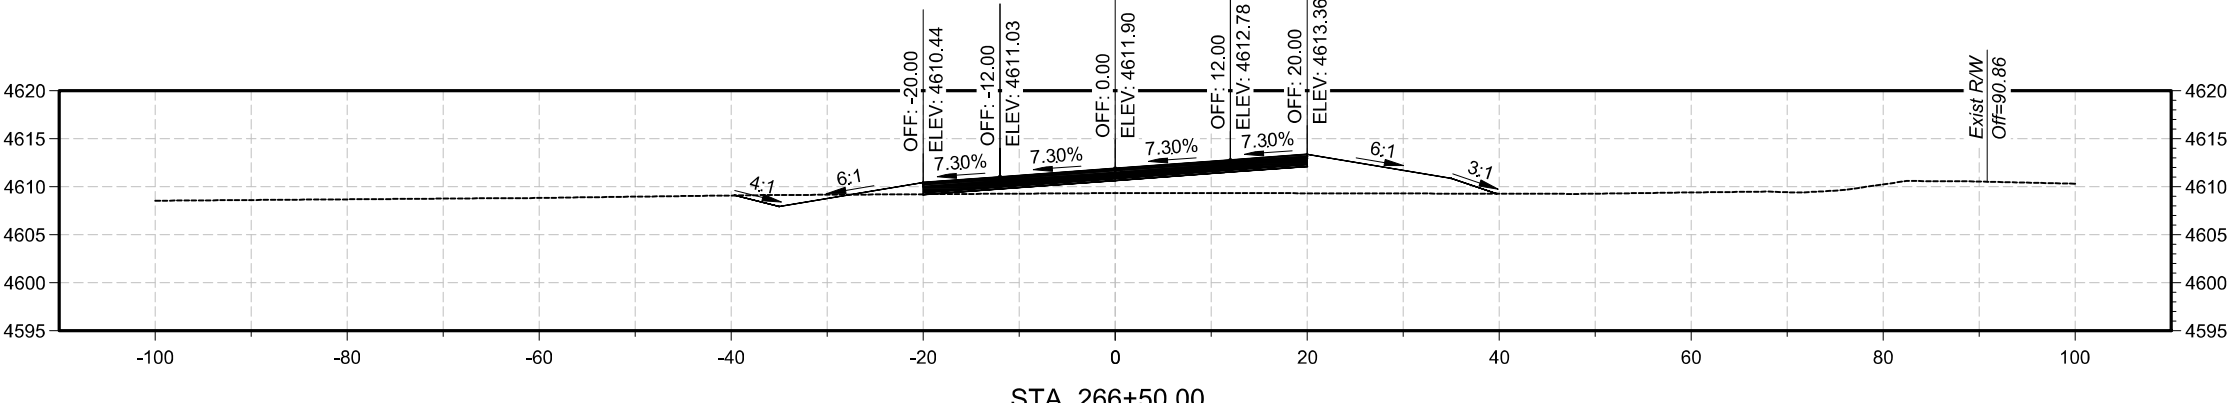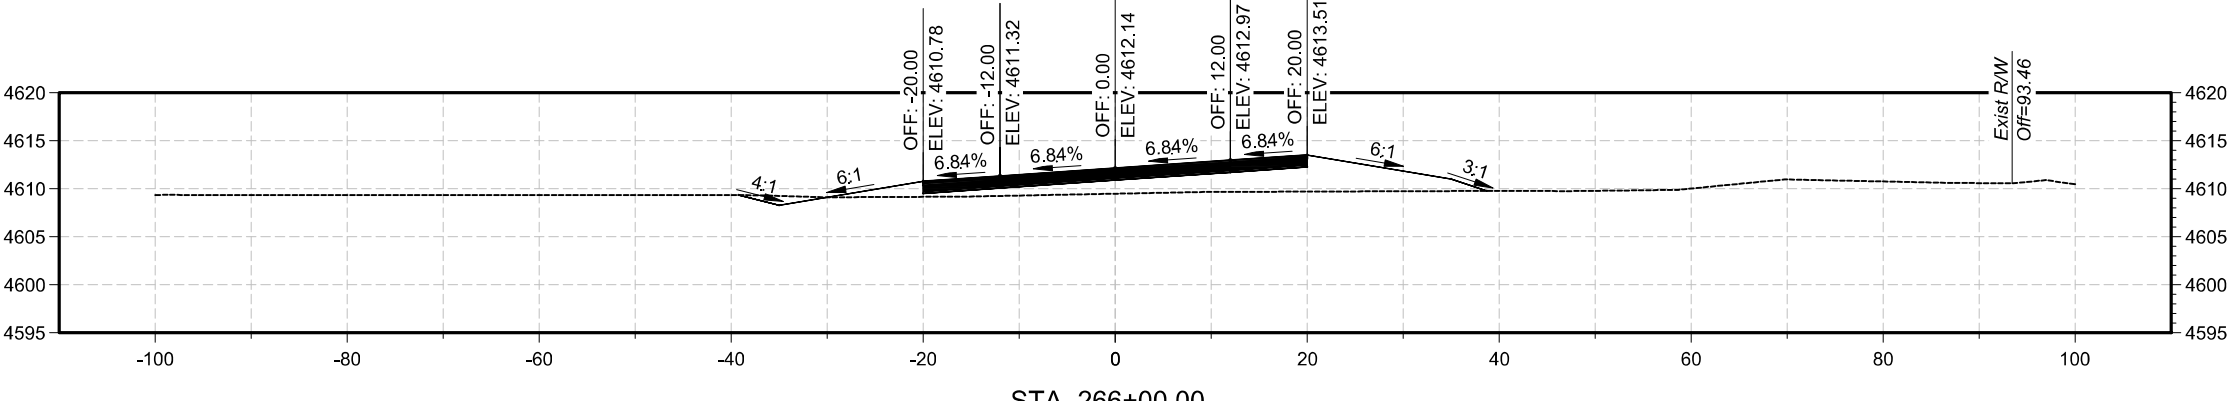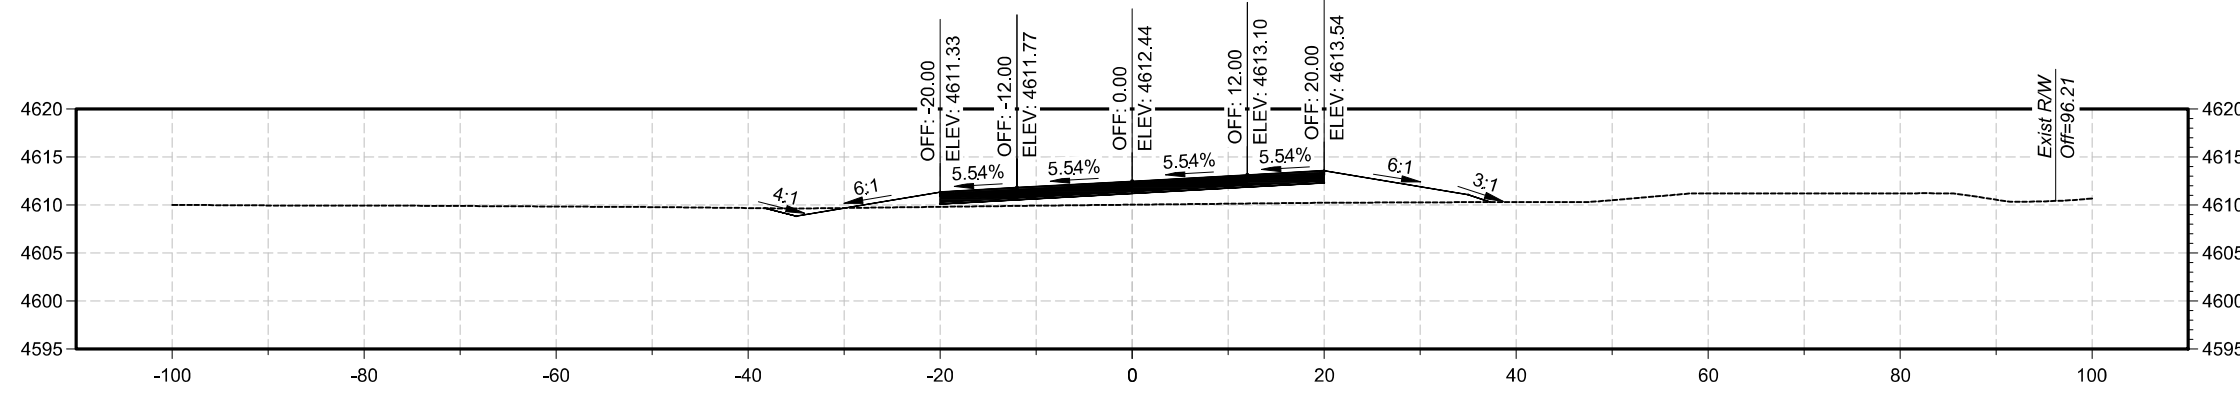
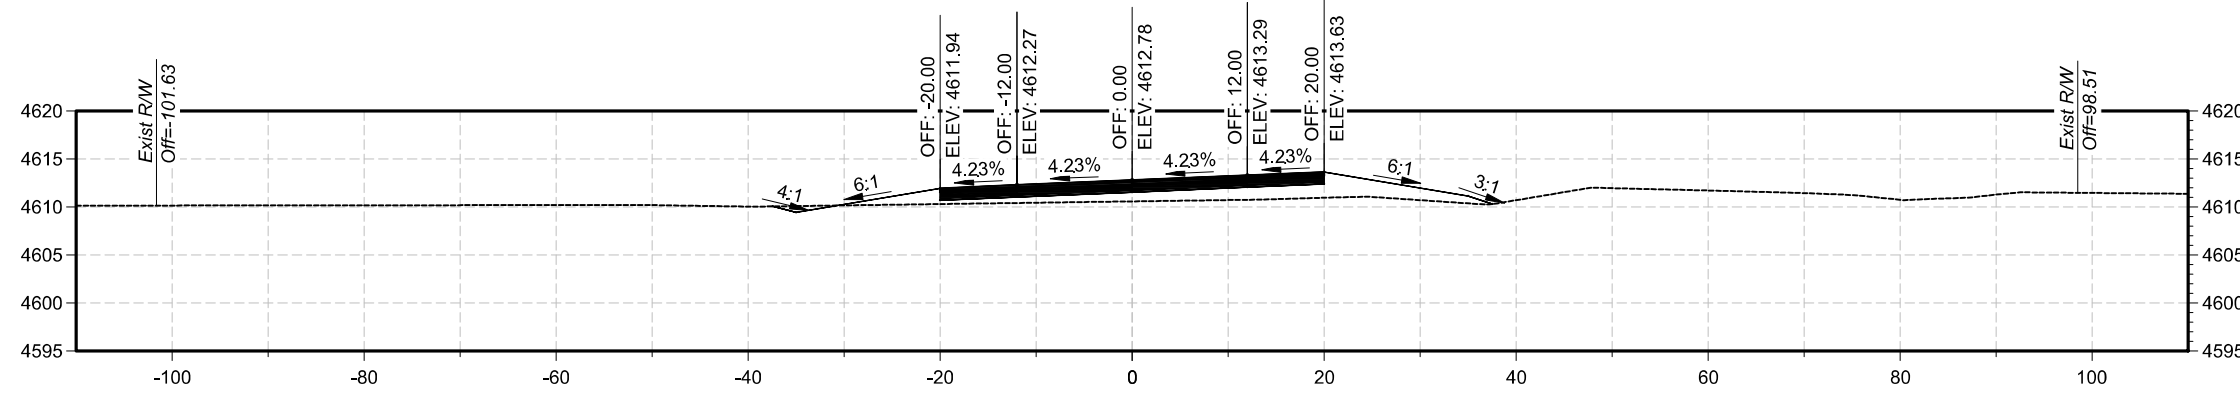


F.H.W.A. REGION	STATE	PROJECT NO.	SHEET NO.	TOTAL SHEET	AS BUILT
9	AZ	CCH-0(207)T		6	

0000 CH CCH

	NAME	DATE	COCHISE COUNTY	
DESIGN	TL	9/26		
DRAWN	TL	9/26		
CHECKED	CE	9/26	CROSS SECTIONS	
Stantec 3133 W. Pym Road, St. 300 Chandler, AZ 85226 Ph: (480) 687-6100 Fax: (602) 431-9562 www.stantec.com				
ROUTE	LOCATION			
N/A	DAVIS ROAD; MP5		SHEET 3 OF 6	
TRACS NO. T0497 01C			___OF___	

0000 CH CCH













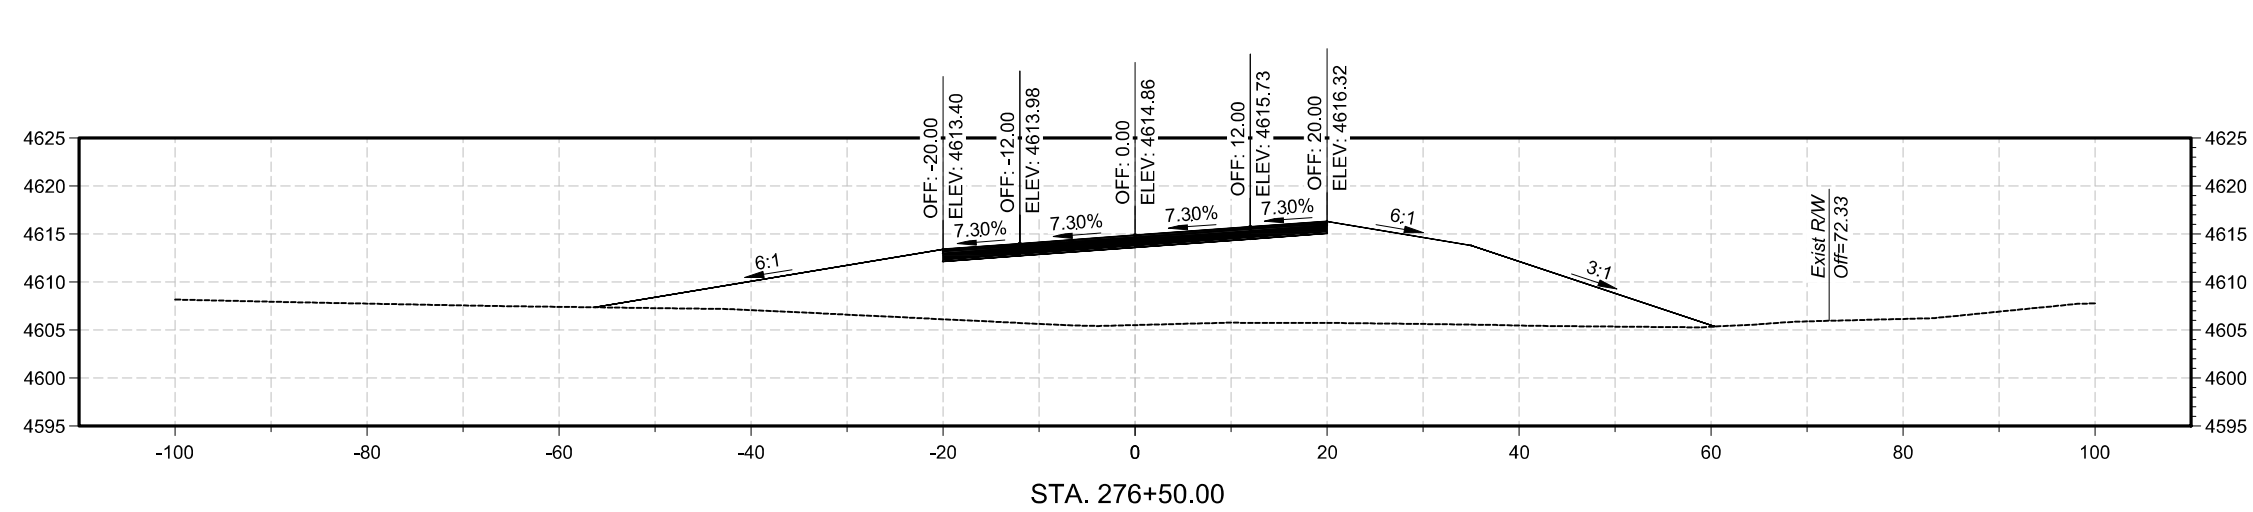
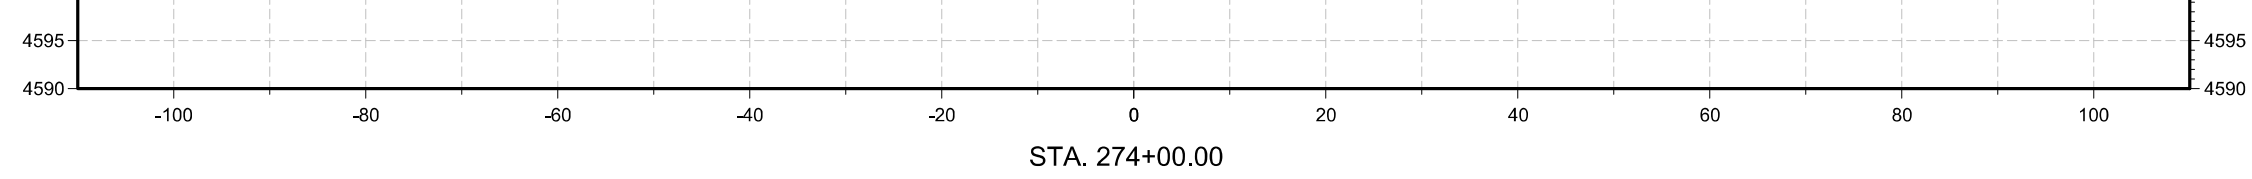


		NAME	DATE	COCHISE COUNTY			
DESIGN		TL	9/26	CROSS SECTIONS			
DRAWN		TL	9/26				
CHECKED		CE	9/26				
		3133 W. Frye Road, St. 300 Chandler, AZ 85226 Fax: (480) 687-4100 Fax: (602) 431-9562 www.stantec.com					
ROUTE		LOCATION		DAVIS ROAD; MP5		SHEET 4 OF 6	
N/A							
TRACS NO. T0497 01C						_____ OF _____	

U:\1817250033\700_cadd\sheet_files\00108-XSEC.dwg
9/15/2026 3:34:32 PM stantec_mono_half.ctb
Lopez, Travis






F.H.W.A. REGION	STATE	PROJECT NO.	SHEET NO.	TOTAL SHEET	AS BUILT
9	AZ	CCH-0(207)T		6	

0000	CH	CCH
------	----	-----

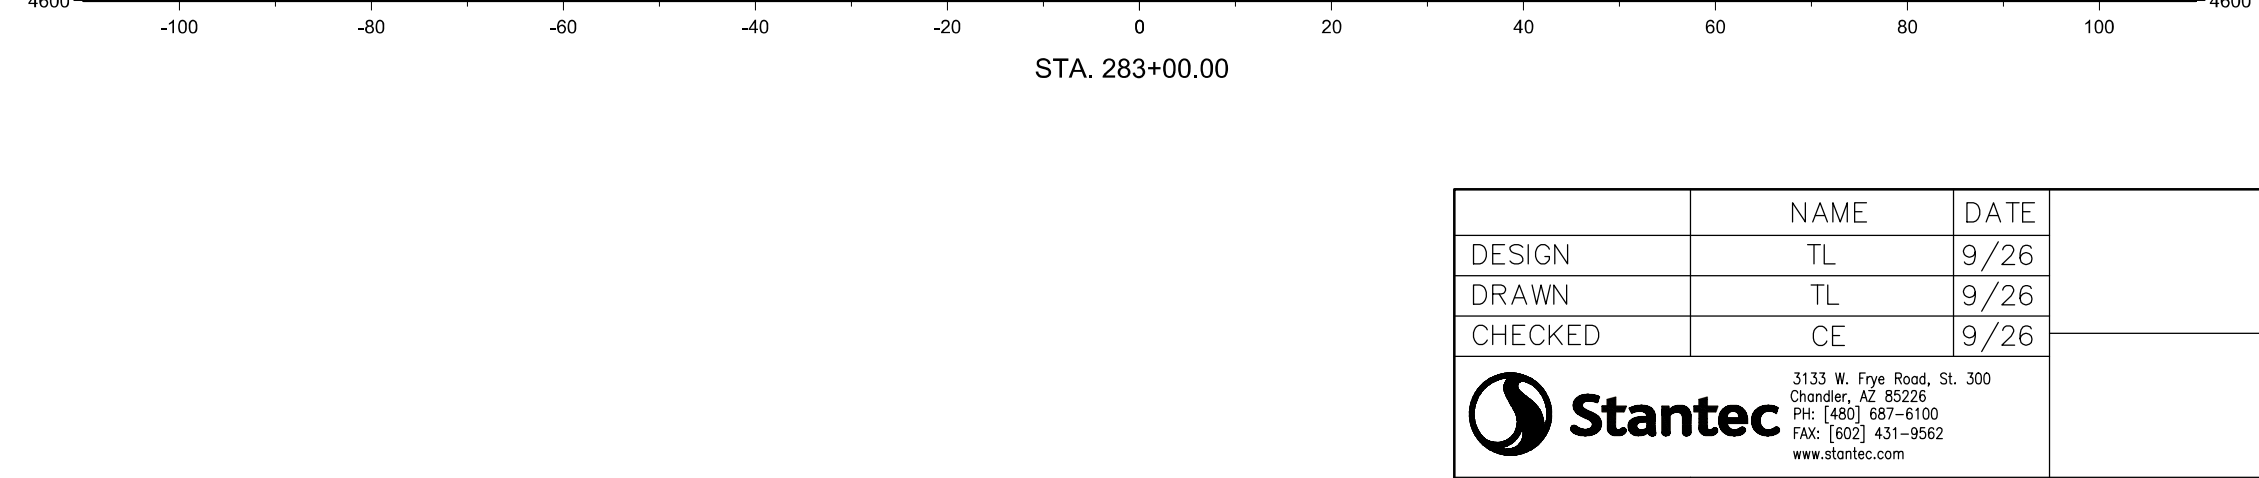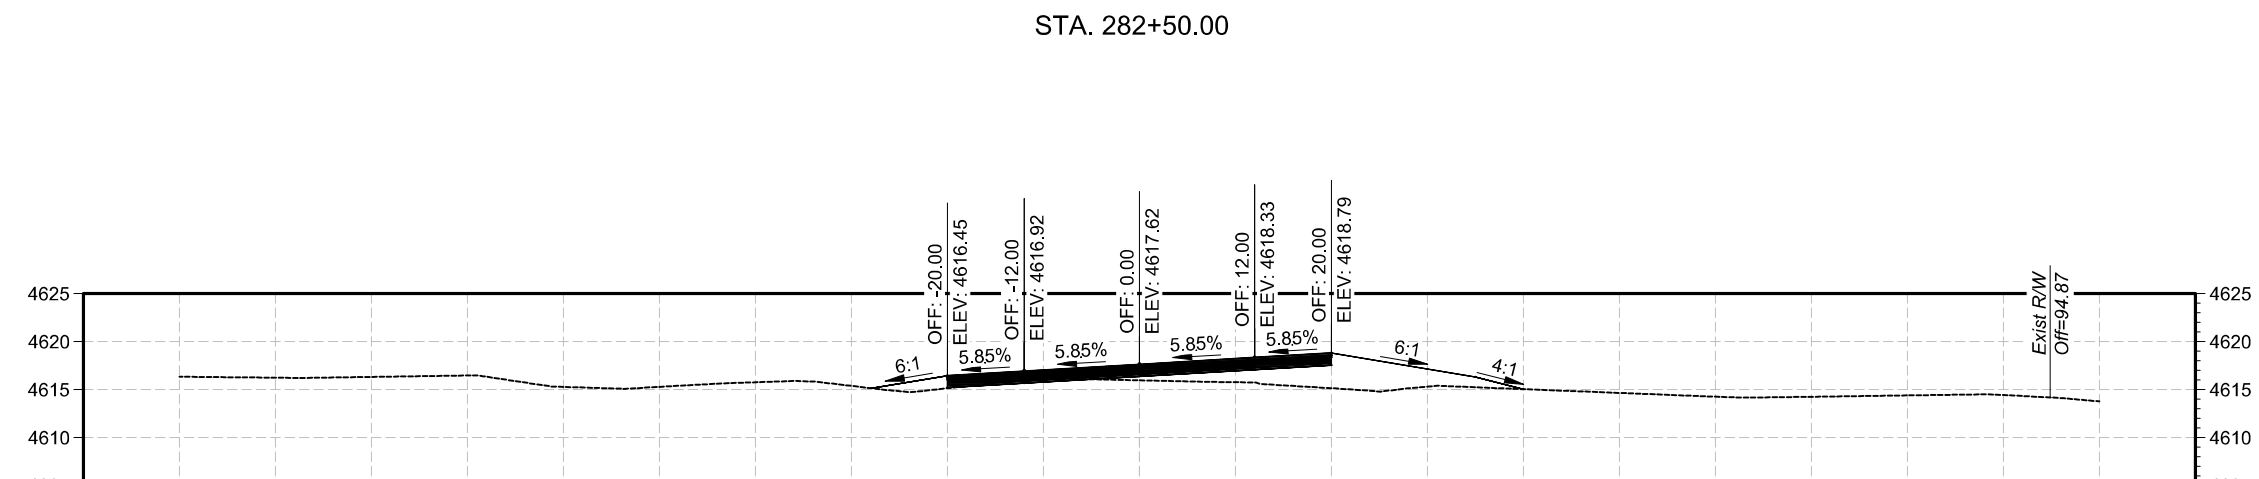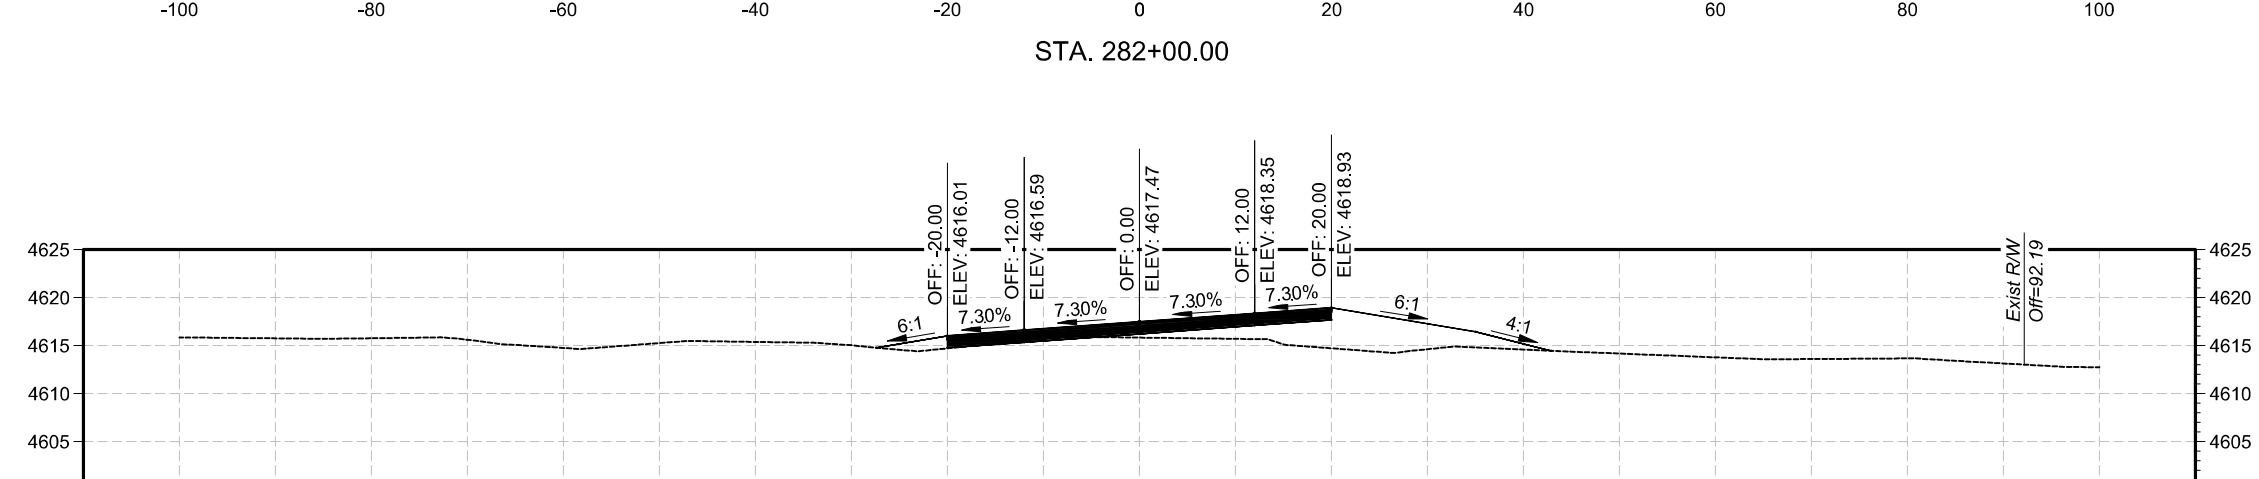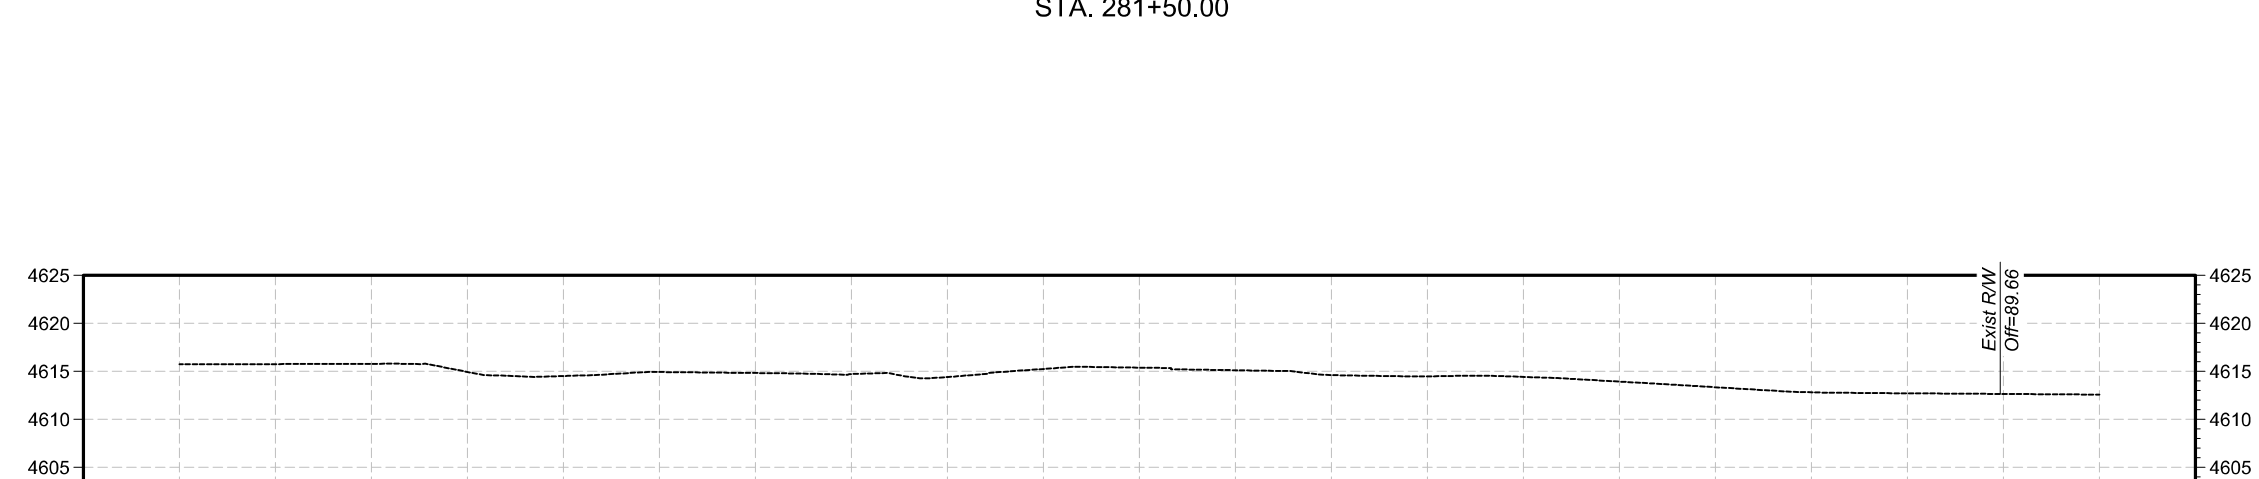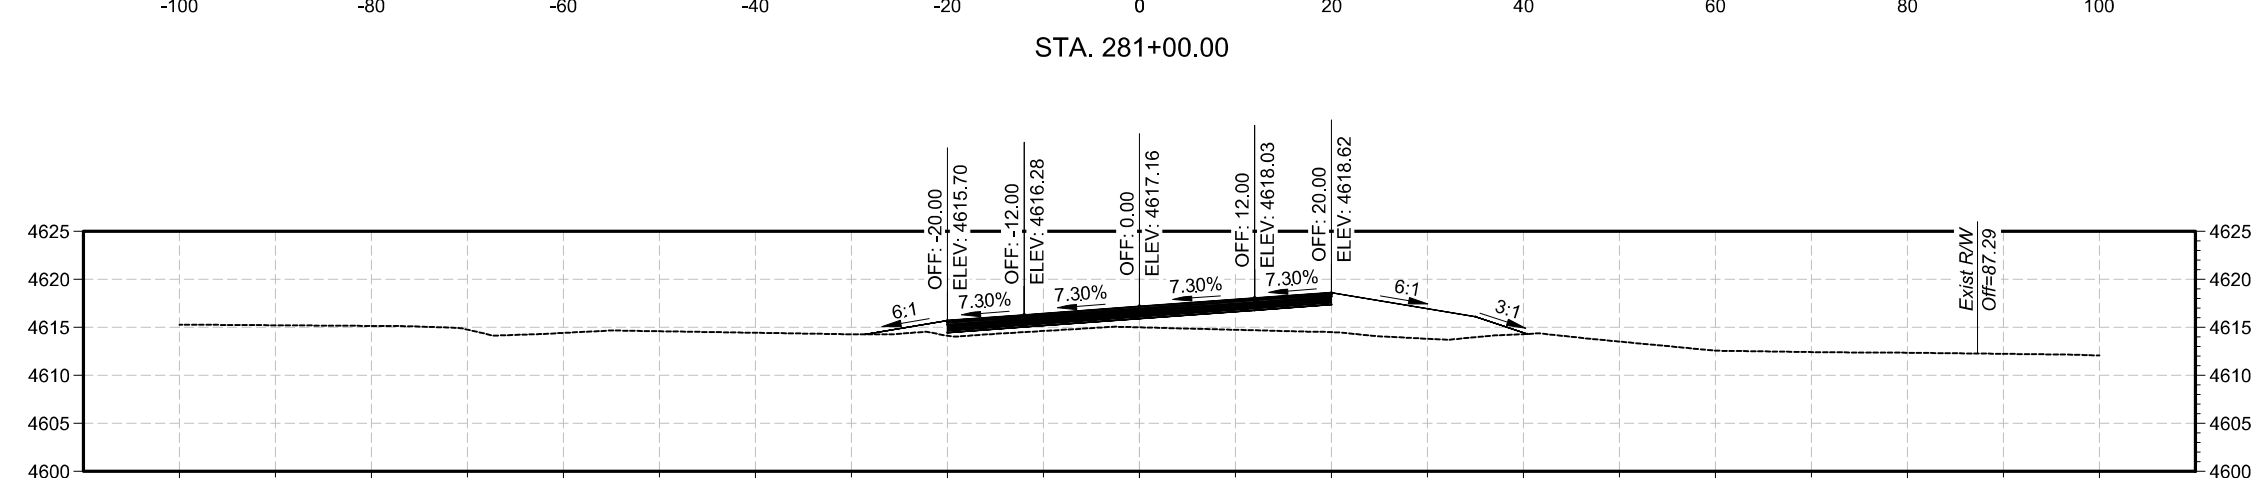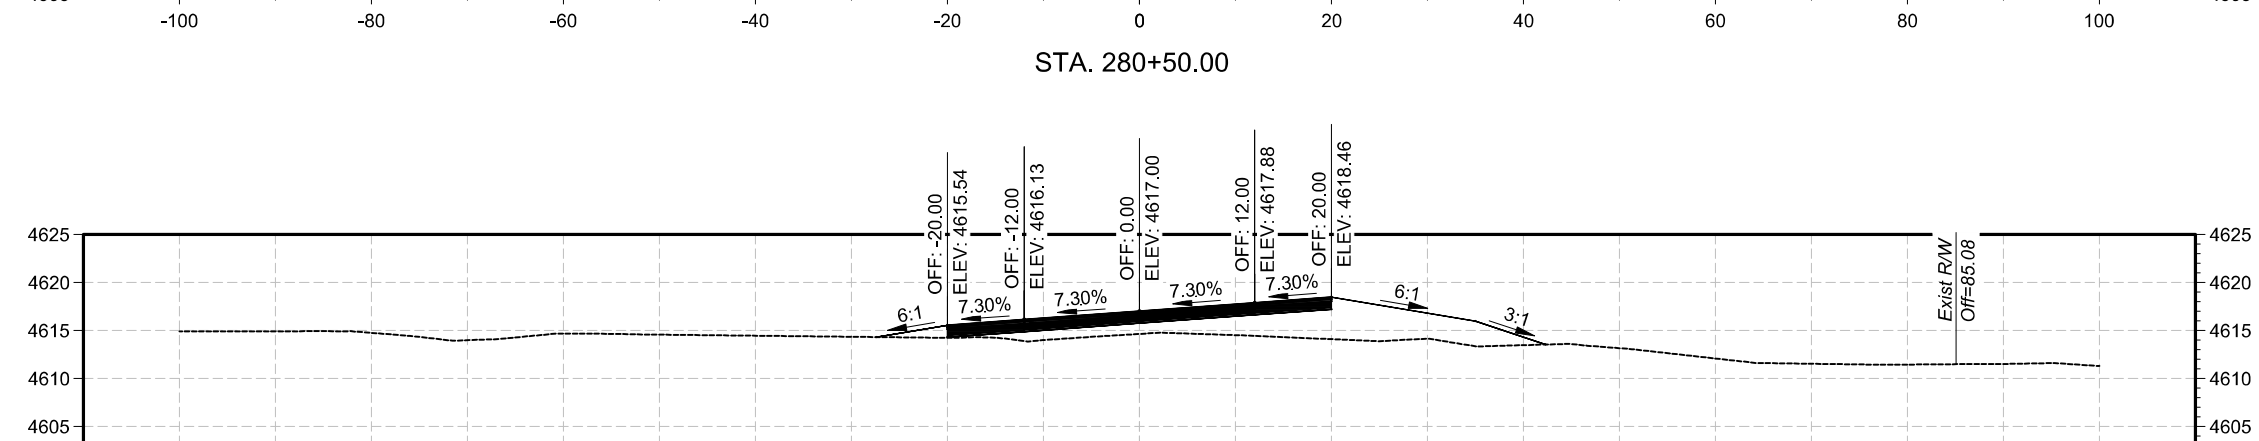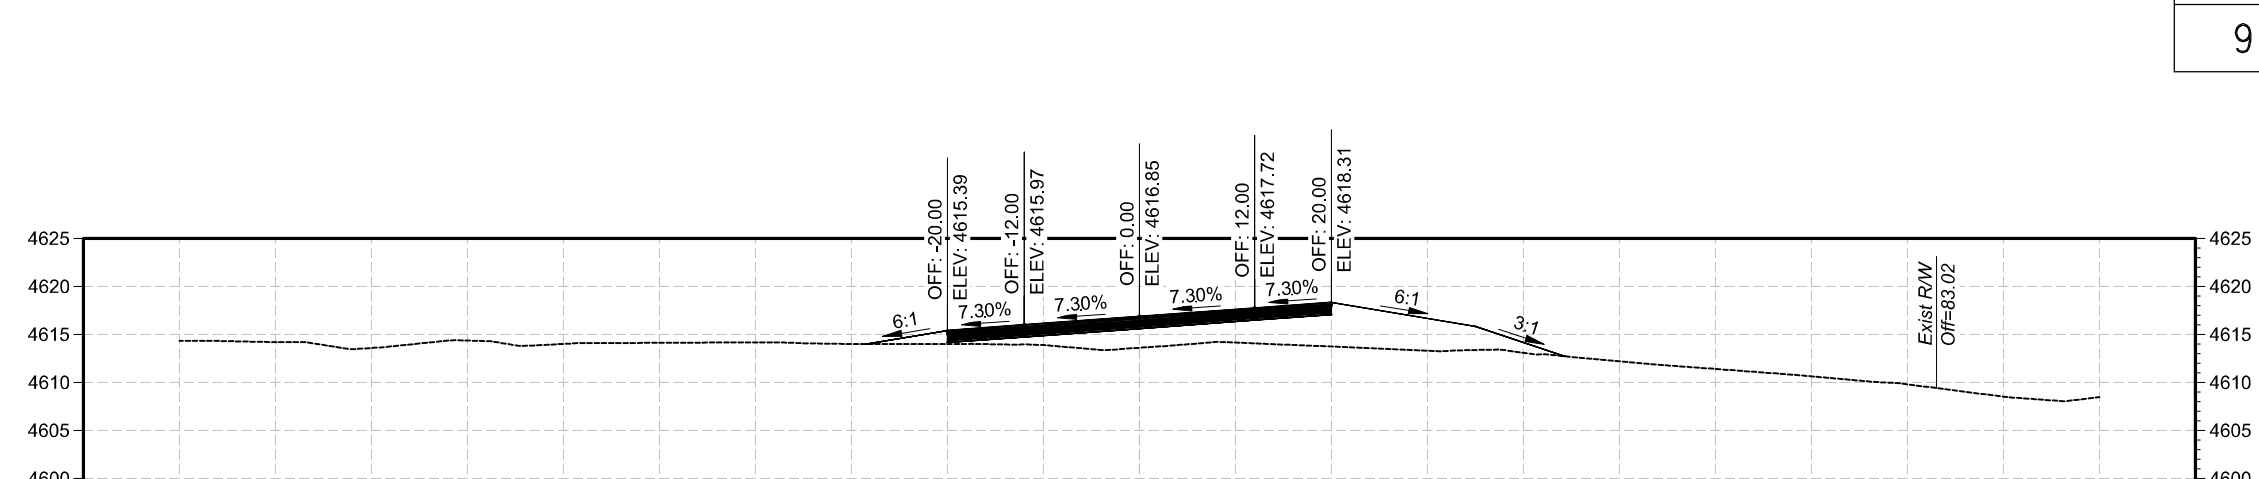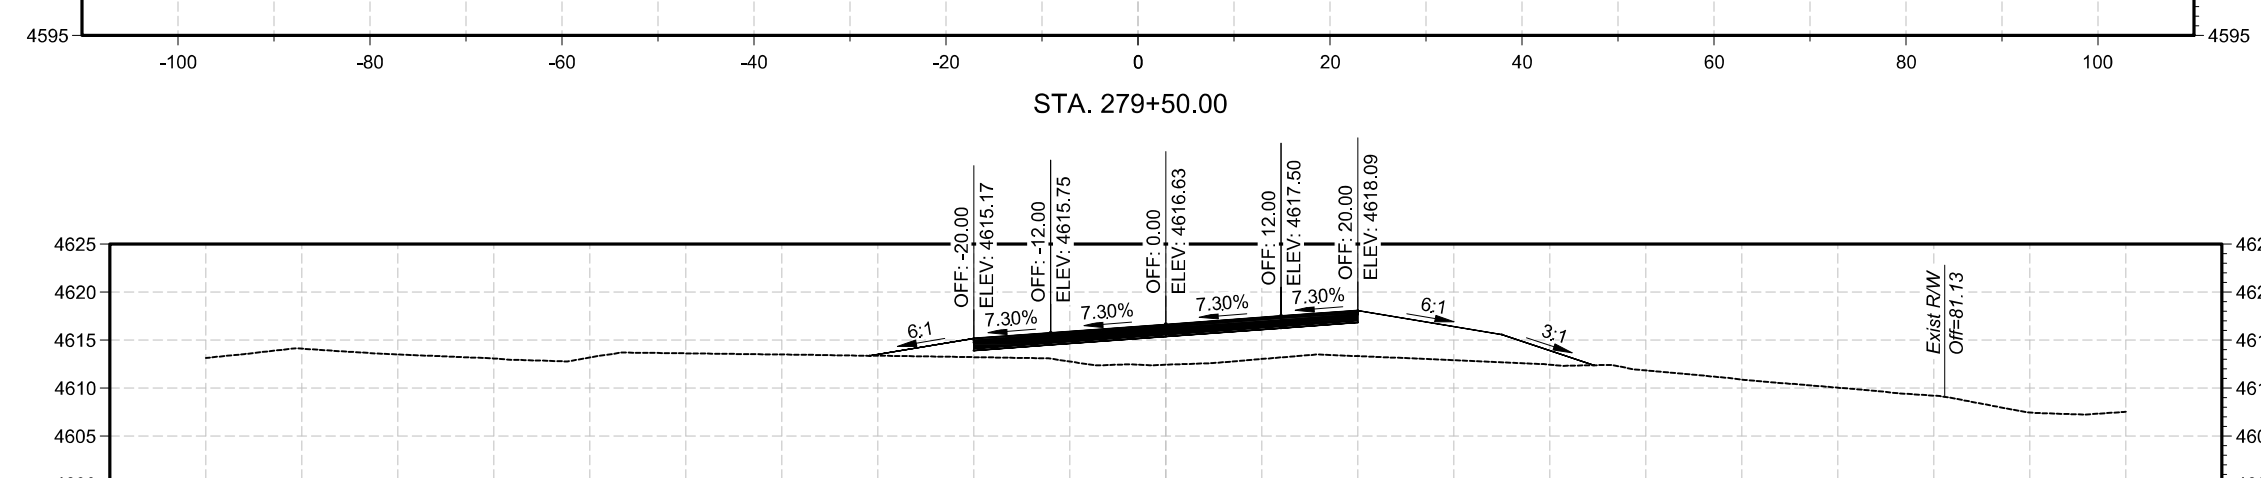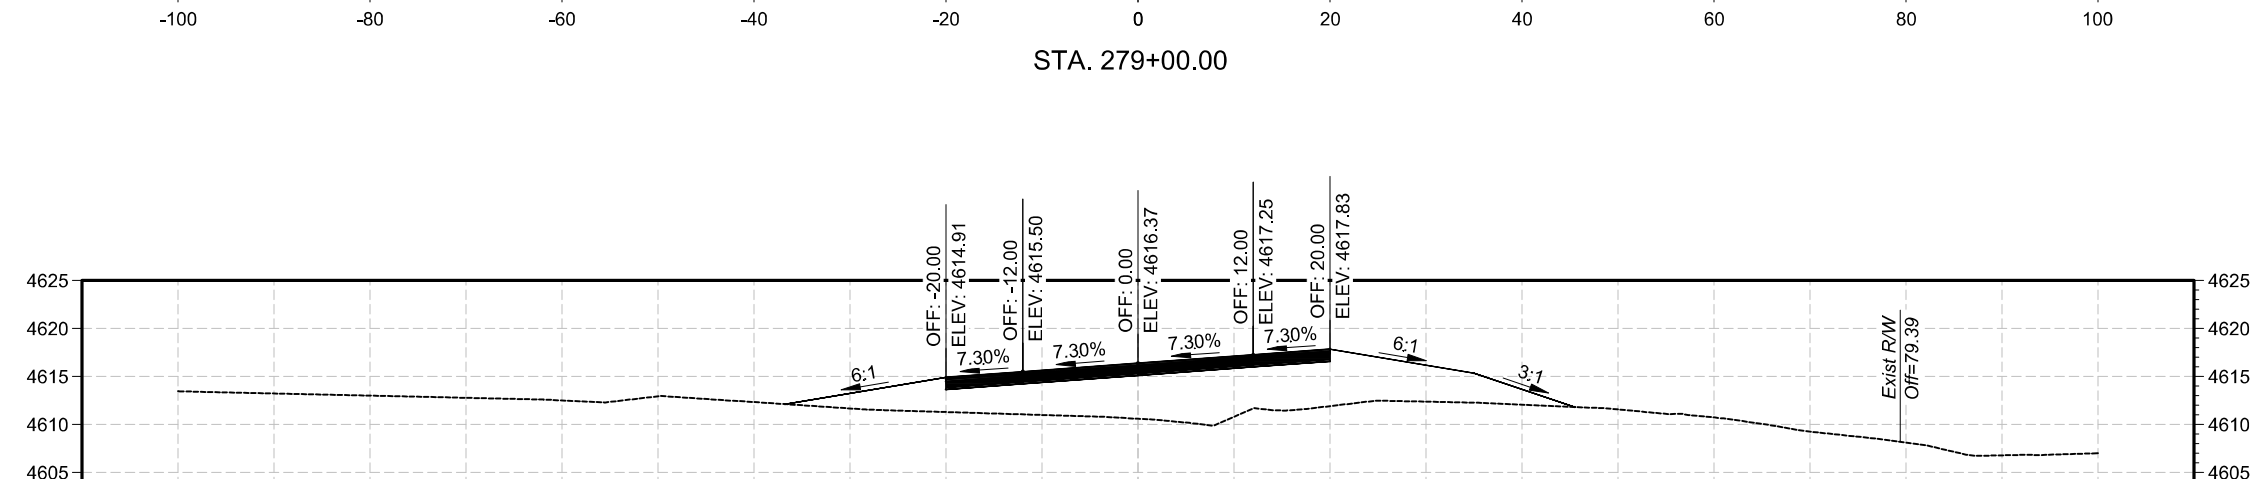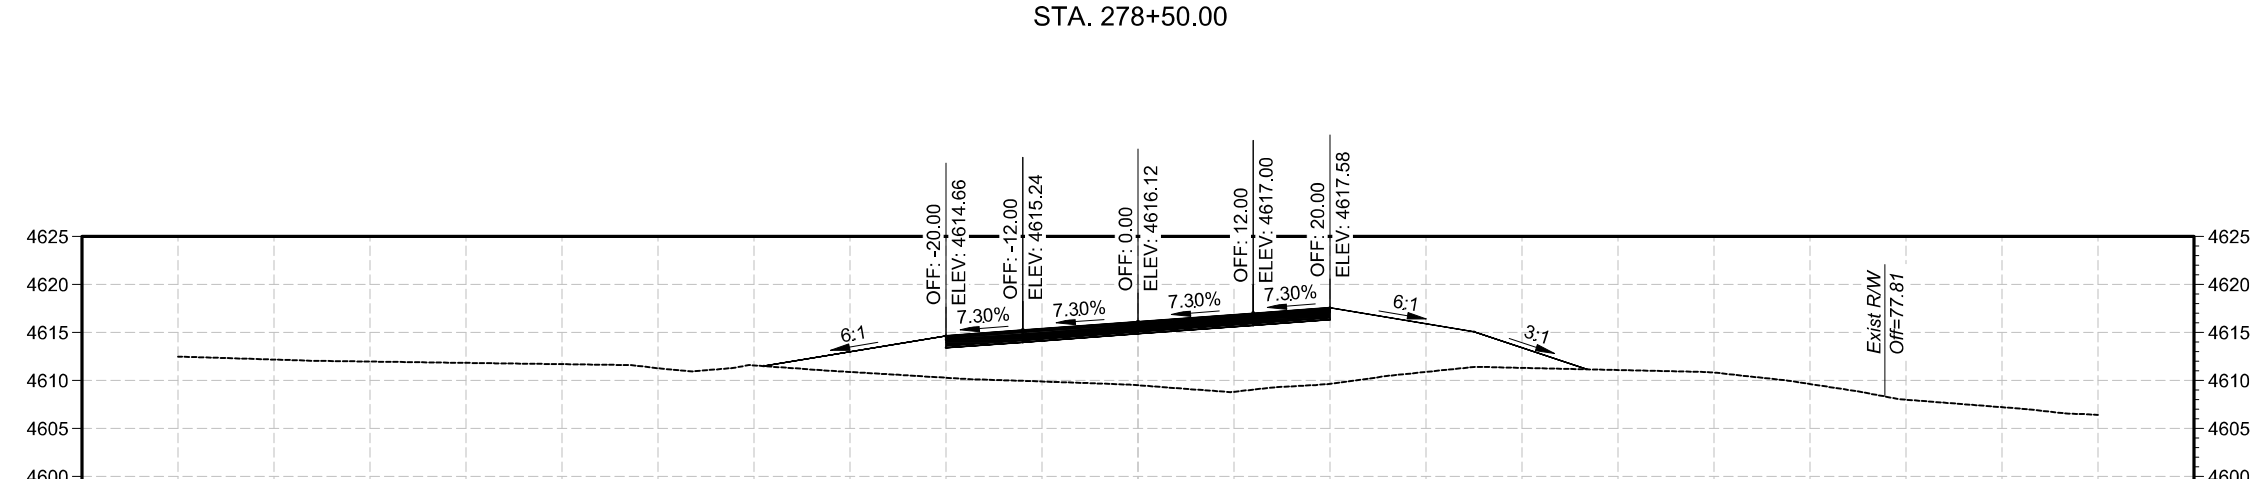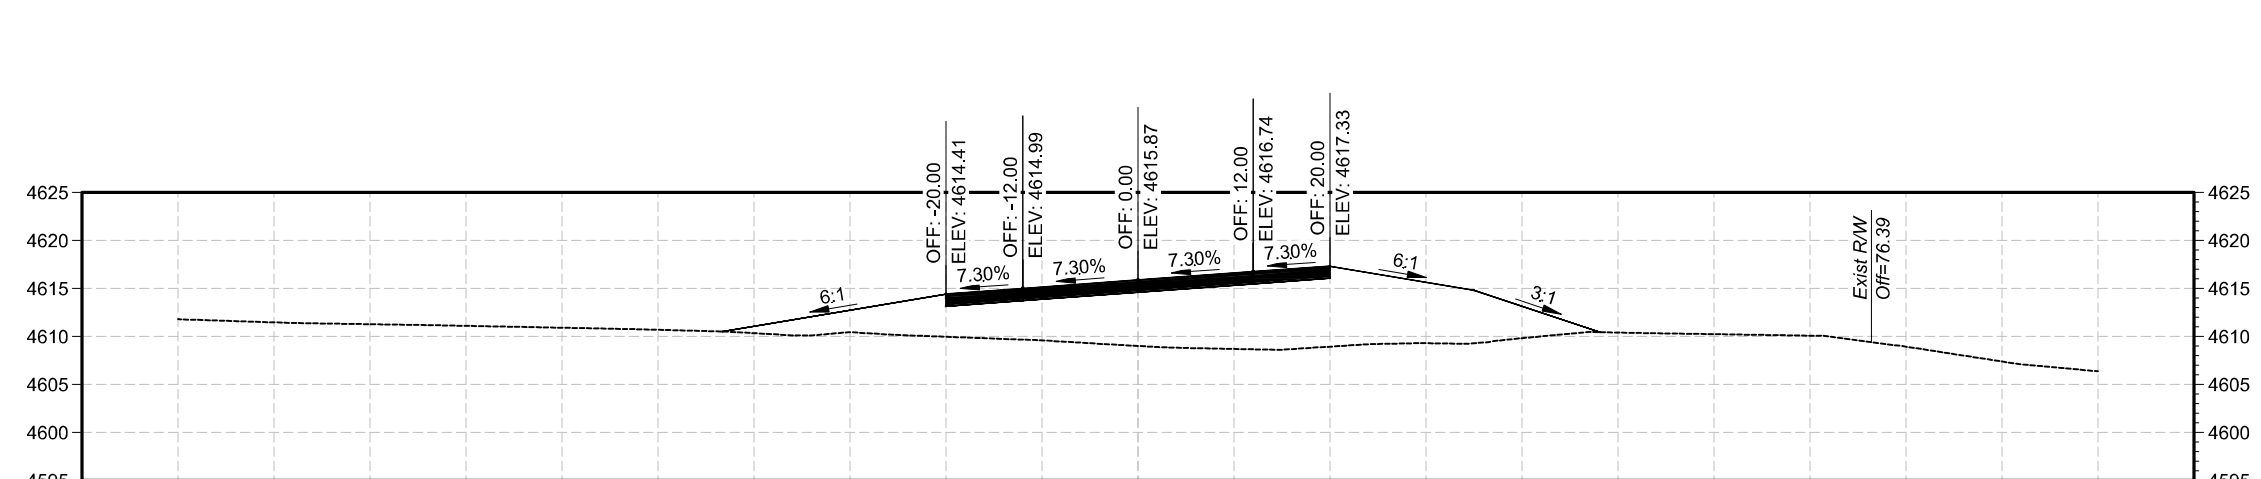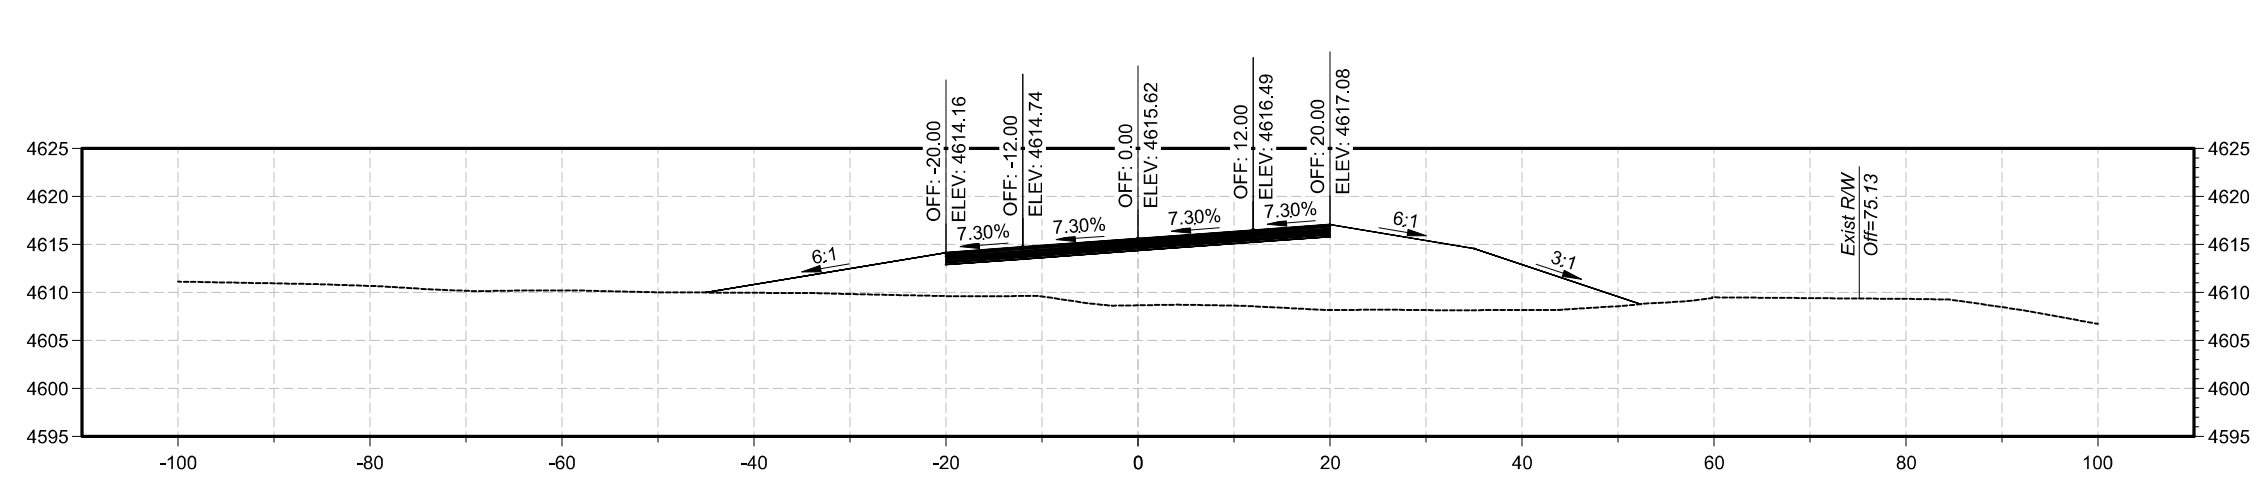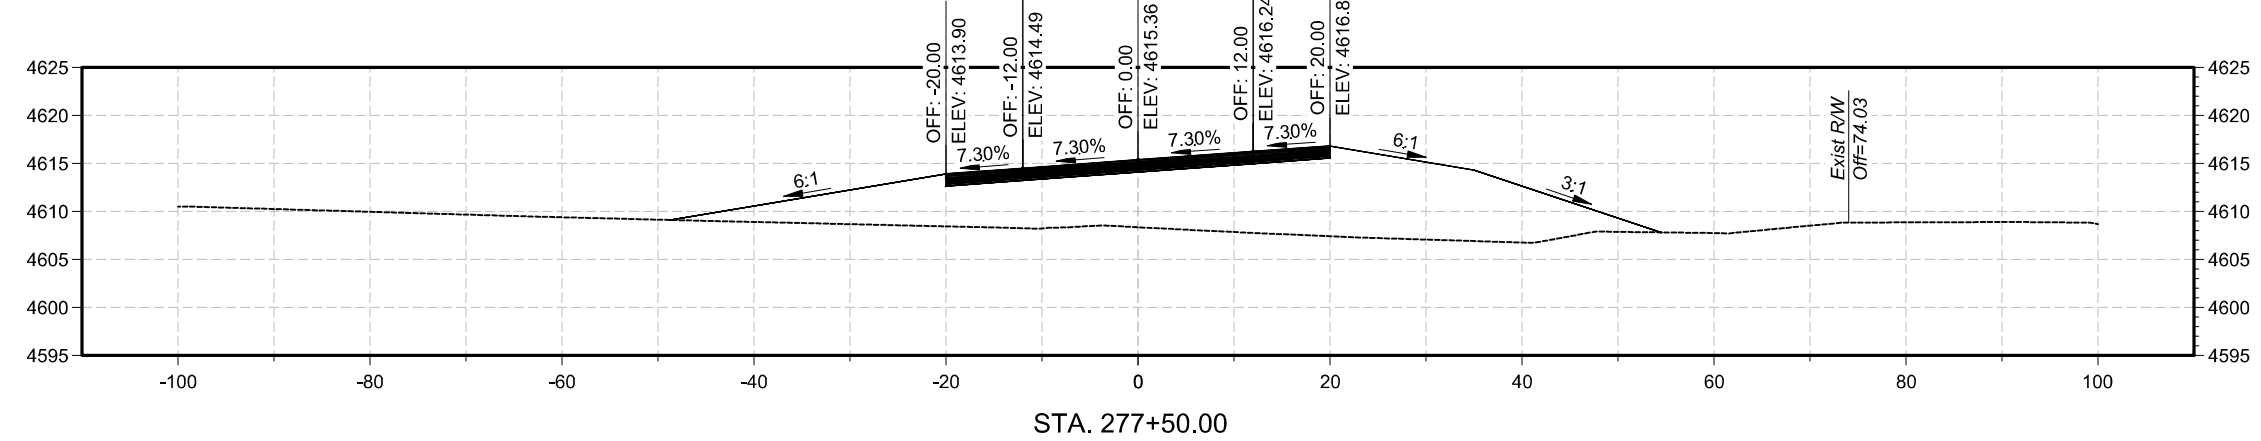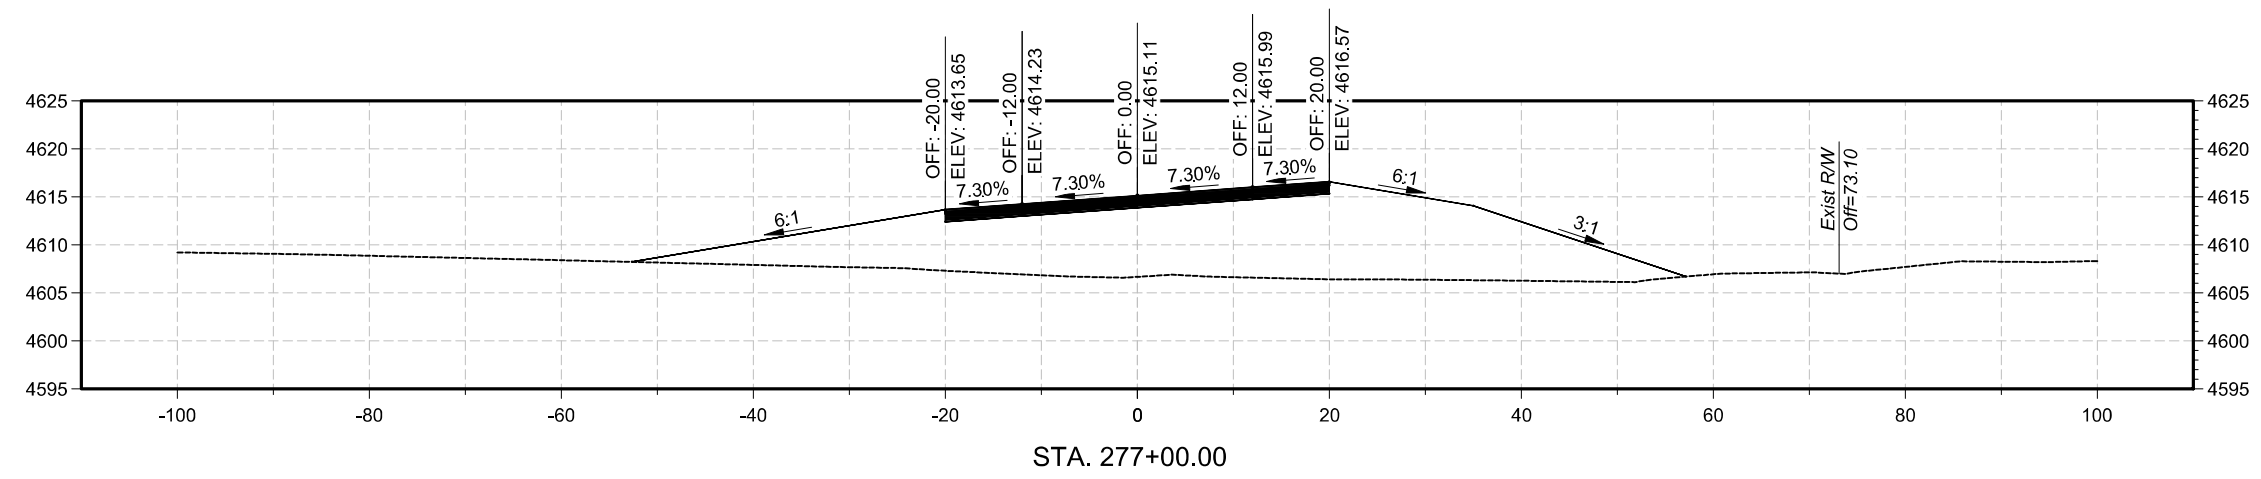

		NAME	DATE	COCHISE COUNTY			
DESIGN		TL	9/26				
DRAWN		TL	9/26				
CHECKED		CE	9/26				
 3133 W. Frye Road, St. 300 Chandler, AZ 85226 Ph: (480) 687-4100 Fax: (602) 431-9562 www.stantec.com				CROSS SECTIONS			
ROUTE		LOCATION		DAVIS ROAD; MP5		SHEET 5 OF 6	
N/A						TRACS NO. T0497 01C OF	

0000 CH CCH

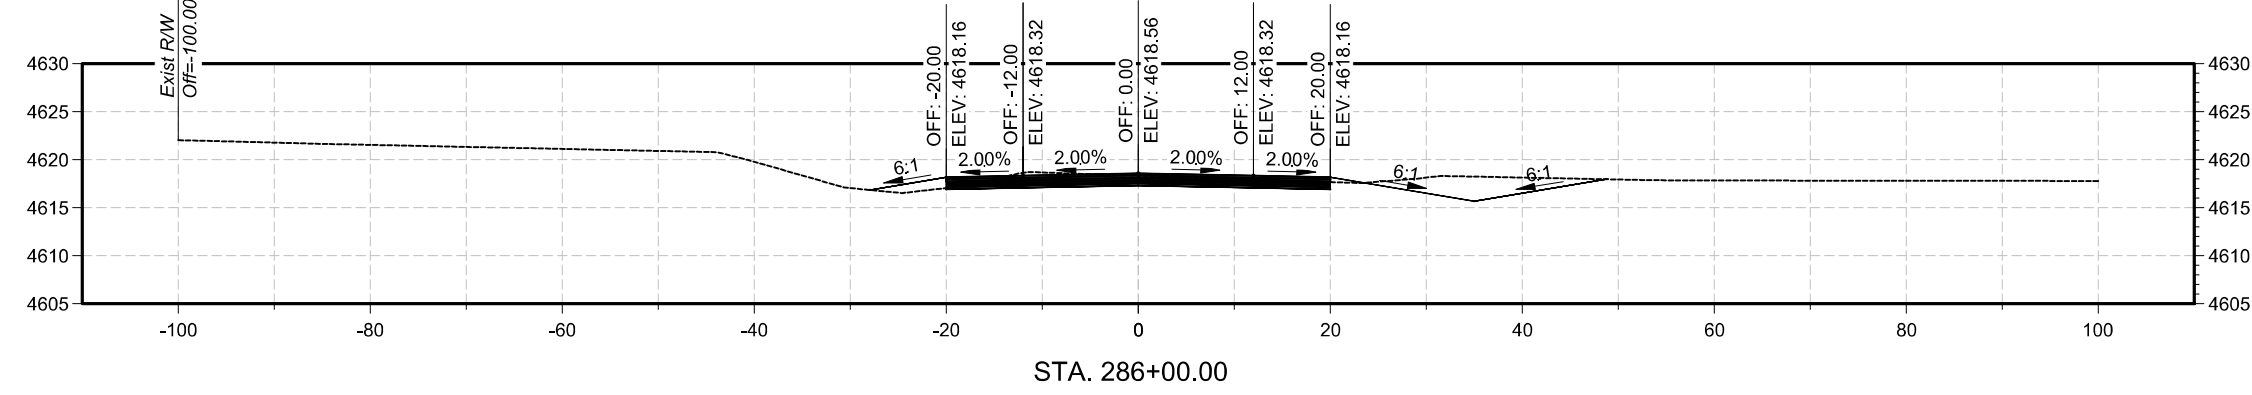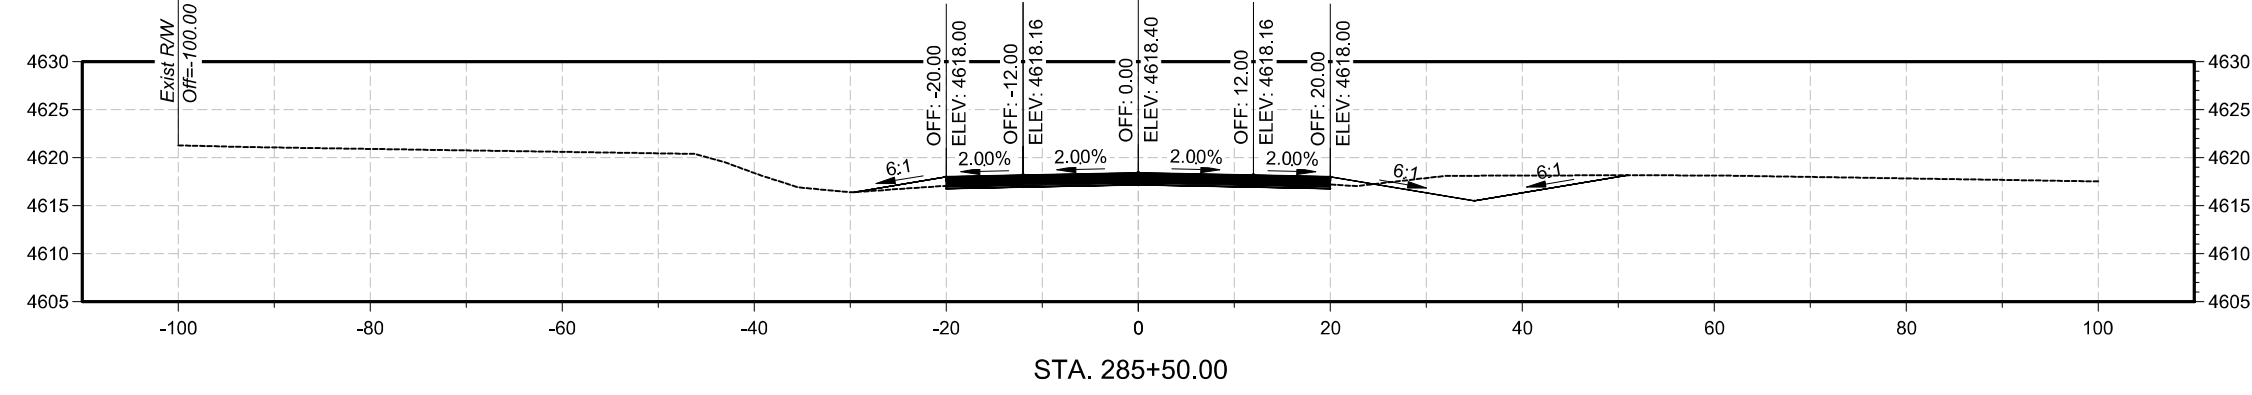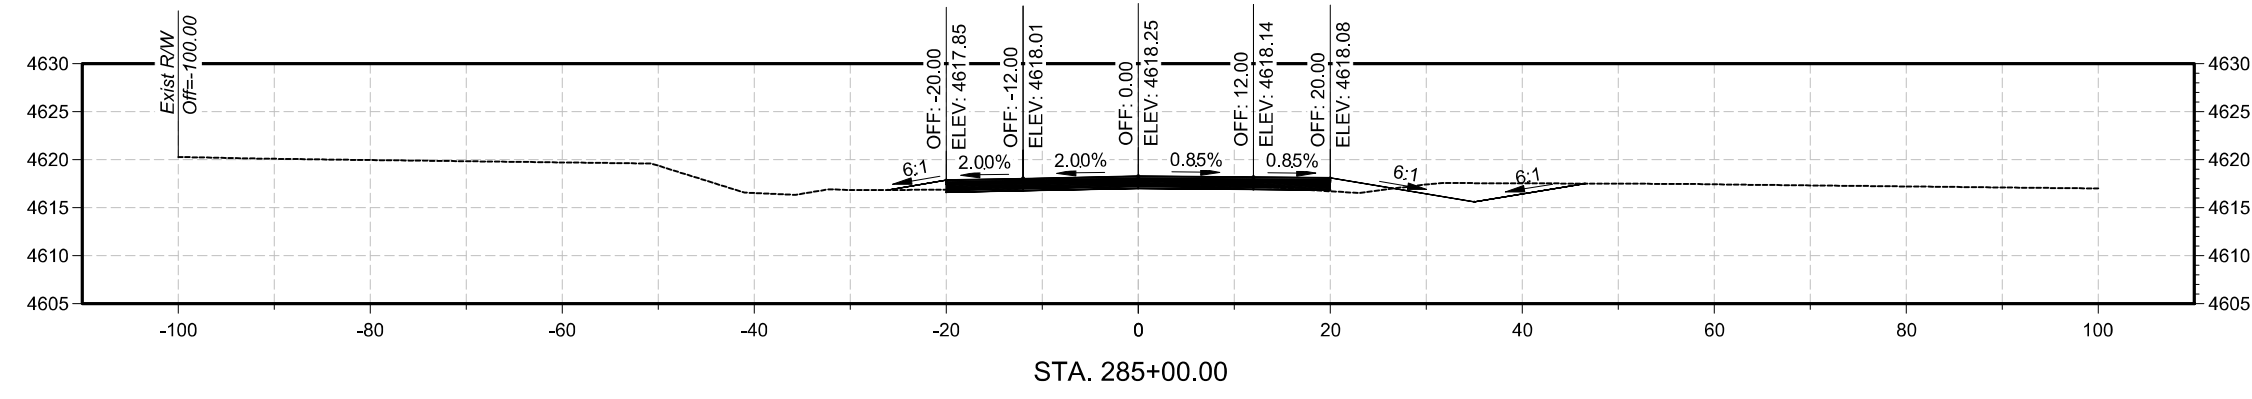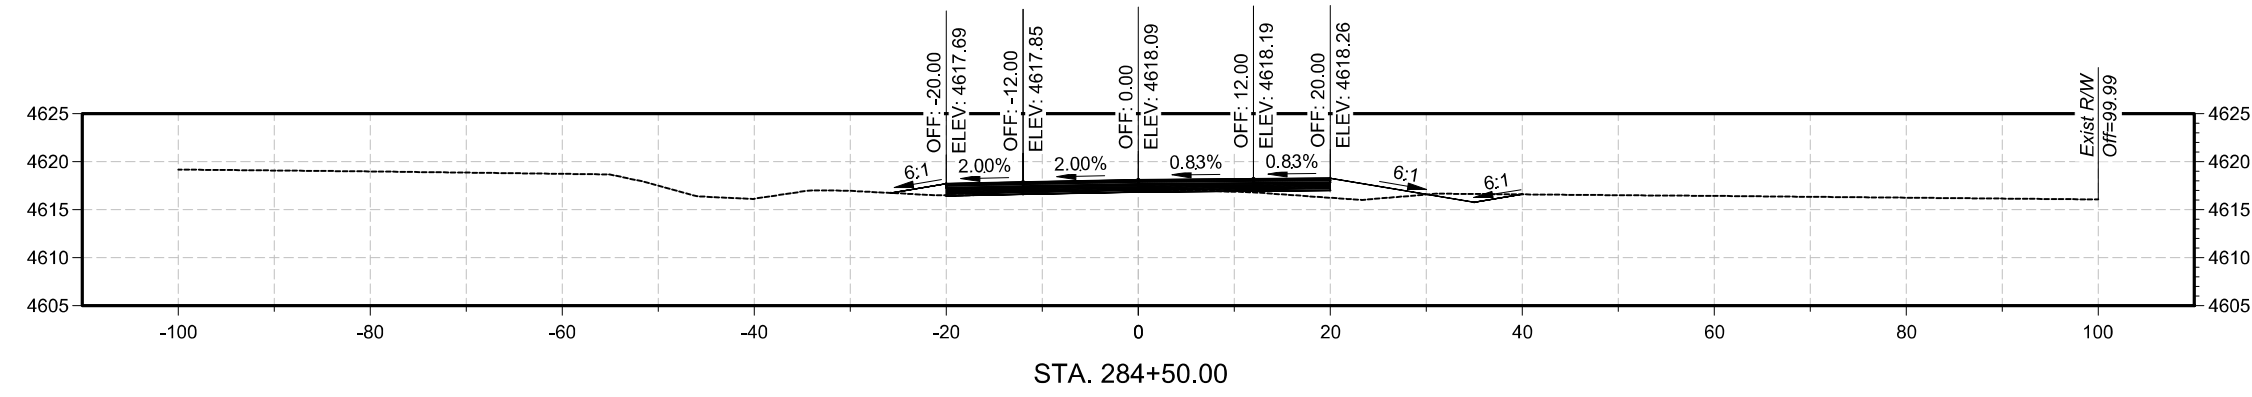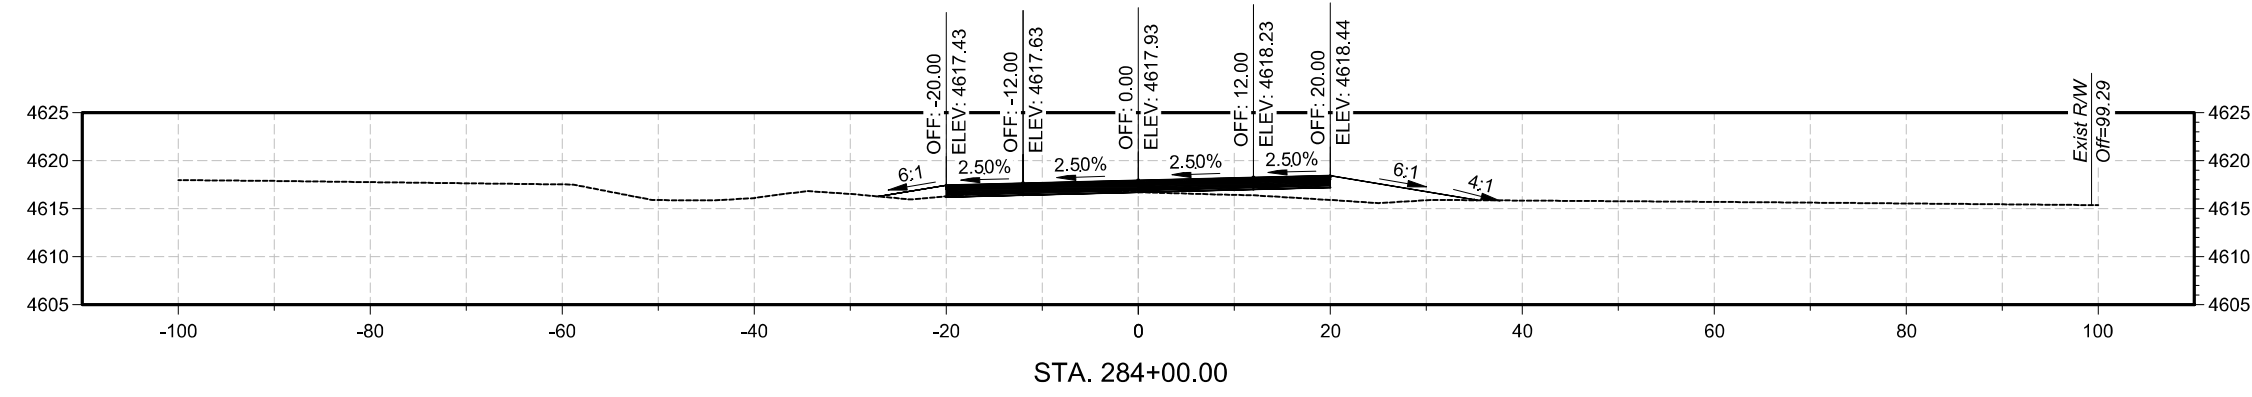

		NAME	DATE	COCHISE COUNTY	
DESIGN	TL	9/26			
DRAWN	TL	9/26			
CHECKED	CE	9/26			
 3133 W. Frye Road, St. 300 Chandler, AZ 85226 Phe: (480) 881-4100 Fax: (602) 431-9562 www.stantec.com		CROSS SECTIONS			
ROUTE N/A		LOCATION DAVIS ROAD; MP5		SHEET 6 OF 6	
TRACS NO. T0497 01C				___ OF ___	