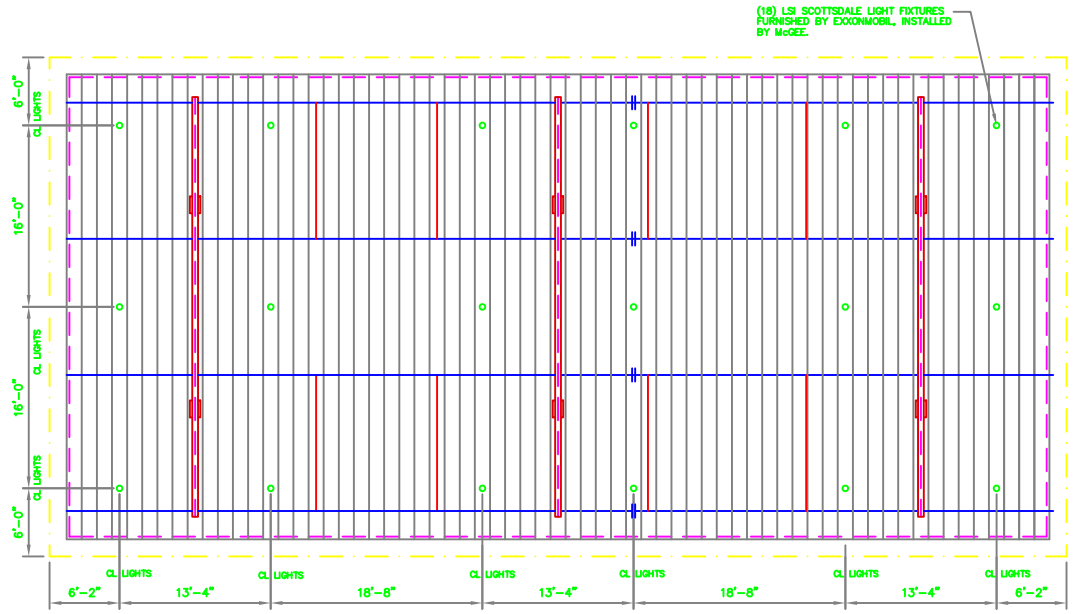


Larry R. Brock, Jr., S.E., P.E.

Engineering Services

Telephone (704) 882-1500
Facsimile (704) 882-3263

3108 Shady Grove Lane
Matthews, NC 28104

McGEE CORPORATION

12701 East Independence Blvd. P.O. Box 1375
Matthews, NC 28106-1375
Phone: (704) 882-1500
Watts: (800) 526-5589

PYL. JOB NO.	FINAL JOB NO.	DRAWING NO.
	29725	P029725

EXXONMOBIL CORP.
I-294 AND DENLY RD/O'HARE WEST
SCHILLER, IL (COOK COUNTY)

SCALE: NTS	IN ACCORDANCE WITH REV. LETTER: ____	DRAWN BY: KLA
DATE: 3/17/03		CHK'D BY: KLA

These prints are the property of McGee Corp.. Reproduction or reuse is prohibited without written permission.

CANOPY "A" 44'-0 x 89'-8

LIGHT LAYOUT

SHEET NO. 3 OF. 4