




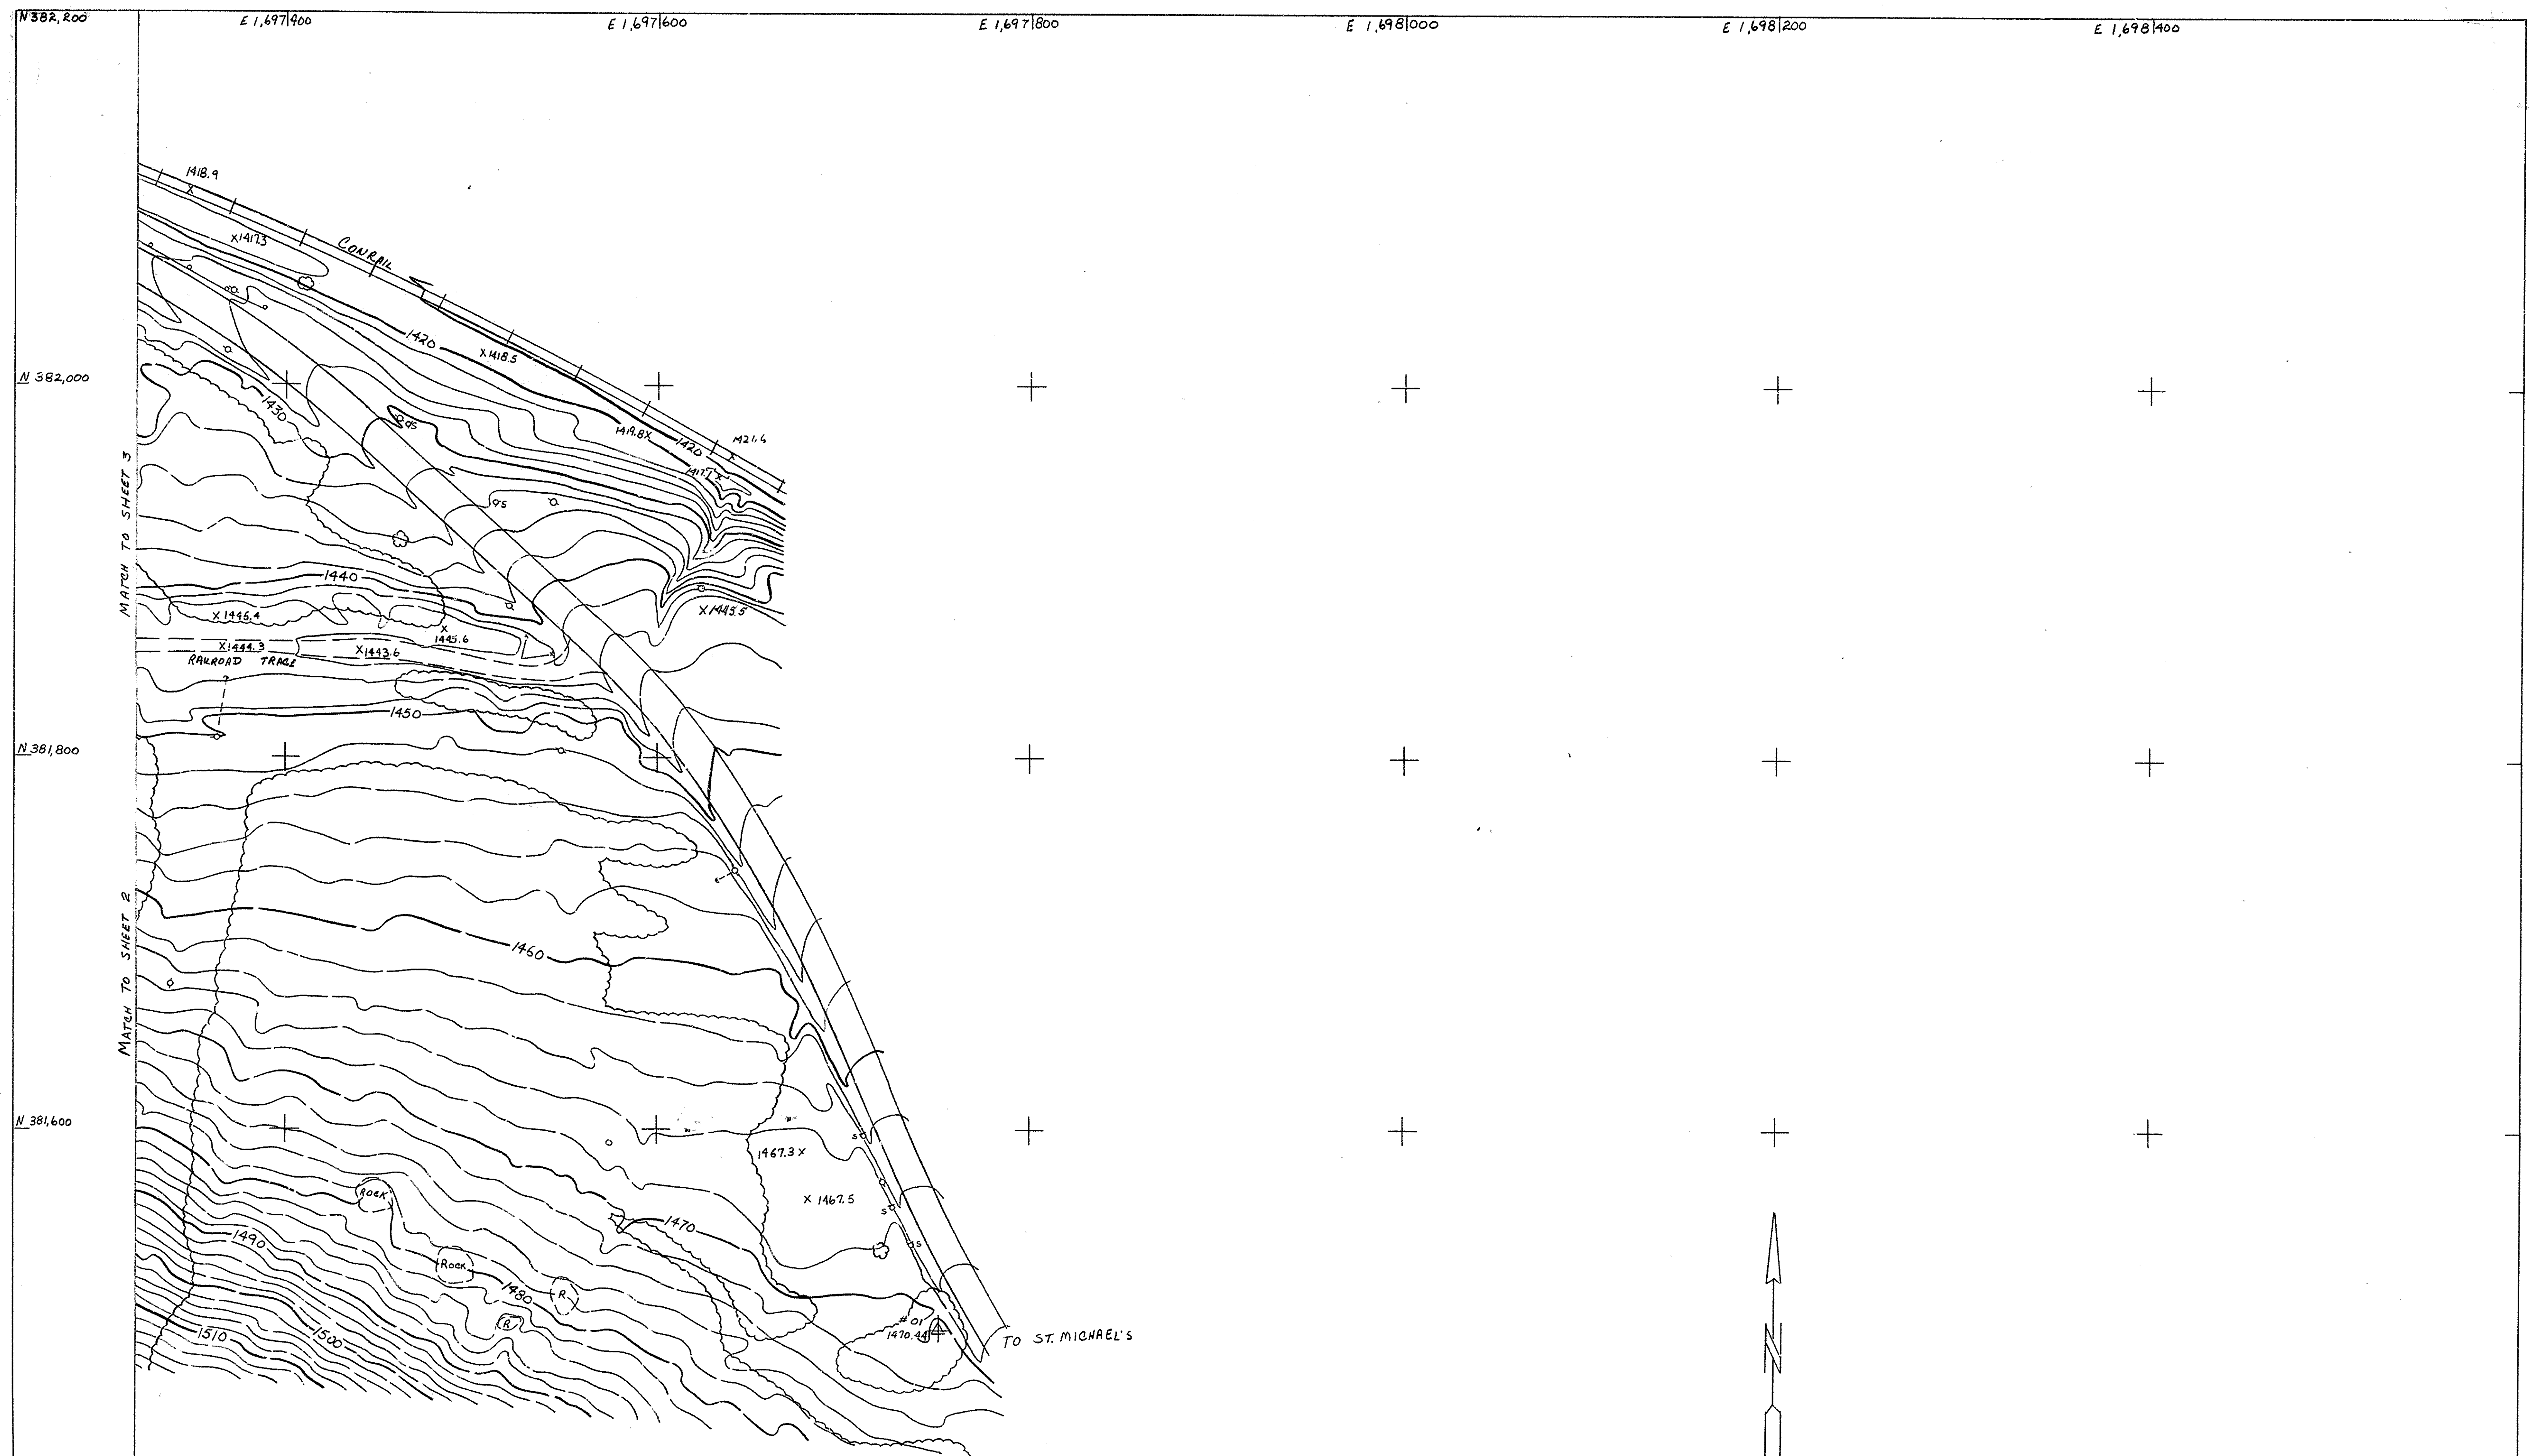


REDUCED SIZE REPRODUCTION

SHEET 1 OF 18													REDUCED SIZE REPRODUCTION	
FLD. WK.	DRAWN	TRACED	CHECKED	REVISIONS:	BY	DATE	HORIZONTAL DATUM: PENNSYLVANIA STATE PLANE COORDINATES SOUTH ZONE BASED ON THOMAS SURVEY OF 1981. VERTICAL DATUM NGVD 1929 BASED ON USC&GS MONUMENT Z-122	SCALE: 1"= 40'						

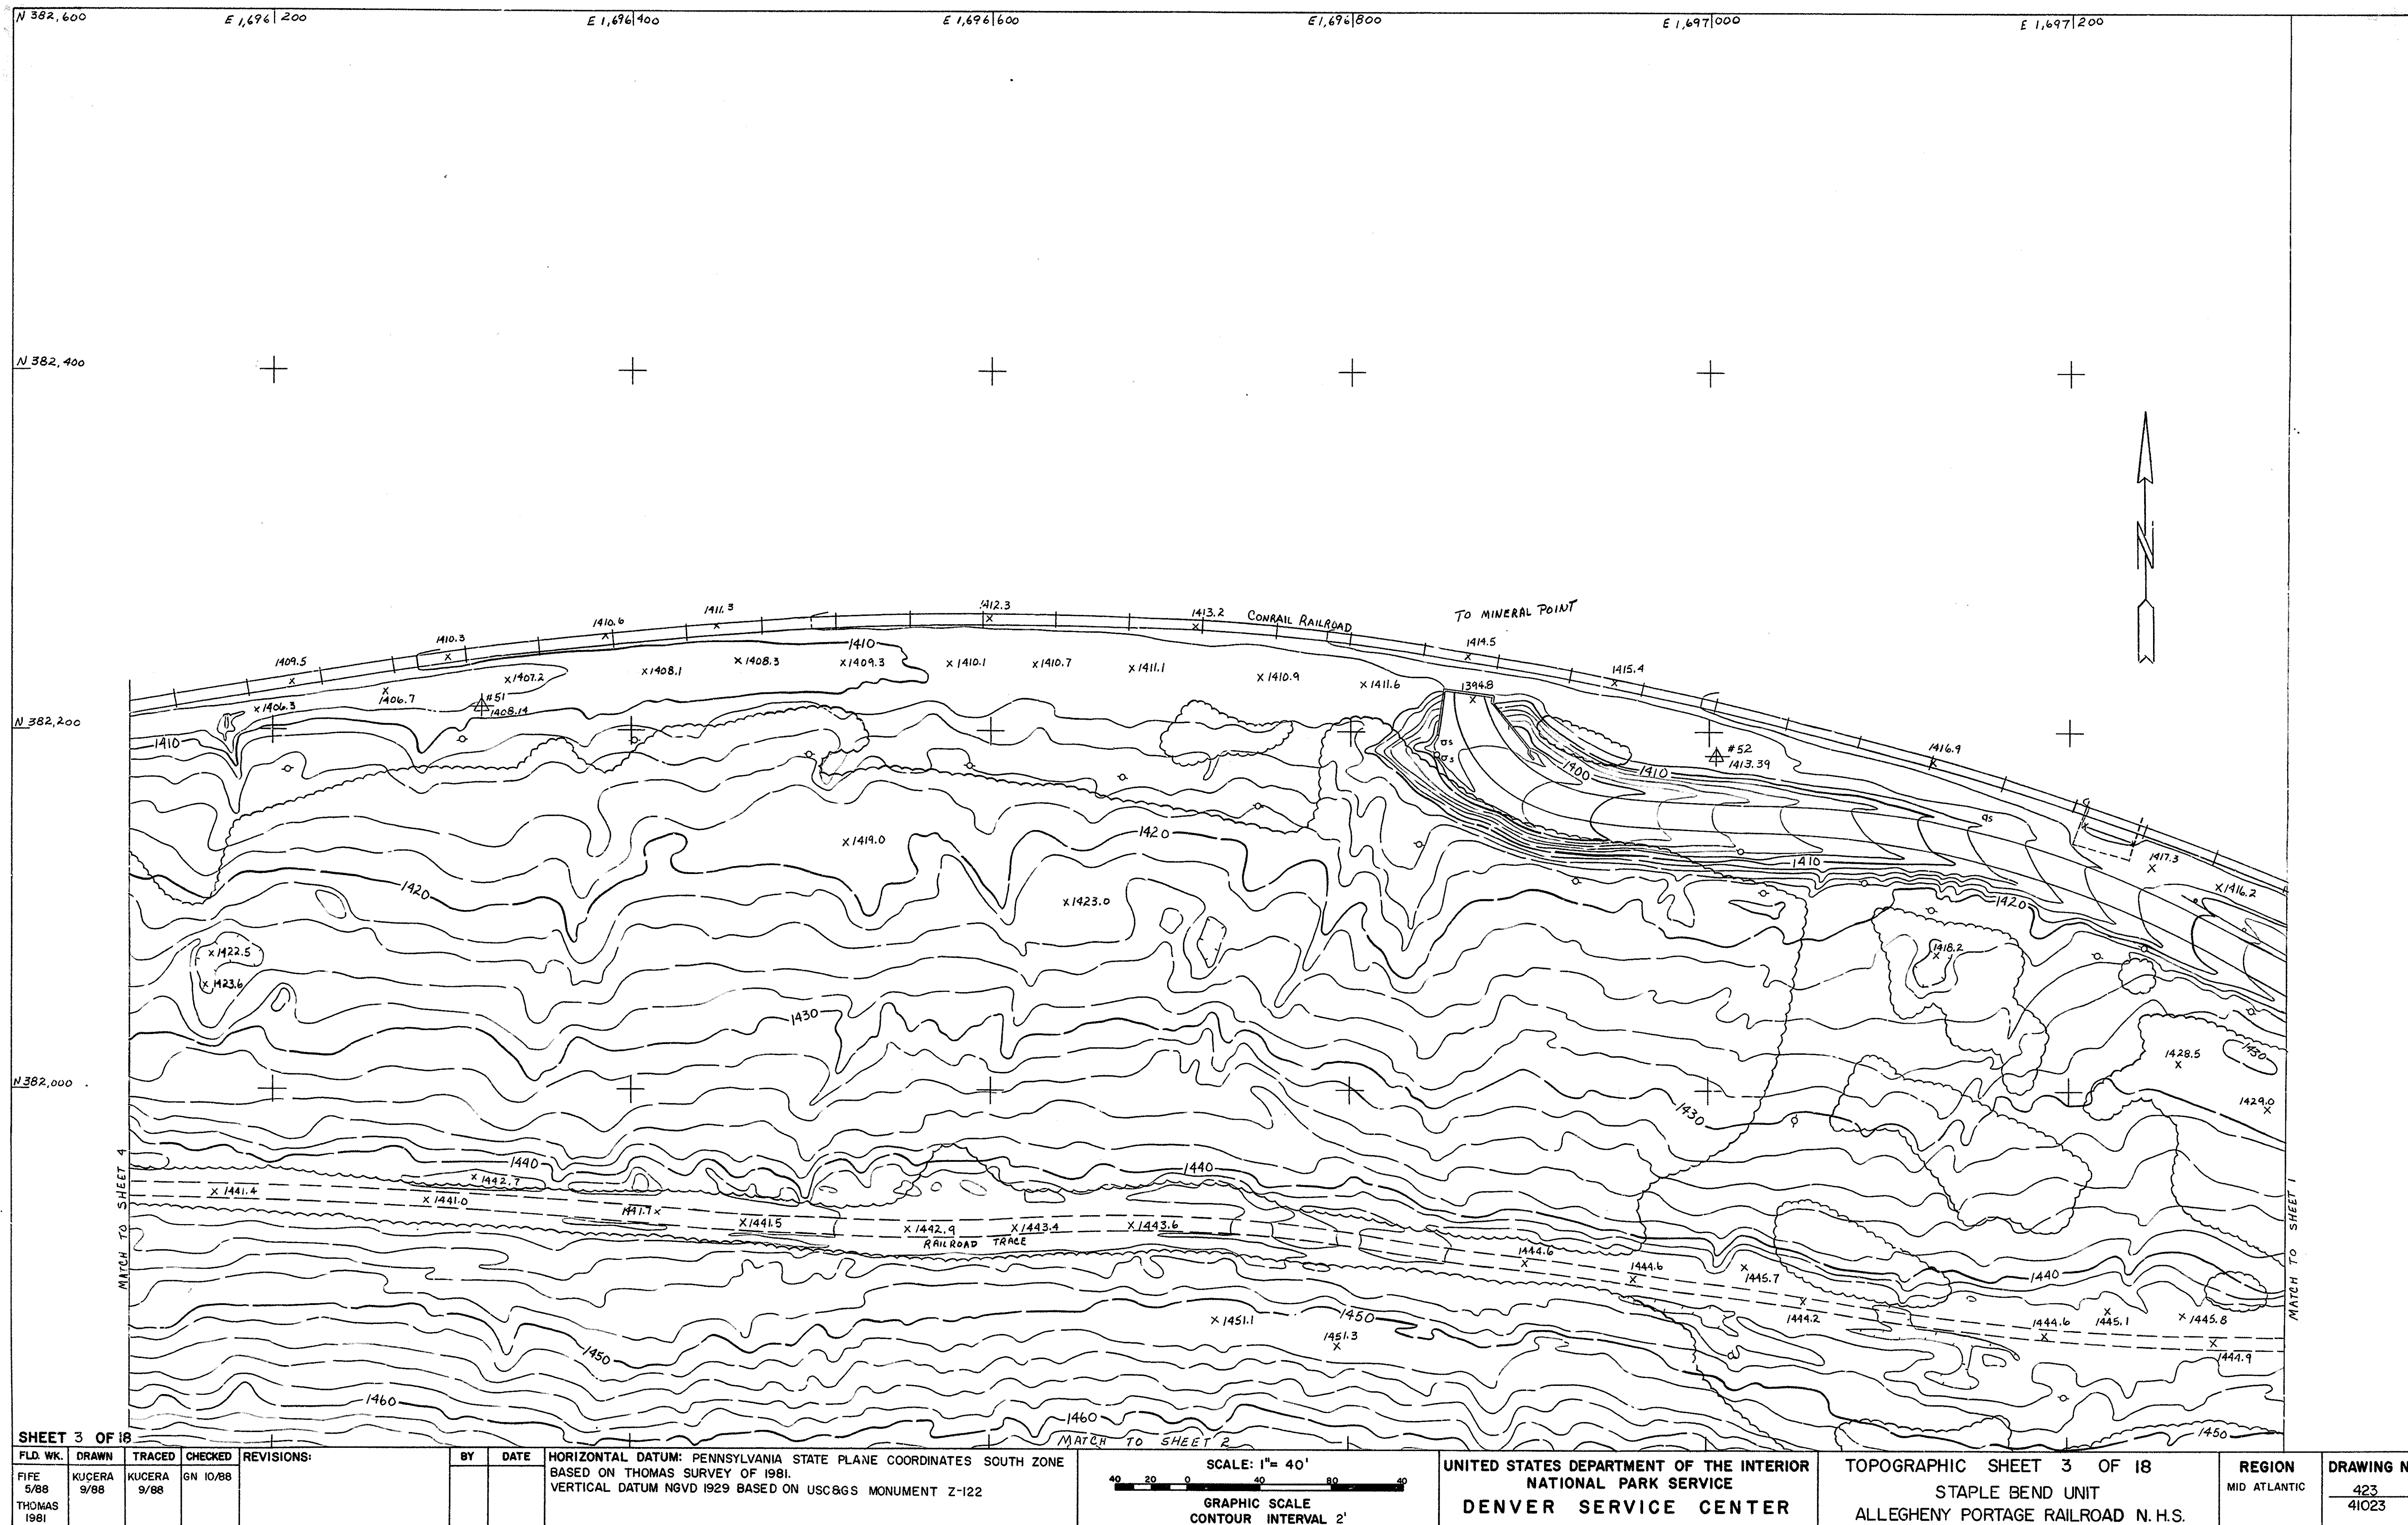

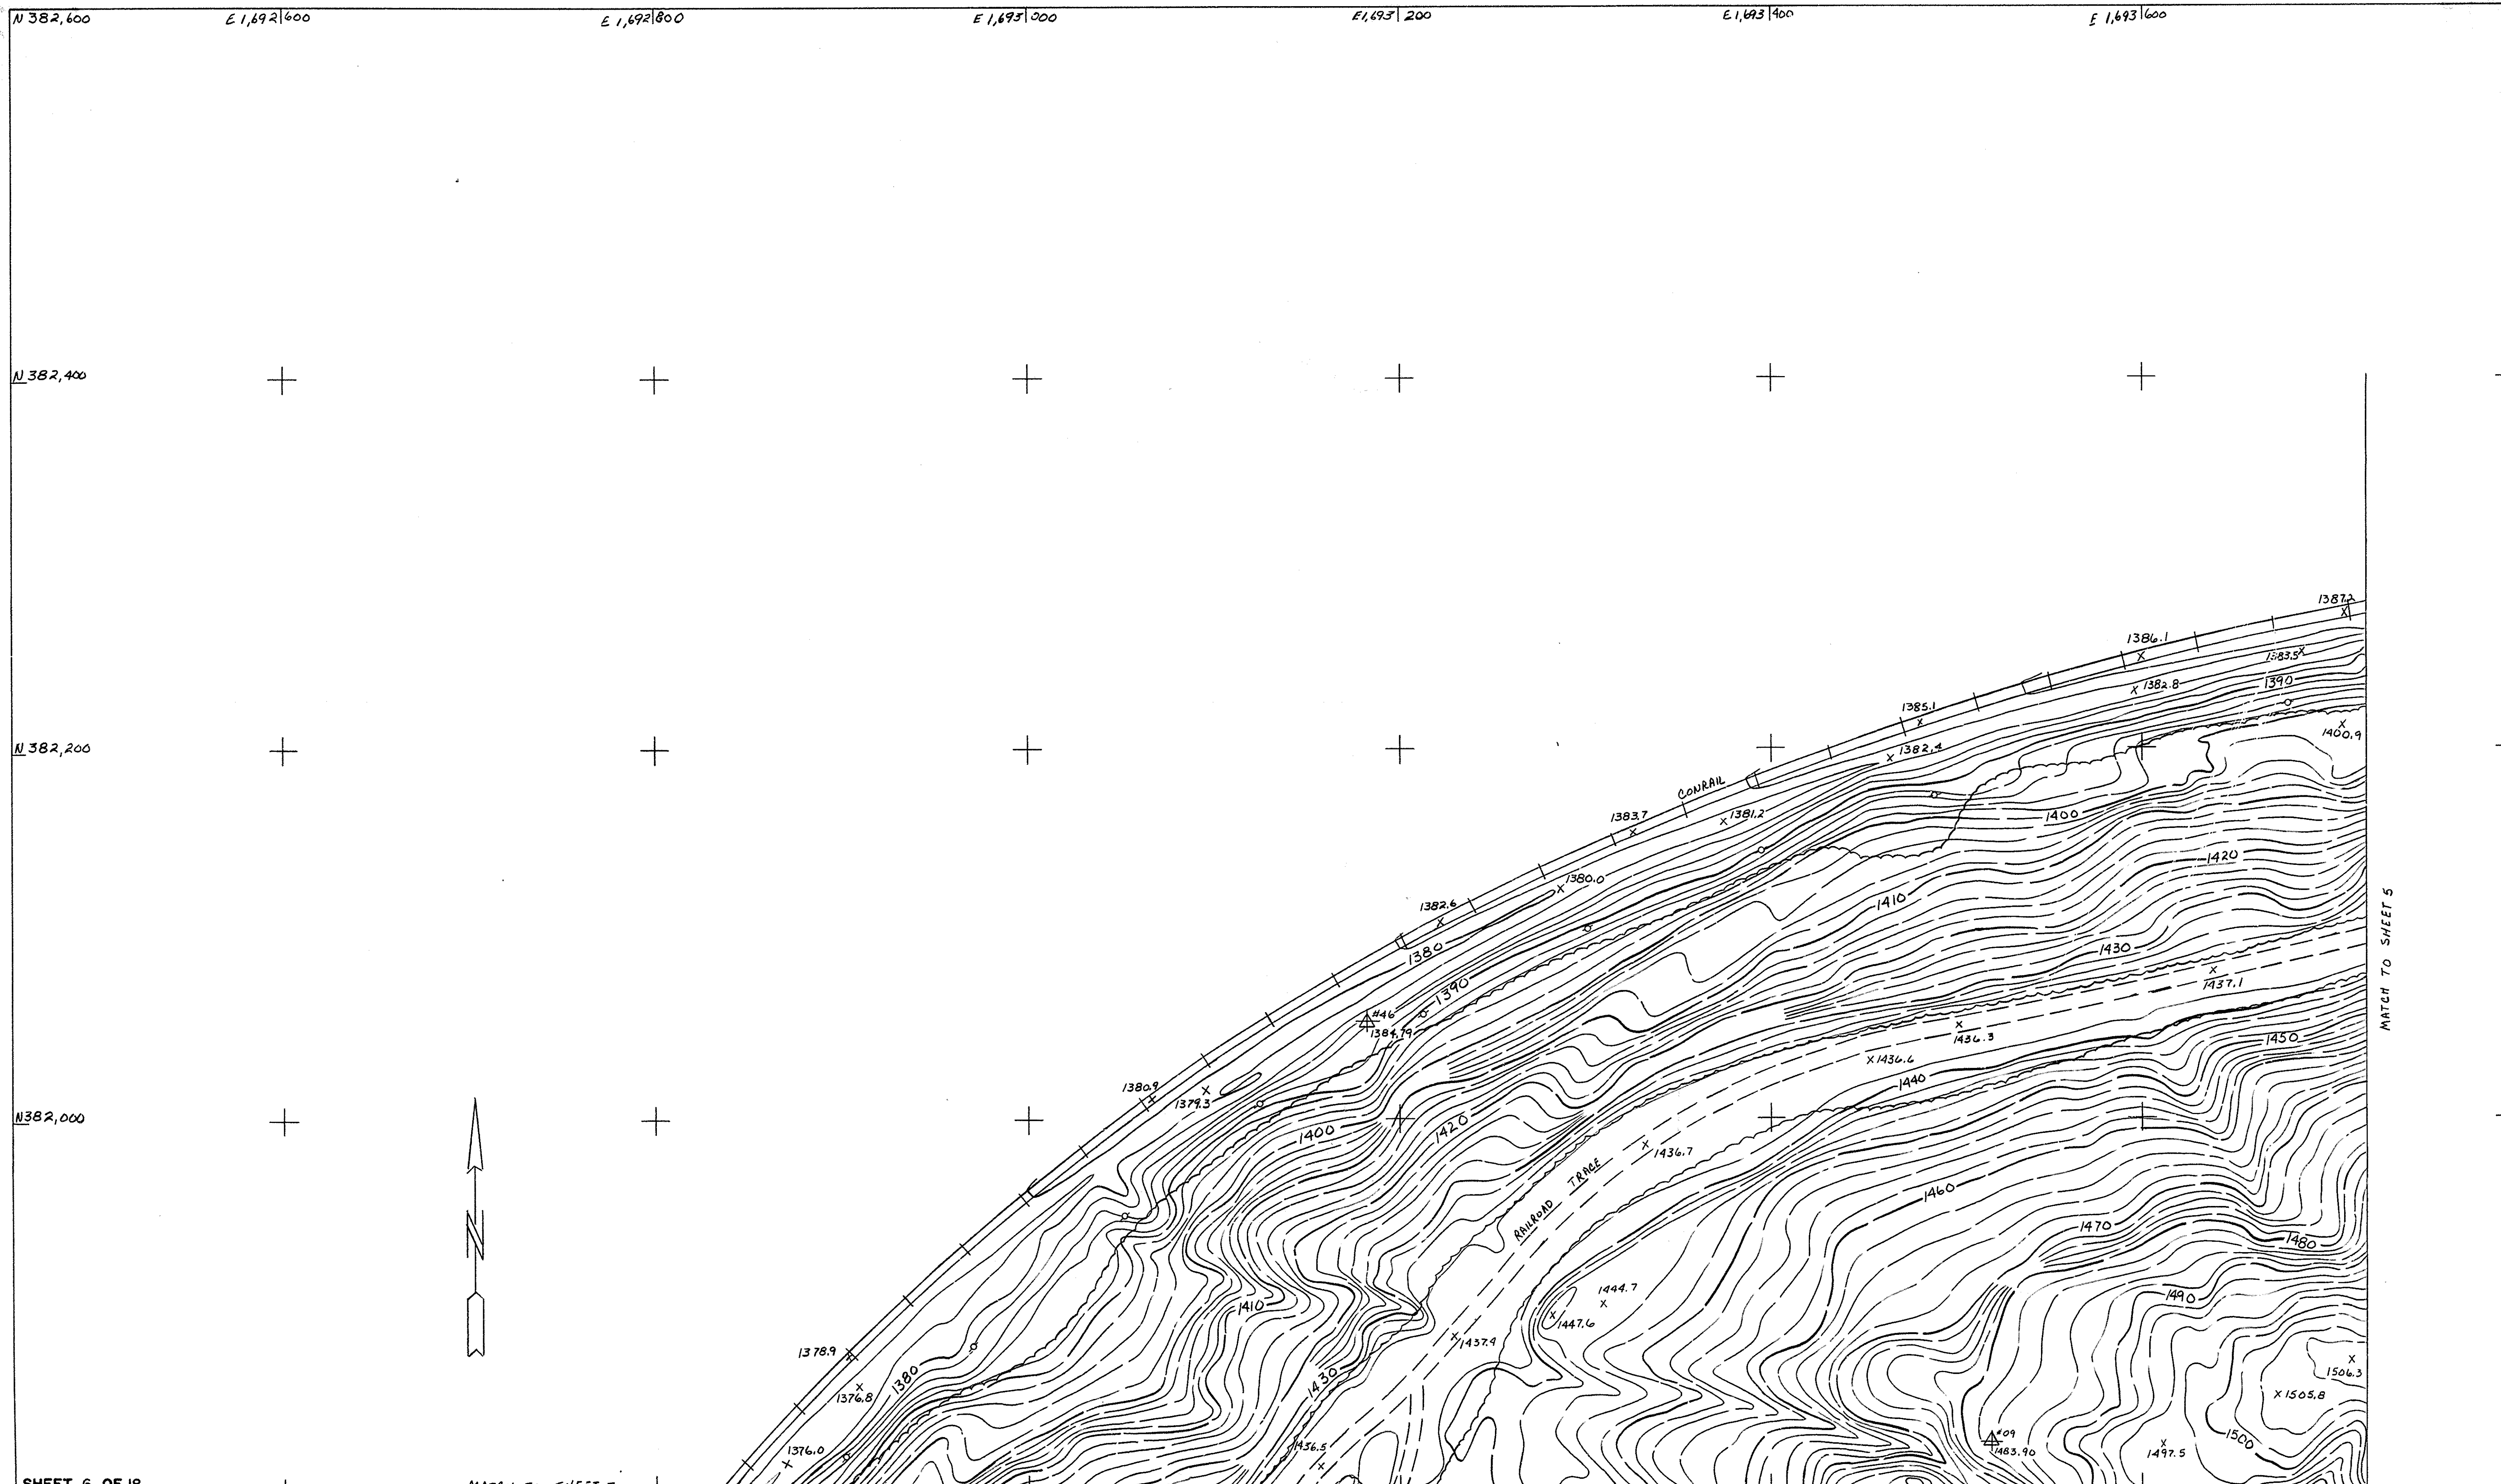


SHEET 6 OF 18					MATCH TO SHEET 7		BY		DATE	HORIZONTAL DATUM: PENNSYLVANIA STATE PLANE COORDINATES SOUTH ZONE BASED ON THOMAS SURVEY OF 1981. VERTICAL DATUM NGVD 1929 BASED ON USC&GS MONUMENT Z-122		SCALE: 1"= 40' GRAPHIC SCALE CONTOUR INTERVAL 2'		UNITED STATES DEPARTMENT OF THE INTERIOR NATIONAL PARK SERVICE DENVER SERVICE CENTER		TOPOGRAPHIC SHEET 6 OF 18 STAPLE BEND UNIT ALLEGHENY PORTAGE RAILROAD N.H.S.		REGION MID ATLANTIC	DRAWING NO. 423 41023
FLD. WK. FIFE 5/88 THOMAS 1981	DRAWN KUCERA 9/88	TRACED KUCERA 9/88	CHECKED GN 10/88	REVISIONS:															

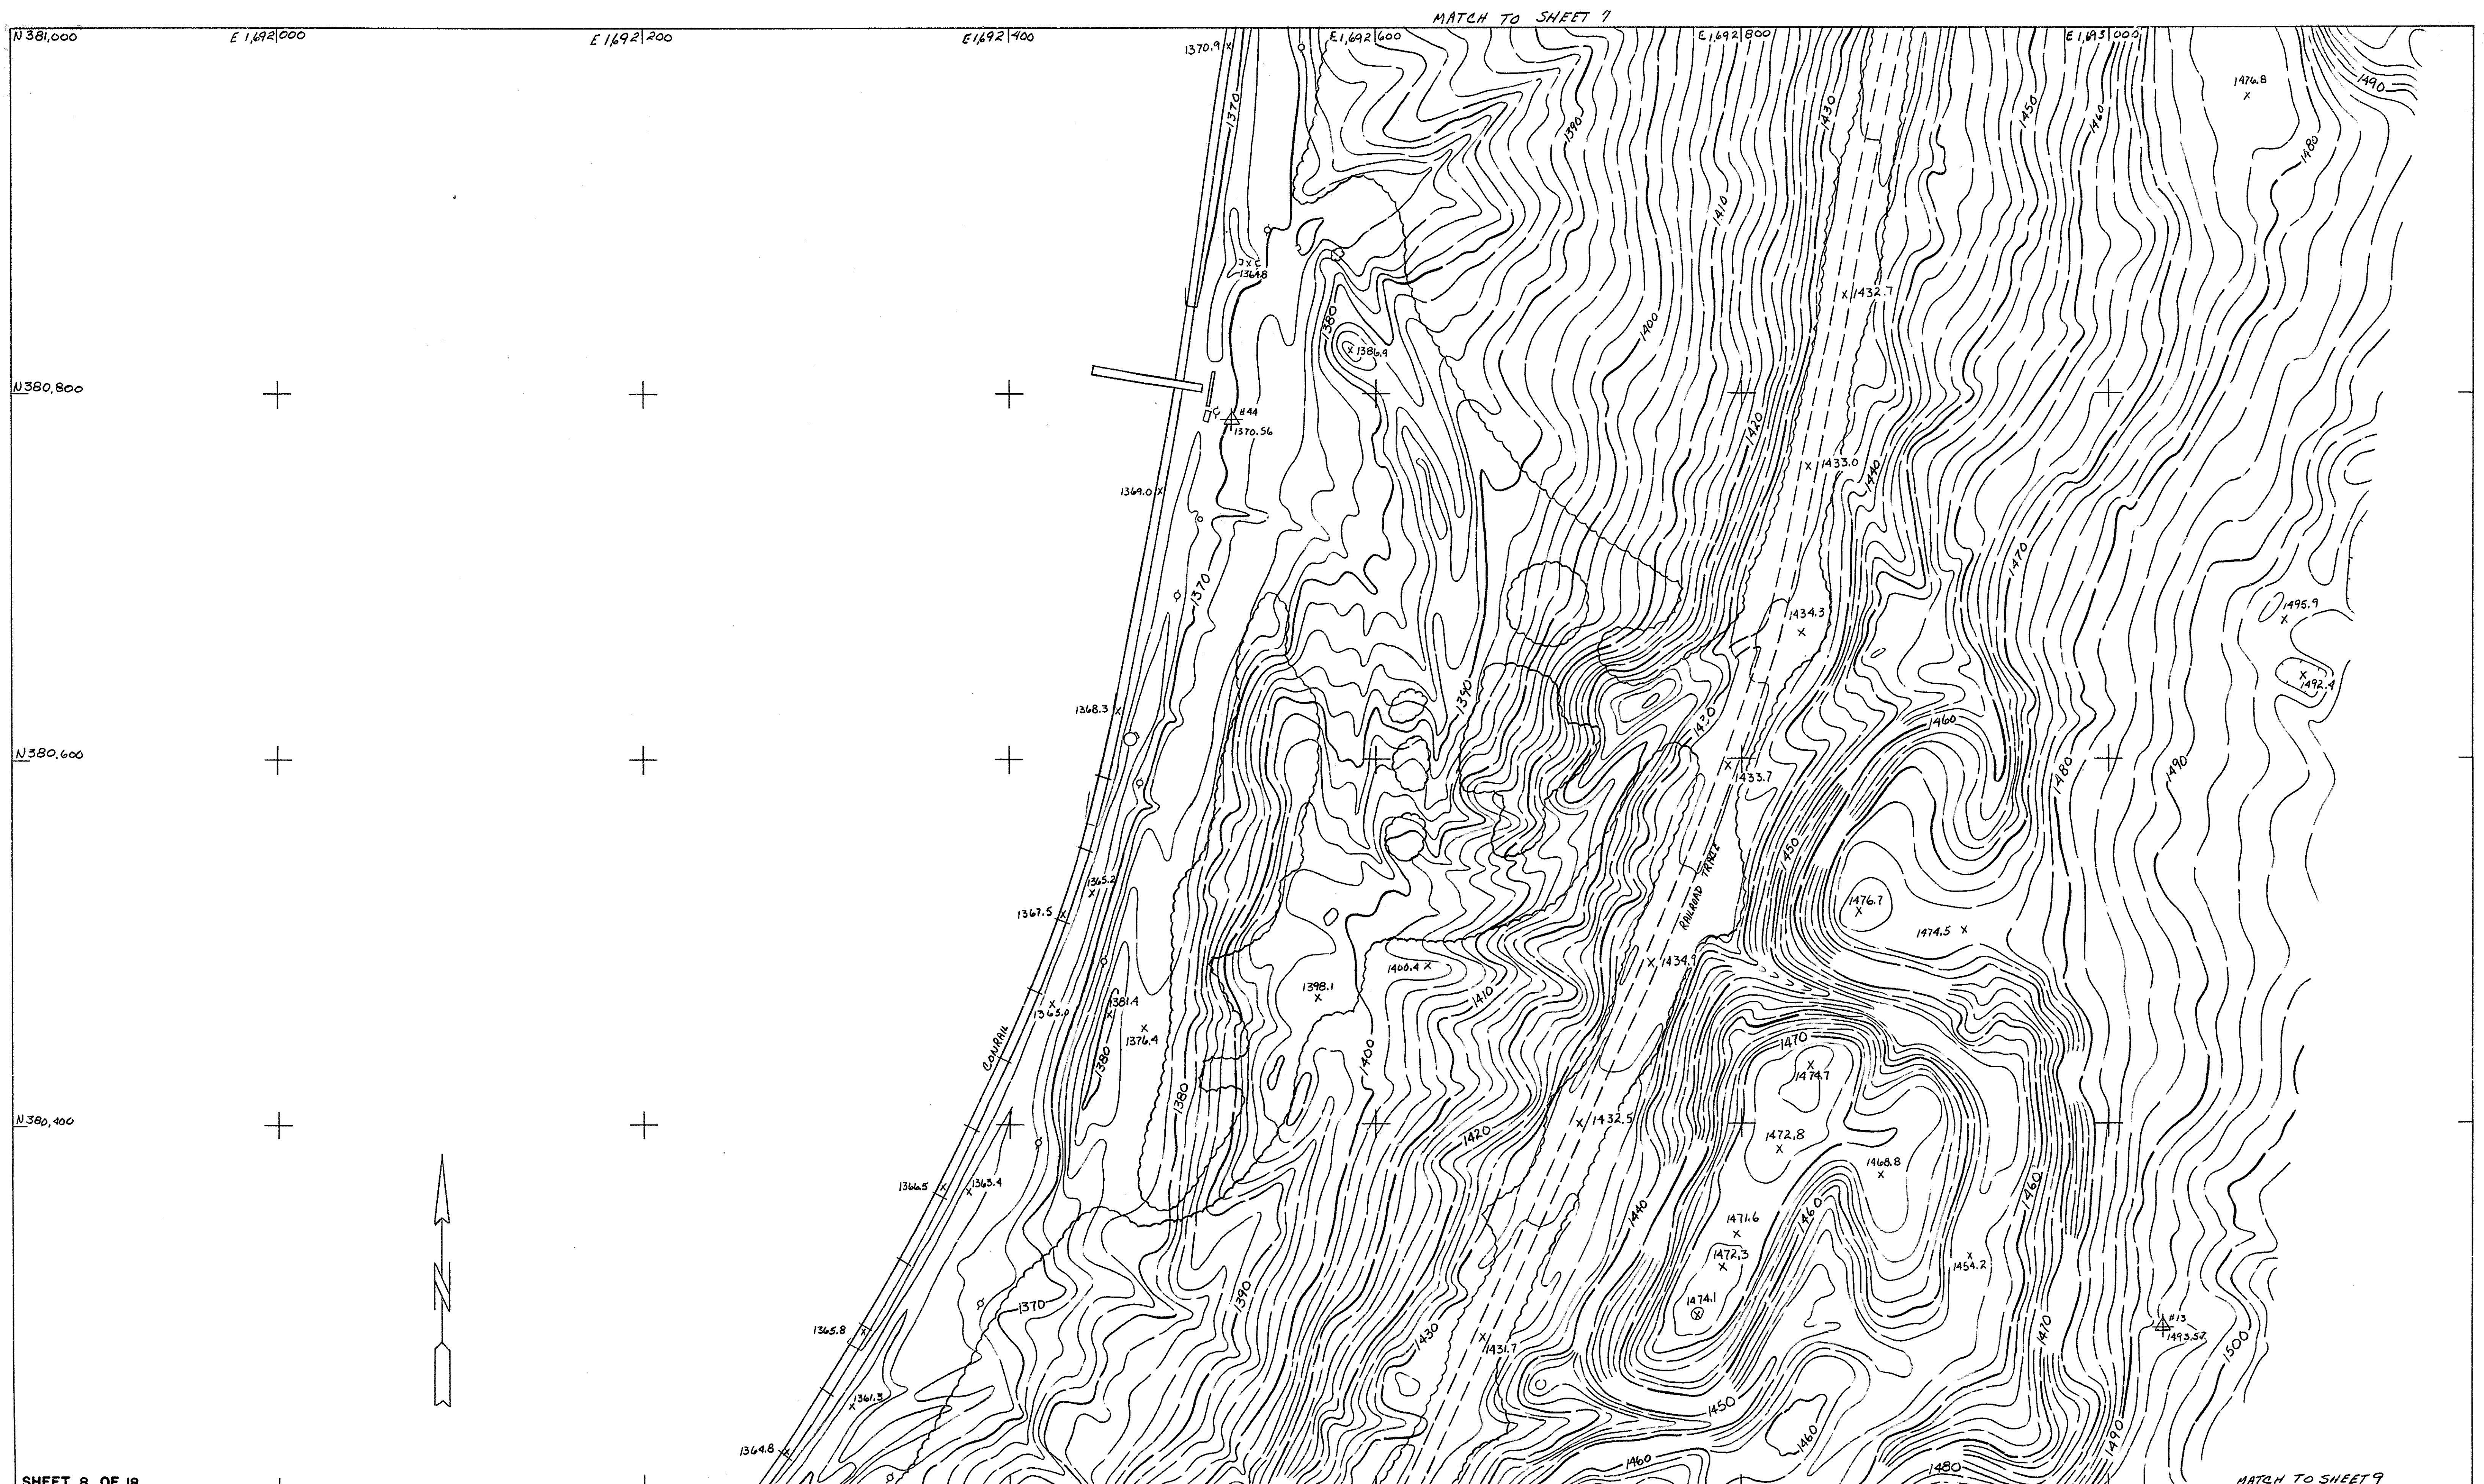

SHEET 8 OF 18


[illegible]

TELEDYNE POST NO8000

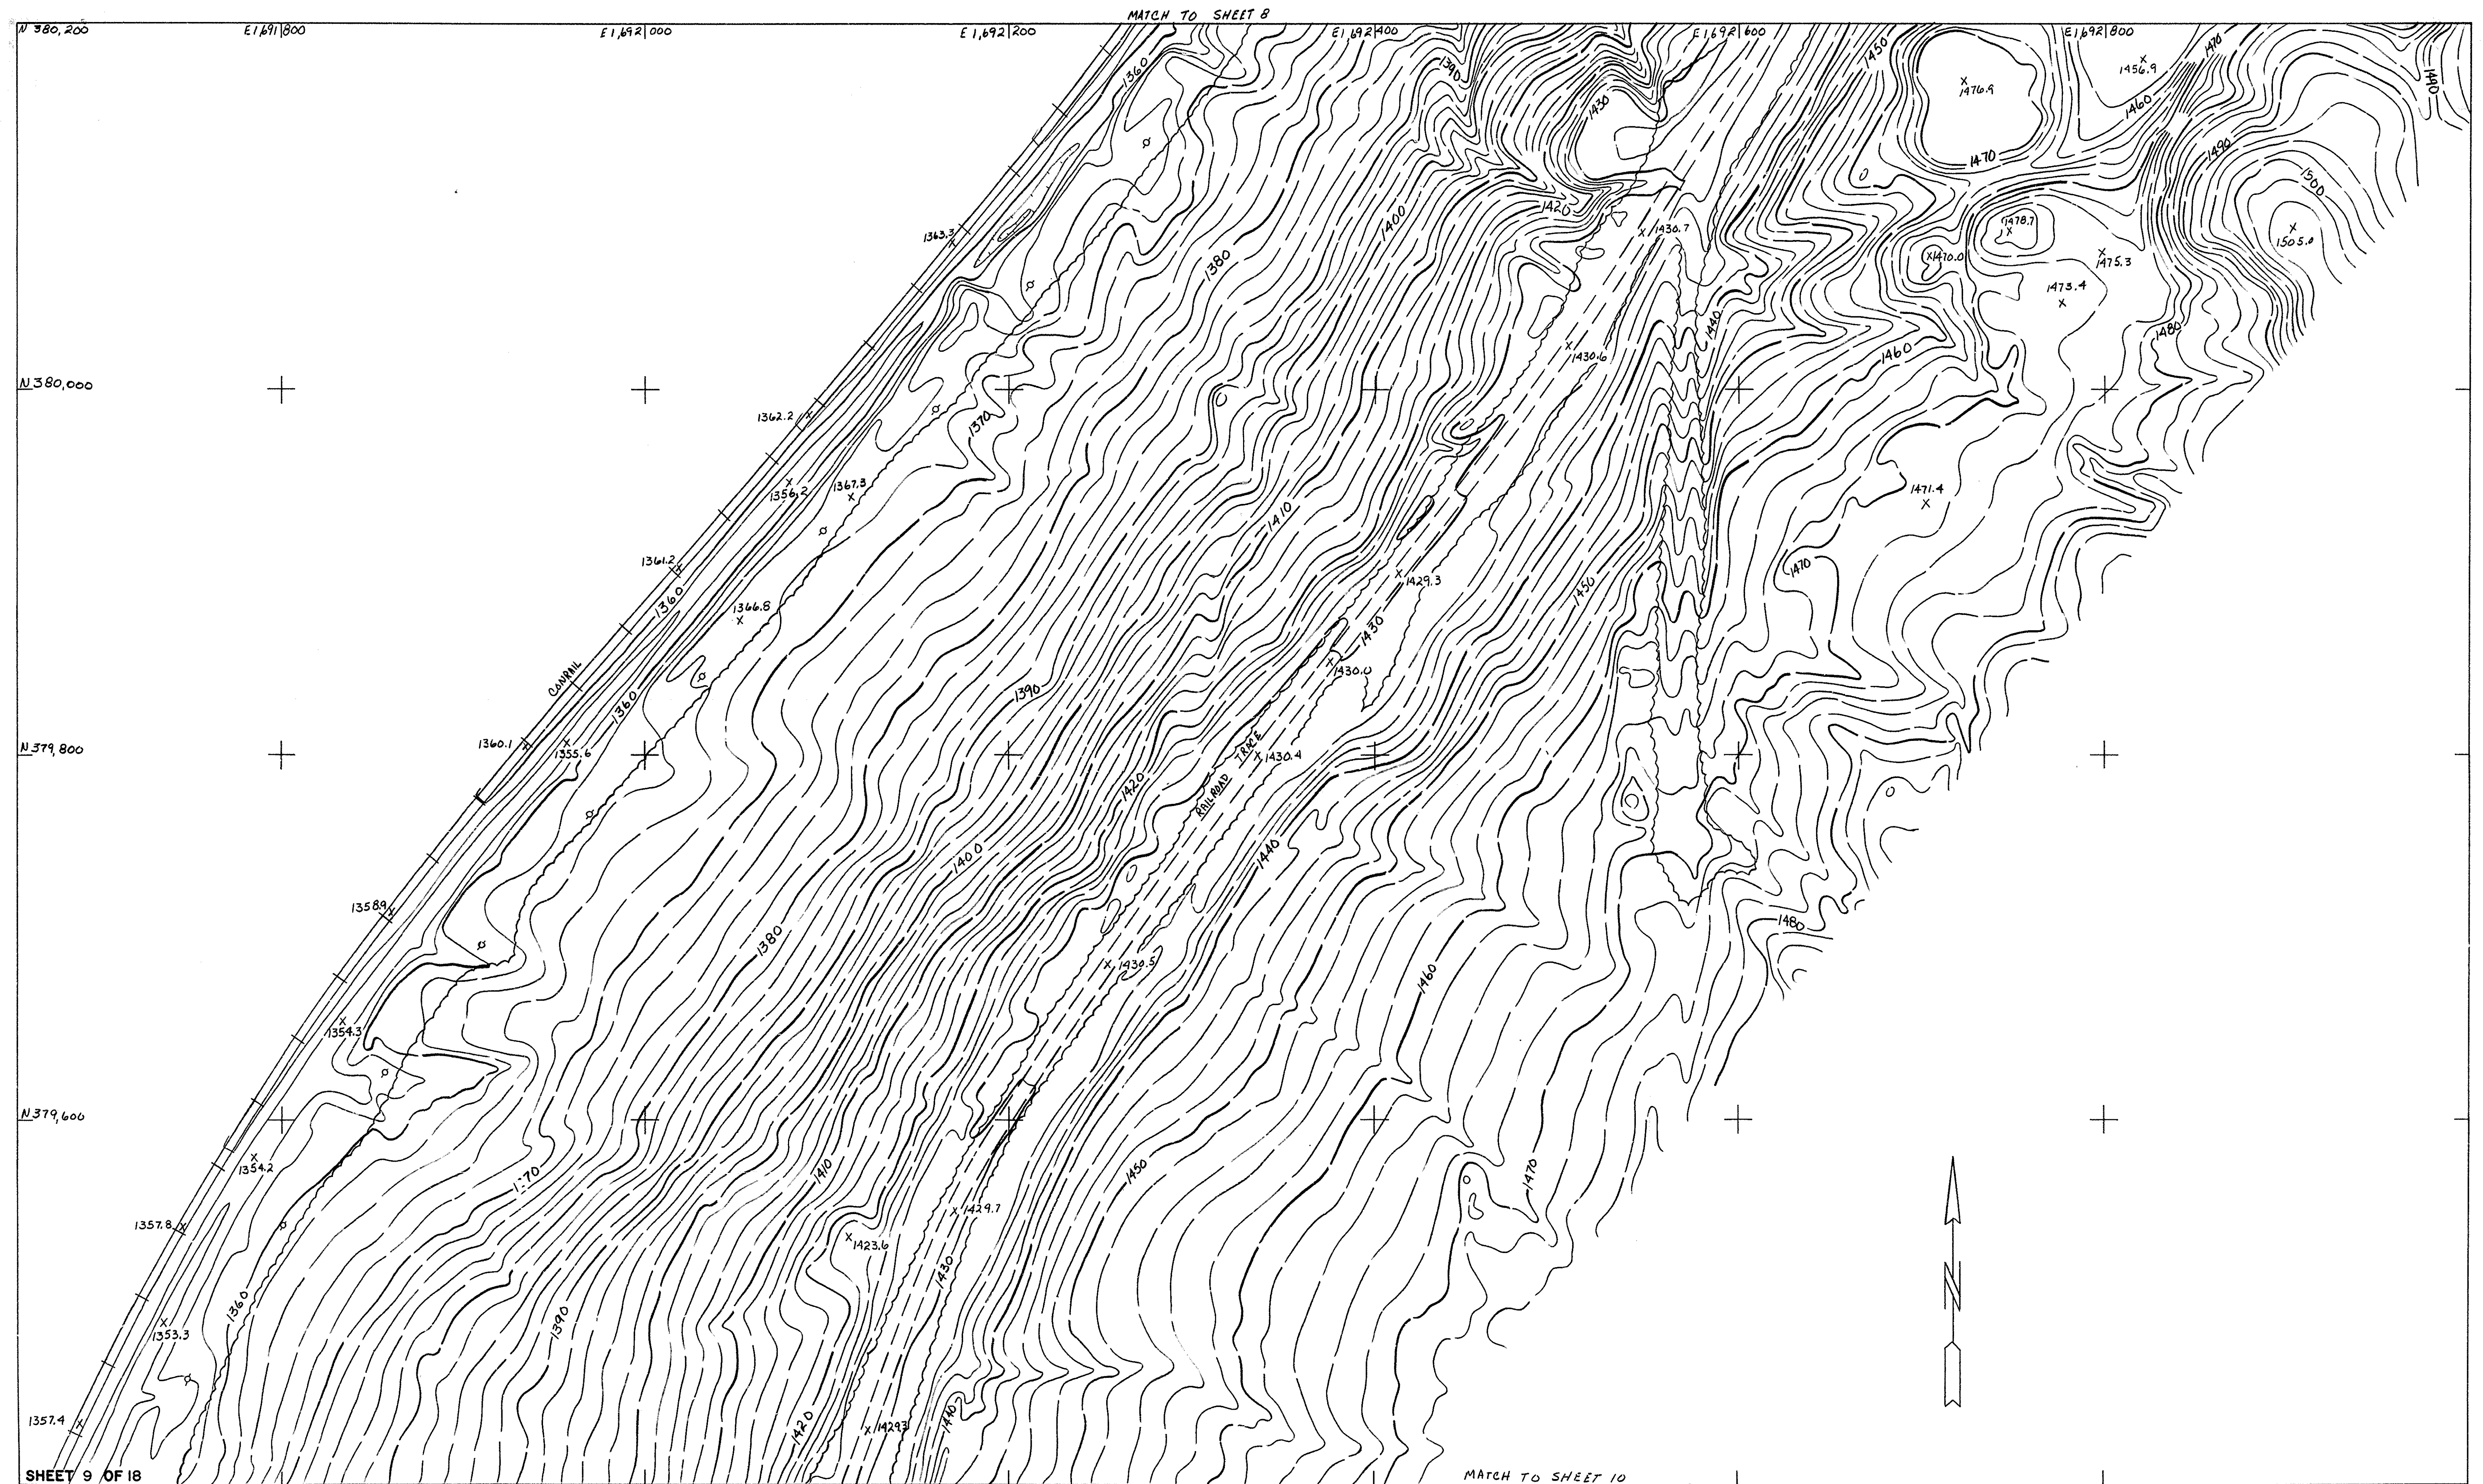

SHEET 9 OF 18

[illegible]

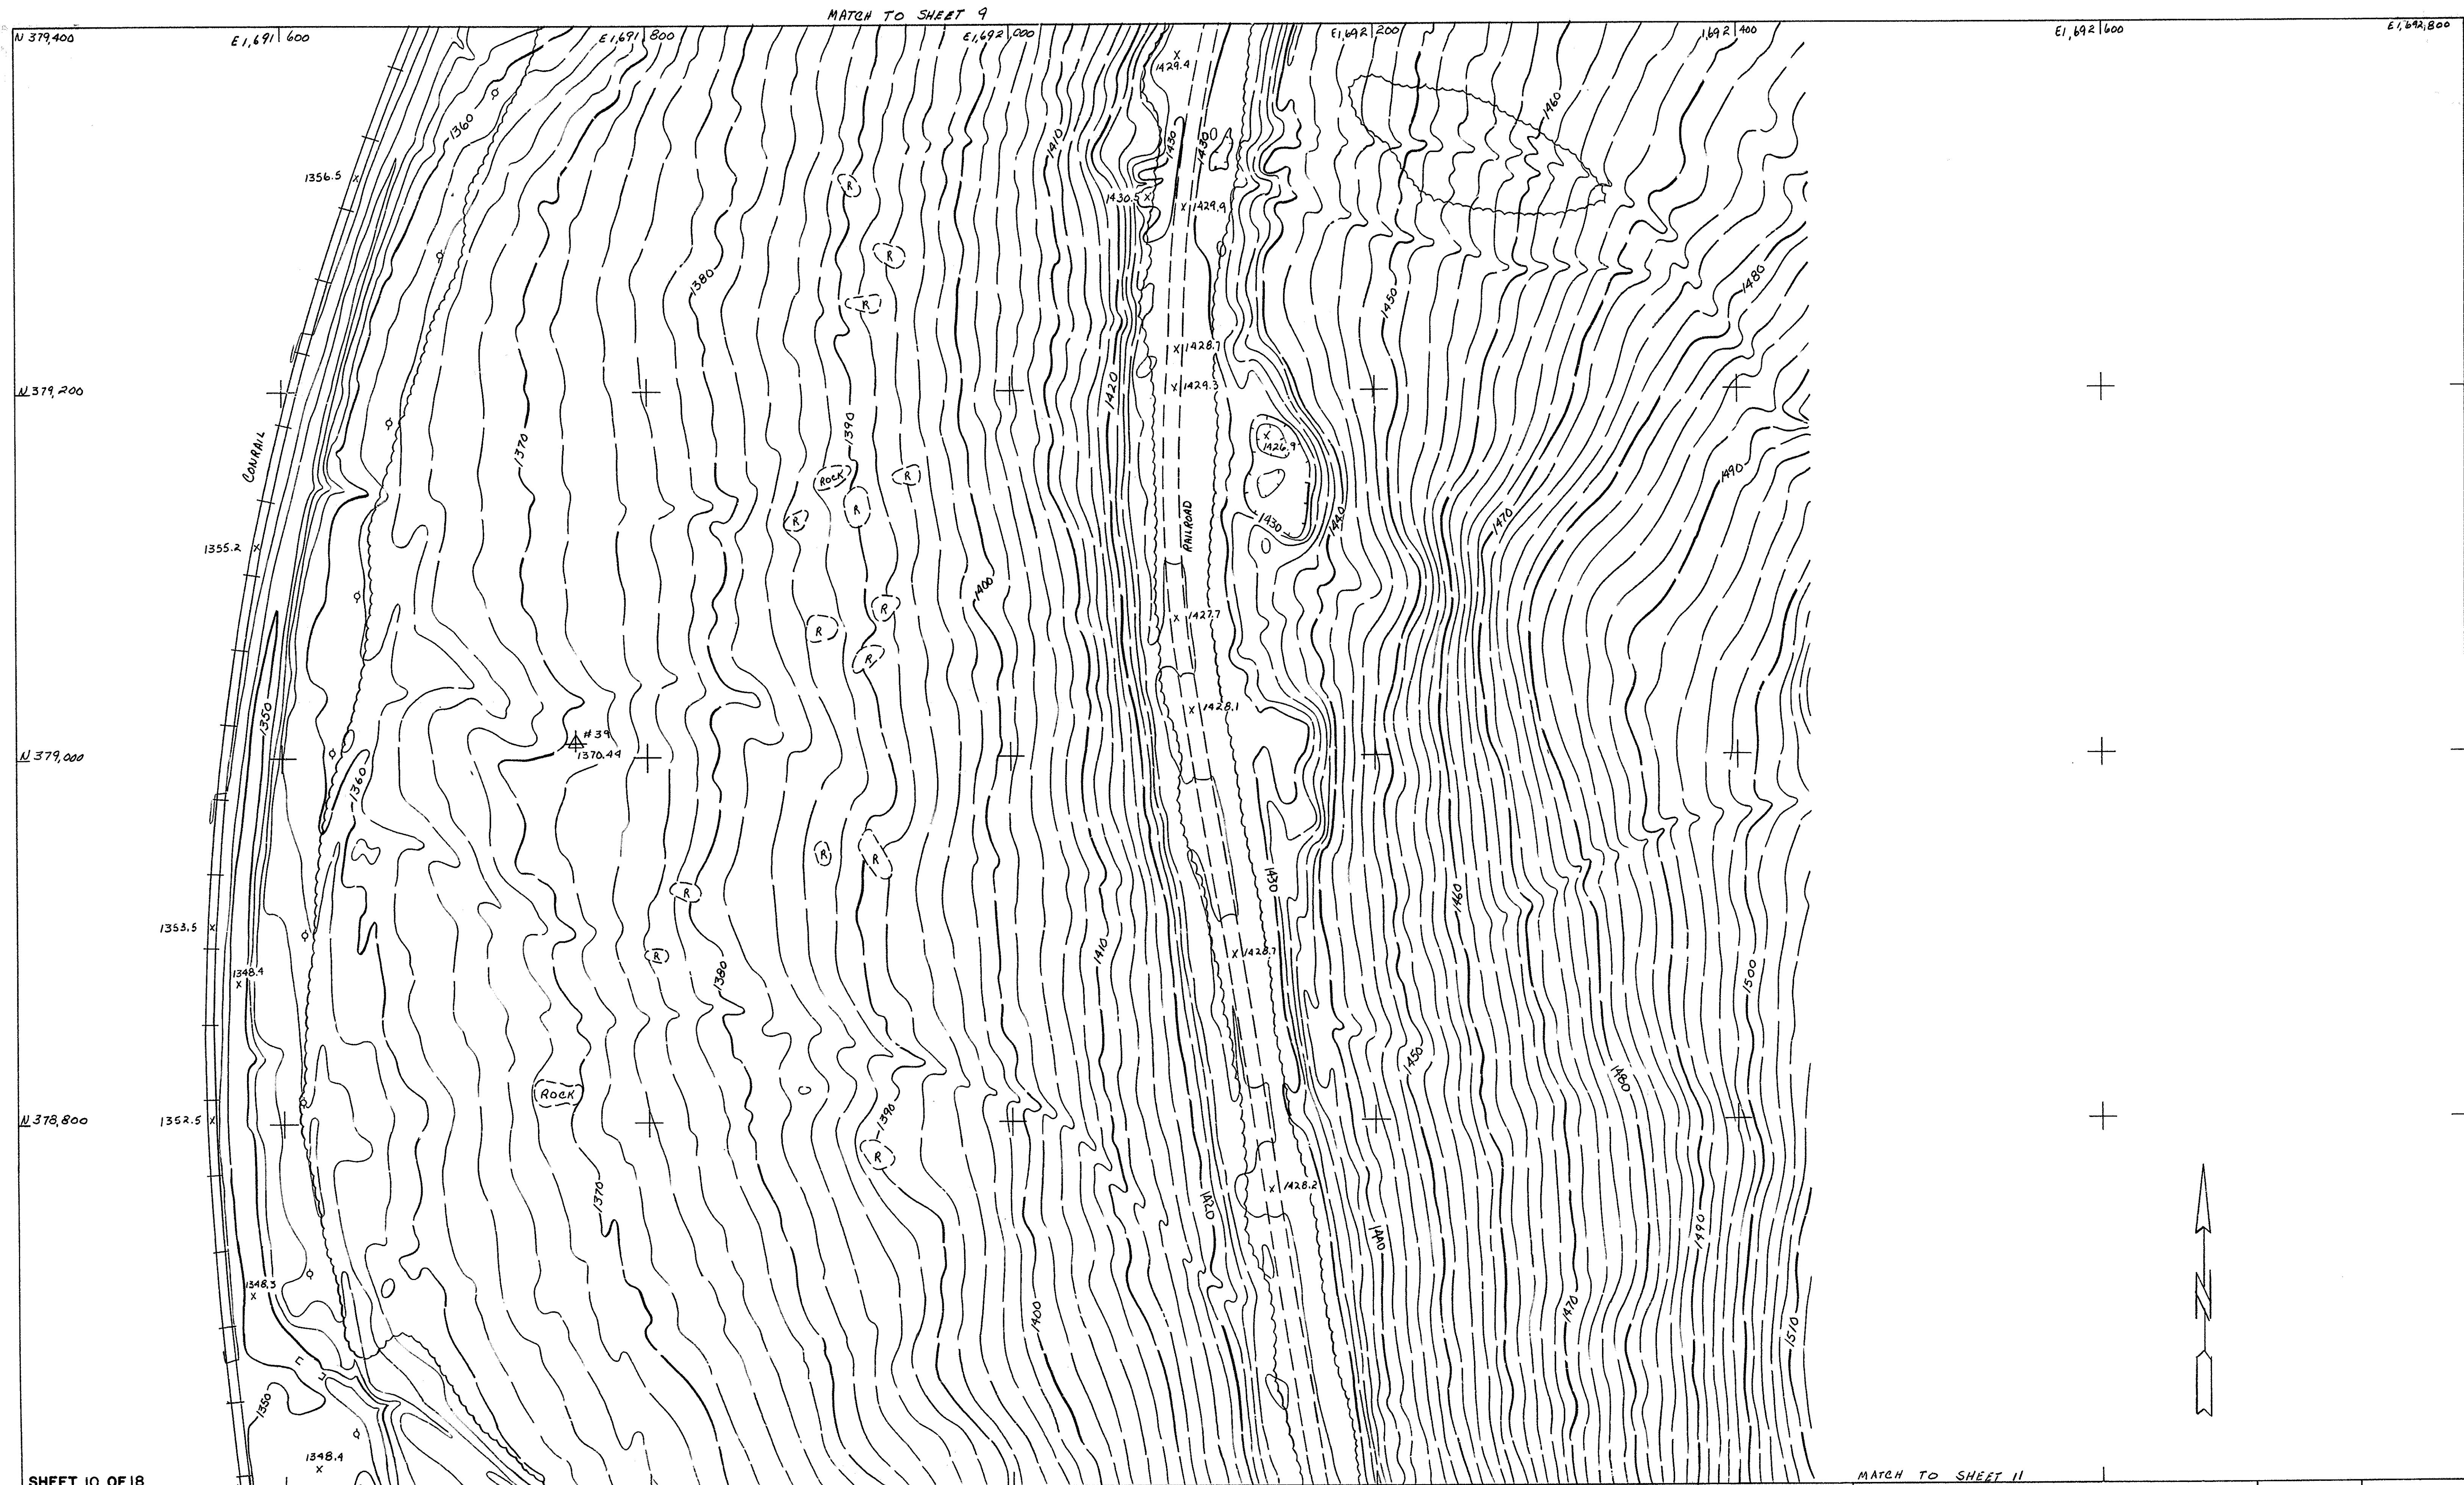


SHEET 10 OF 18

FLD. WK.	DRAWN	TRACED	CHECKED	REVISIONS:
FIFE 5/88	KUCERA 9/88	KUCERA 9/88	GN 10/88	
THOMAS 1981				

BY	DATE

HORIZONTAL DATUM: PENNSYLVANIA STATE PLANE COORDINATES SOUTH ZONE
BASED ON THOMAS SURVEY OF 1981.
VERTICAL DATUM NGVD 1929 BASED ON USC&GS MONUMENT Z-122

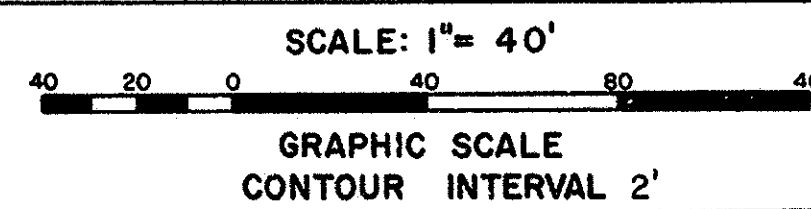


UNITED STATES DEPARTMENT OF THE INTERIOR
NATIONAL PARK SERVICE
DENVER SERVICE CENTER

TOPOGRAPHIC SHEET 10 OF 18
STAPLE BEND UNIT
ALLEGHENY PORTAGE RAILROAD N.H.S.

REGION
MID ATLANTIC

DRAWING NO.
423
41023

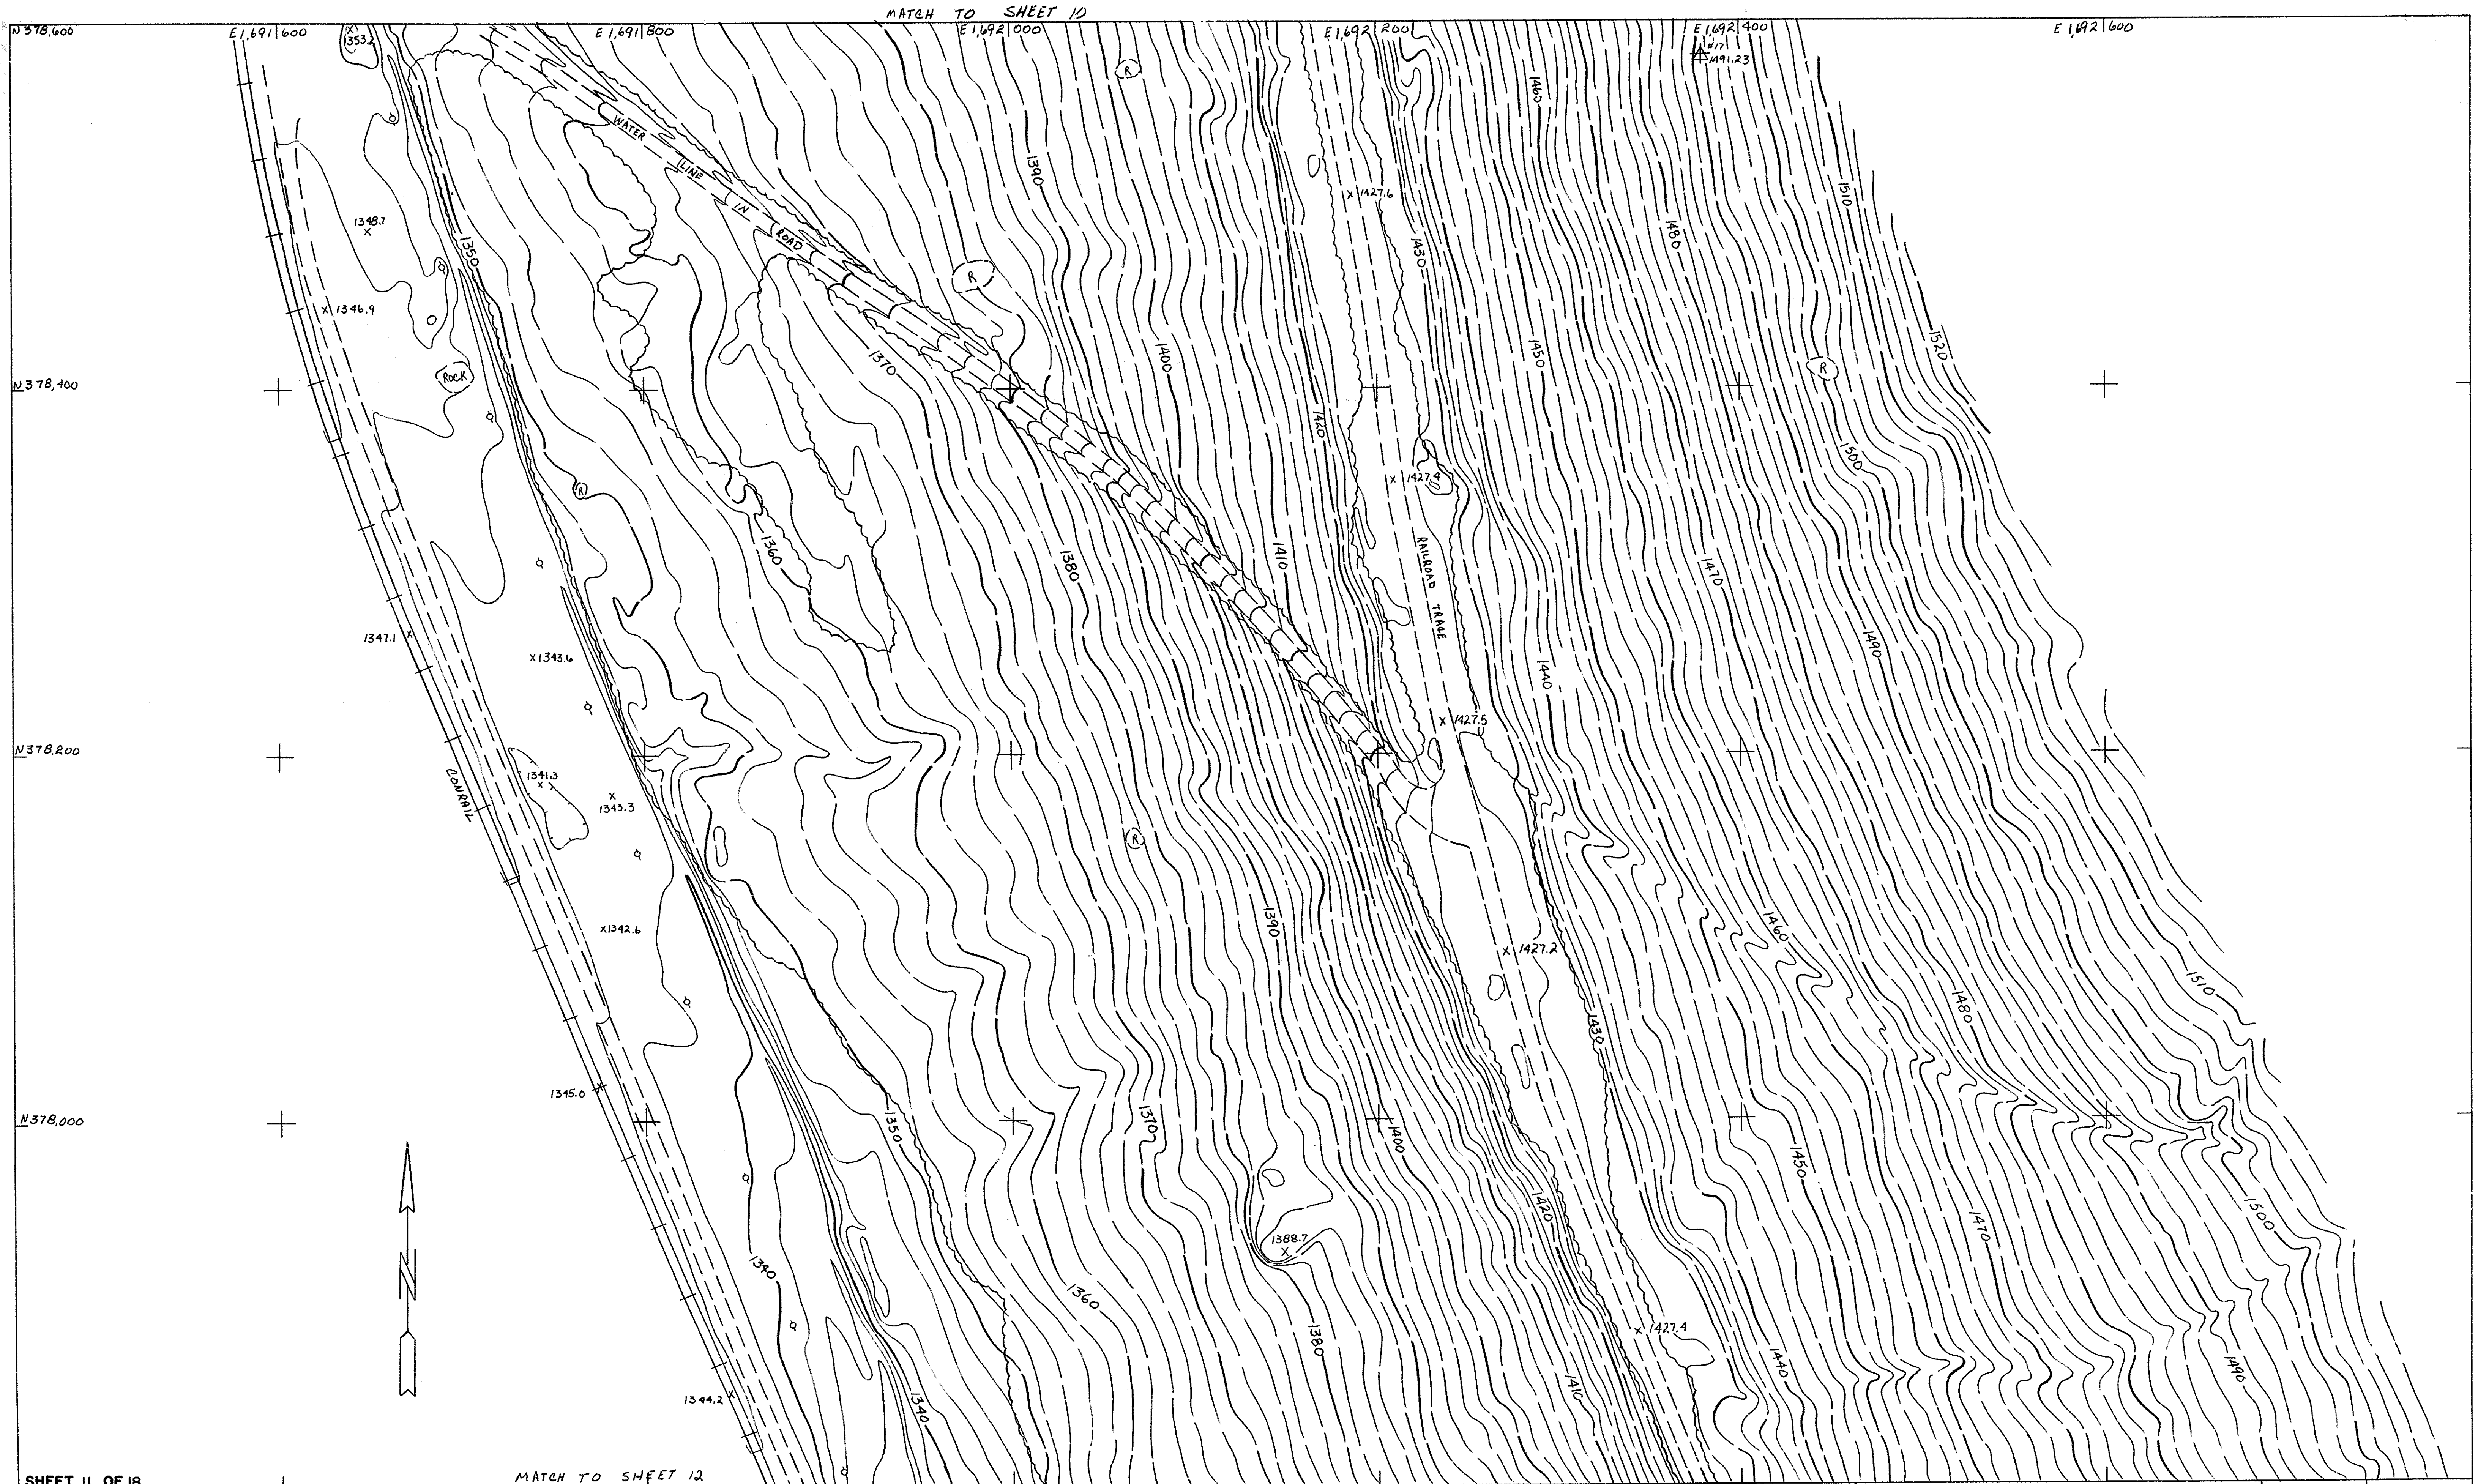

SHEET 11 OF 18

FLD. WK.	DRAWN	TRACED	CHECKED	REVISIONS:	BY	DATE
FIFE 5/88	KUCERA 9/88	KUCERA 9/88	GN 10/88			
THOMAS 1981						

MATCH TO SHEET 12

HORIZONTAL DATUM: PENNSYLVANIA STATE PLANE COORDINATES SOUTH ZONE
BASED ON THOMAS SURVEY OF 1981.
VERTICAL DATUM NGVD 1929 BASED ON USC&GS MONUMENT Z-122

SCALE: 1" = 40'

GRAPHIC SCALE
CONTOUR INTERVAL 2'

UNITED STATES DEPARTMENT OF THE INTERIOR
NATIONAL PARK SERVICE
DENVER SERVICE CENTER

TOPOGRAPHIC SHEET 11 OF 18
STAPLE BEND UNIT
ALLEGHENY PORTAGE RAILROAD N.H.S.

REGION
MID ATLANTIC


DRAWING NO.
423
41023

TELETYPE POST 100001



SHEET 12 OF 18					MATCH TO SHEET 14		HORIZONTAL DATUM: PENNSYLVANIA STATE PLANE COORDINATES SOUTH ZONE BASED ON THOMAS SURVEY OF 1981. VERTICAL DATUM NGVD 1929 BASED ON USC&GS MONUMENT Z-122		SCALE: 1"= 40' GRAPHIC SCALE CONTOUR INTERVAL 2'		UNITED STATES DEPARTMENT OF THE INTERIOR NATIONAL PARK SERVICE DENVER SERVICE CENTER		TOPOGRAPHIC SHEET 12 OF 18 STAPLE BEND UNIT ALLEGHENY PORTAGE RAILROAD N.H.S.		REGION MID ATLANTIC		DRAWING NO. 423 41023	
FLD. WK.	DRAWN	TRACED	CHECKED	REVISIONS:	BY	DATE												
FIFE 5/88 THOMAS 1981	KUCERA 9/88	KUCERA 9/88	GN 10/88															


TELETYPE POST NO. 0000

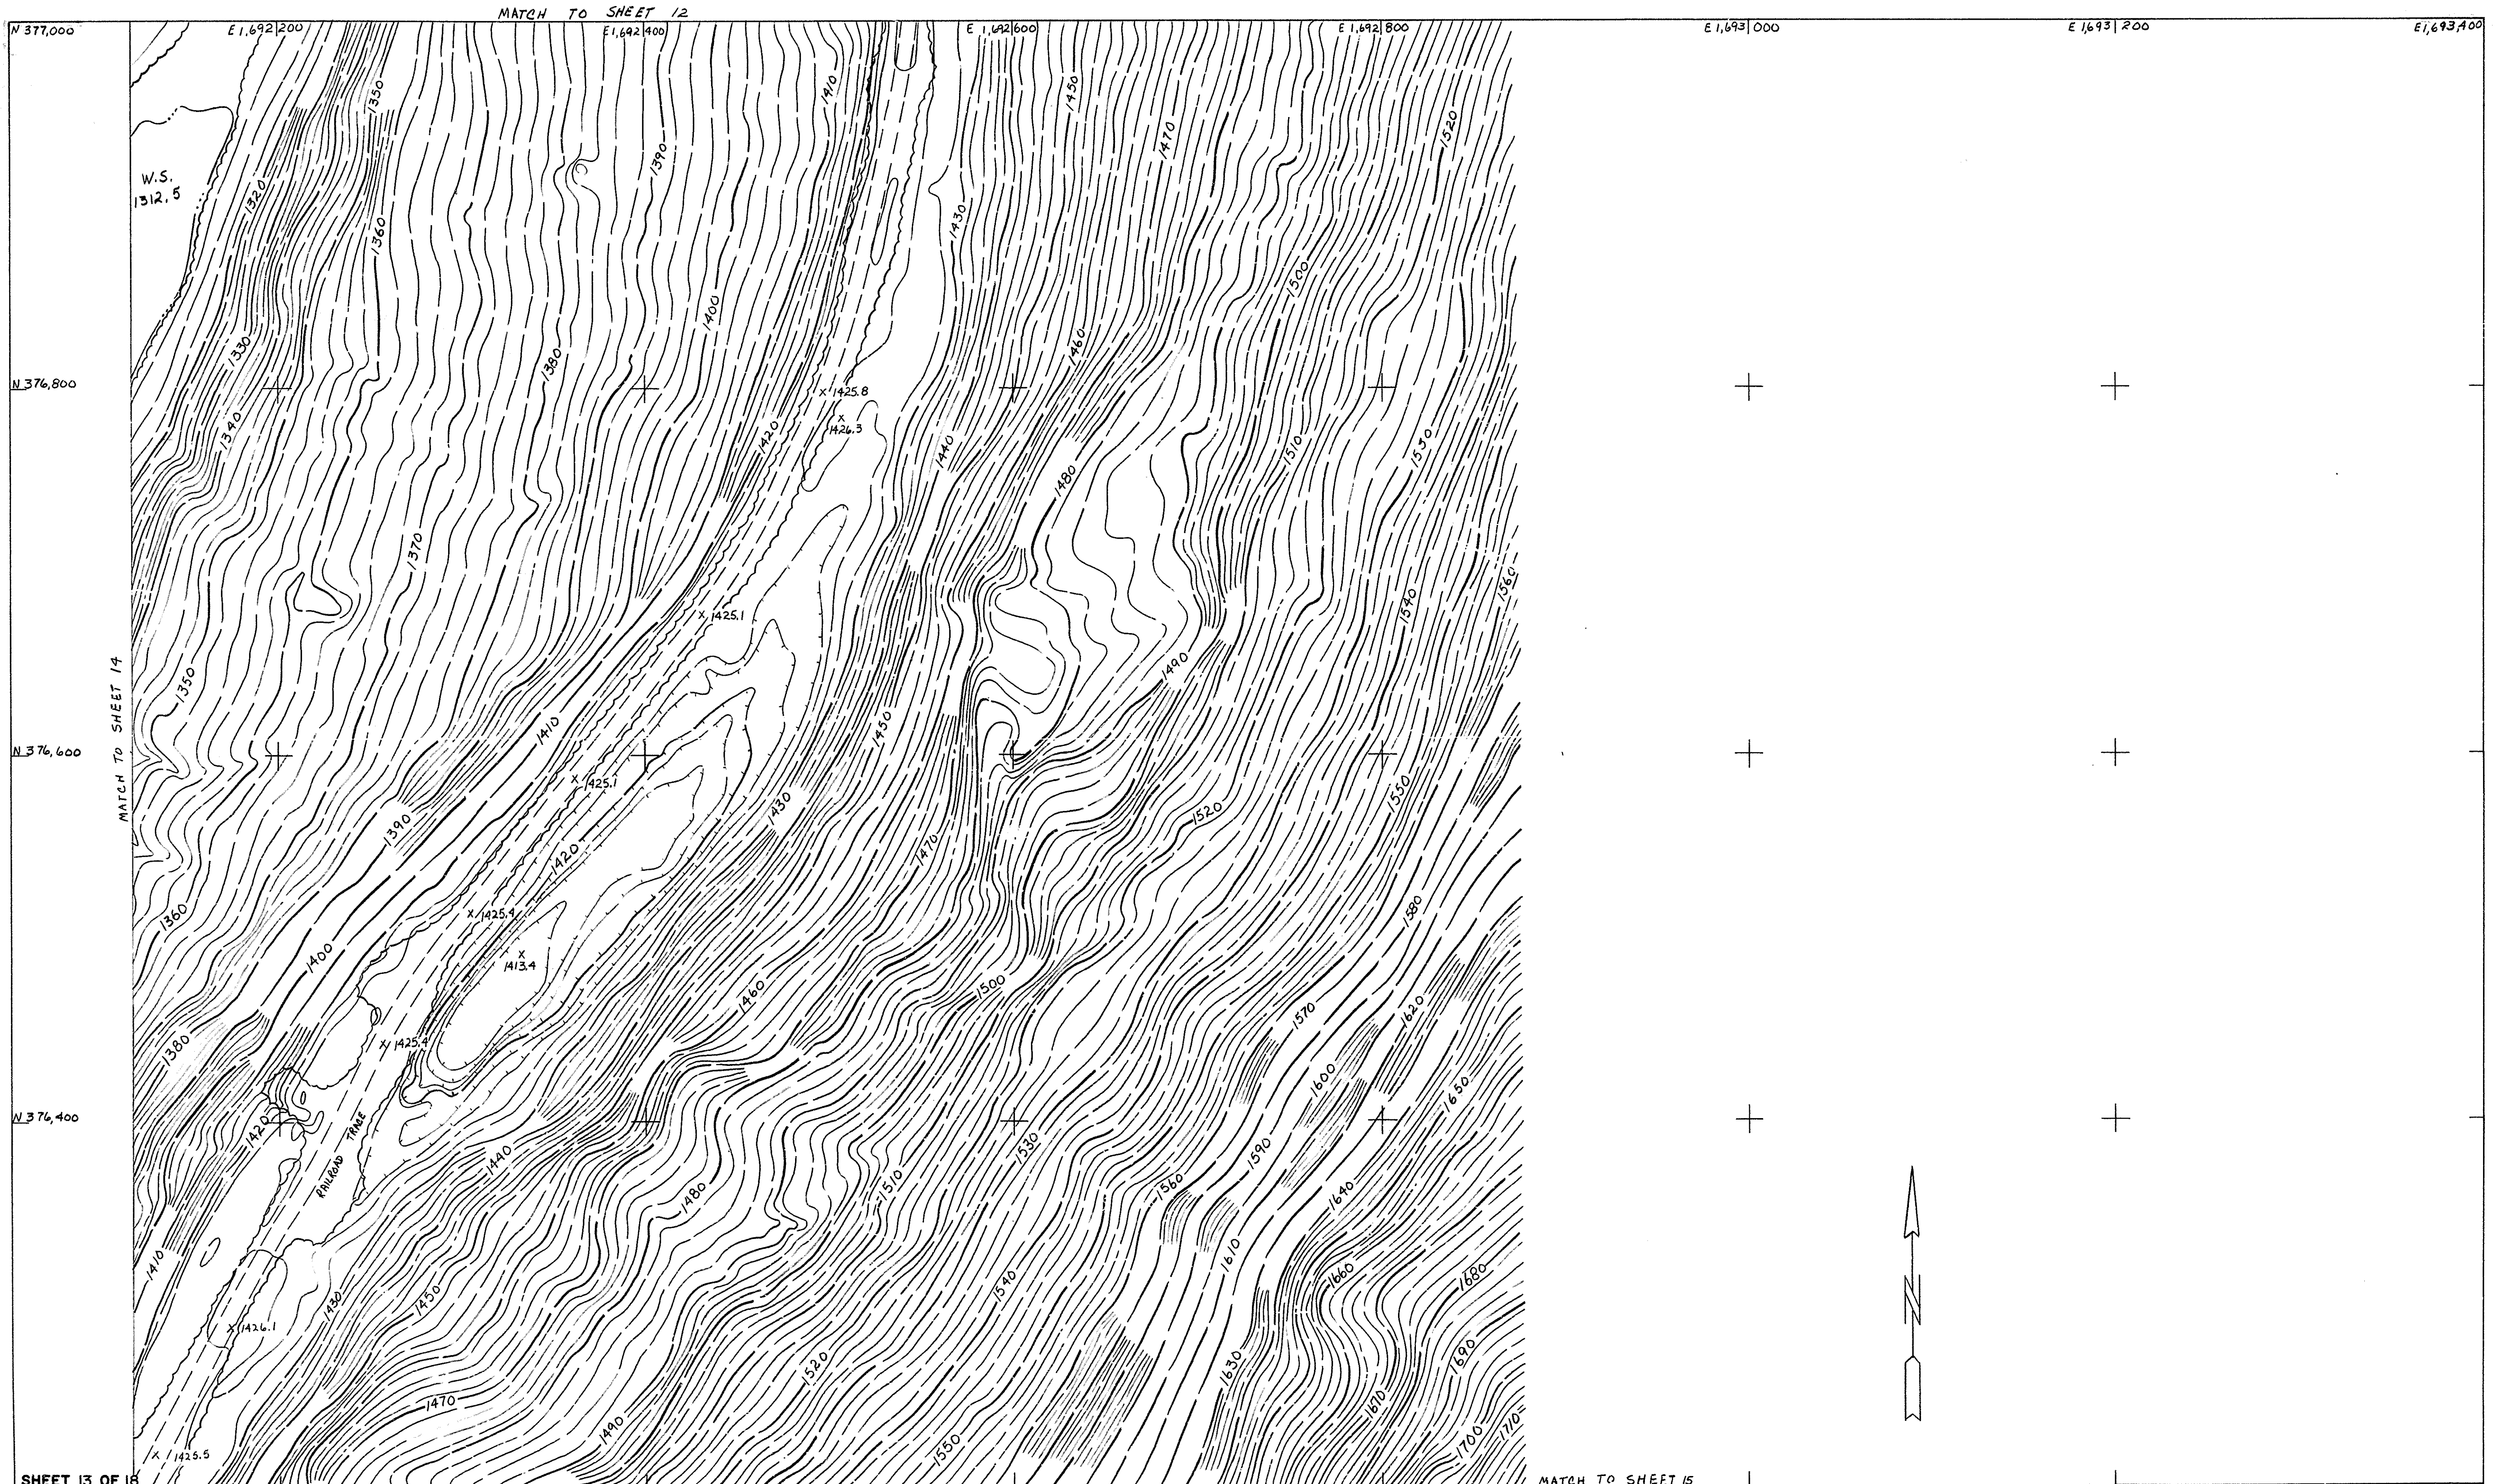


12/21/77				2/1/81		BY		DATE		HORIZONTAL DATUM: PENNSYLVANIA STATE PLANE COORDINATES SOUTH ZONE BASED ON THOMAS SURVEY OF 1991. VERTICAL DATUM NGVD 1929 BASED ON USC&GS MONUMENT Z-122		SCALE: 1"= 40'  GRAPHIC SCALE CONTOUR INTERVAL 2'		UNITED STATES DEPARTMENT OF THE INTERIOR NATIONAL PARK SERVICE DENVER SERVICE CENTER		TOPOGRAPHIC SHEET 13 OF 18 STAPLE BEND UNIT ALLEGHENY PORTAGE RAILROAD N.H.S.		REGION MID ATLANTIC		DRAWING NO. 423 41023	
FLD. WK.	DRAWN	TRACED	CHECKED	REVISIONS:																	
FIFE 5/88 THOMAS 1981	KUCERA 9/88	KUCERA 9/88	GN 10/88																		



SHEET 14 OF 18					MATCH TO SHEET 16		BY		DATE	HORIZONTAL DATUM: PENNSYLVANIA STATE PLANE COORDINATES SOUTH ZONE BASED ON THOMAS SURVEY OF 1981. VERTICAL DATUM NGVD 1929 BASED ON USC&GS MONUMENT Z-122		SCALE: 1" = 40'		UNITED STATES DEPARTMENT OF THE INTERIOR NATIONAL PARK SERVICE DENVER SERVICE CENTER		TOPOGRAPHIC SHEET 14 OF 18 STAPLE BEND UNIT ALLEGHENY PORTAGE RAILROAD N.H.S.		REGION MID ATLANTIC		DRAWING NO. 423 41023	
FLD. WK.	DRAWN	TRACED	CHECKED	REVISIONS:																	
FIFE 5/88	KUCERA 9/88	KUCERA 9/88	GN 10/88																		
THOMAS 1981																					

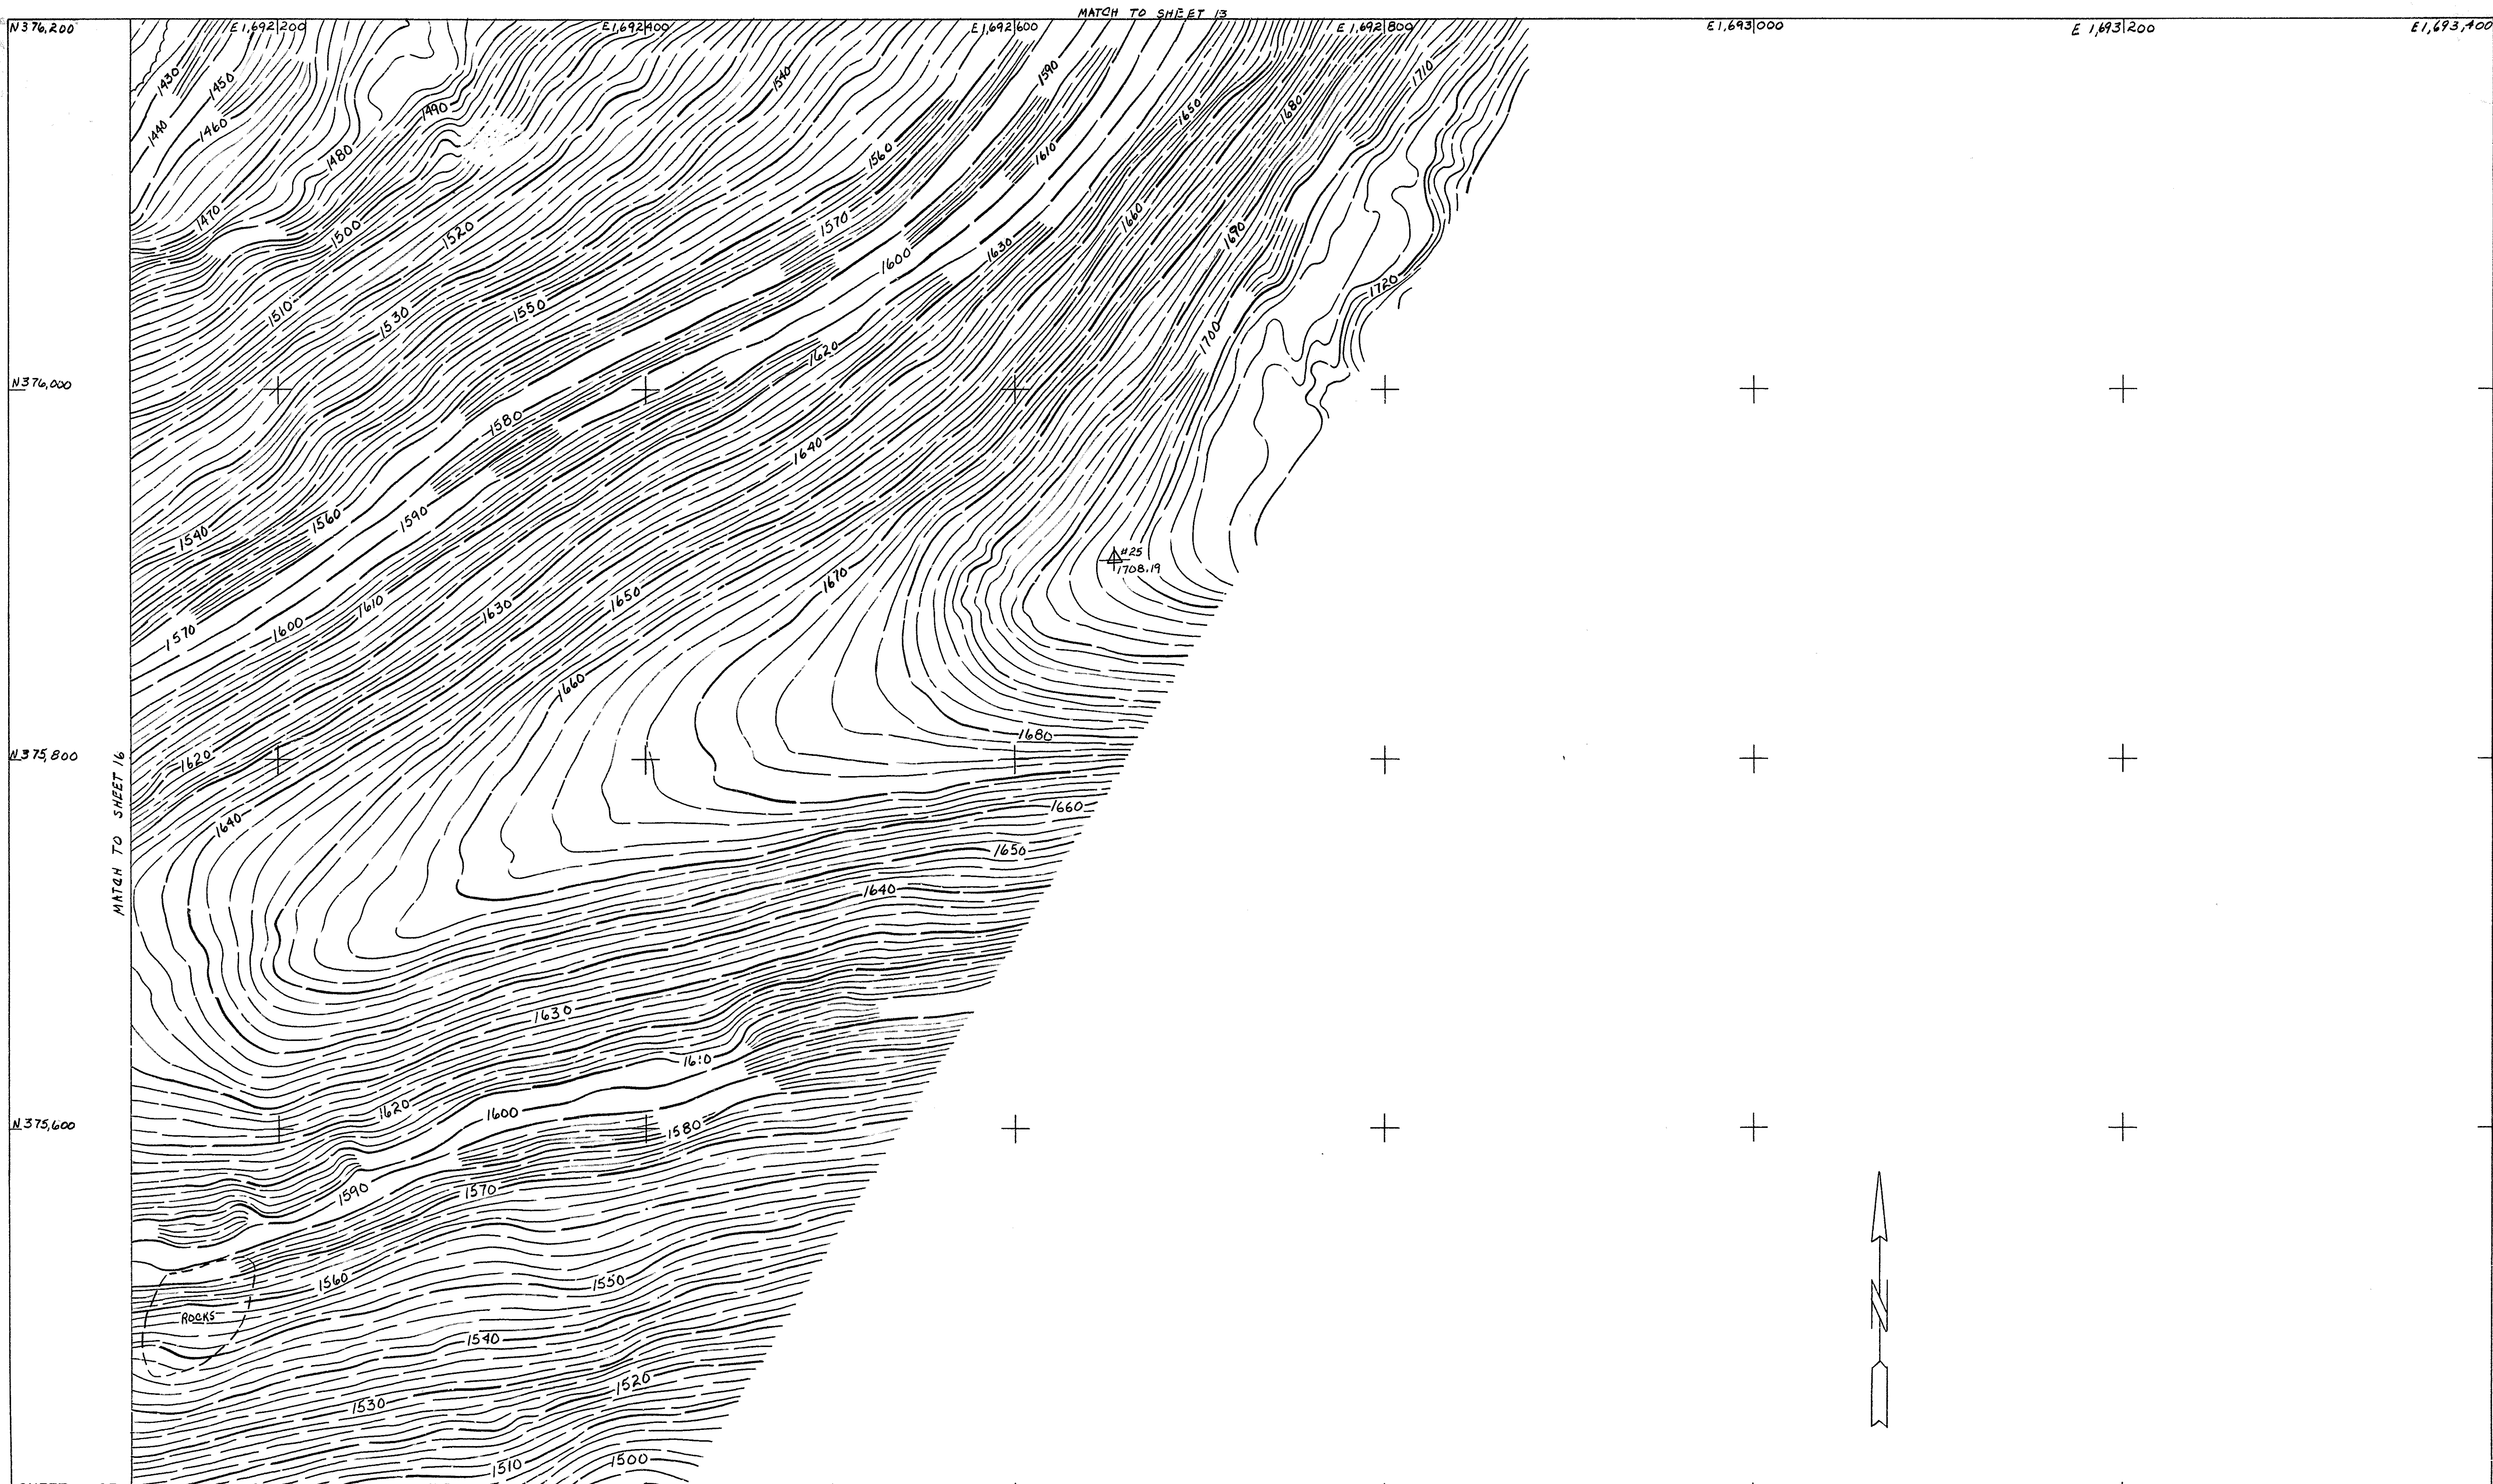


SHEET 15 OF 18					MATCH TO SHEET 17	
----------------	--	--	--	--	-------------------	--	--	

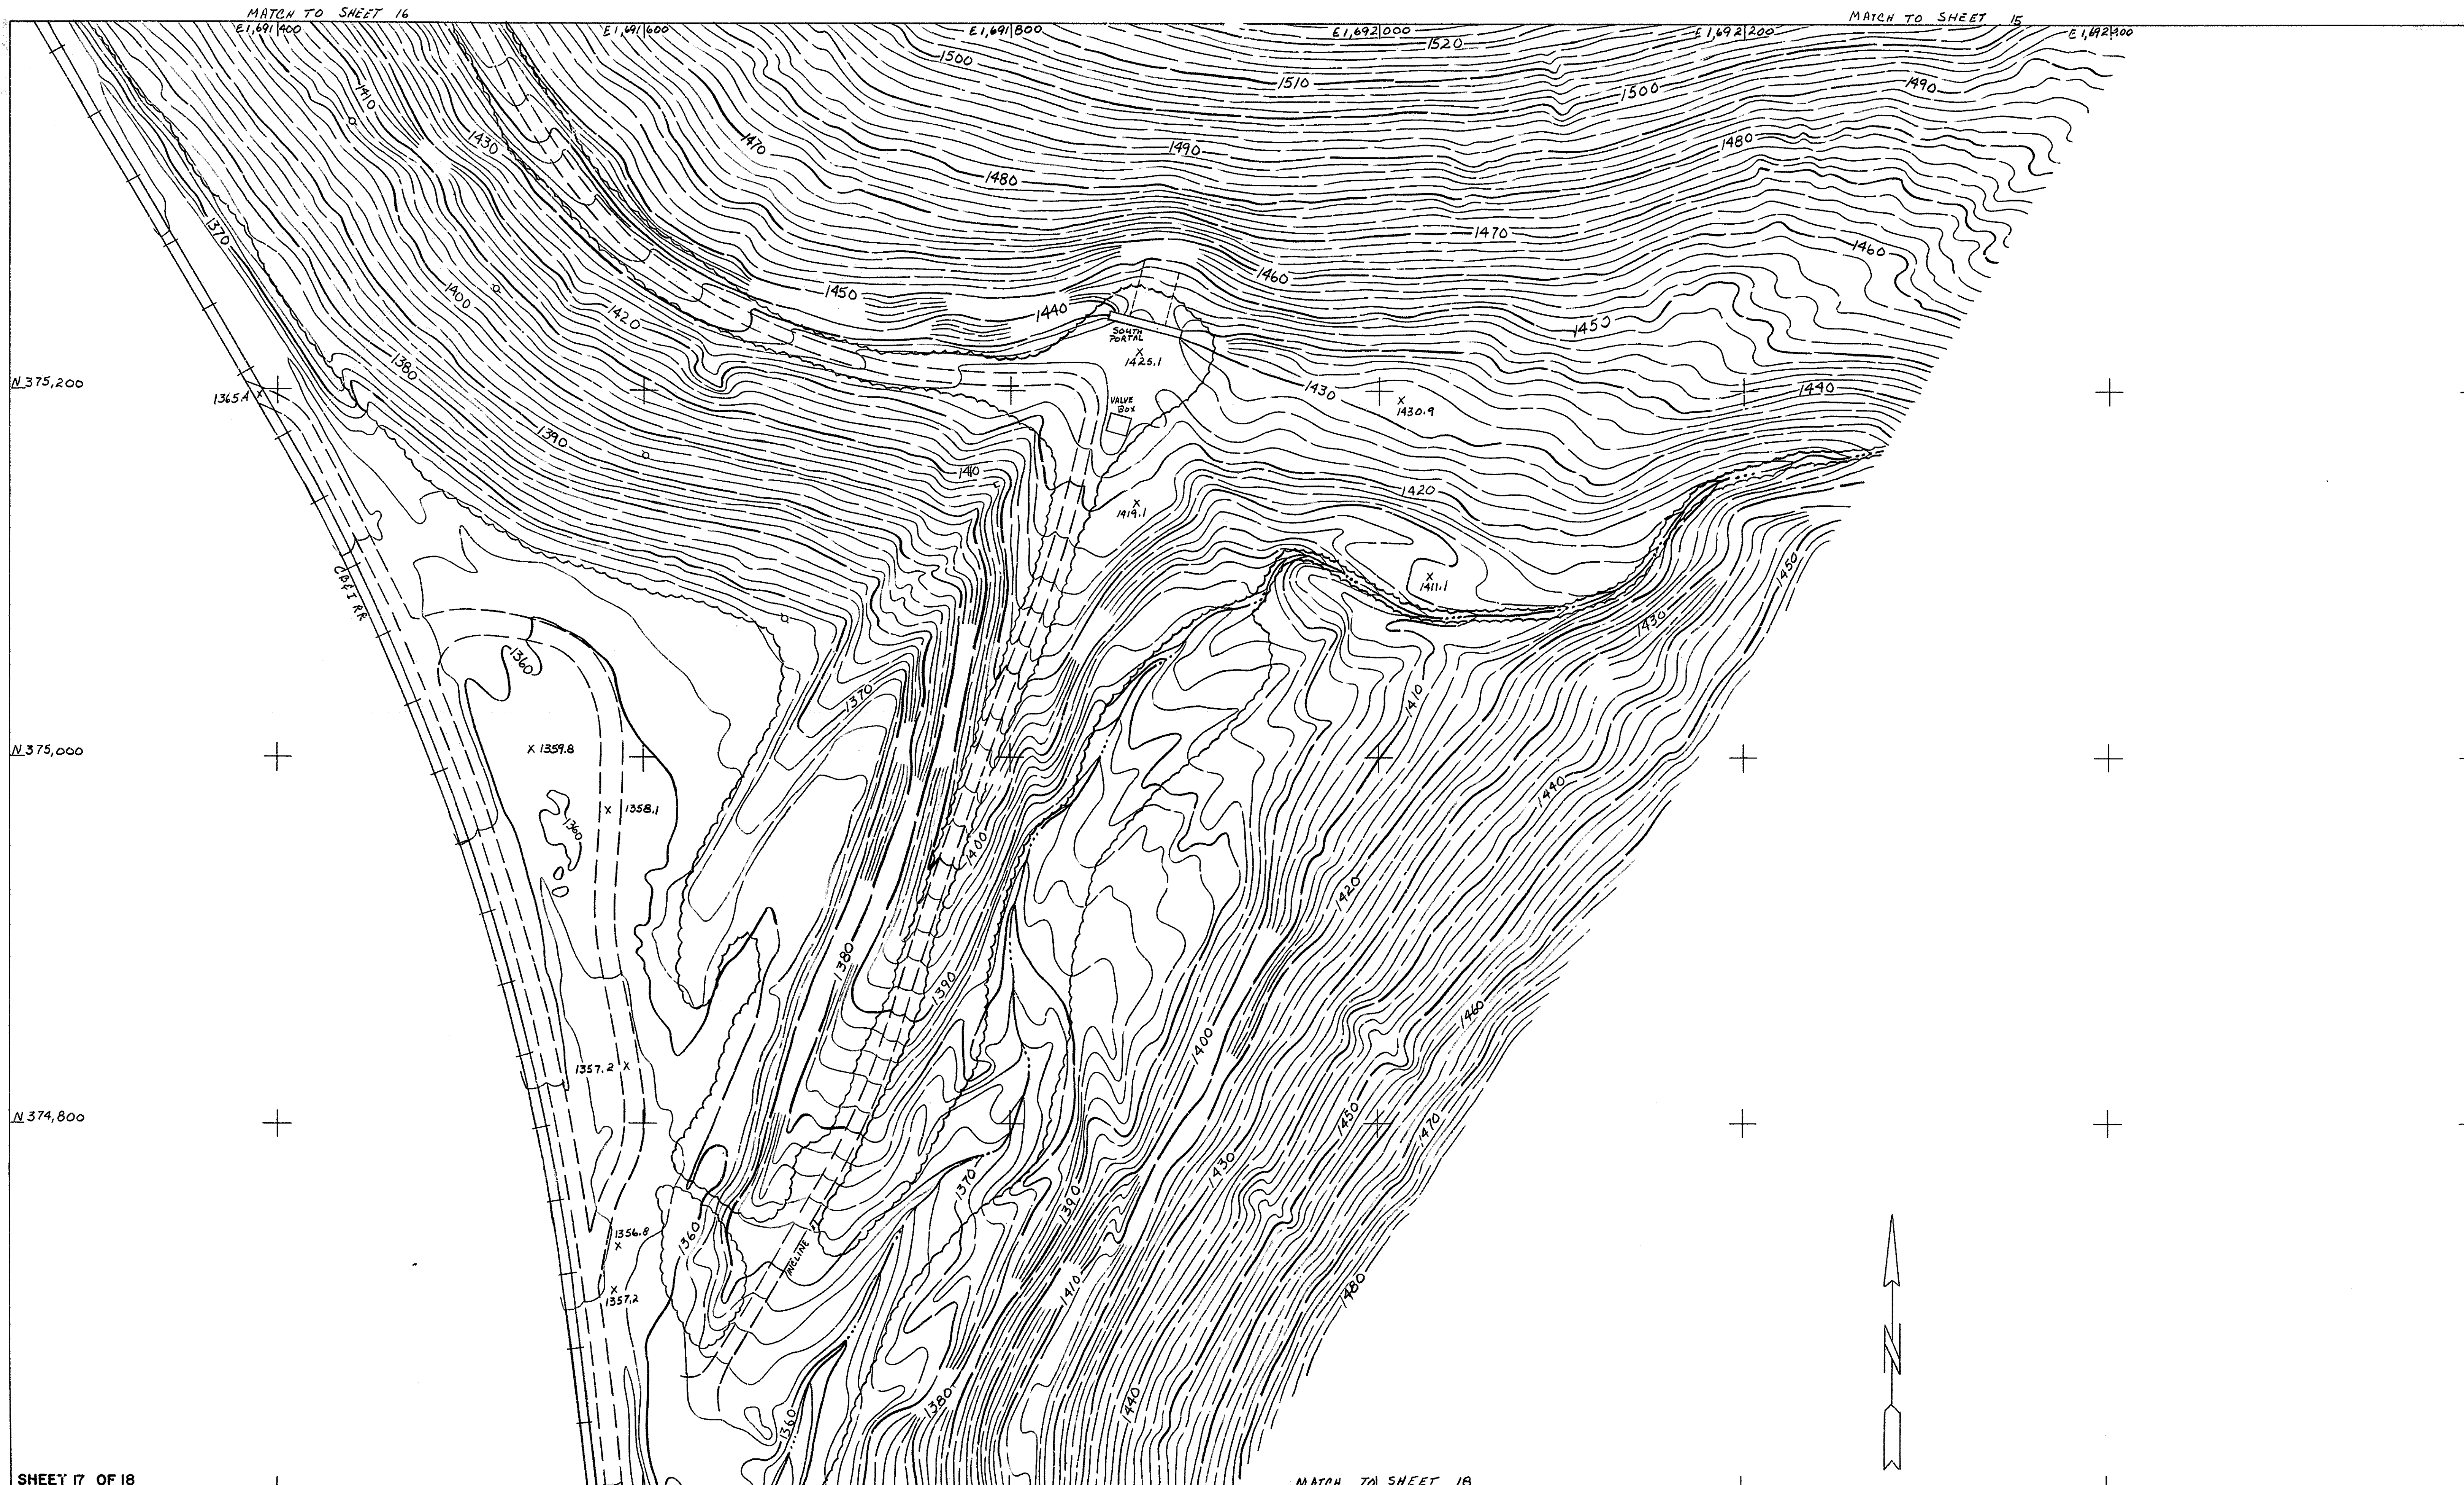

SHEET 17 OF 18					BY		DATE	HORIZONTAL DATUM: PENNSYLVANIA STATE PLANE COORDINATES SOUTH ZONE BASED ON THOMAS SURVEY OF 1981. VERTICAL DATUM NGVD 1929 BASED ON USC&GS MONUMENT 'Z'-122		SCALE: 1"=40' GRAPHIC SCALE CONTOUR INTERVAL 2'		UNITED STATES DEPARTMENT OF THE INTERIOR NATIONAL PARK SERVICE DENVER SERVICE CENTER		TOPOGRAPHIC SHEET 17 OF 18 STAPLE BEND UNIT ALLEGHENY PORTAGE RAILROAD N.H.S.		REGION MID ATLANTIC	DRAWING NO. 423 41023
FLD. WK.	DRAWN	TRACED	CHECKED	REVISIONS:													
FIFE 5/88 THOMAS 1981	KUCERA 9/88	KUCERA 9/88	GN 10/88														

TELETYPE POST 100000

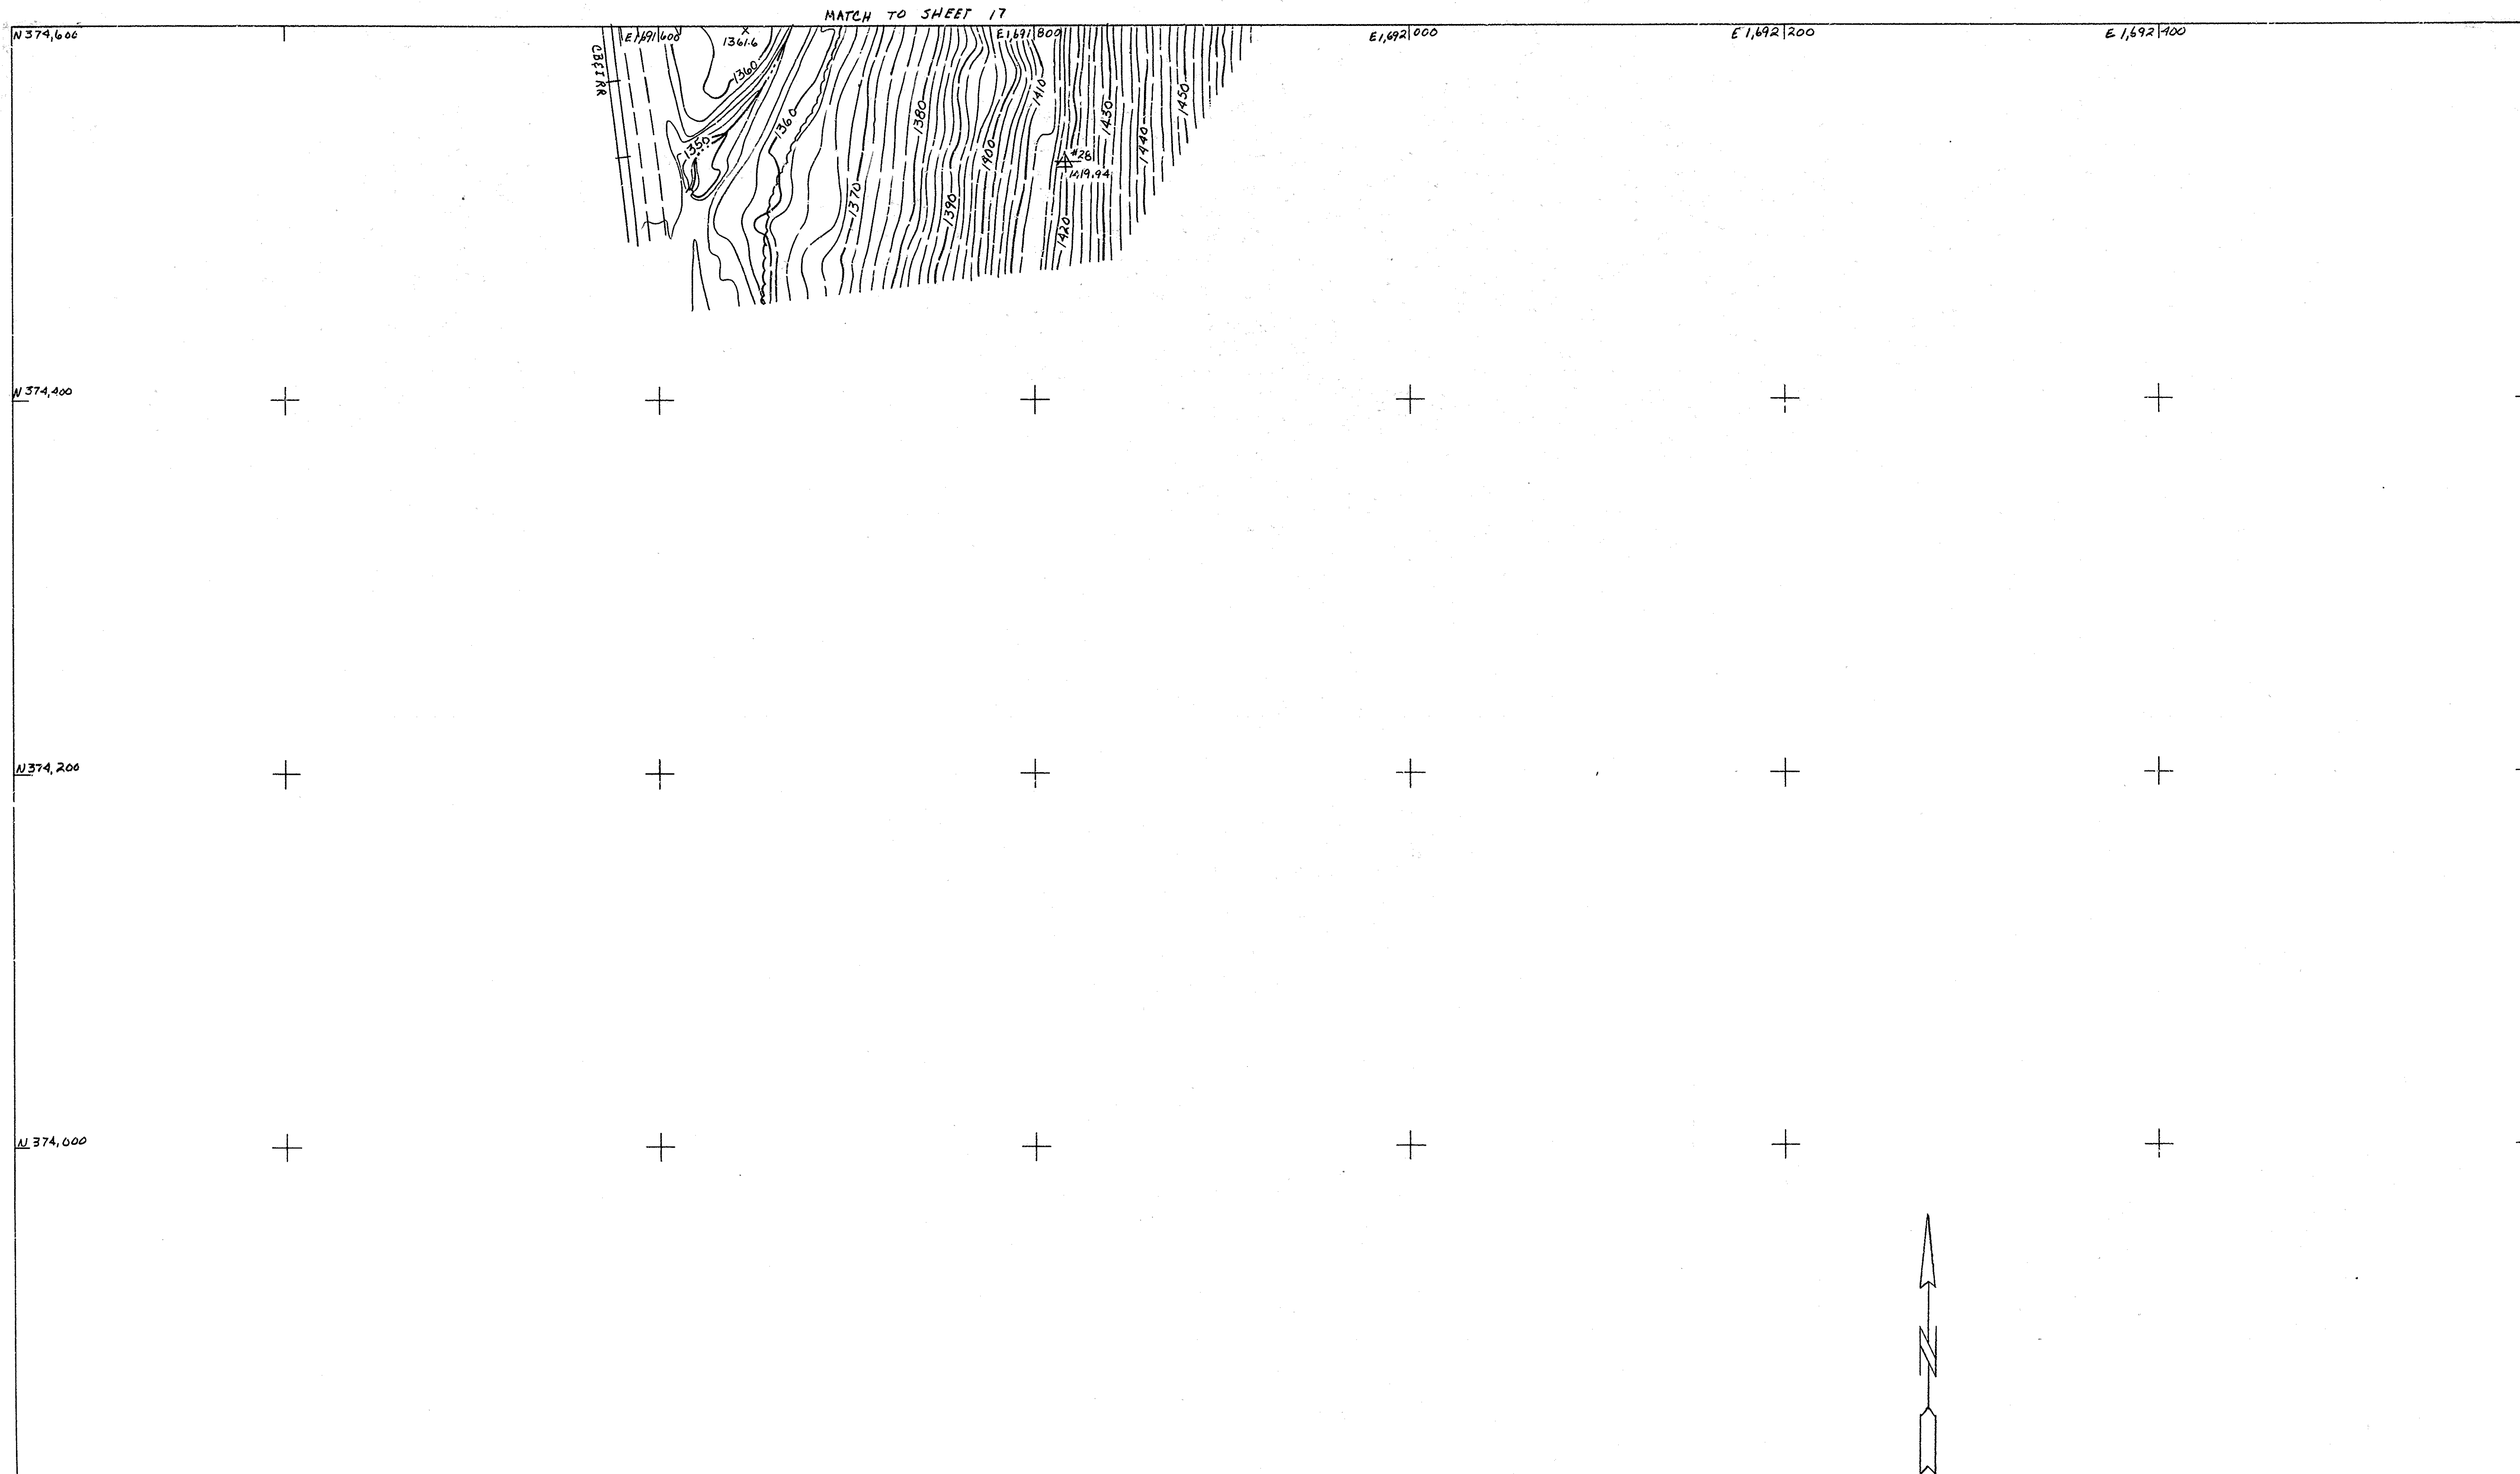

SHEET 18 OF 18					BY	DATE	HORIZONTAL DATUM: PENNSYLVANIA STATE PLANE COORDINATES SOUTH ZONE BASED ON THOMAS SURVEY OF 1981. VERTICAL DATUM NGVD 1929 BASED ON USC&GS MONUMENT. Z-122	SCALE: 1"= 40' GRAPHIC SCALE CONTOUR INTERVAL 2'	UNITED STATES DEPARTMENT OF THE INTERIOR NATIONAL PARK SERVICE DENVER SERVICE CENTER	TOPOGRAPHIC SHEET 18 OF 18 STAPLE BEND UNIT ALLEGHENY PORTAGE RAILROAD N.H.S.	REGION MID ATLANTIC	DRAWING NO. 423 41023
FILE 5/88 THOMAS 1981	DRAWN KUCERA 9/88	TRACED KUCERA 9/88	CHECKED GN 10/88	REVISIONS:								

TELETYPE POST HOBBS