
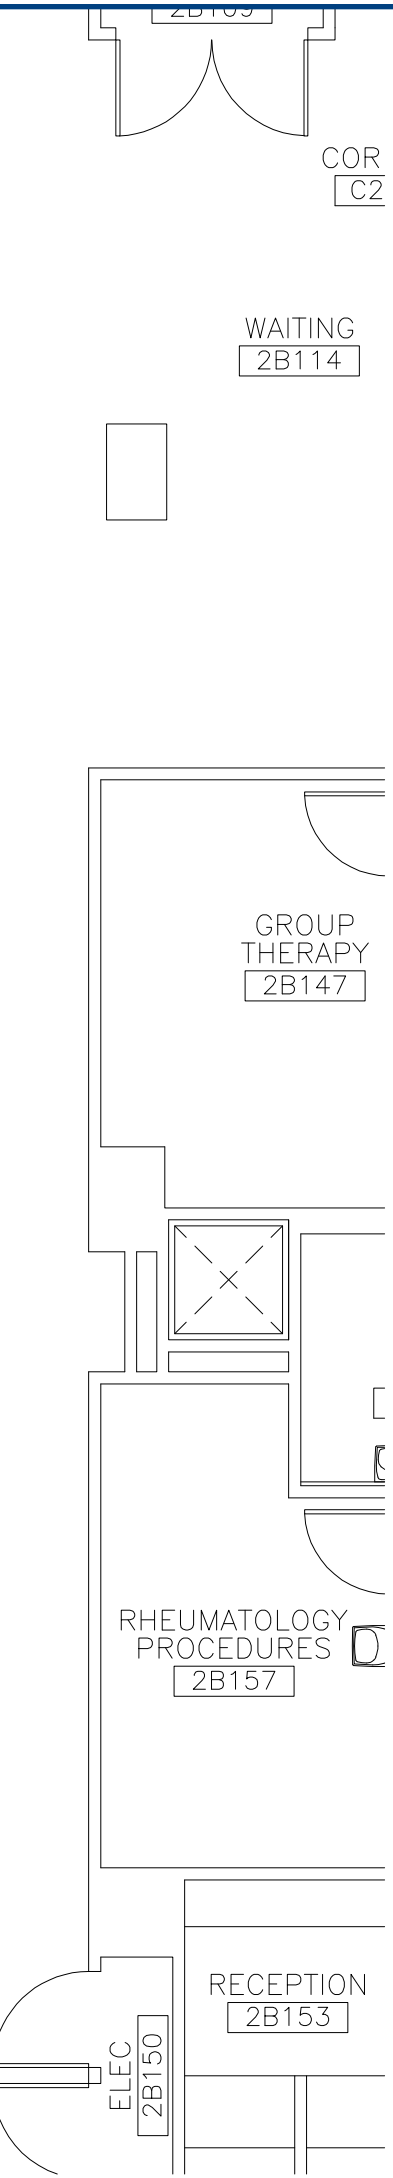
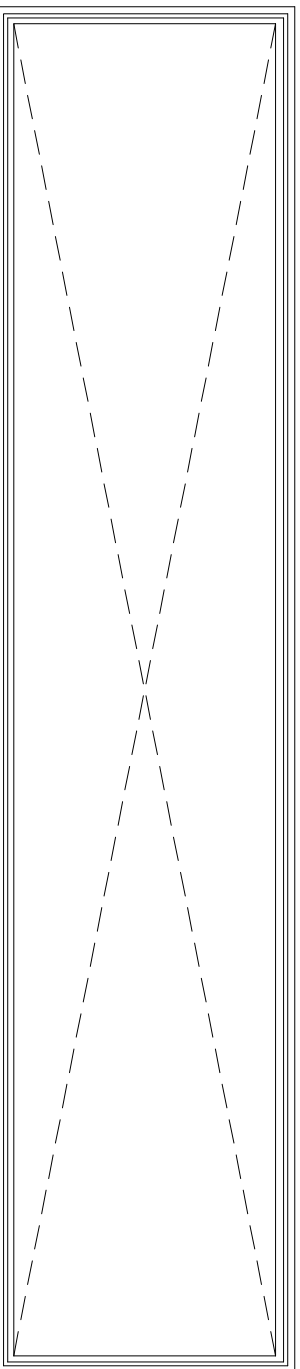
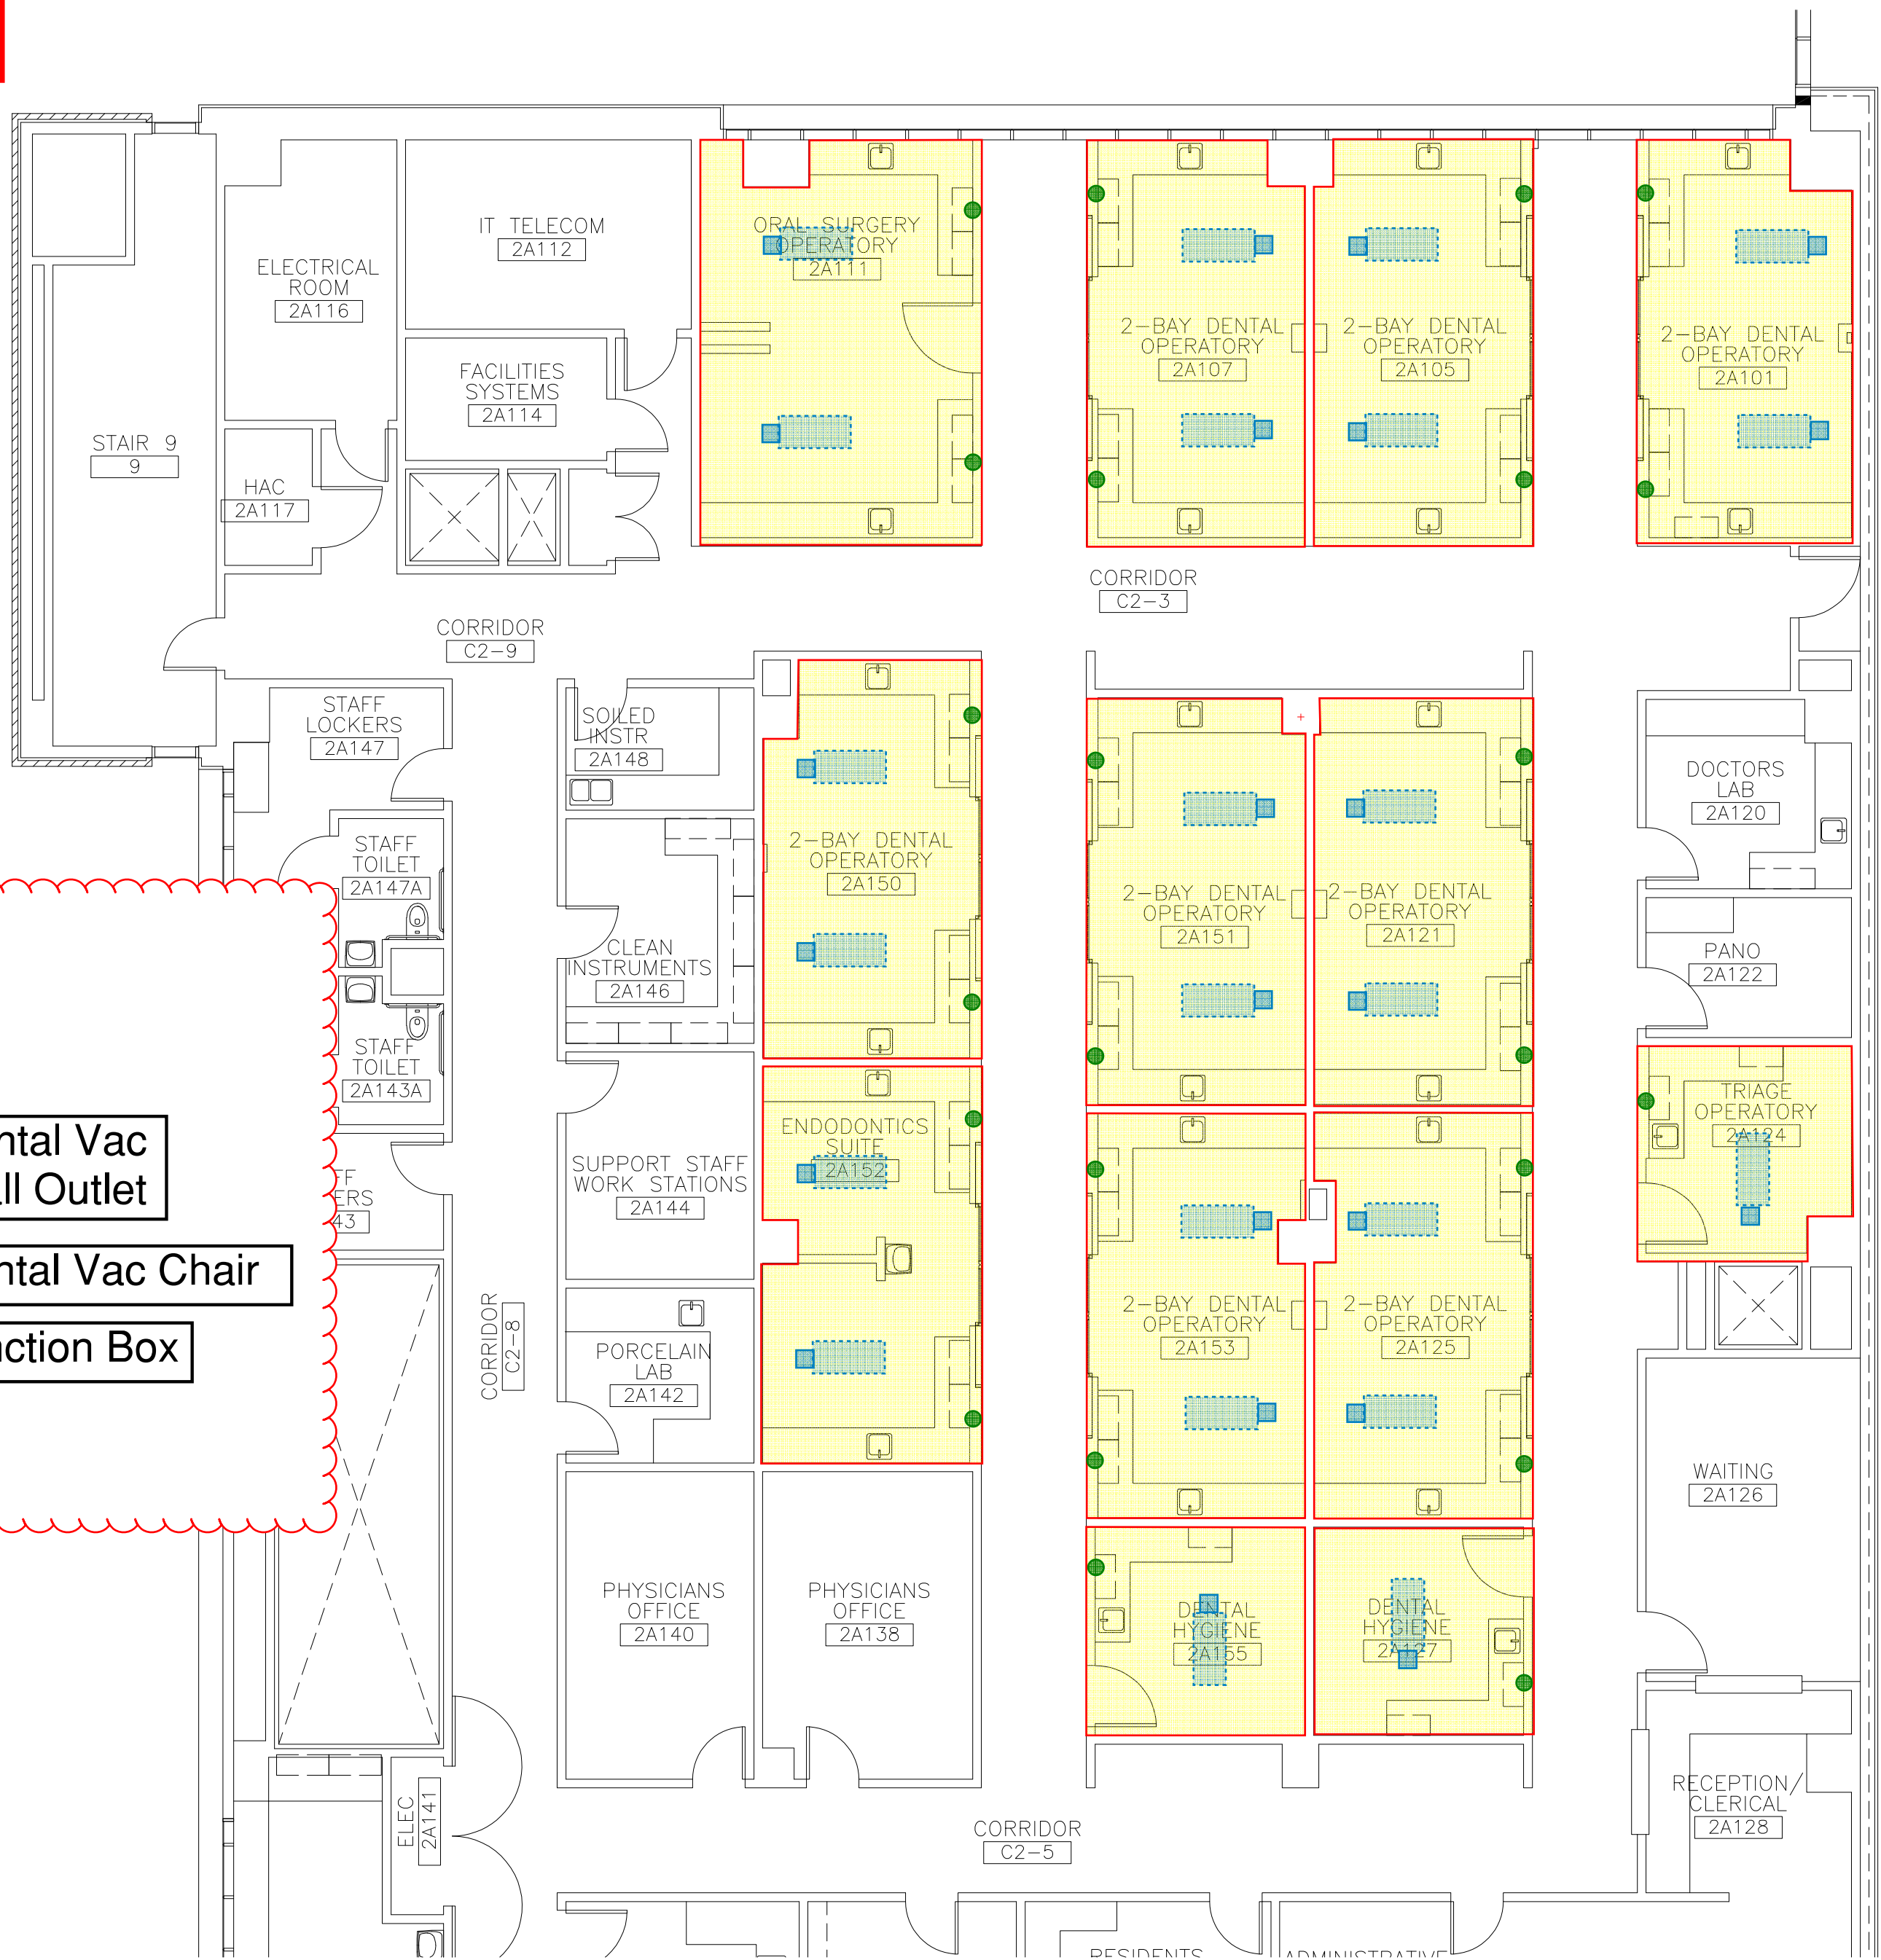


Appendix C

Dental Clinic

Notes:
Bay Closures are dependent on the approval of the Sequencing Plan per the SOW.

ICRA Level II - Refer to Appendix B

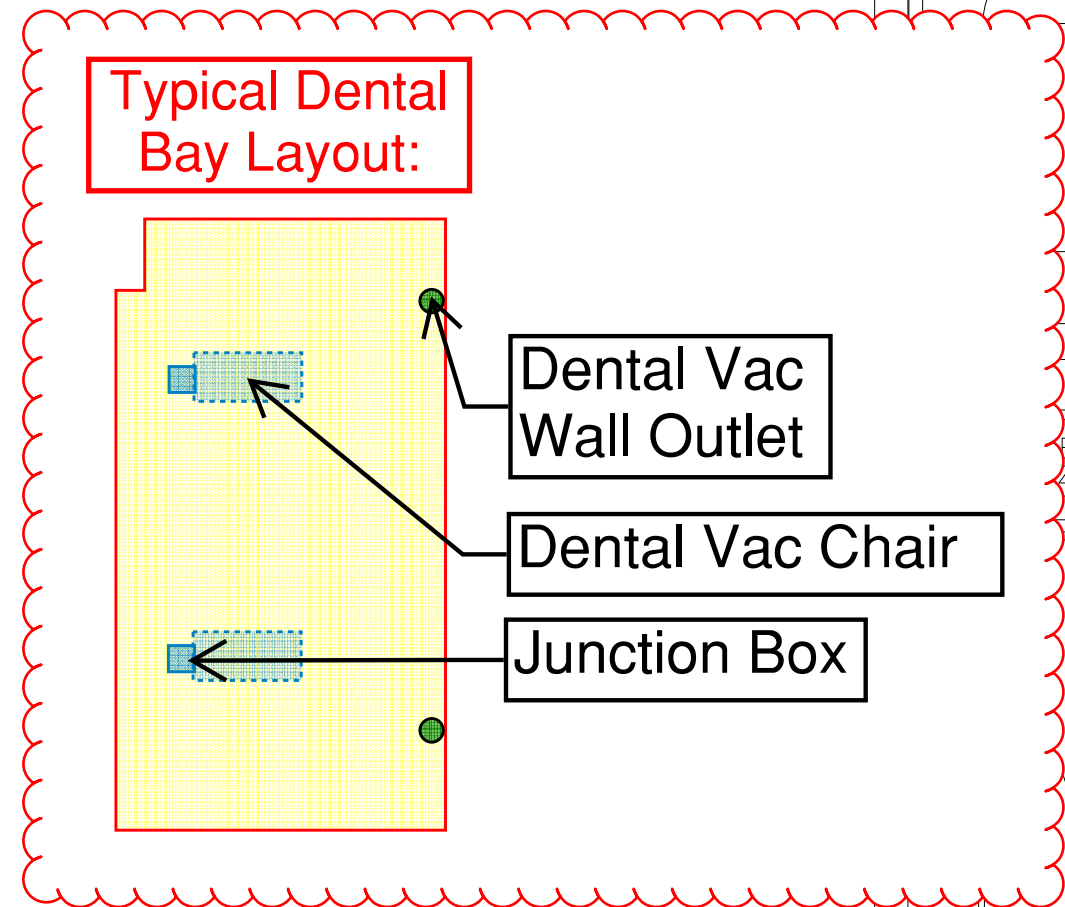


Dental Clinic, Second Floor

Appendix D

Pulmonary Suite


Notes:
Work in this area to be completed
After Hours.
ICRA Level IV - Refer to Appendix B

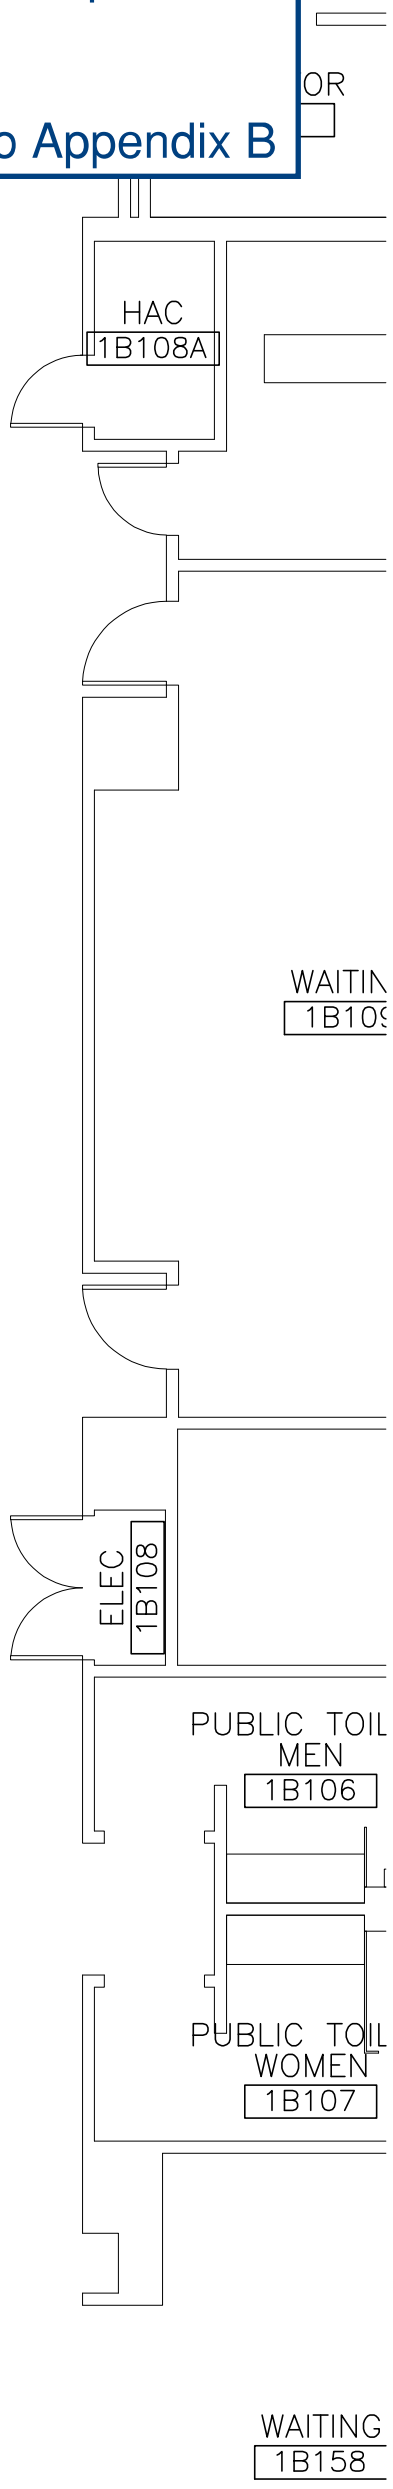

PHASE I-A

Notes:
Work in this area to be completed
After Hours.


ICRA Level IV - Refer to Appendix B

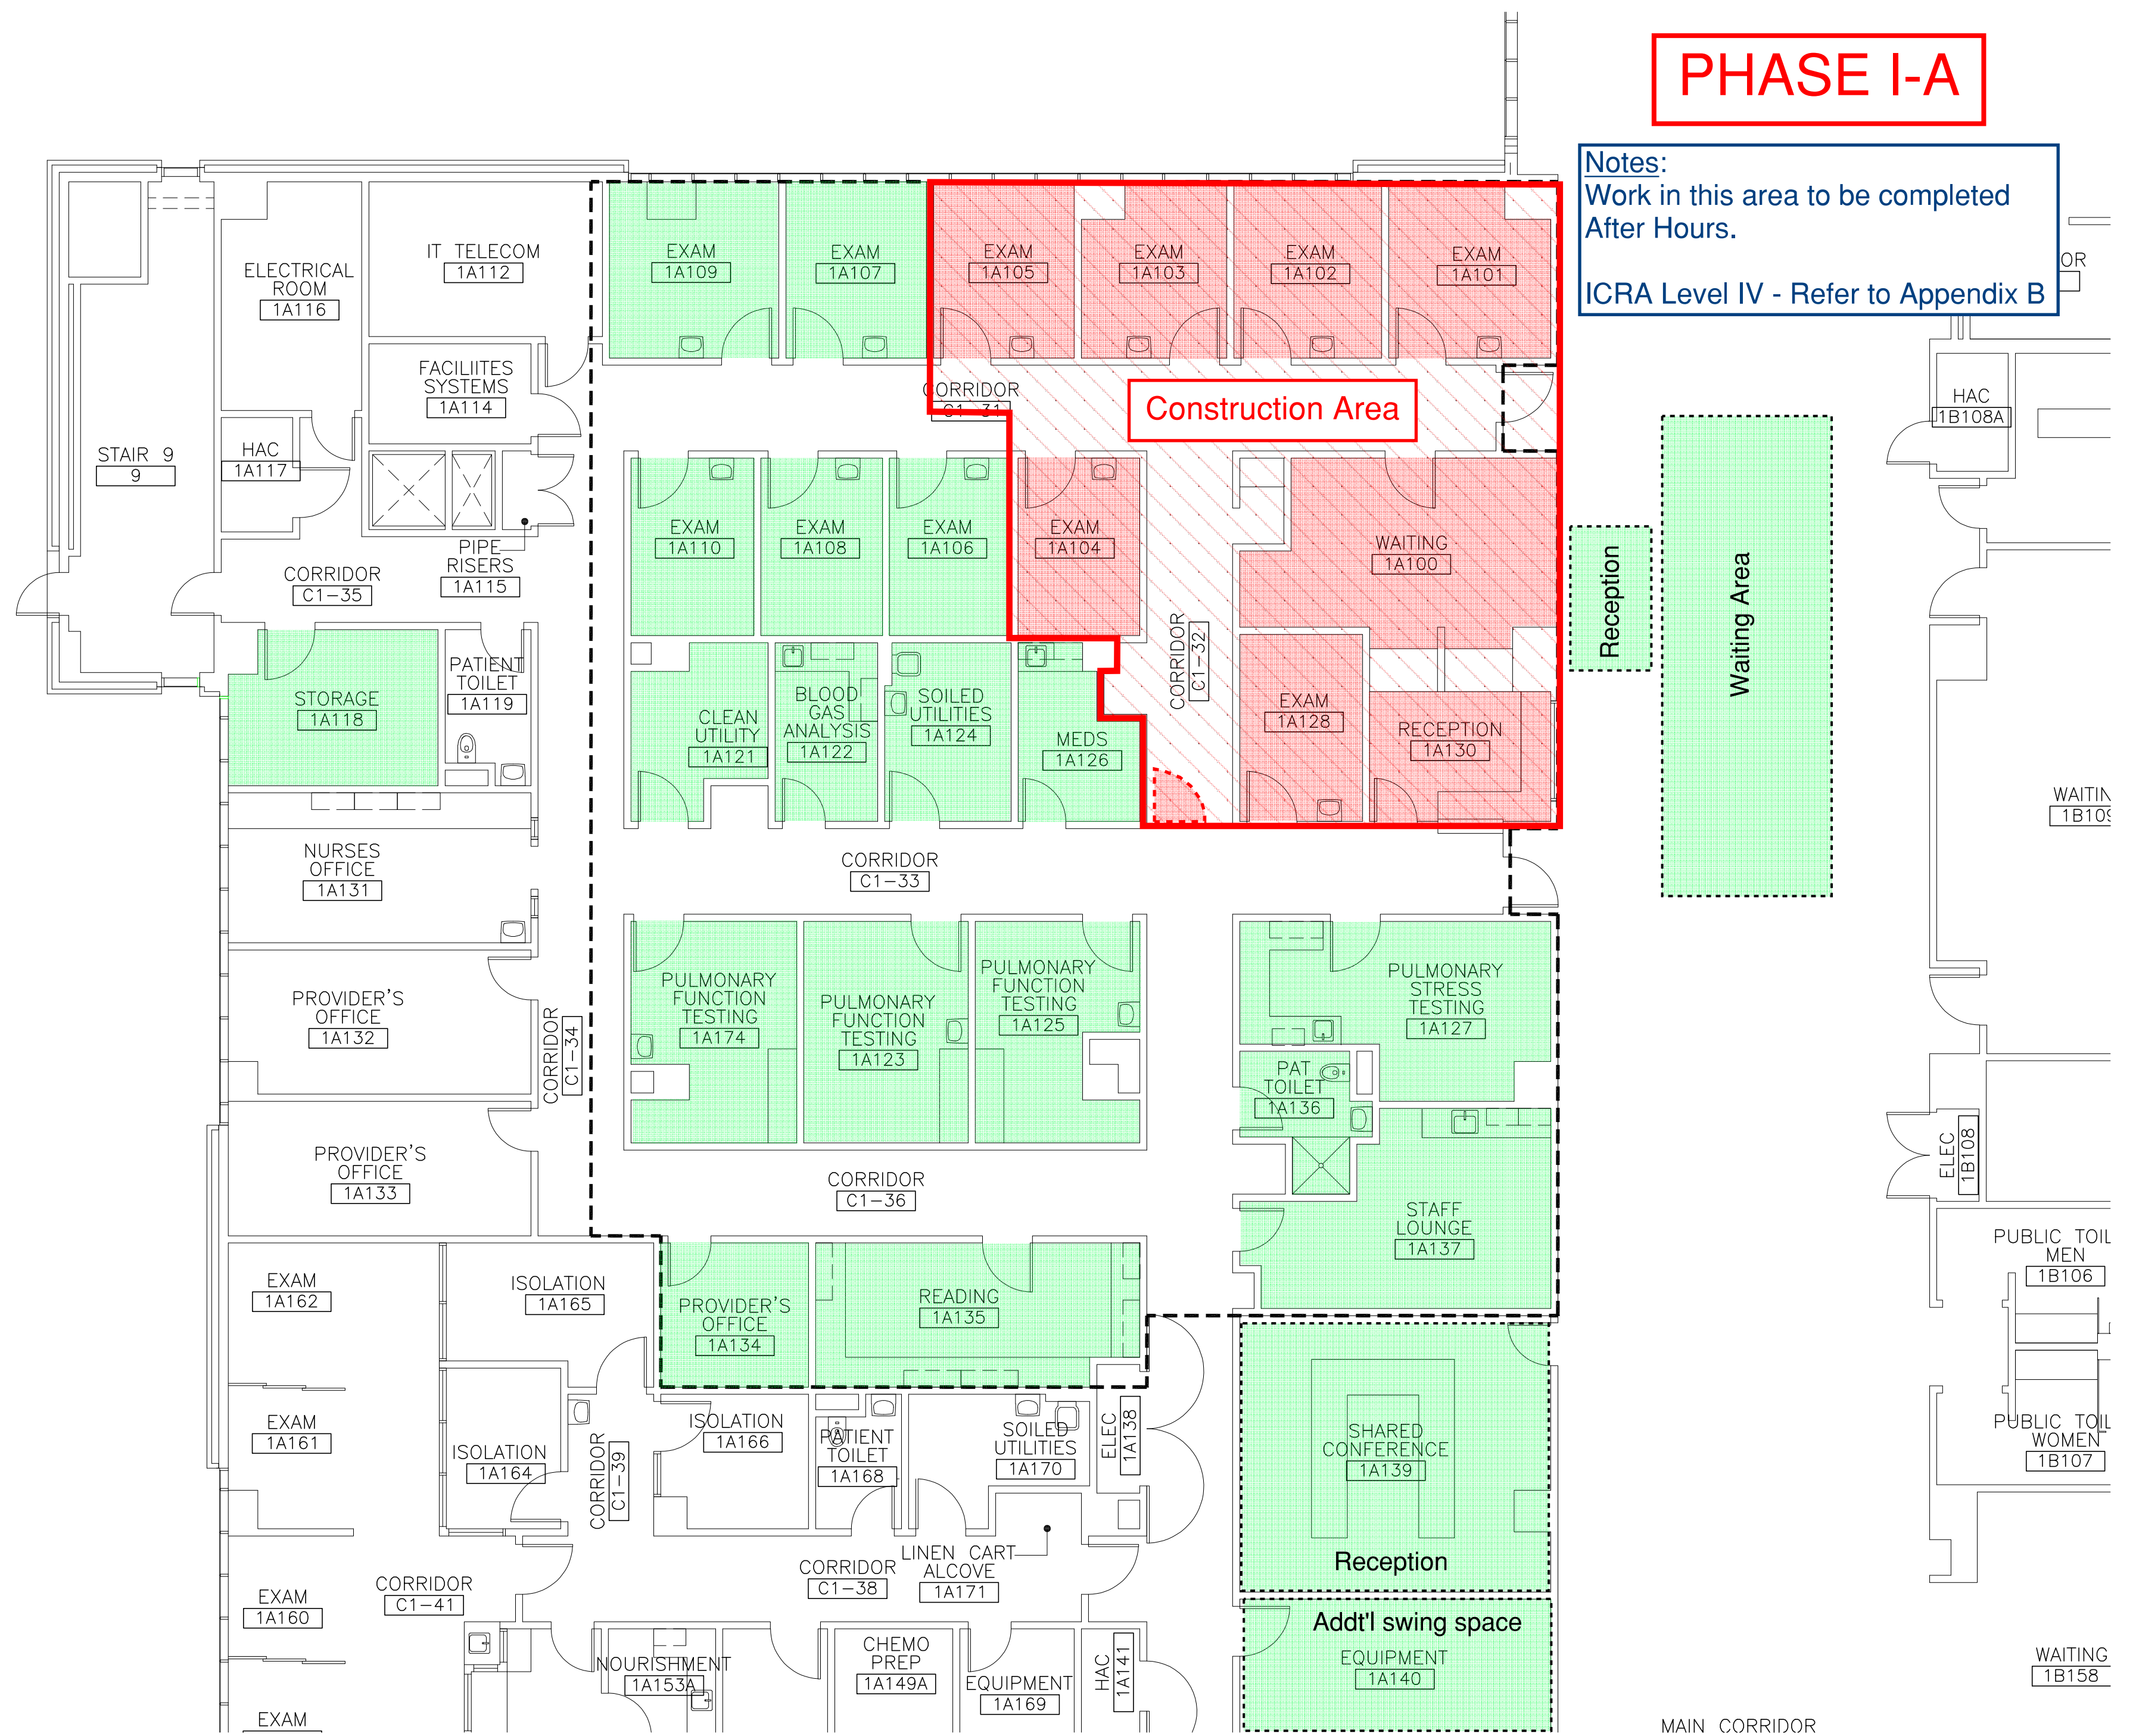

Revisions:		Date	Drawing Title First Floor - Pulmonary Suite		Project Title Capital Asset Inventory		Project Number n/a	
			Scale: NTS				Building Number 1	
Approved: VA Medical Center Director MICHAEL L. KIEFER			Approved: Chief, Engineering Service JONATHAN G. SANCHEZ			Location North Las Vegas, NV		Drawing Number A-001 Dwg. of
						Date 01/23/2026	Checked AN	Drawn JR

PHASE I-B


Notes:
Work in this area to be completed
After Hours.
ICRA Level IV - Refer to Appendix B

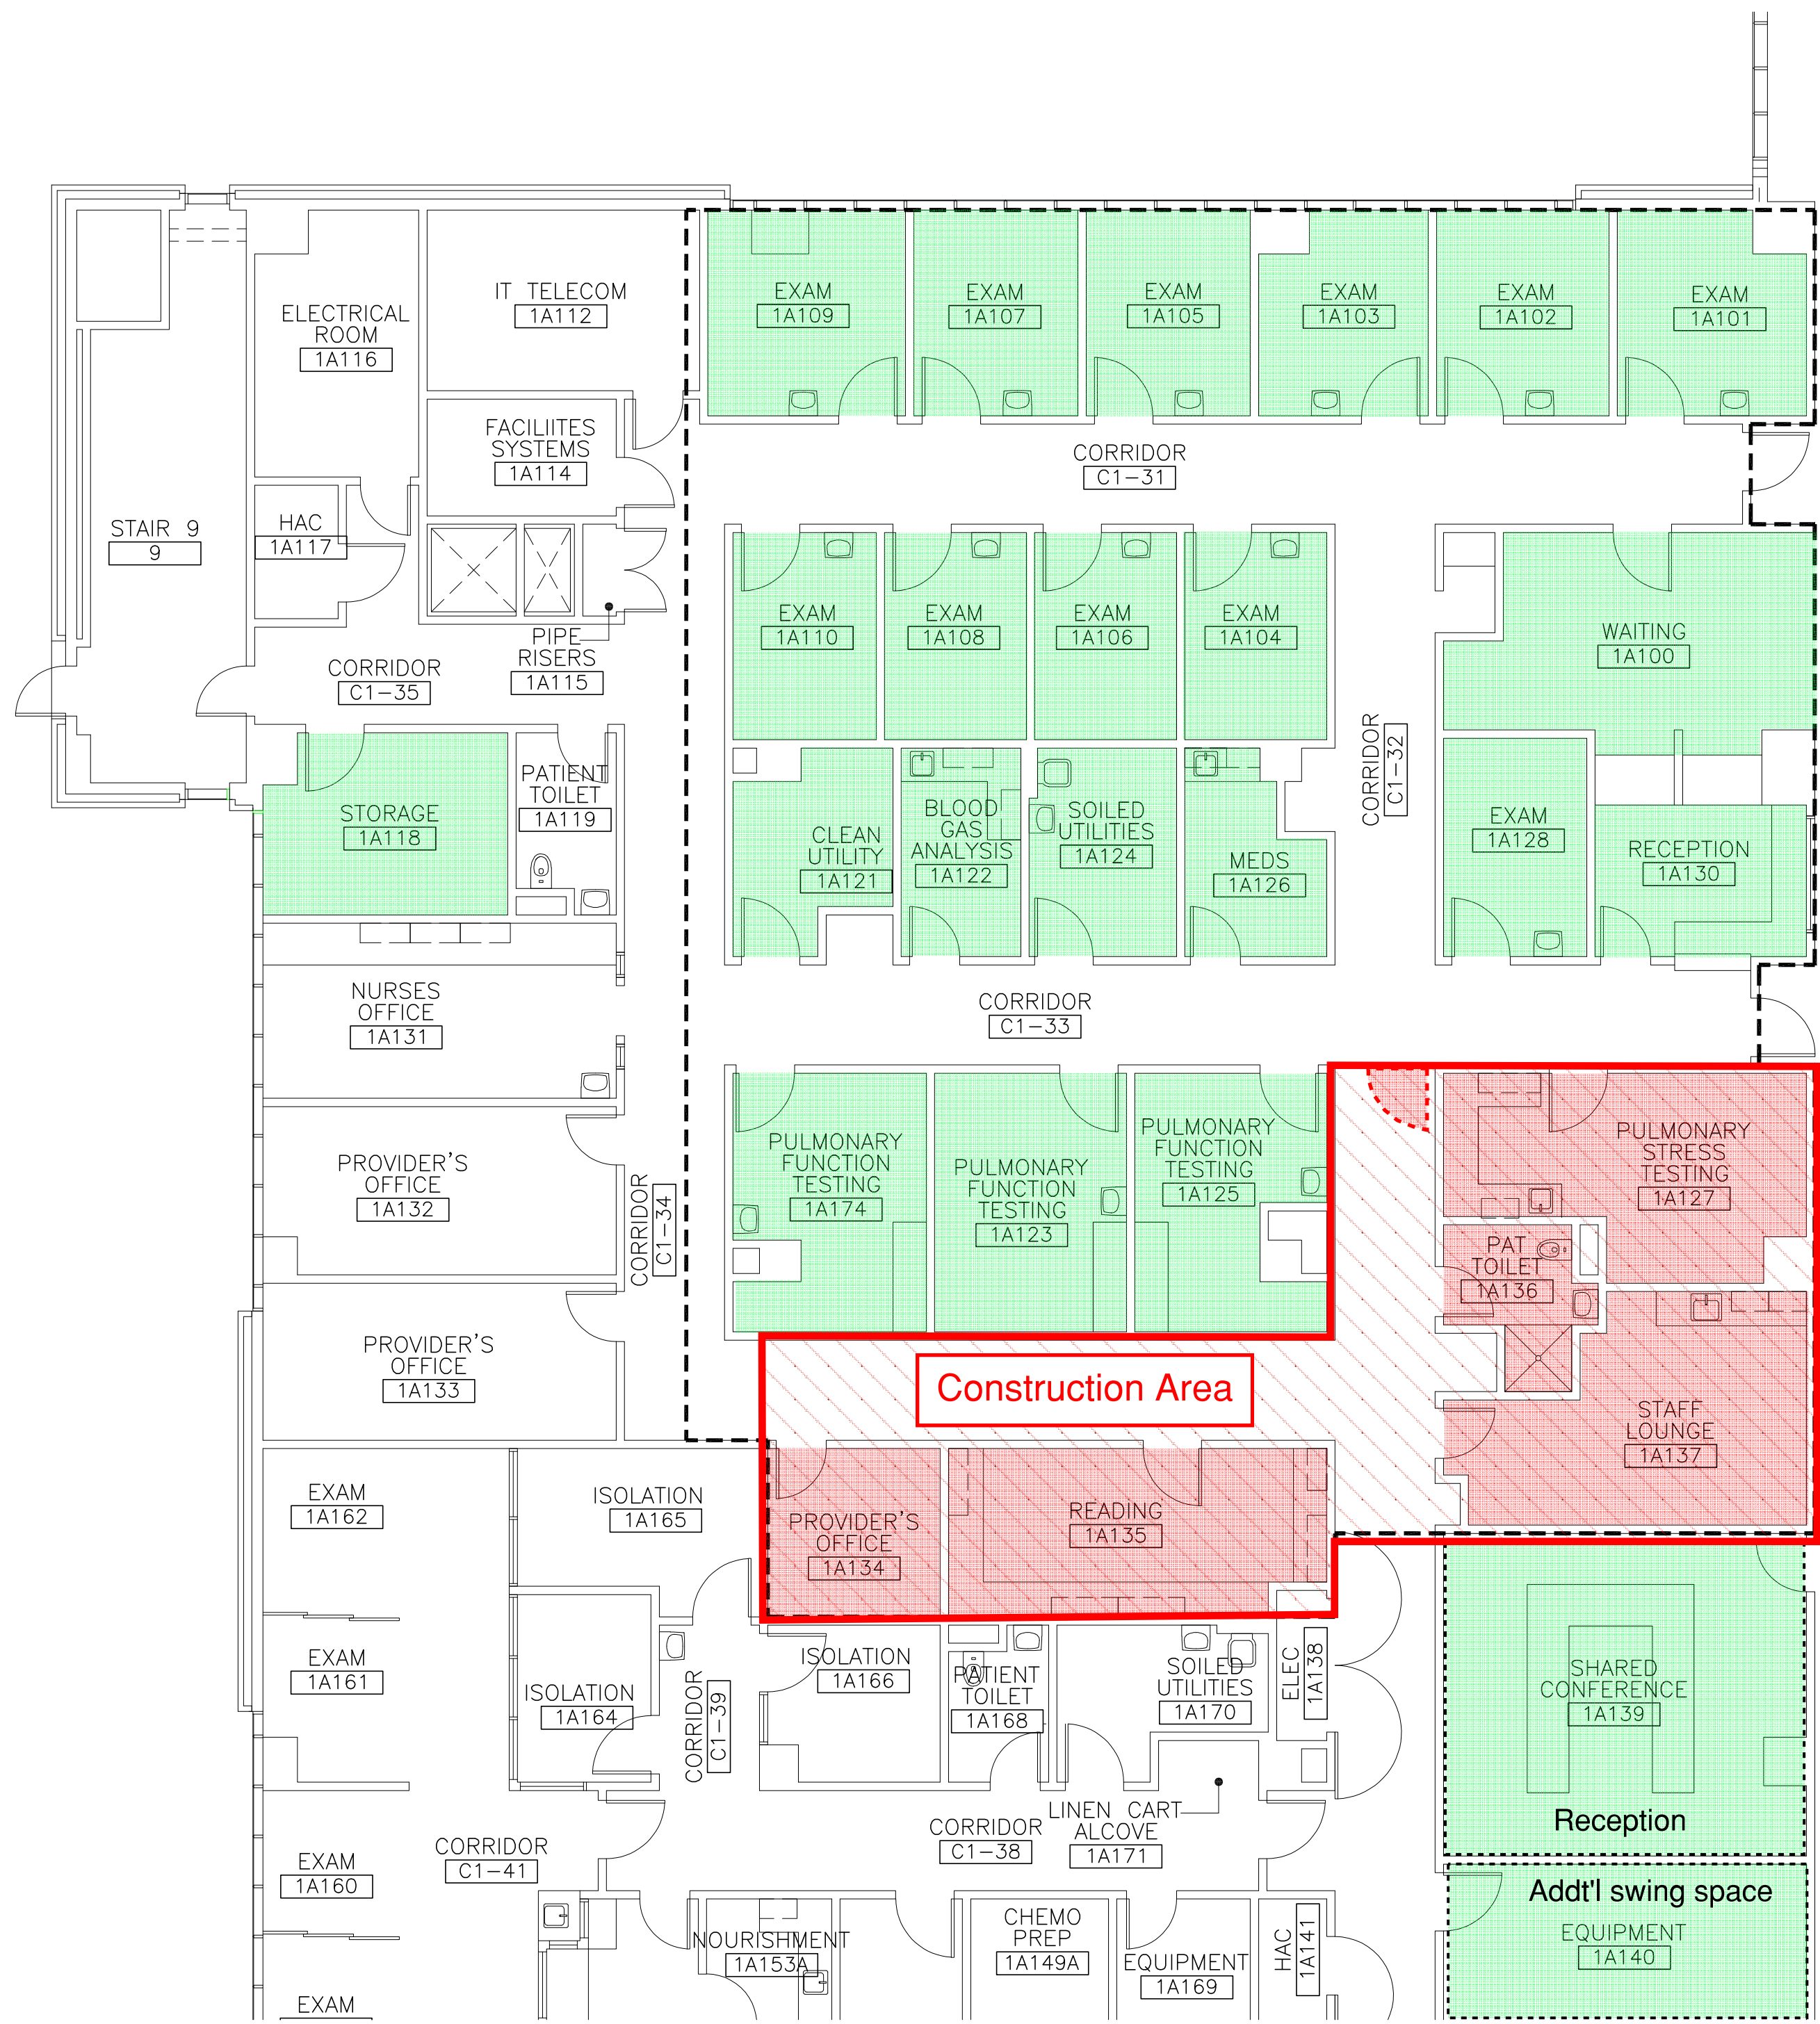

MAIN CORRIDOR

PHASE II


Notes:
Work in this area to be completed
After Hours.
ICRA Level IV - Refer to Appendix B

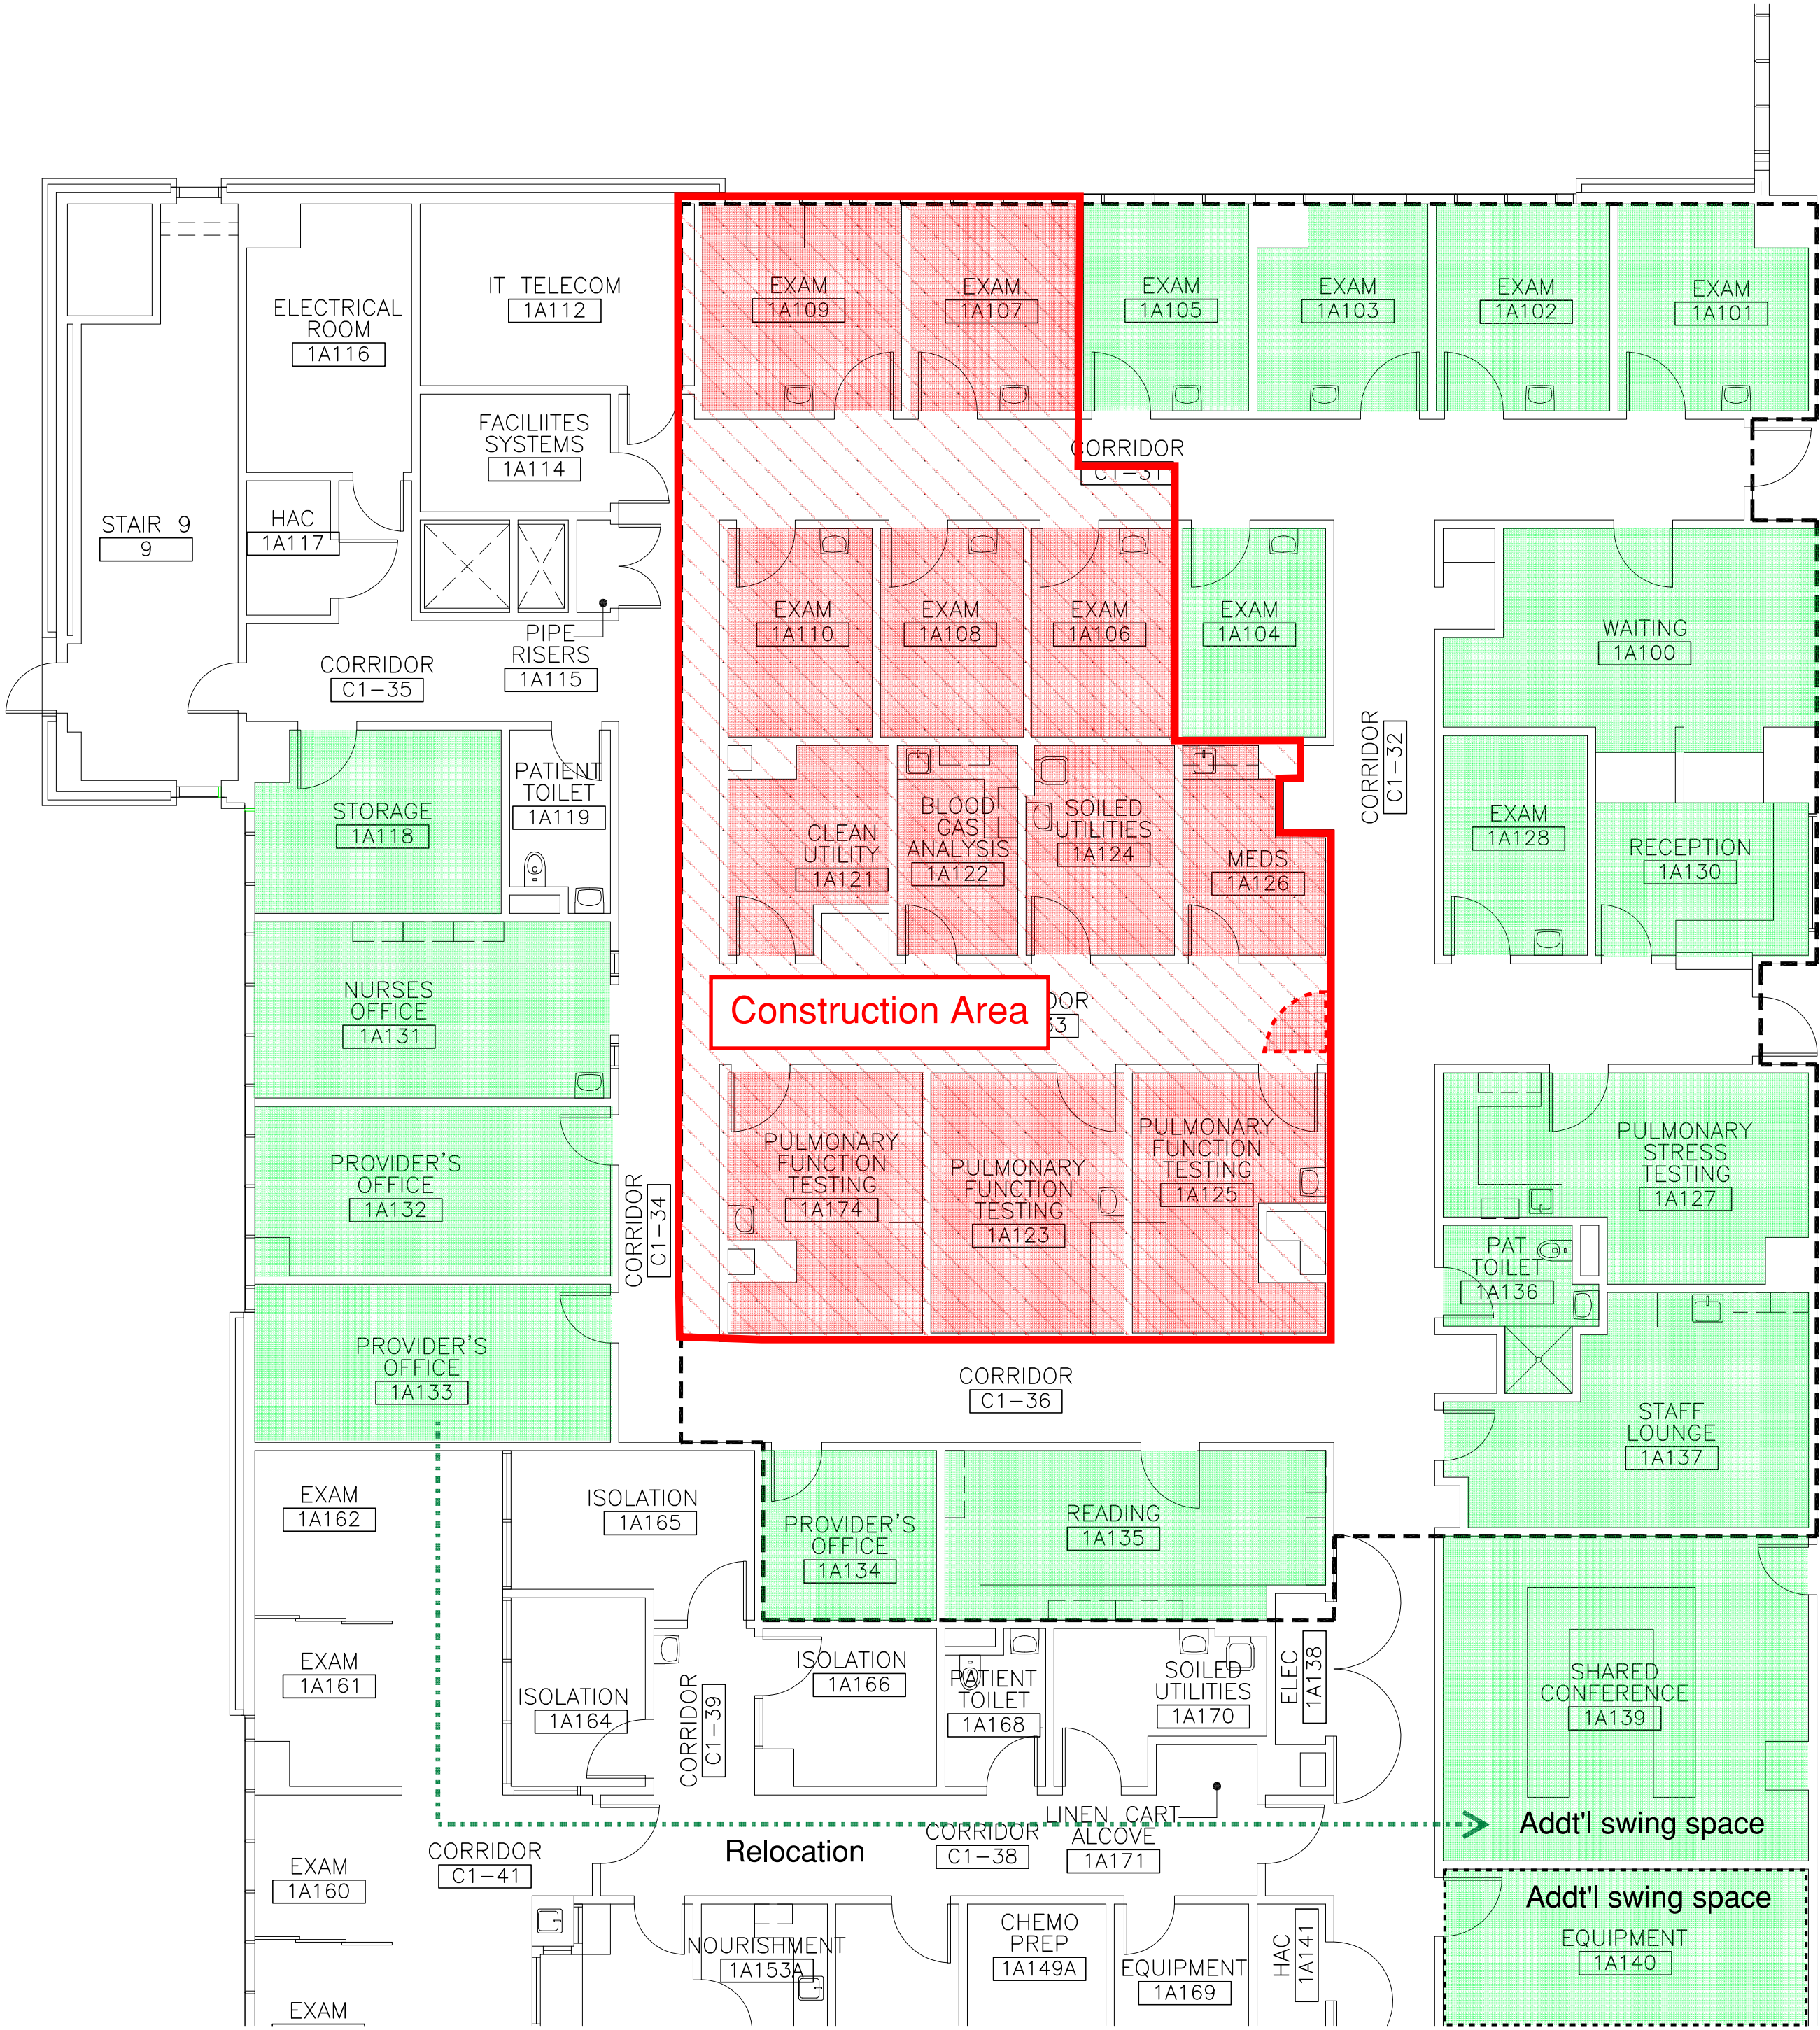


Appendix E

Eye Clinic

Notes:
Work in this area to be completed
After Hours.
ICRA Level II - Refer to Appendix B

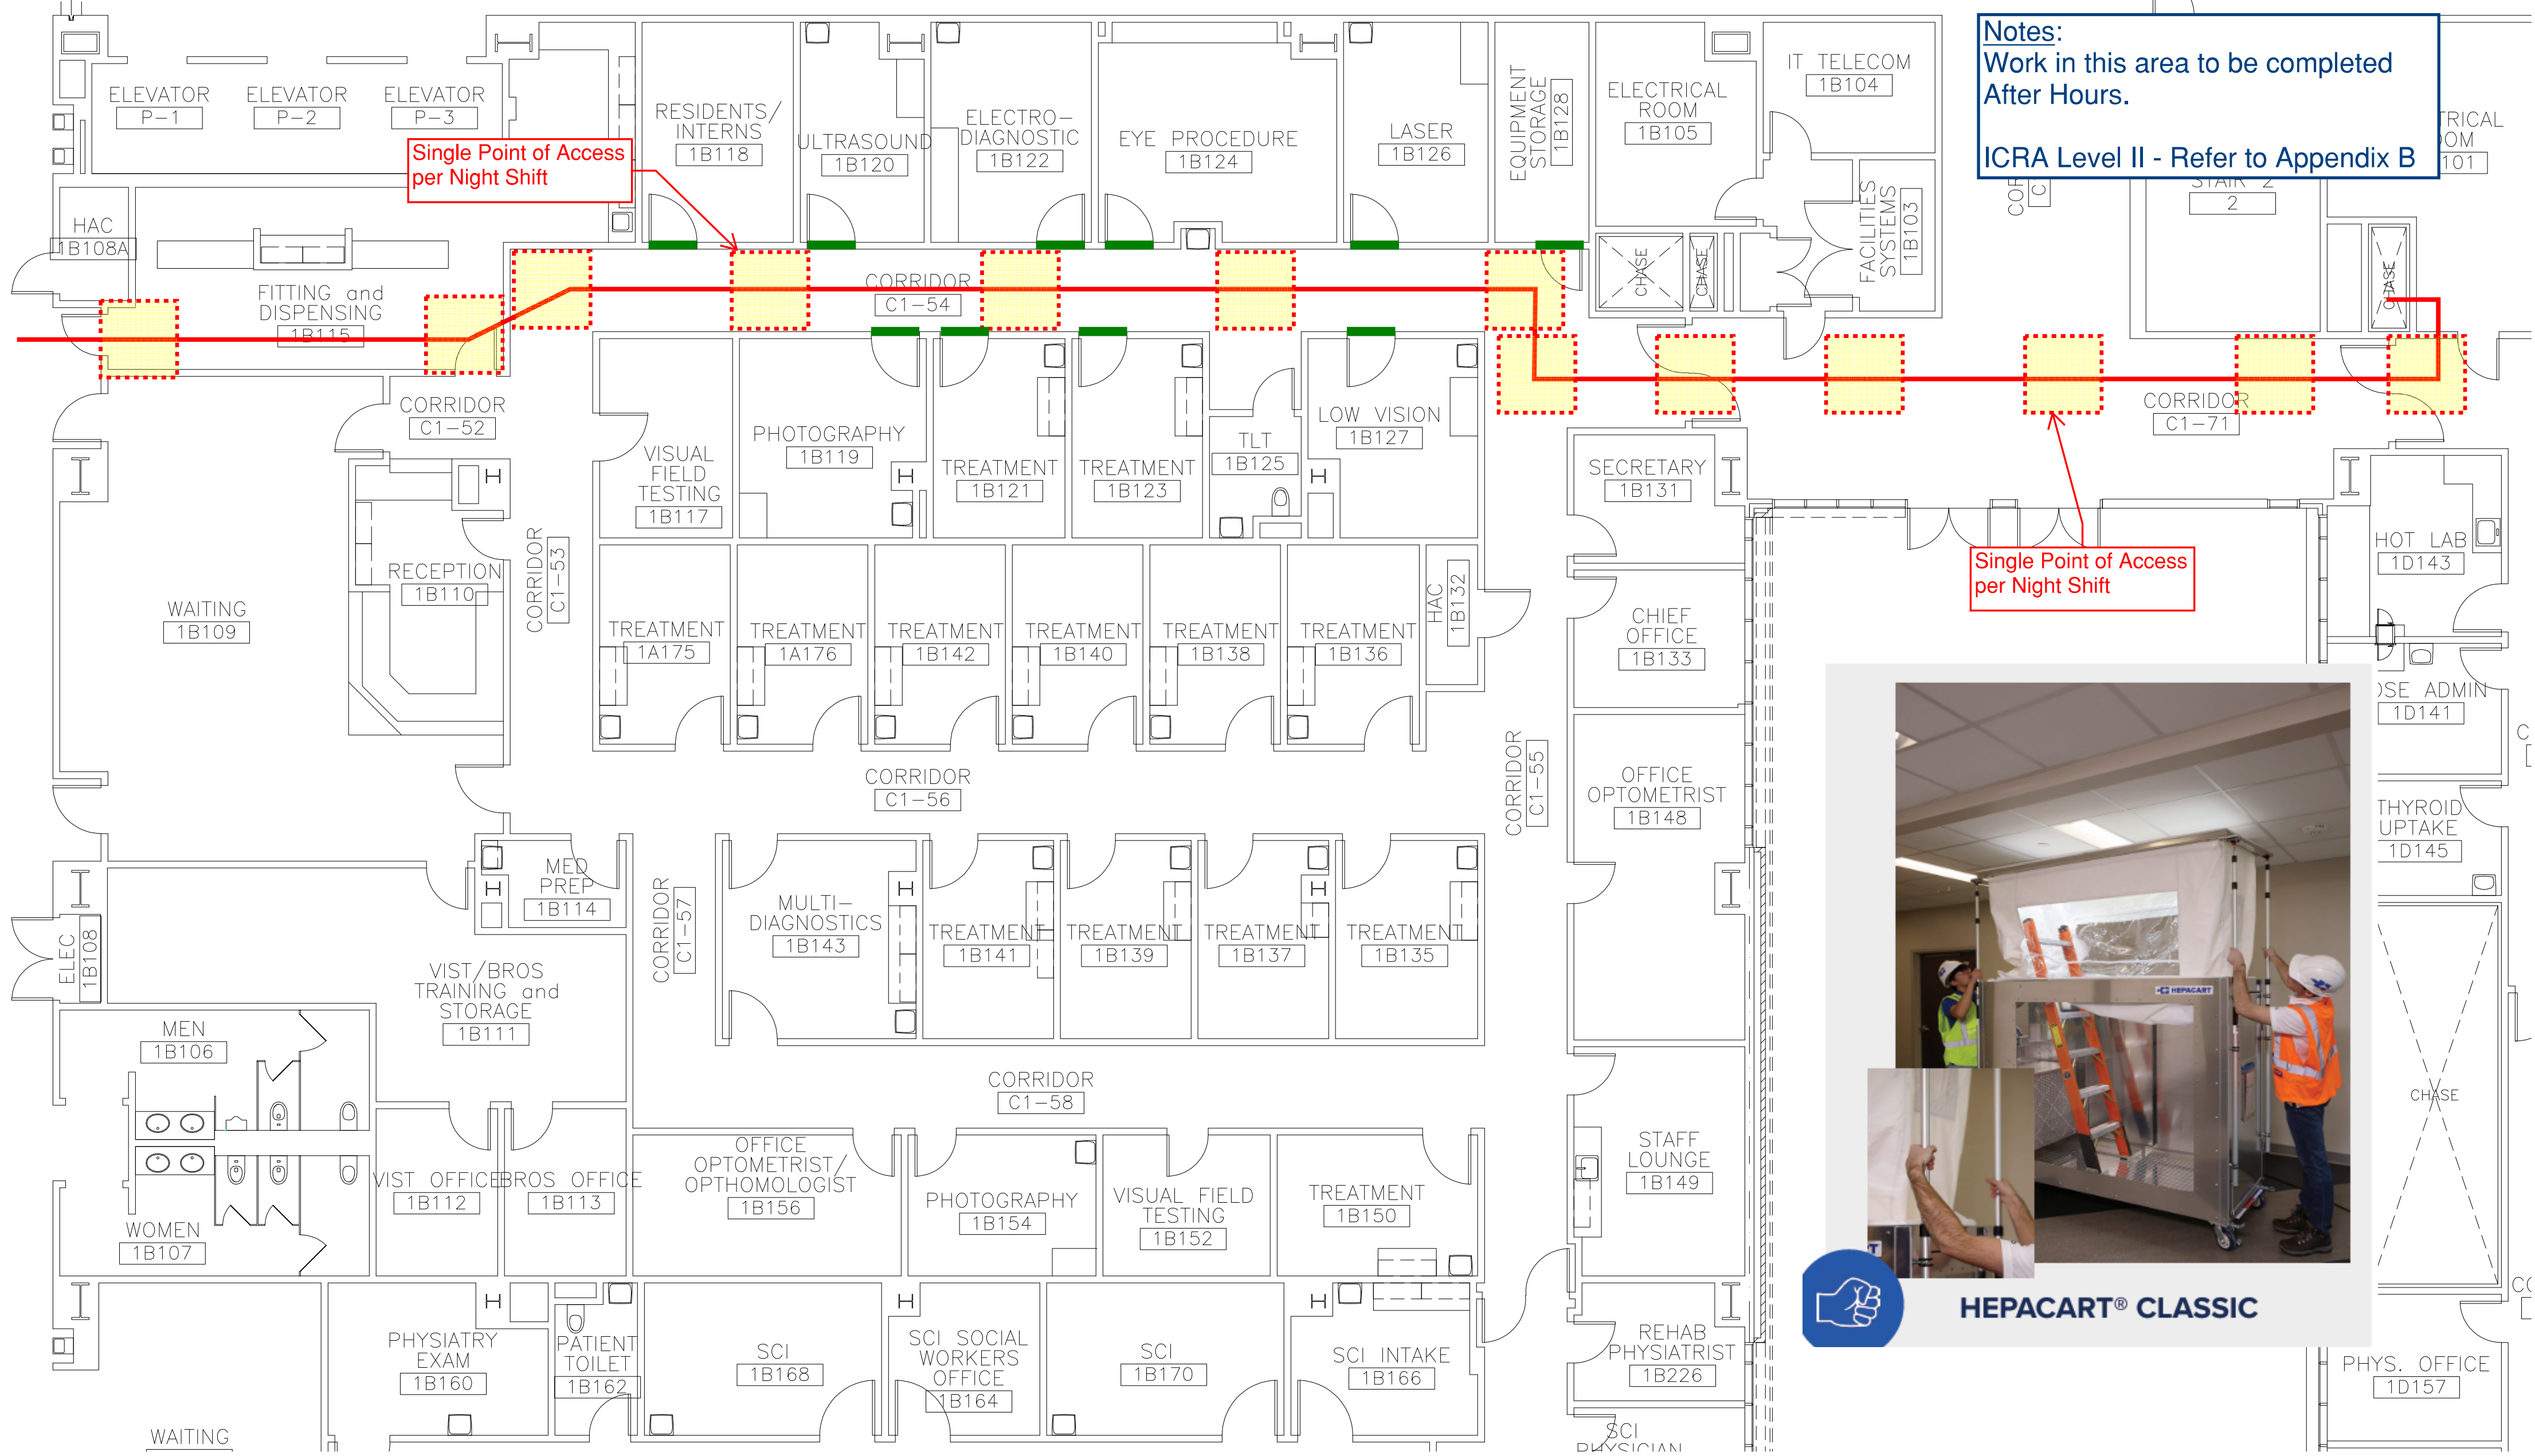

Single Point of Access
per Night Shift

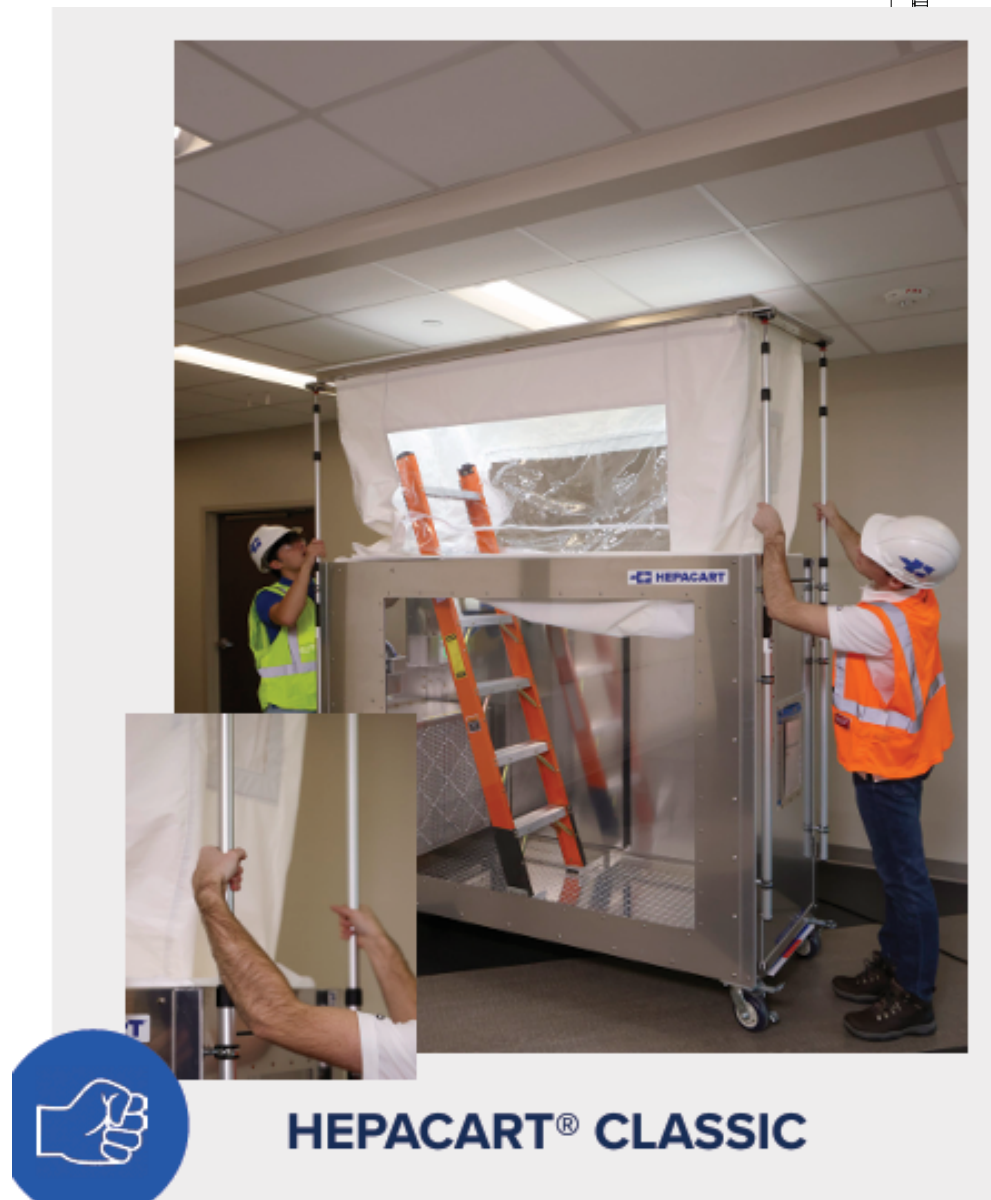

Eye Clinic, First Floor

Engineering Service		Every Day is Veterans DAY VA SOUTHERN NEVADA HEALTHCARE SYSTEM	Revisions:	Date	Drawing Title	Project Title	Project Number
					North Las Vegas, NV	Eye Clinic, First Floor	Building Number
					Scale: 1/8" = 1'-0"		
			Approved: VA Medical Center Director	Approved: Chief, Engineering Service	Location	Drawing Number	
					North Las Vegas, NV	A-002	
			Date	Checked	Drawn	Dwg. 2 of 2	
			06/11/2026	AN	JR		