

DISTRICT	COUNTY	ROUTE	SECTION	SHEET
5-0	BERKS	0078	-	
UPPER BERN TOWNSHIP				
REVISION NUMBER	REVISIONS	DATE	BY	

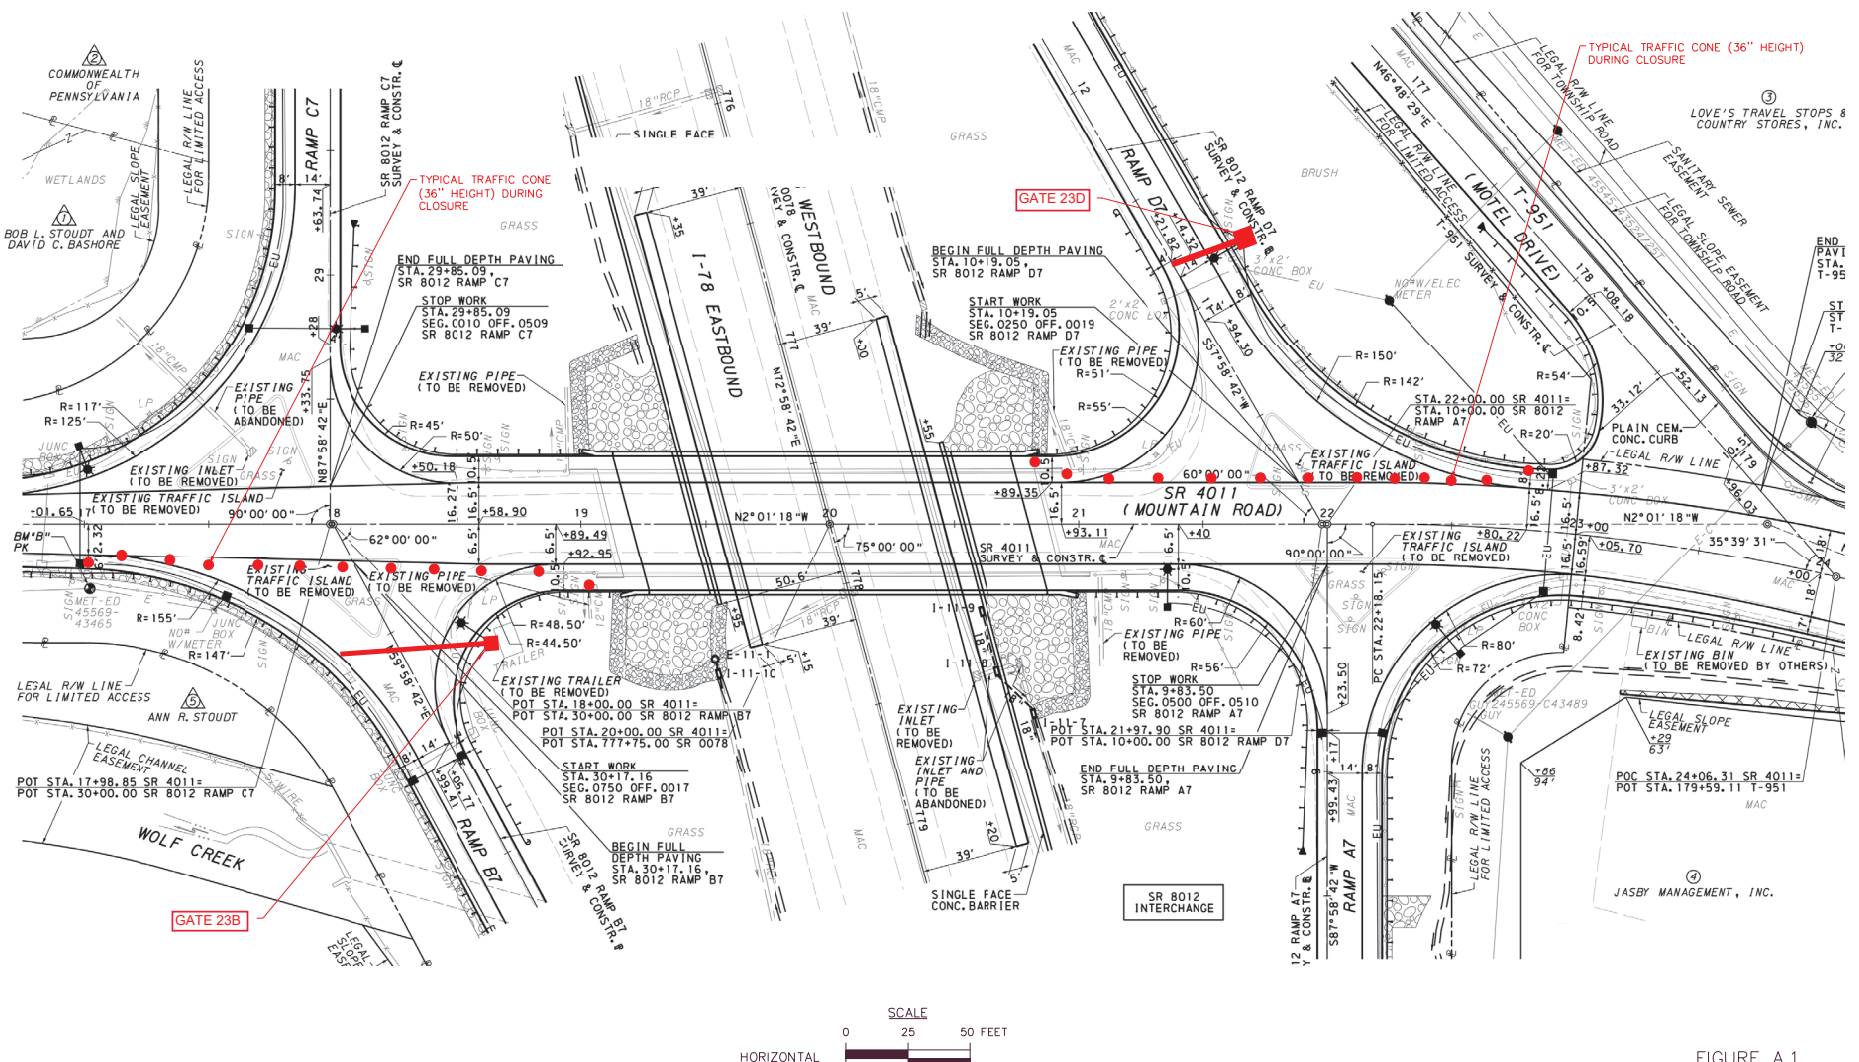


FIGURE A.1



DISTRICT	COUNTY	ROUTE	SECTION	SHEET
5-0	BERKS	0078	-	-
TILDEN TOWNSHIP				
REVISION NUMBER	REVISIONS	DATE	BY	

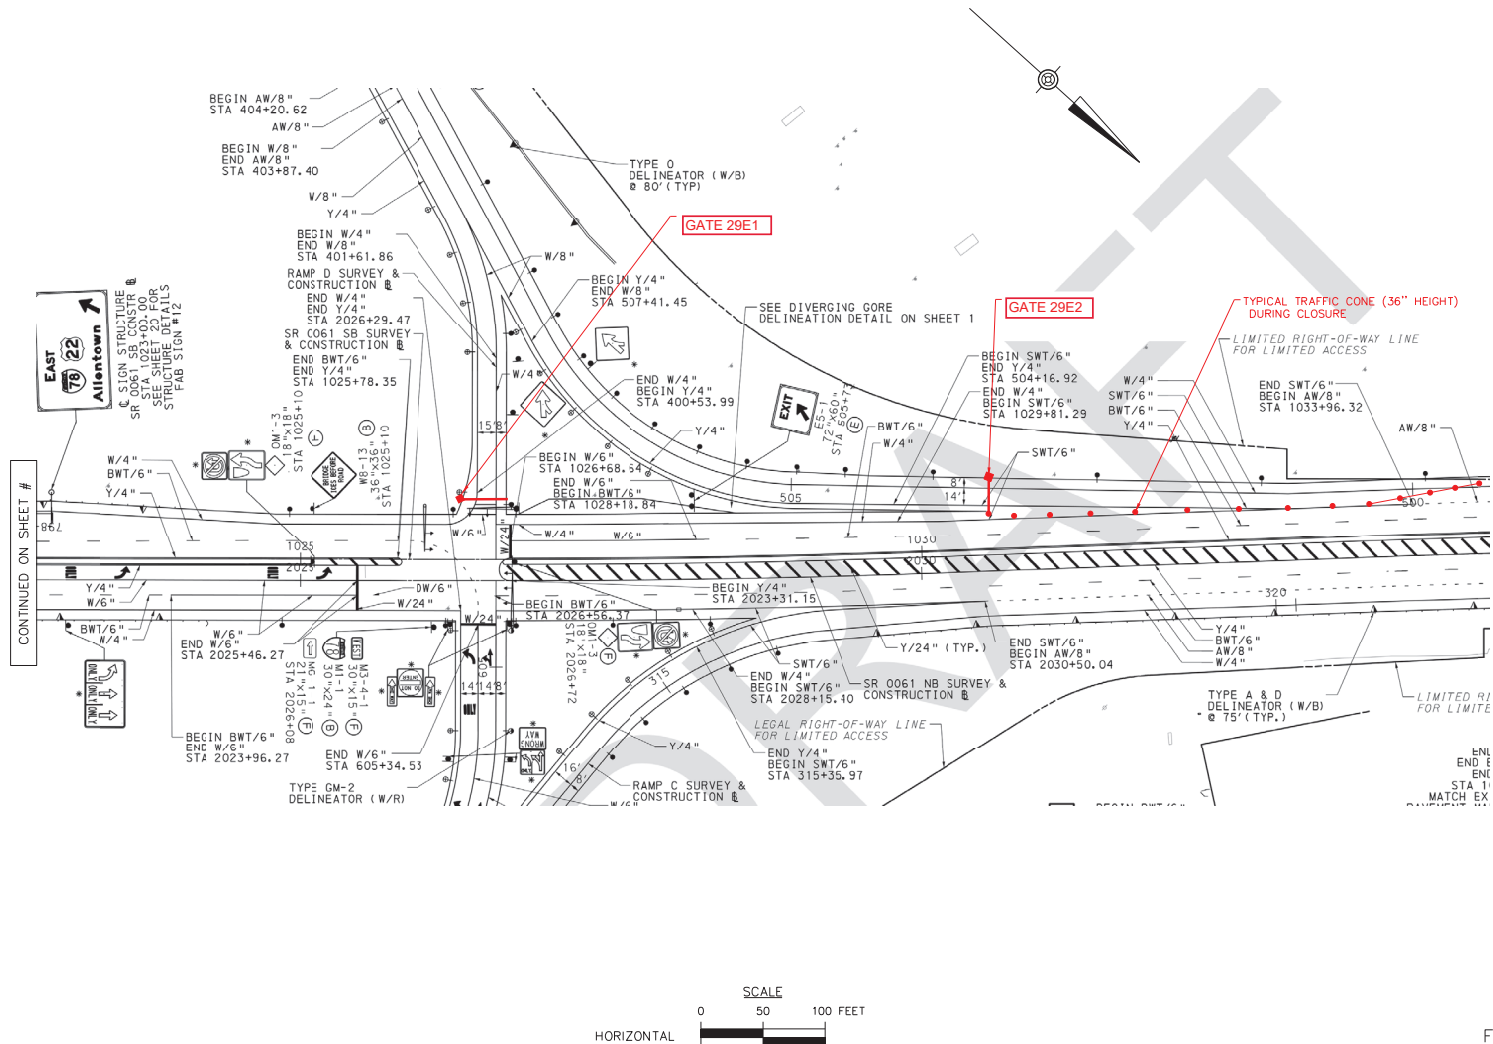


FIGURE B.2 (CONTINUED)

JOB NO: 911361
 DWG: HAMBURG
 DATE: 08-20-19

PENNDOT DISTRICT 5-0
 1002 HAMILTON STREET
 ALLENTOWN, PA 18101
 (610) 871-4106

EXIT 29 - POTTSVILLE/READING
 MANUAL BARRIER GATE INSTALLATION
 TILDEN TOWNSHIP BERKS COUNTY

OPTION NO. 2
 WESTBOUND ON-RAMPS

DISTRICT	COUNTY	ROUTE	SECTION	SHEET
5-0	BERKS	0078	-	
HAMBURG BOROUGH				
REVISION NUMBER	REVISIONS	DATE	BY	

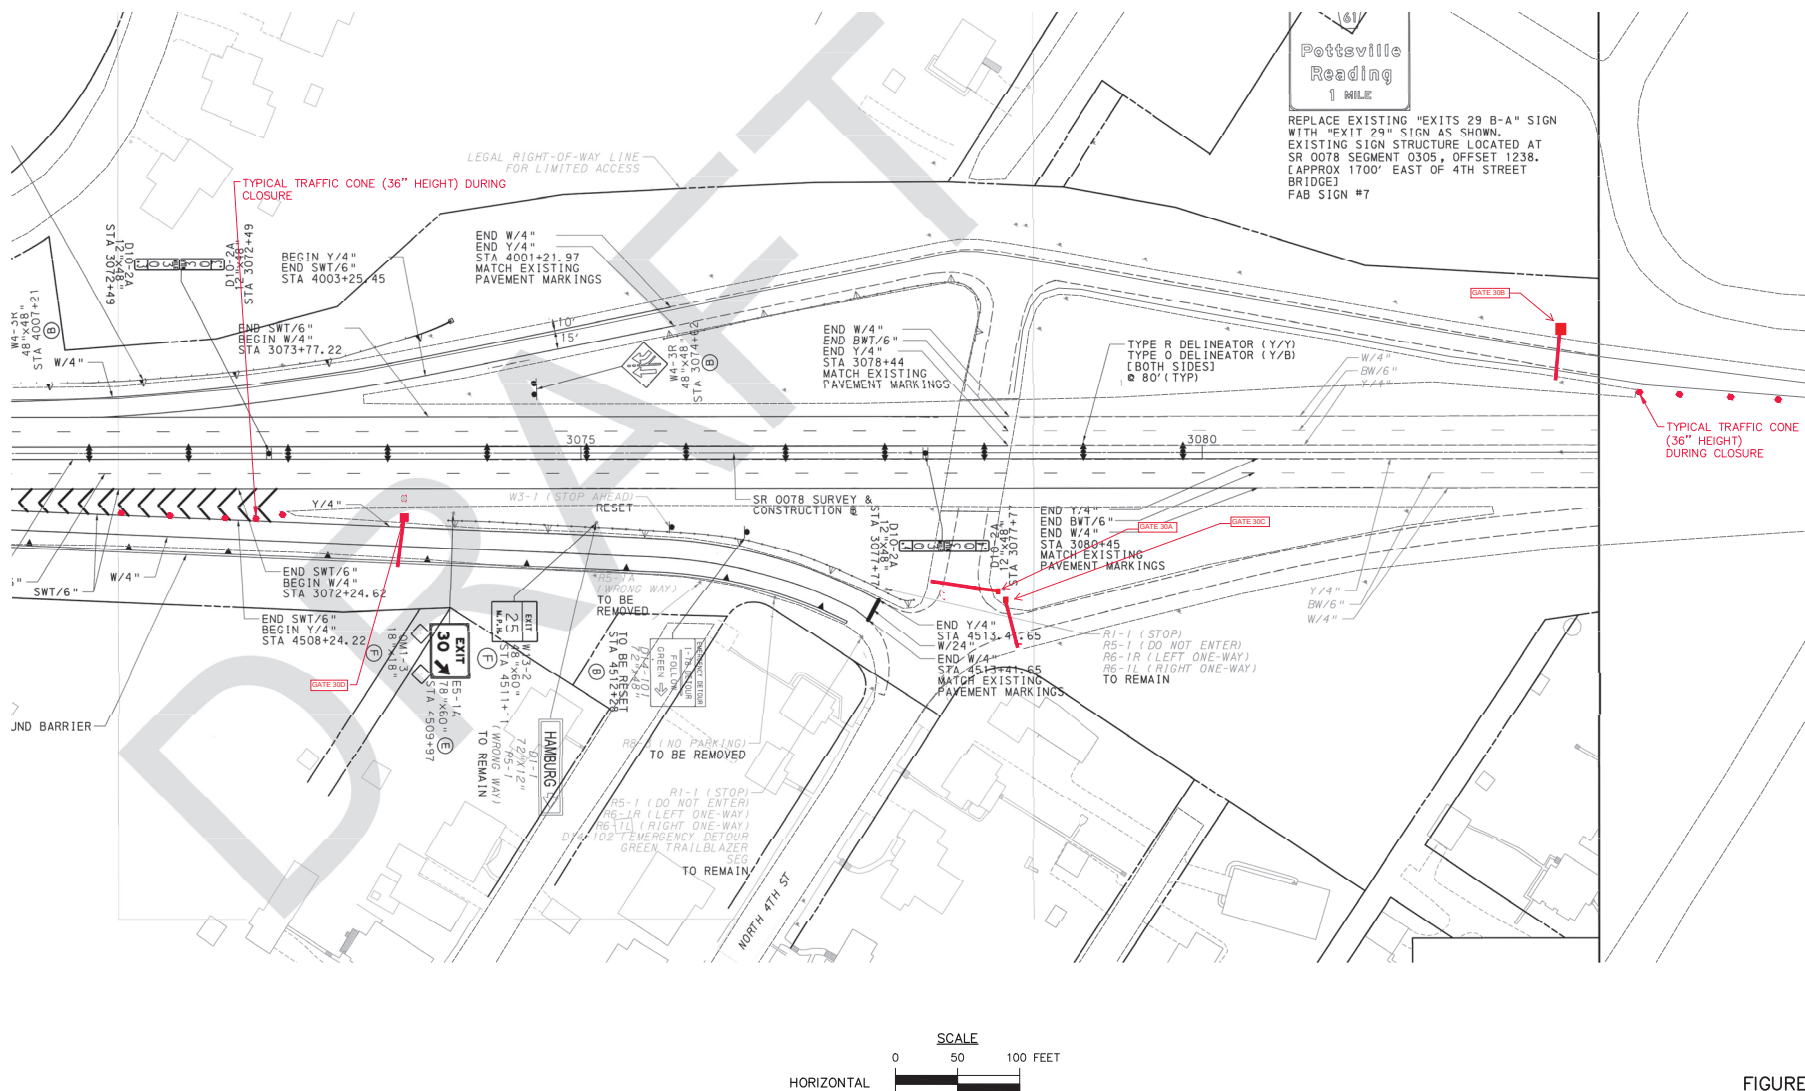


FIGURE B.3

JOB NO: 911361
 DWG: HAMBURG
 DATE: 08-20-19

PENNDOT DISTRICT 5-0
 1002 HAMILTON STREET
 ALLENTOWN, PA 18101
 (610) 671-4106

EXIT 30 - HAMBURG, 4TH STREET INTERCHANGE
 MANUAL BARRIER GATE INSTALLATION
 HAMBURG TOWNSHIP
 BERKS COUNTY

OPTION NO. 2

DISTRICT	COUNTY	ROUTE	SECTION	SHEET	
5-0	BERKS	0078	—		
GREENWICH TOWNSHIP					
REVISION NUMBER	REVISIONS			DATE	BY

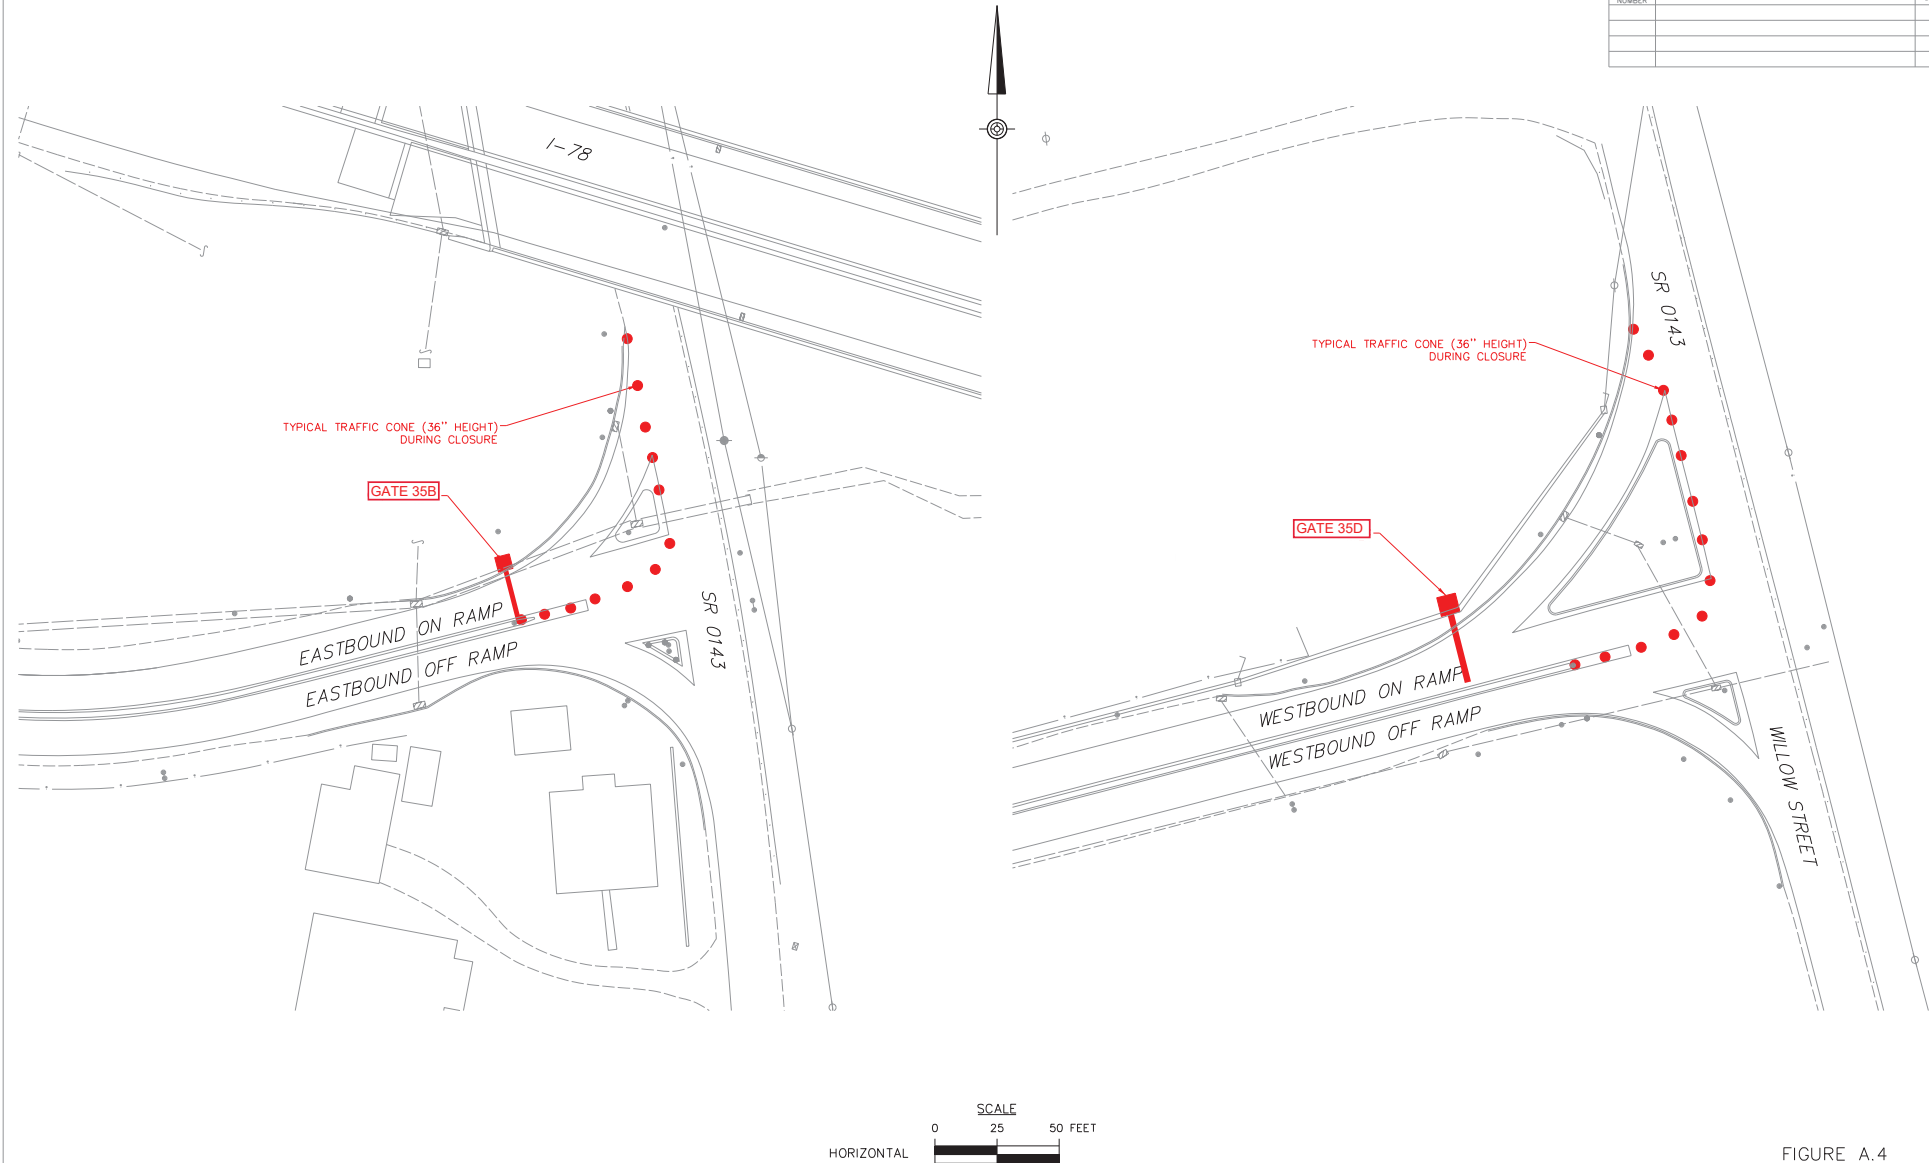


FIGURE A.4

DISTRICT	COUNTY	ROUTE	SECTION	SHEET	
5-0	BERKS	0078	--		
GREENWICH TOWNSHIP					
REVISION NUMBER	REVISIONS			DATE	BY

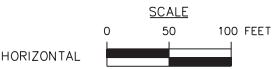
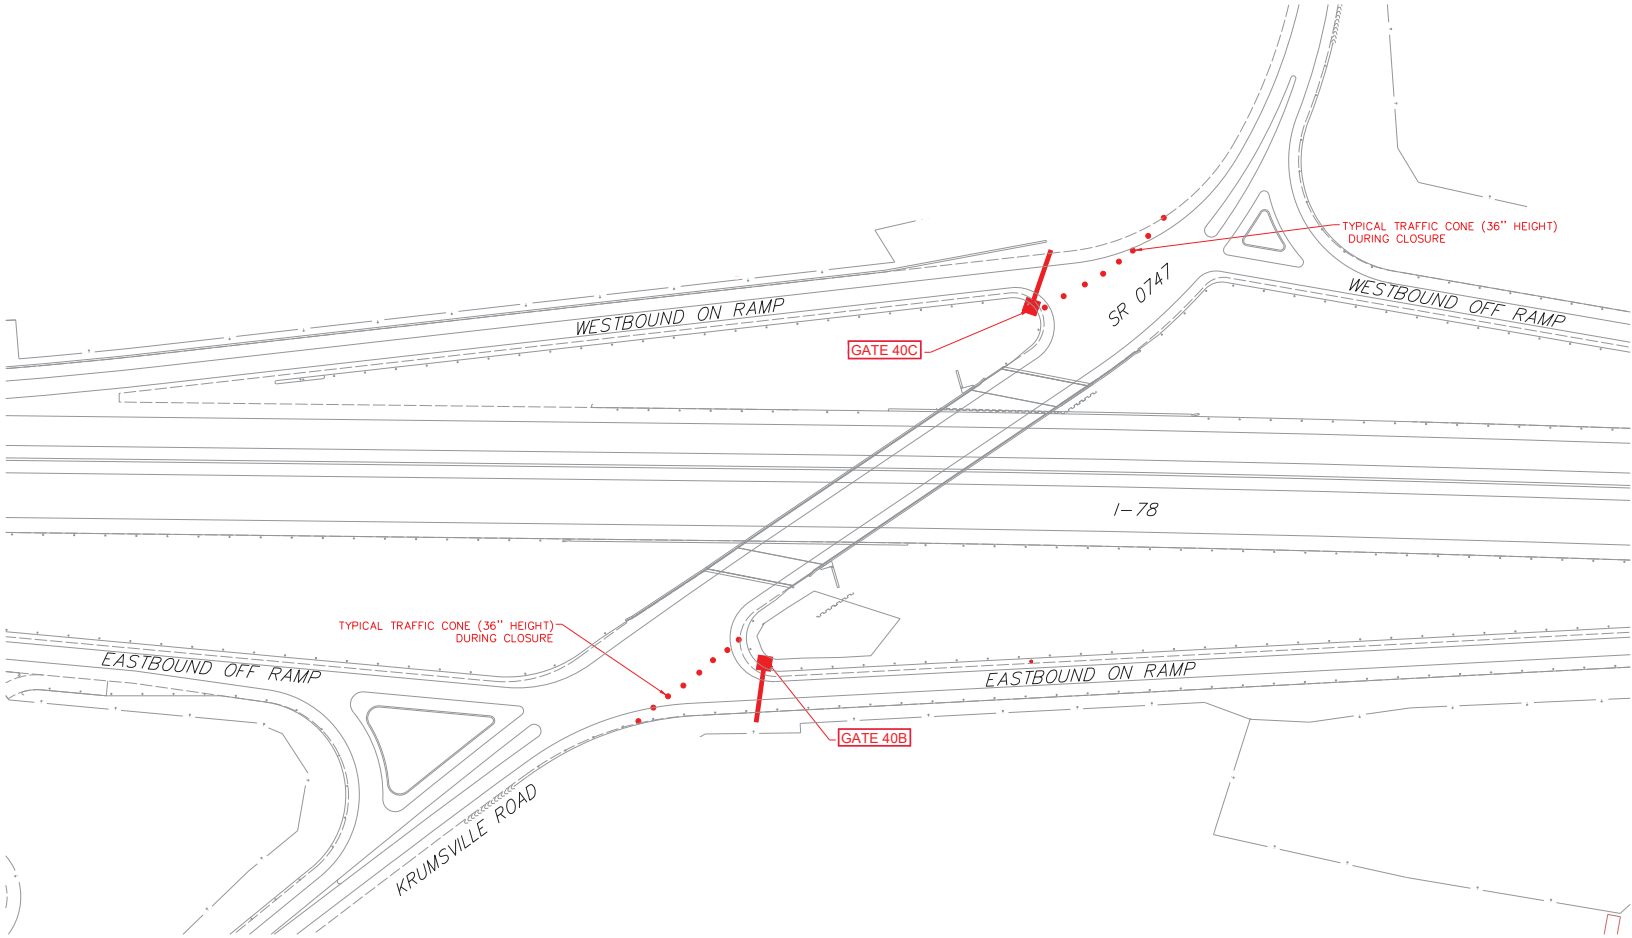


FIGURE A.5

DISTRICT	COUNTY	ROUTE	SECTION	SHEET
5-0	LEHIGH	0078	-	
WEISENBERG TOWNSHIP				
REVISION NUMBER	REVISIONS			DATE BY

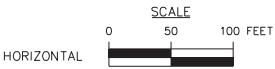
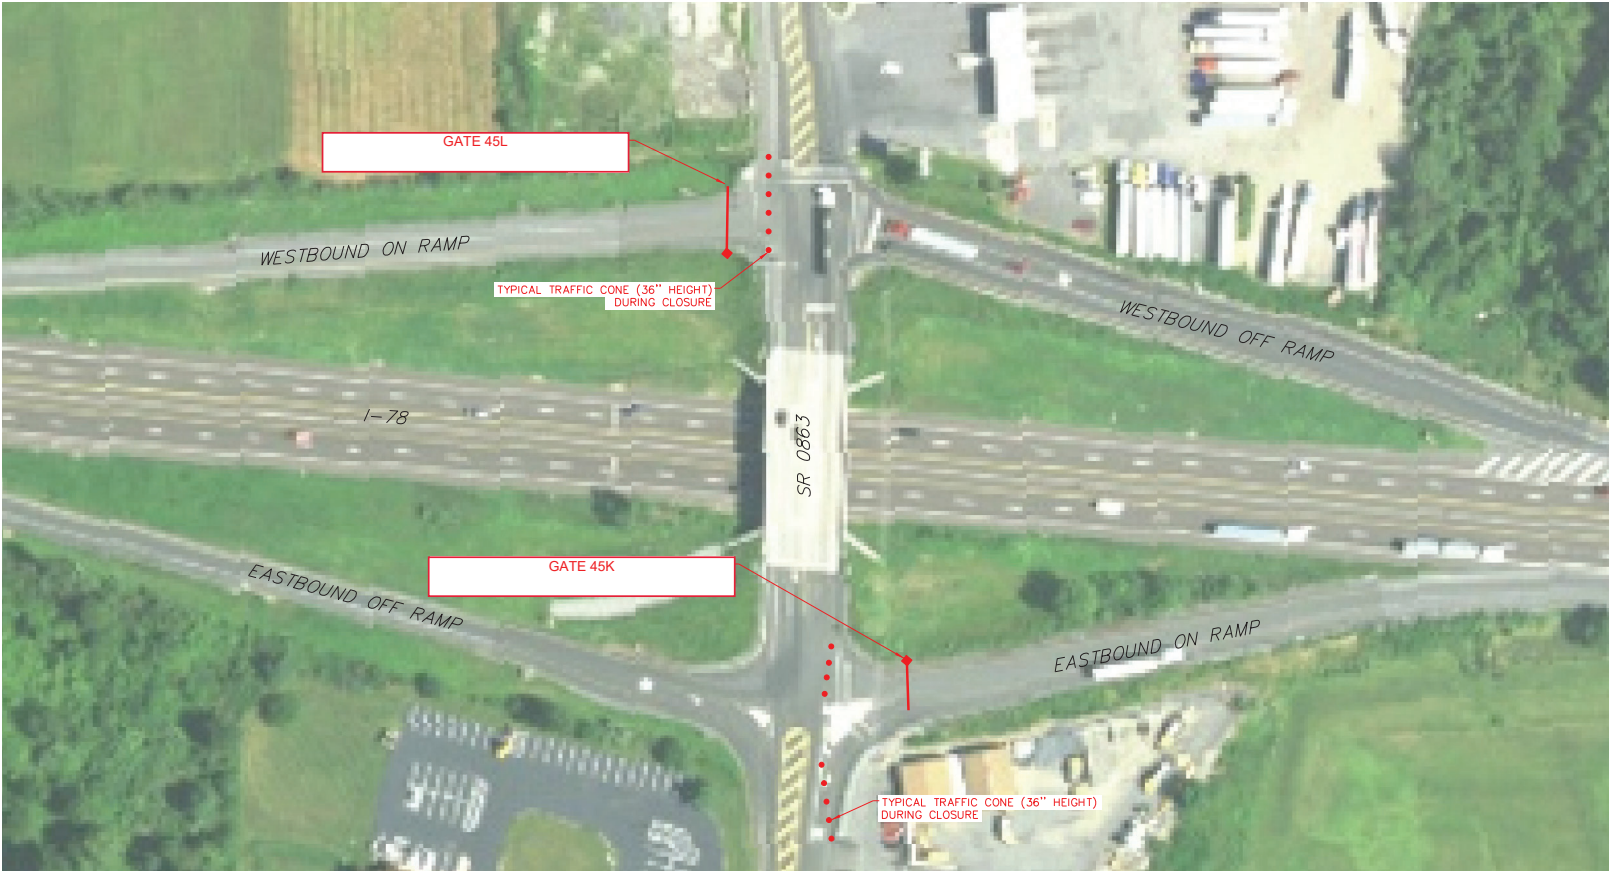


FIGURE B.6

		JOB NO: 911361 DWG: NEW SMITH DATE: 08-20-19	PENNDOT DISTRICT 5-0 1002 HAMILTON STREET ALLENTOWN, PA 18101 (610) 871-4106	EXIT 45 – LYNNPORT/NEW SMITHVILLE MANUAL BARRIER GATE INSTALLATION WEISENBERG TOWNSHIP	LEHIGH COUNTY	OPTION NO. 2
--	--	--	---	--	---------------	--------------

DISTRICT	COUNTY	ROUTE	SECTION	SHEET
5-0	LEHIGH	0078	-	
UPPER MACUNGIE TOWNSHIP				
REVISION NUMBER	REVISIONS			DATE BY



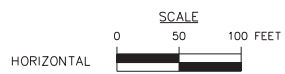


FIGURE B.7 CONTINUED

		JOB NO: 911361 OWG: FOGELSVILLE DATE: 08-20-19	PENNDOT DISTRICT 5-0 1002 HAMILTON STREET ALLENTOWN, PA 18101 (610) 871-4106	EXIT 49 — FOGELSVILLE/TREXLER TOWN MANUAL BARRIER GATE INSTALLATION UPPER MACUNGIE TOWNSHIP	LEHIGH COUNTY OPTION NO. 2 EASTBOUND RAMPS
--	--	--	---	---	--

DISTRICT	COUNTY	ROUTE	SECTION	SHEET
5-0	LEHIGH	0078	-	
UPPER MACUNGIE TOWNSHIP				
REVISION NUMBER	REVISIONS			DATE BY

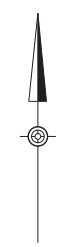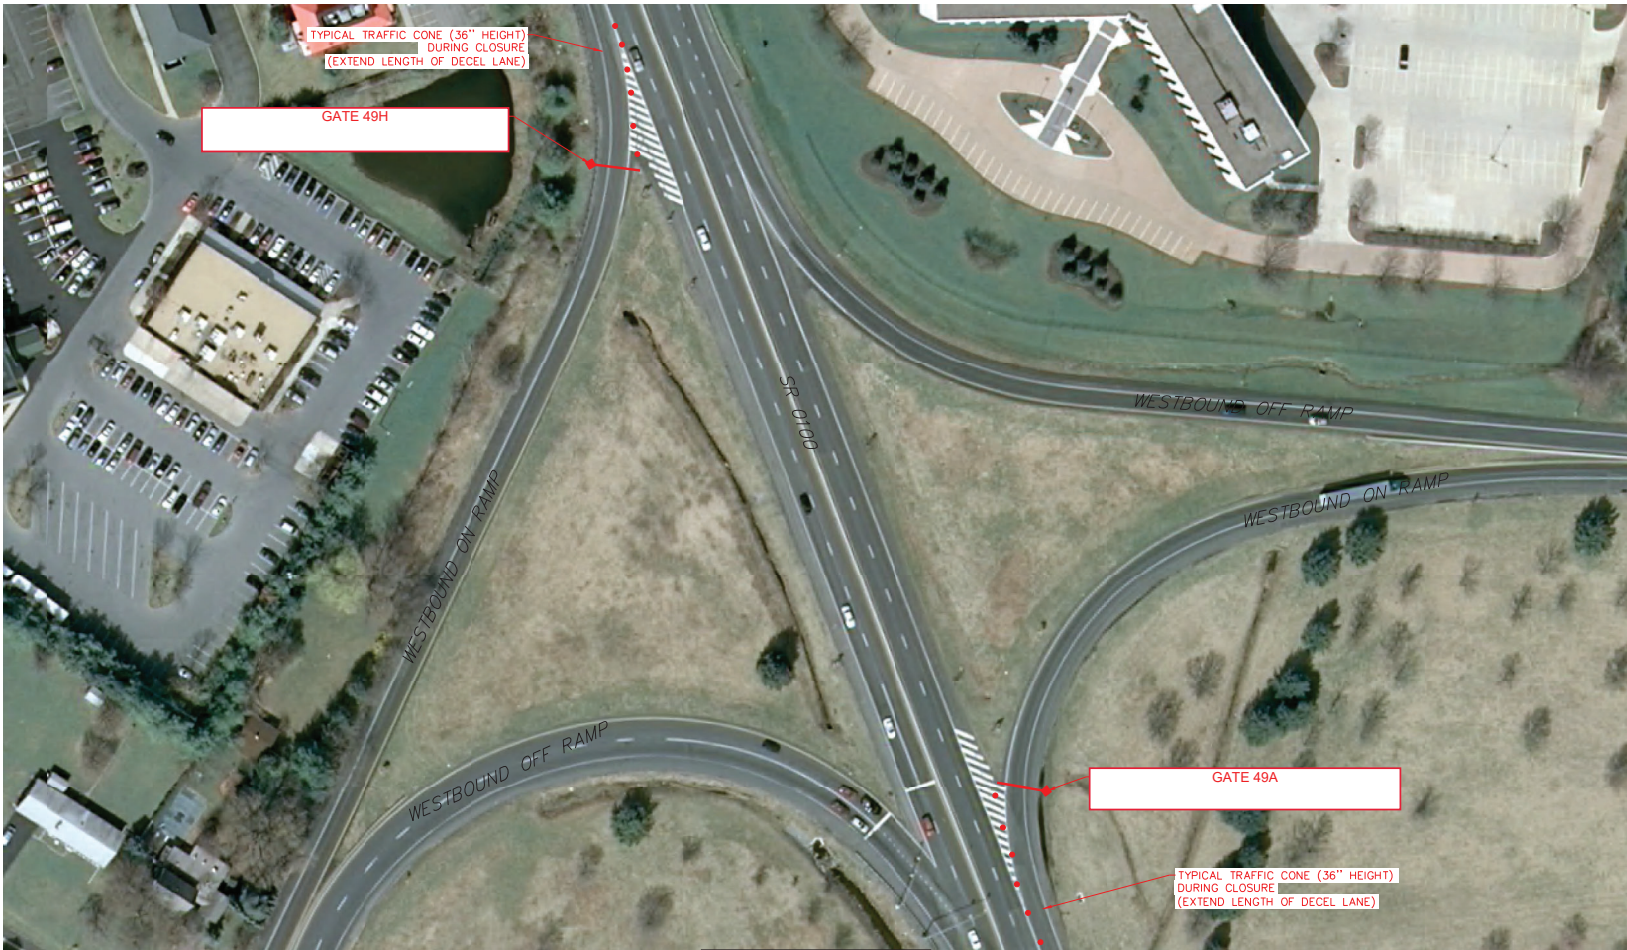

CONTINUED ON NEXT SHEET

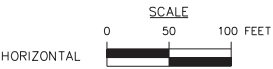


FIGURE B.7

		JOB NO: 911361 OWG: FOGELSVILLE DATE: 08-20-19	PENNDOT DISTRICT 5-0 1002 HAMILTON STREET ALLENTOWN, PA 18101 (610) 871-4106	EXIT 49 – FOGELSVILLE/TREXLER TOWN MANUAL BARRIER GATE INSTALLATION		OPTION NO. 2 EASTBOUND RAMP
				UPPER MACUNGIE TOWNSHIP	LEHIGH COUNTY	